




- 1 Check All Dimensions On Site
- 2 For Construction Purposes Do Not Scale
- 3 All Dimensions in Millimetres

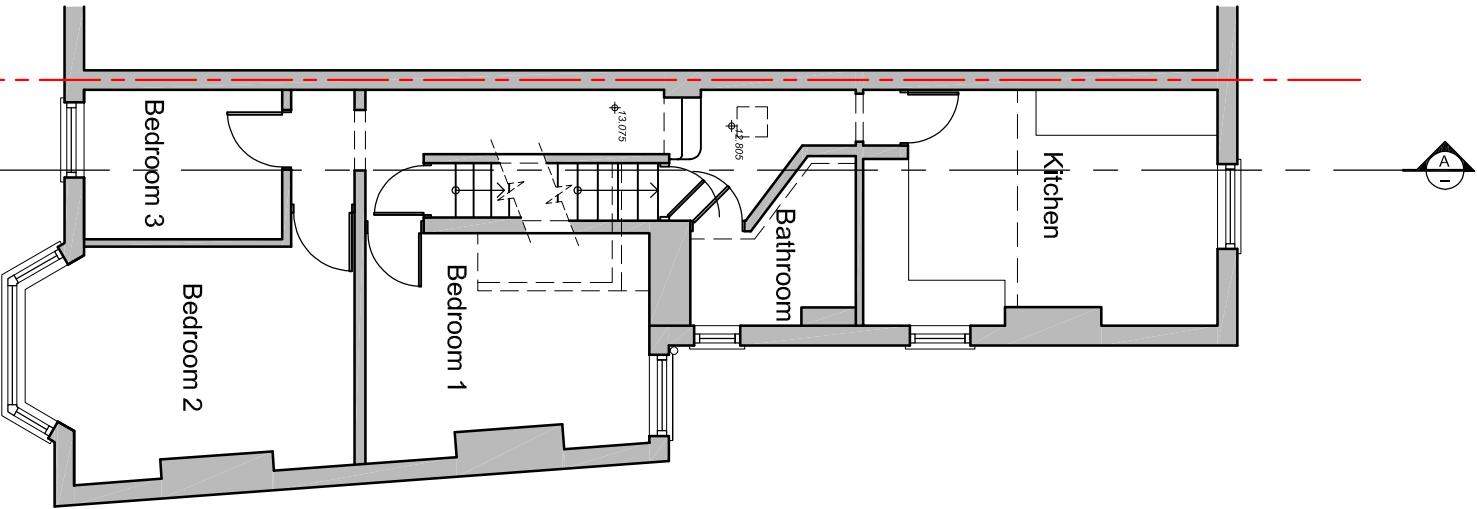


First Floor Plan
Scale - 1:100

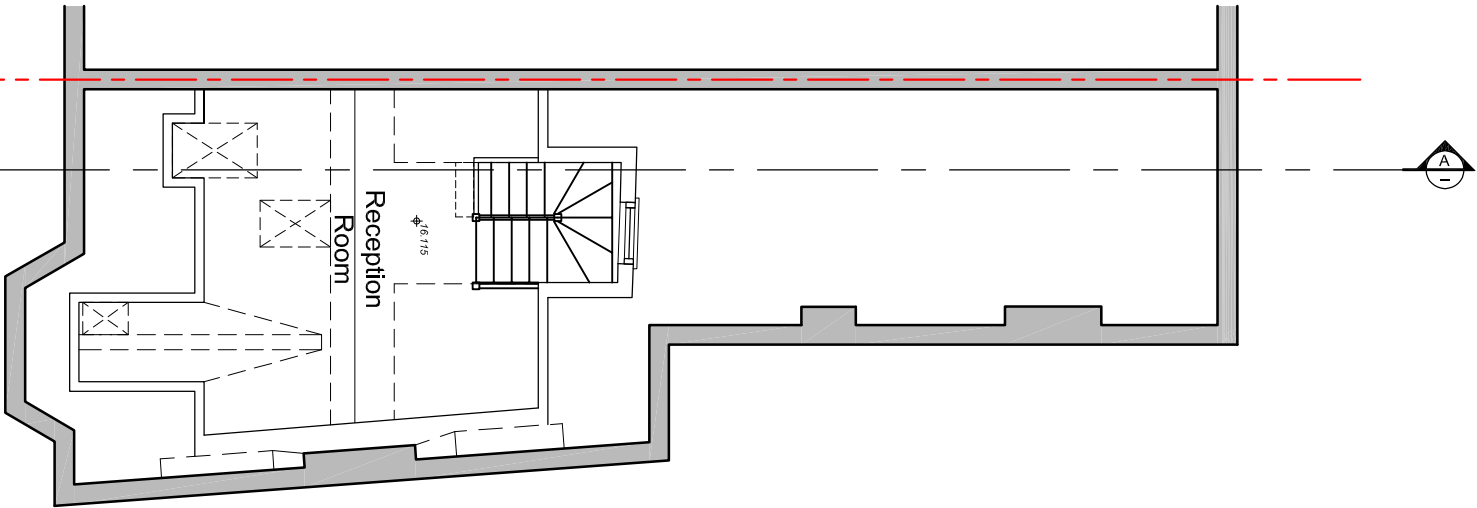

Second Floor Plan
Scale - 1:100

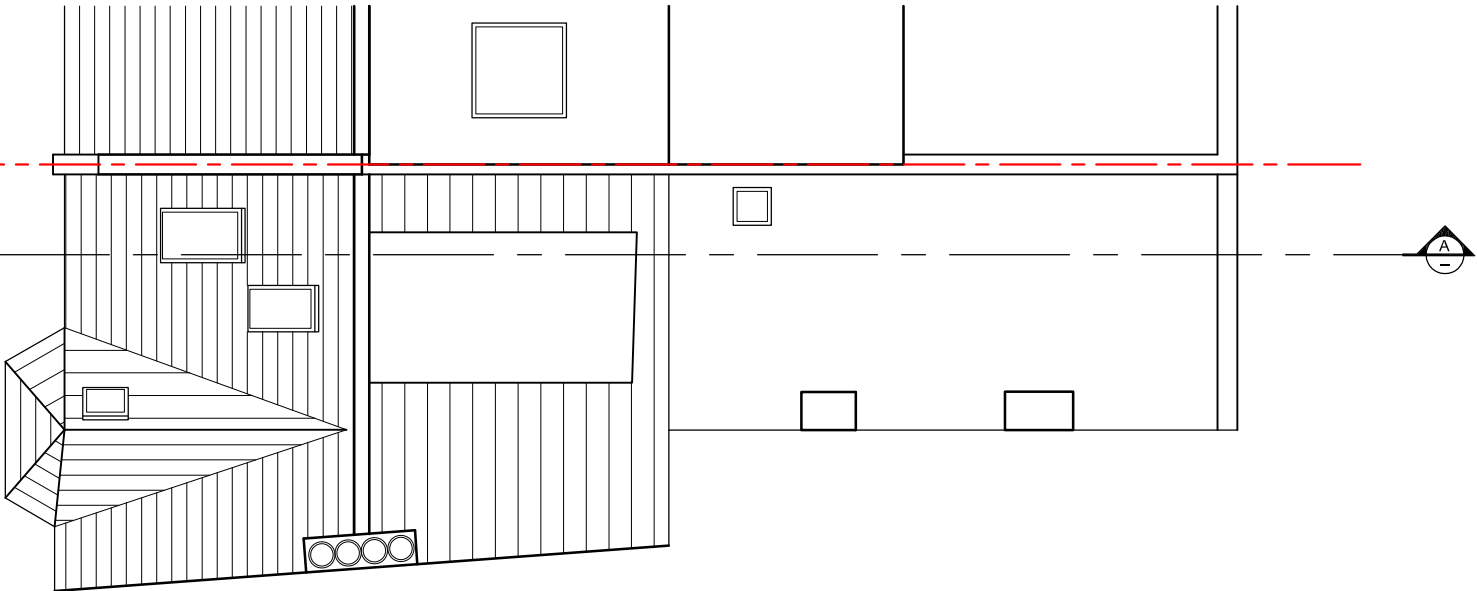

Roof Plan
Scale - 1:100

 

Rev. - -

Rev. Date Description

Project	Date	Description
Loft Extension at 68b Carysfort Road London, N8 8RB		

Drawing Title:	Scale:
Plans as Existing	1:100 @ A3

Aubrey Technical Services © Architectural Design Consultants Telephone 01442 247935 The Loft 61A Belswains Lane Hemel Hempstead Herts HP3 9PP	Drawing No: 0677/21 Rev. -
---	----------------------------------