



- 1 Check All Dimensions On Site
2 For Construction Purposes Do Not Scale
3 All Dimensions in Millimetres

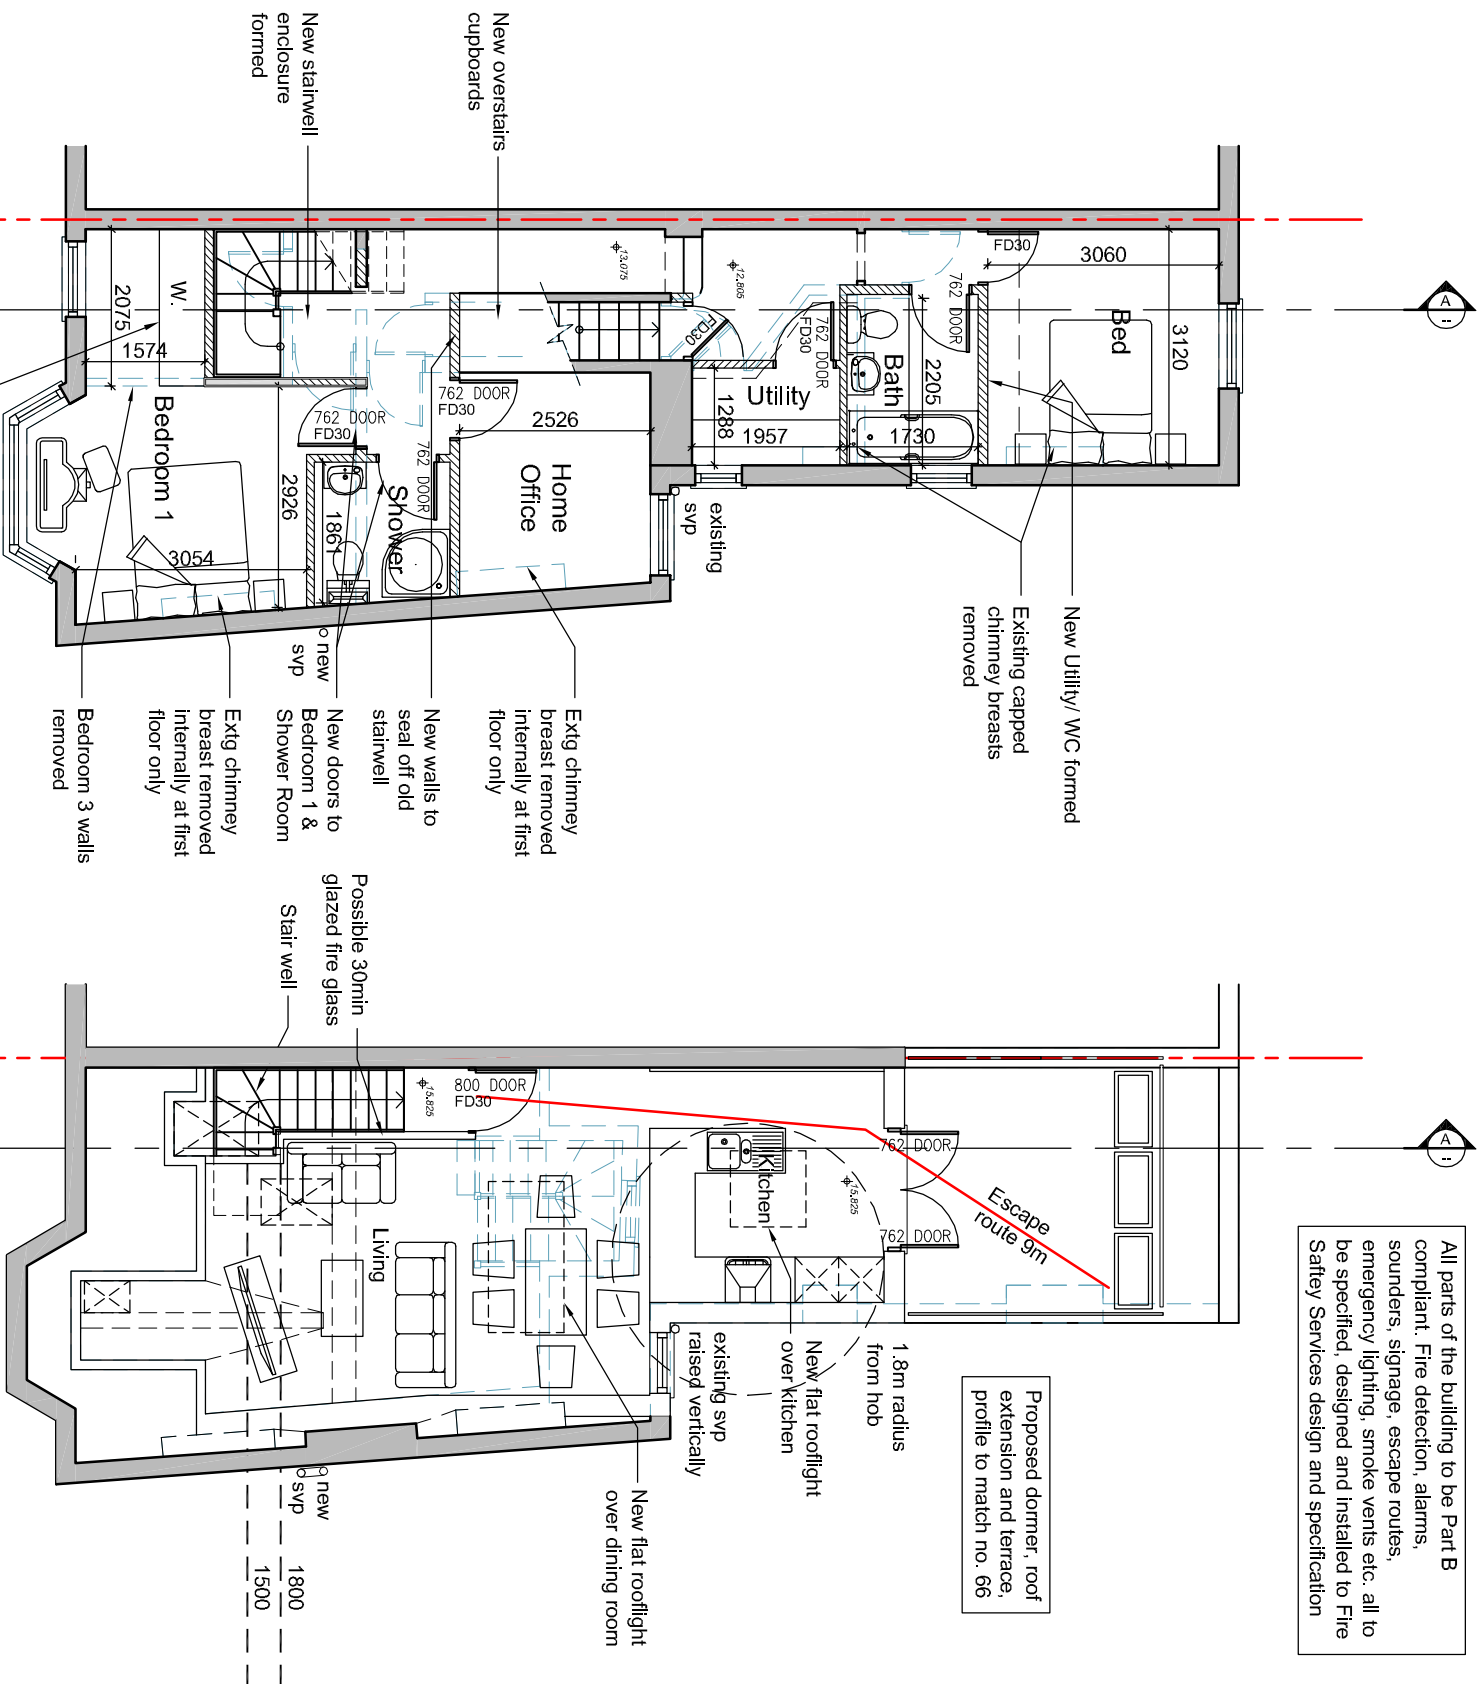


First Floor Plan
Scale - 1:100

Second Floor Plan
Scale - 1:100

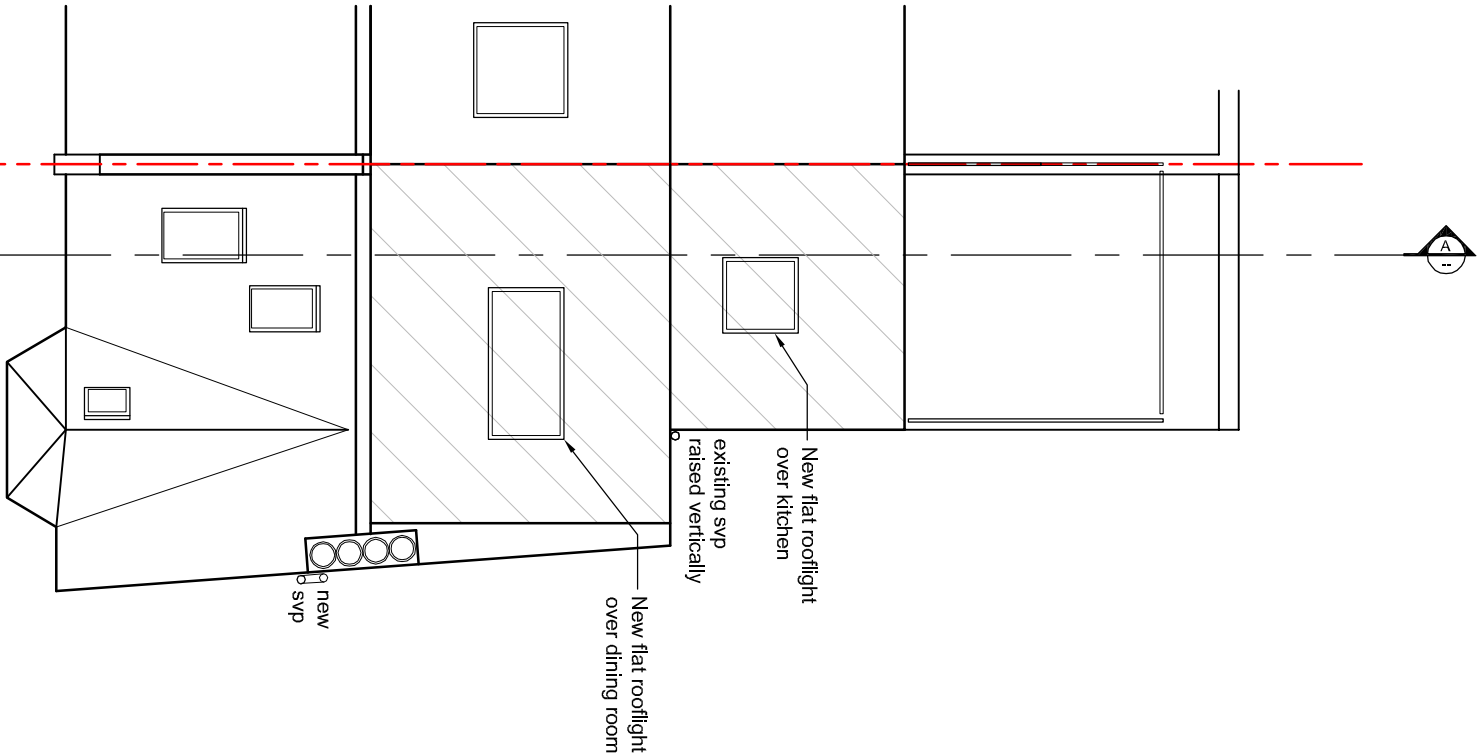

Roof Plan
Scale - 1:100

 

this line should be 100mm long at A3

Rev. - -

Rev.	Date	Description
Project		Loft Extension at 68b Carysfort Road London, N8 8RB
Drawing Title:		Plans as Proposed

Scale:

1:100 @ A3

Aubrey Technical Services ©
Architectural Design Consultants Telephone 01442 247935
The Loft 61A Belswains Lane Hemel Hempstead Herts HP3 9PP

Drawing No:
0677/31

Rev. -

PLANNING