



MapServe


Children, Young People
and Community Centre

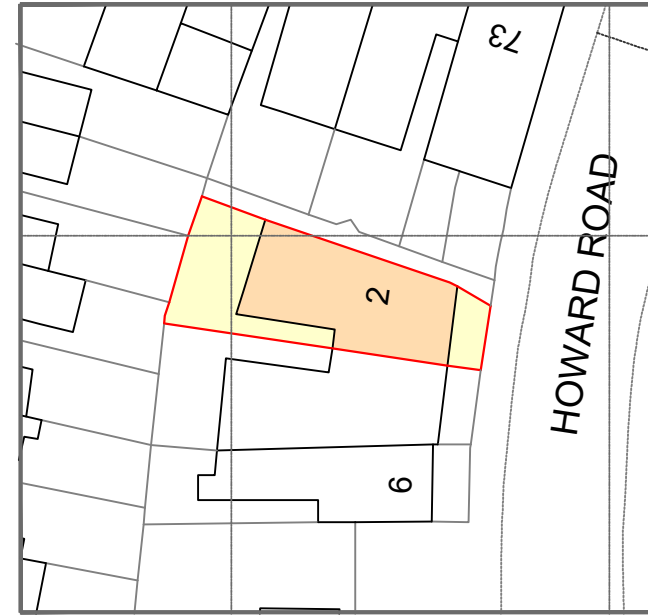


LOCATION PLAN
1:1250 @ A4

 

© Crown copyright 2020 Ordnance Survey 100053143

 


BLOCK PLAN
1:500 @ A4

 


address. 4 Grosvenor Way - E5 9ND - London
tel. 020 3781 8008
mail. office@redwoodsprojects.co.uk
web. www.redwoodsprojects.co.uk

Any errors on Dimensions to be reported to the
Architect prior to commencement of Works.
Dimensions and areas are based on survey information.
This drawing is copyright © Redwoods Projects.
All dimensions to be checked on site Prior work.


REFERENCE: 2 Howard Road, London
N15 6NL, UK
TITLE: LOCATION & BLOCK
PLANS
PROJECT No 973 | DATE: 27-04-2023
NAME: **E 00 REV-B**

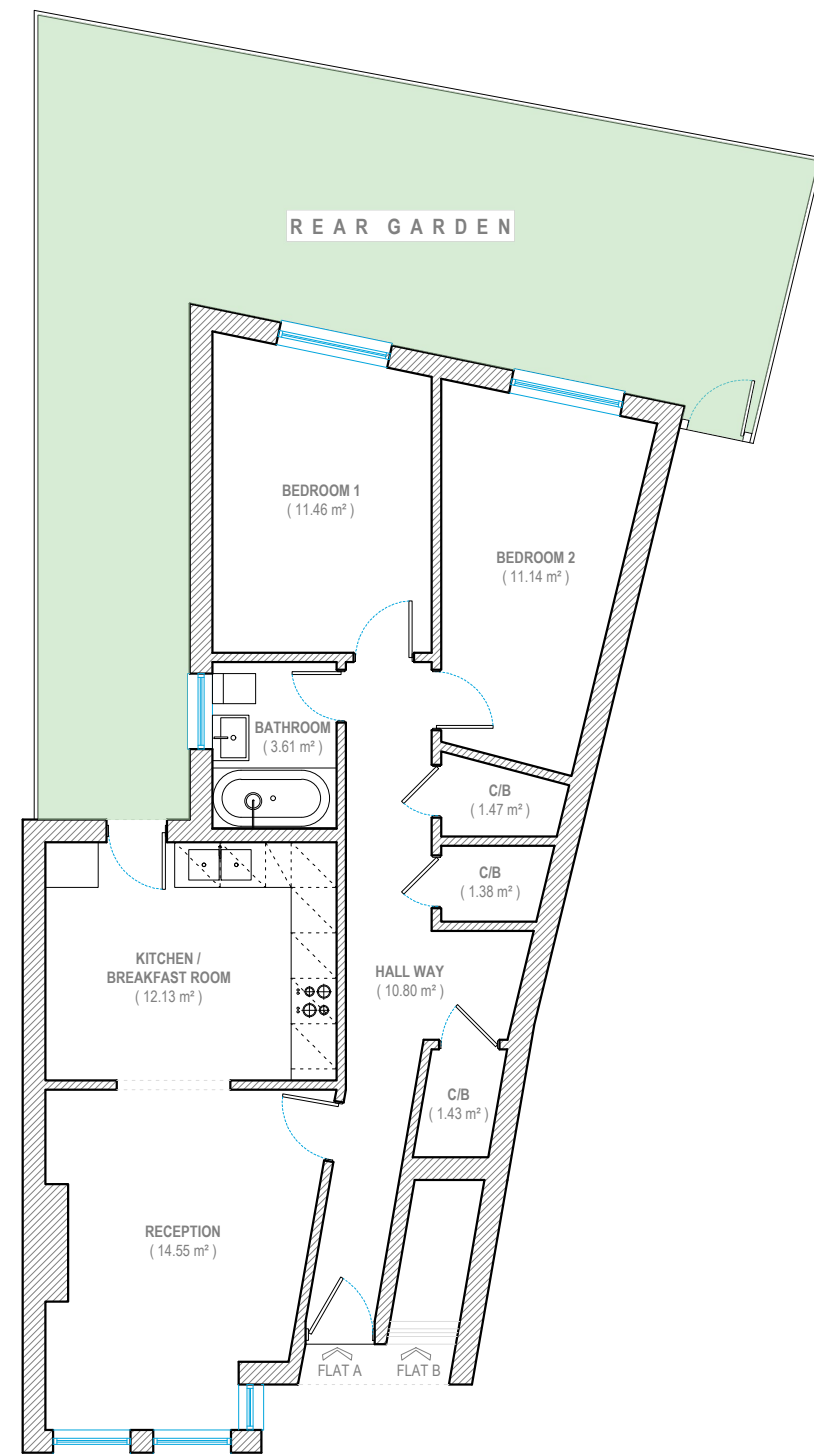

GROUND FLOOR

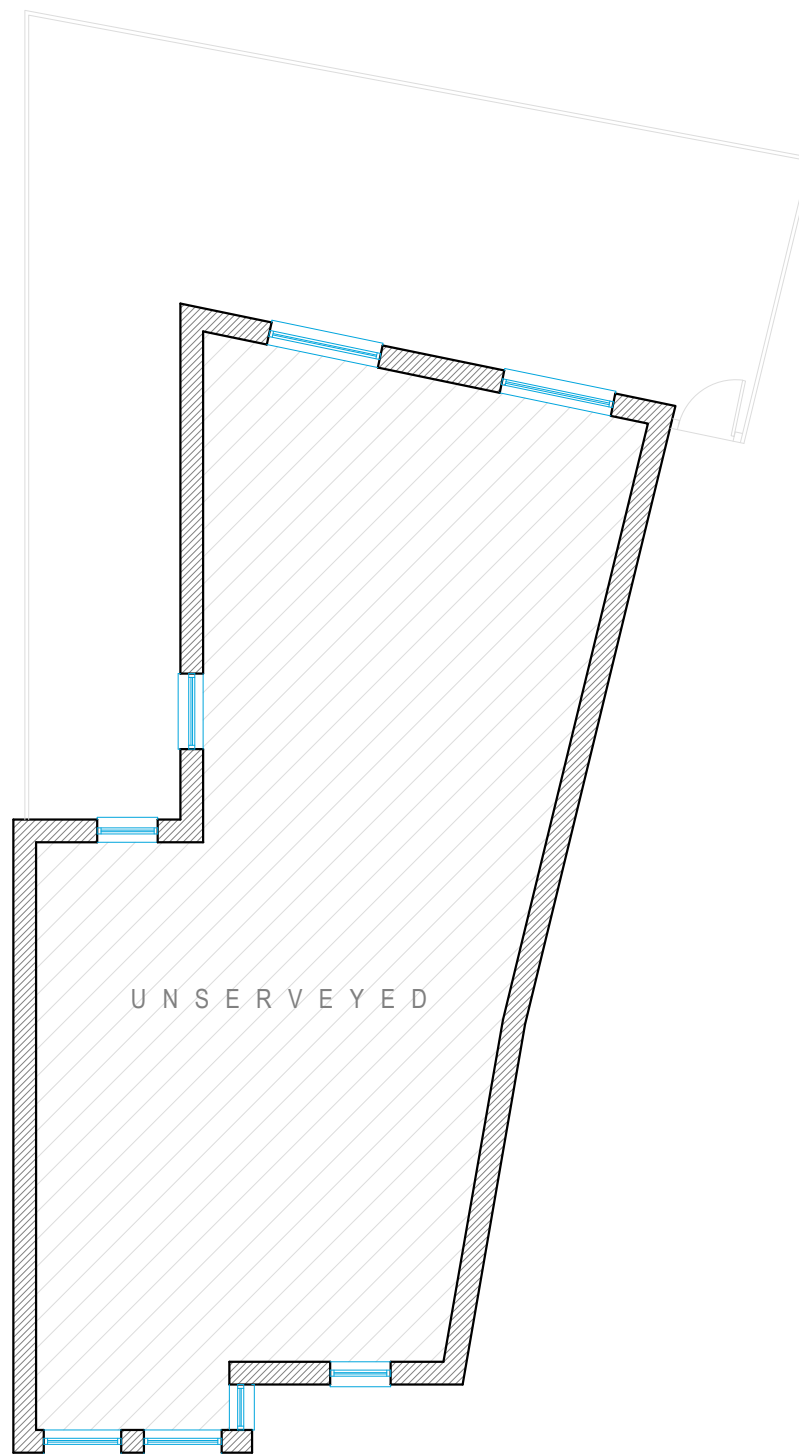

FIRST FLOOR

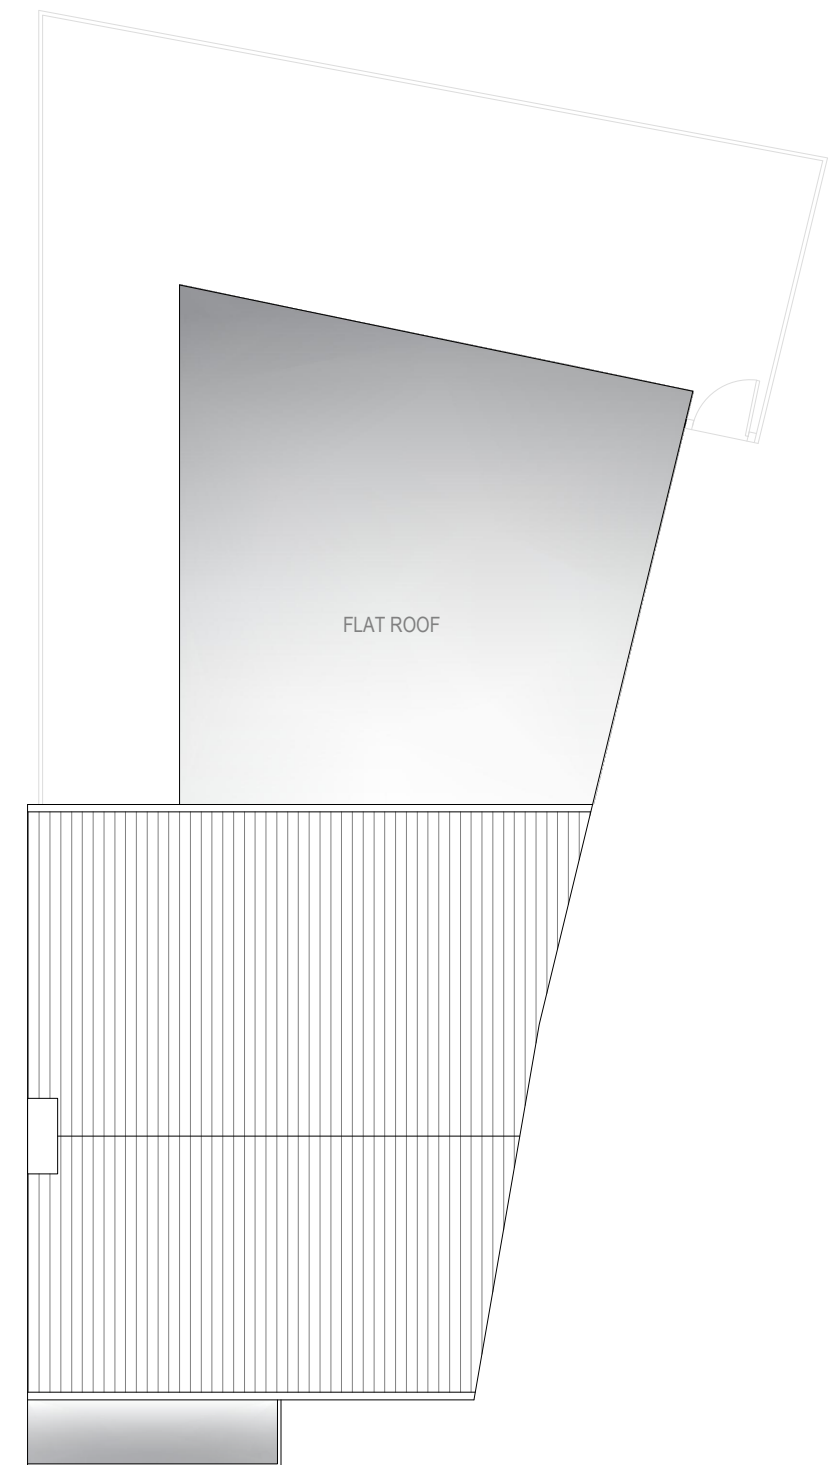

ROOF FLOOR

0 1 2 5m scale
1:100 @A3



Redwoods

address. 4 Grosvenor Way - E5 9ND - London
tel. 020 3781 8008
mail. office@redwoodsprojects.co.uk
web. www.redwoodsprojects.co.uk

Any errors on Dimensions to be reported to the
Architect prior to commencement of Works.
Dimensions and areas are based on survey information.
This drawing is copyright © Redwoods Projects.
All dimensions to be checked on site Prior work.

REFERENCE: 2 Howard Road, London
N15 6NL, UK


TITLE: EXISTING DRAWINGS
Floor Plans

PROJECT No 973 | DATE: 27-04-2023


NAME: **E 01**




FRONT ELEVATION

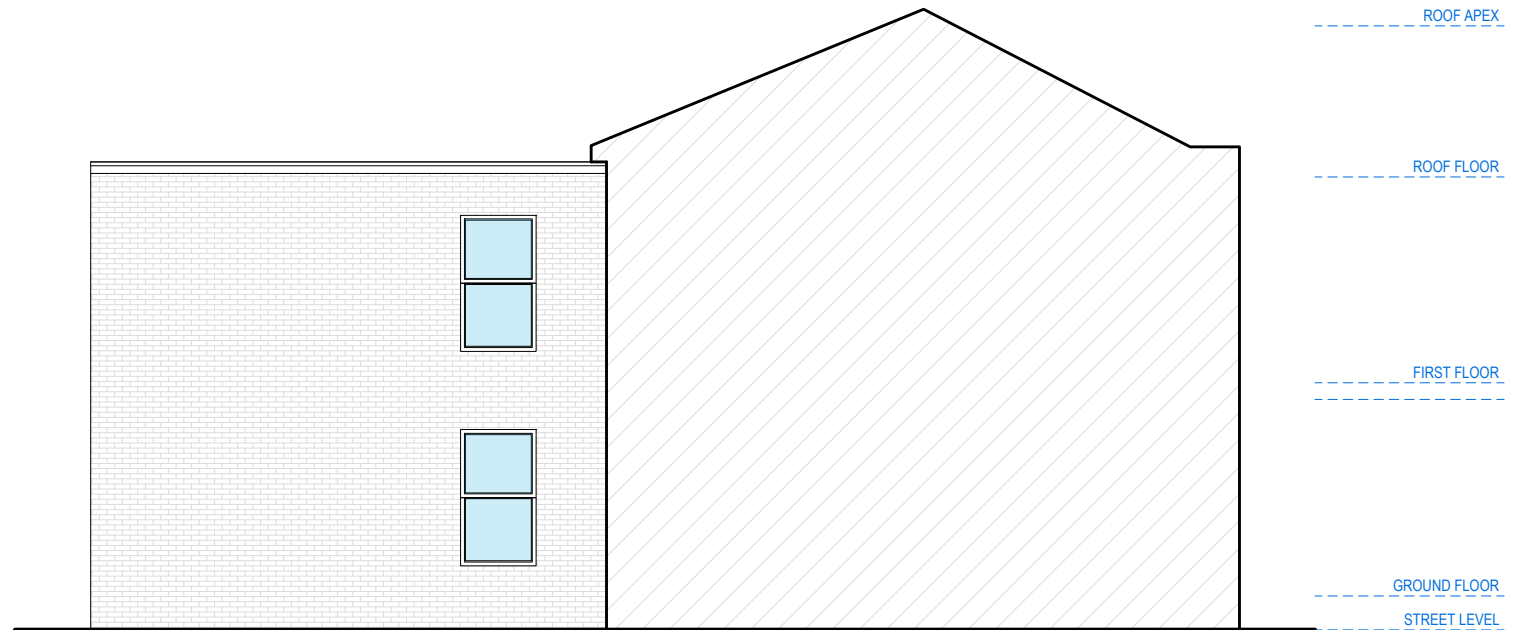

LEFT SIDE ELEVATION

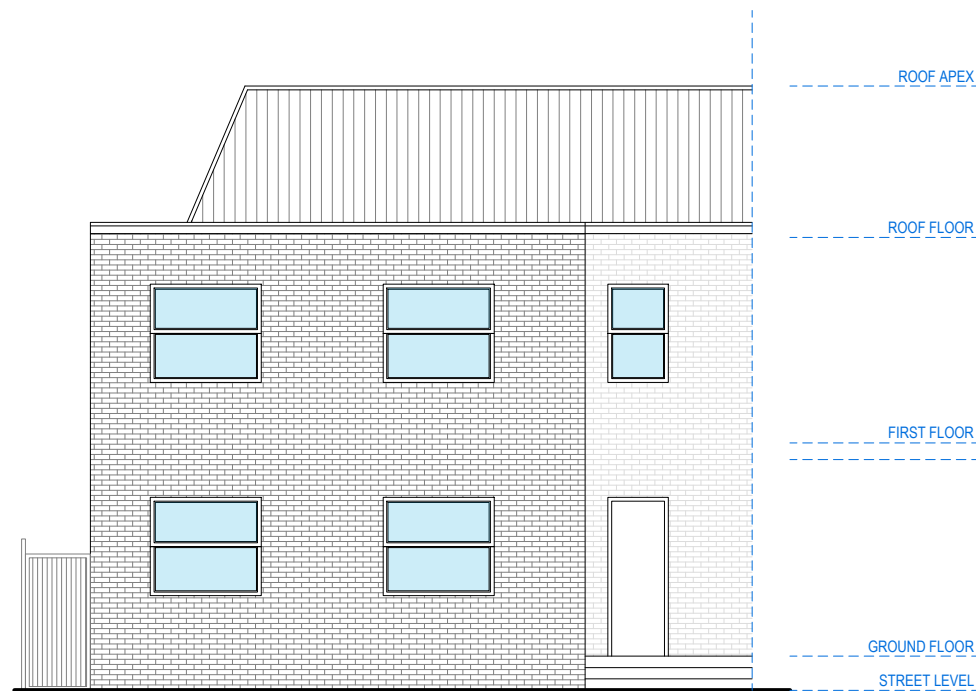

REAR ELEVATION

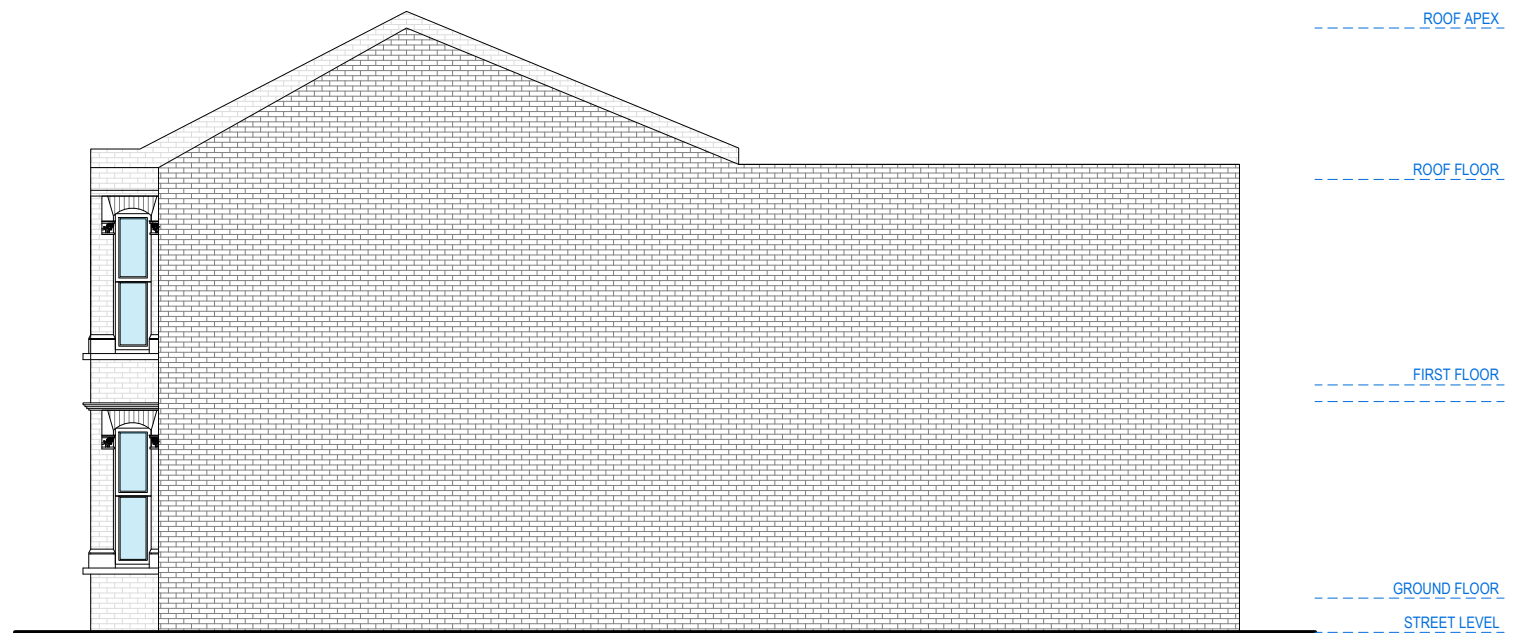

RIGHT SIDE ELEVATION

0 1 2 5m scale
1:100 @A3



address. 4 Grosvenor Way - E5 9ND - London
tel. 020 3781 8008
mail. office@redwoodsprojects.co.uk
web. www.redwoodsprojects.co.uk


Any errors on Dimensions to be reported to the Architect prior to commencement of Works.
Dimensions and areas are based on survey information.
This drawing is copyright © Redwoods Projects.
All dimensions to be checked on site Prior work.

REFERENCE: 2 Howard Road, London
N15 6NL, UK

TITLE: EXISTING DRAWINGS
Elevations

PROJECT No 973 | DATE: 27-04-2023

NAME: E 02

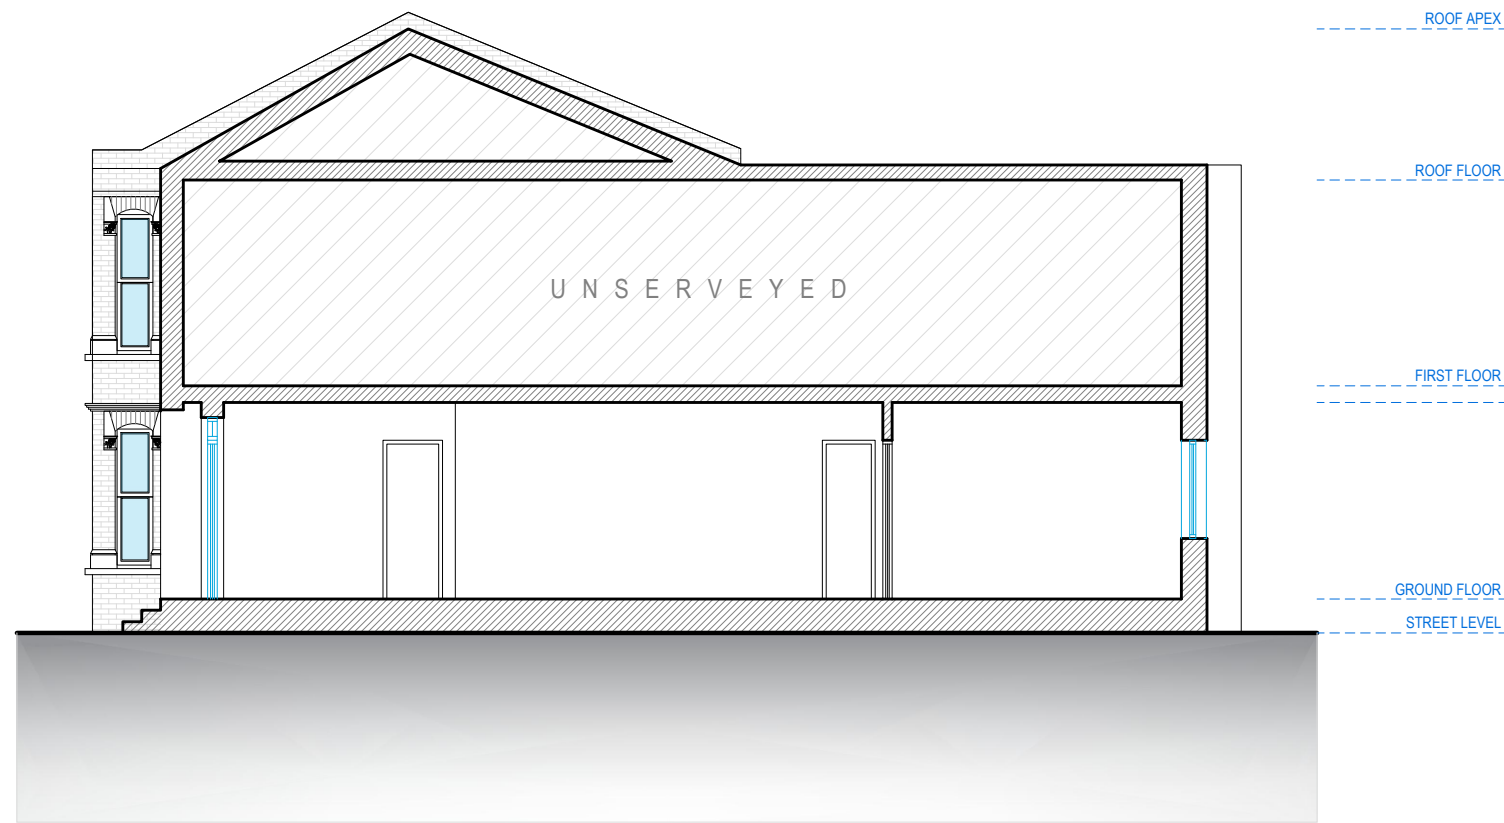

SECTION A.A

0 1 2 5m scale
1:100 @A3



address. 4 Grosvenor Way - E5 9ND - London
tel. 020 3781 8008
mail. office@redwoodsprojects.co.uk
web. www.redwoodsprojects.co.uk

Any errors on Dimensions to be reported to the
Architect prior to commencement of Works.
Dimensions and areas are based on survey information.
This drawing is copyright © Redwoods Projects.
All dimensions to be checked on site Prior work.

REFERENCE: 2 Howard Road, London
N15 6NL, UK


TITLE: EXISTING DRAWINGS
Section

PROJECT No 973 | DATE: 27-04-2023


NAME: **E 03**



GROUND FLOOR

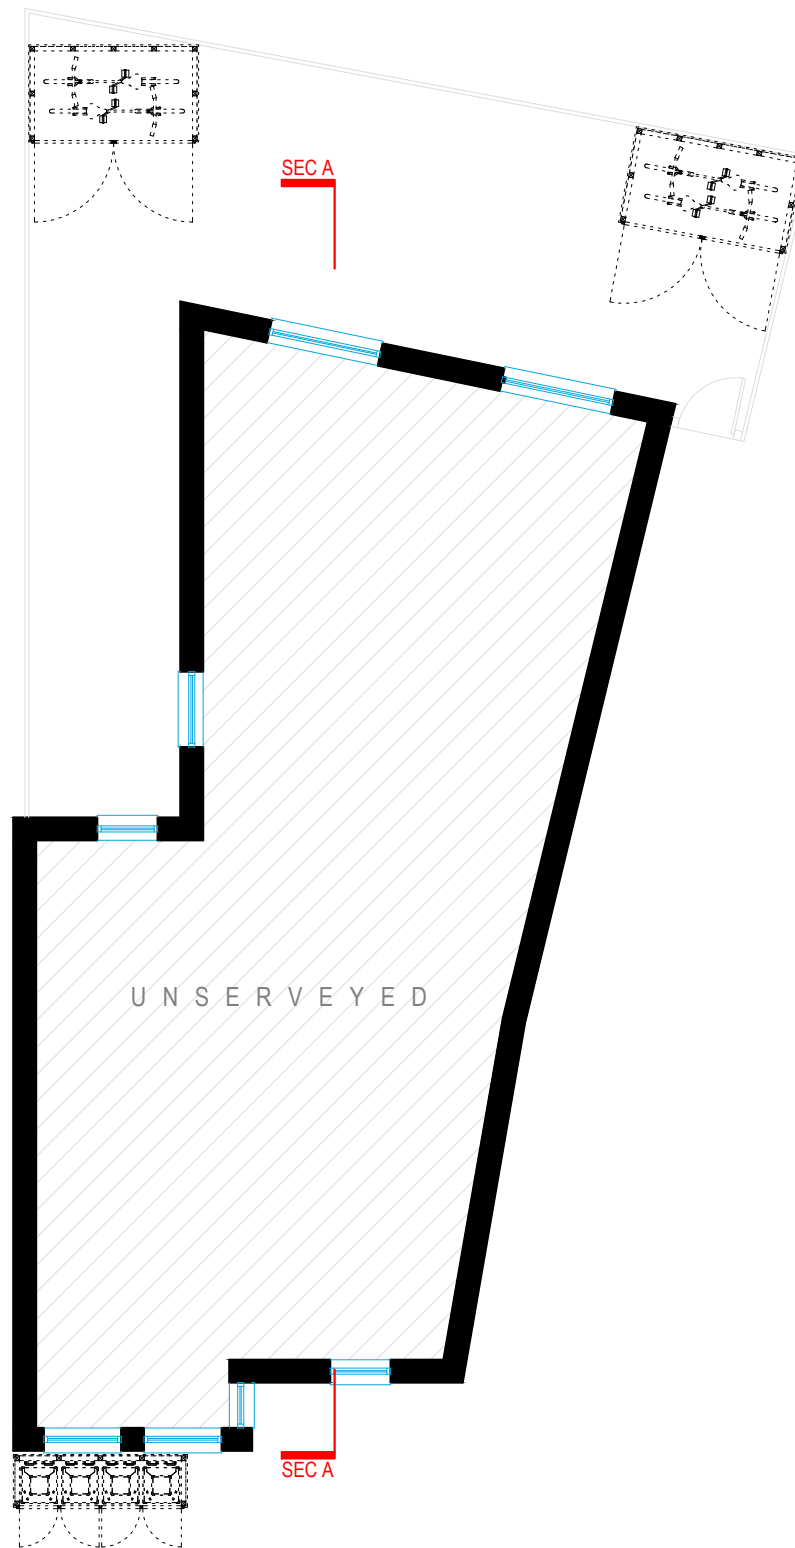

FIRST FLOOR

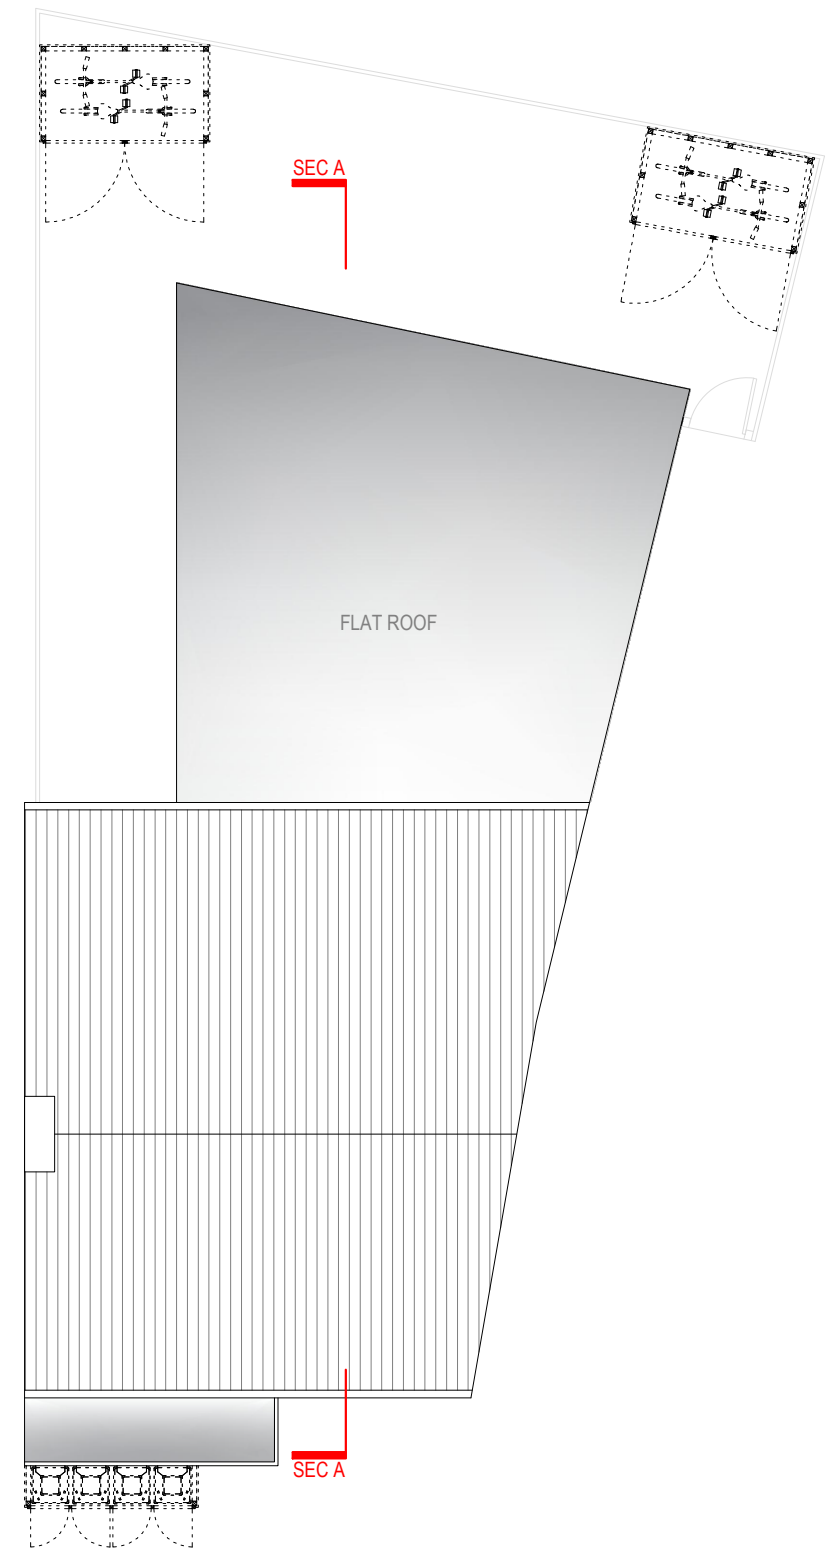

ROOF FLOOR

0 1 2 5m scale 1:100 @A3



Redwoods

address. 4 Grosvenor Way - E5 9ND - London
tel. 020 3781 8008
mail. office@redwoodsprojects.co.uk
web. www.redwoodsprojects.co.uk

Any errors on Dimensions to be reported to the Architect prior to commencement of Works.
Dimensions and areas are based on survey information.
This drawing is copyright © Redwoods Projects.
All dimensions to be checked on site Prior work.

REFERENCE: 2 Howard Road, London N15 6NL, UK


TITLE: PROPOSED DRAWINGS Floor Plans

PROJECT No 973 | DATE: 27-04-2023


NAME: **P 01 REV-B**




FRONT ELEVATION

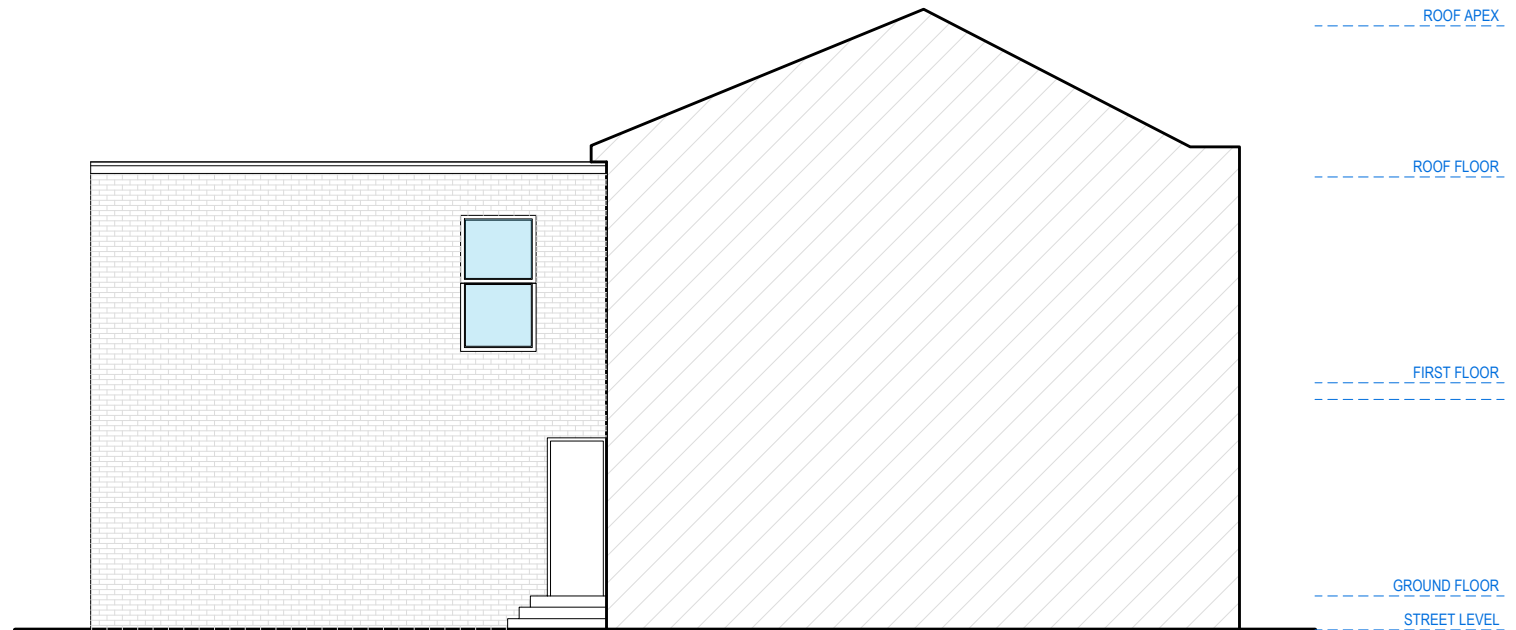

LEFT SIDE ELEVATION

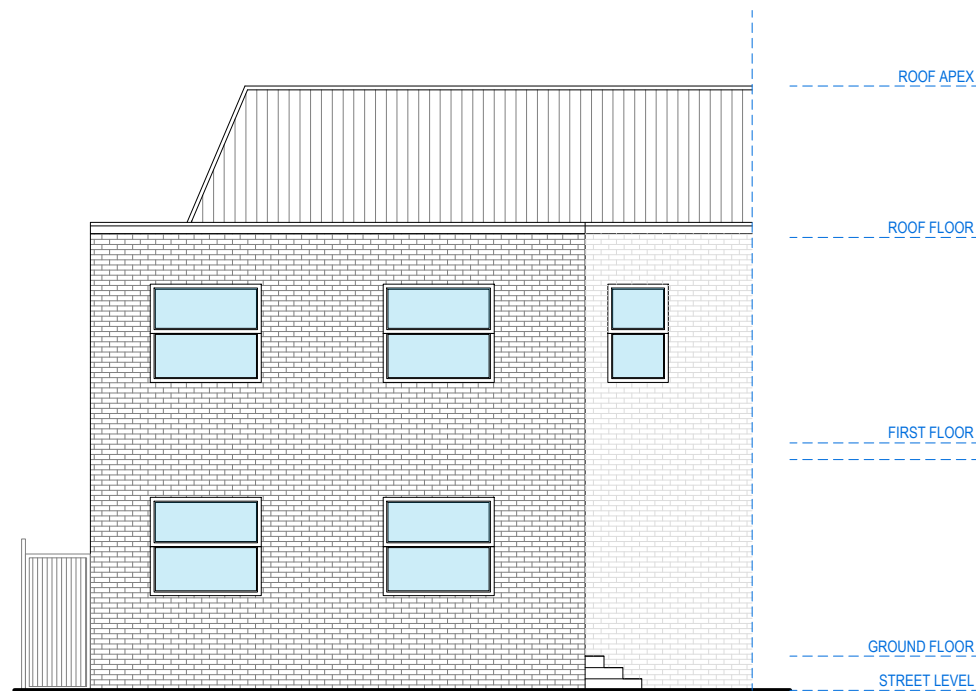

REAR ELEVATION

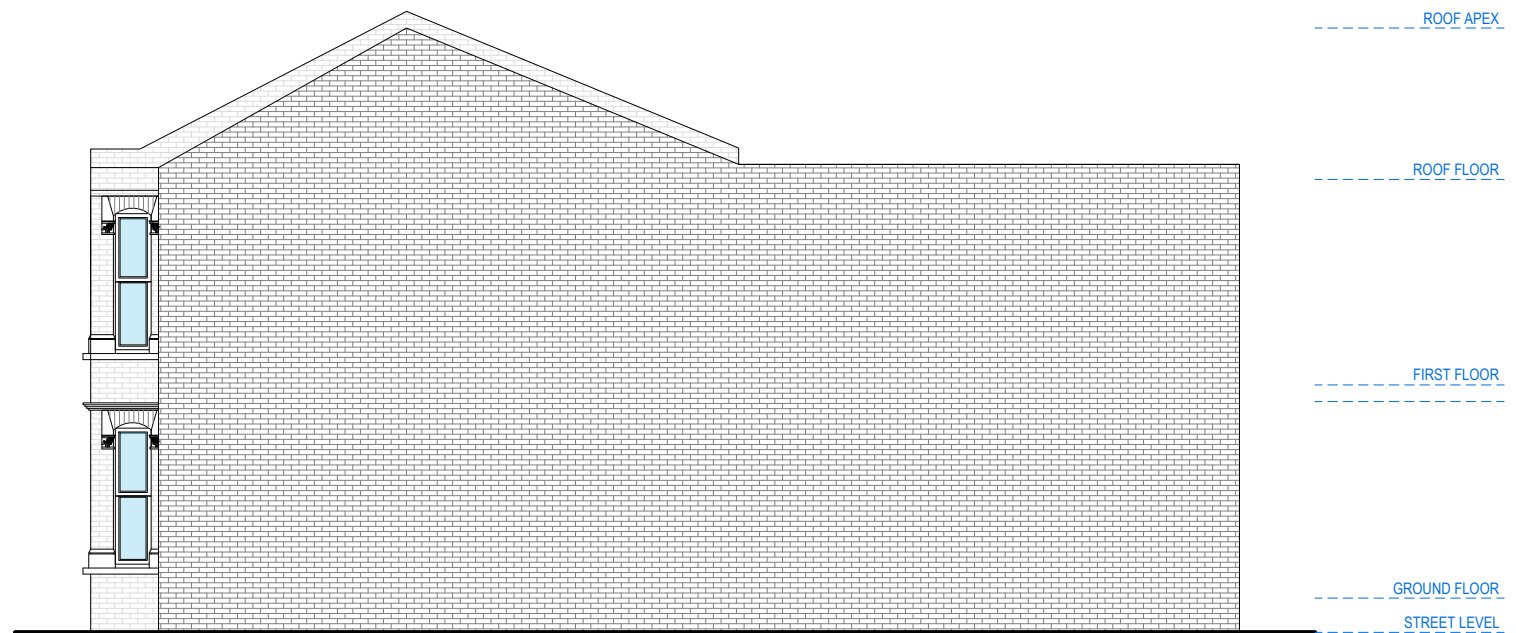

RIGHT SIDE ELEVATION

0 1 2 5m scale 1:100 @A3



address. 4 Grosvenor Way - E5 9ND - London
tel. 020 3781 8008
mail. office@redwoodsprojects.co.uk
web. www.redwoodsprojects.co.uk


Any errors on Dimensions to be reported to the Architect prior to commencement of Works.
Dimensions and areas are based on survey information.
This drawing is copyright © Redwoods Projects.
All dimensions to be checked on site Prior work.

REFERENCE: 2 Howard Road, London
N15 6NL, UK

TITLE: PROPOSED DRAWINGS
Elevations

PROJECT No 973 | DATE: 27-04-2023

NAME: P 02 REV-B

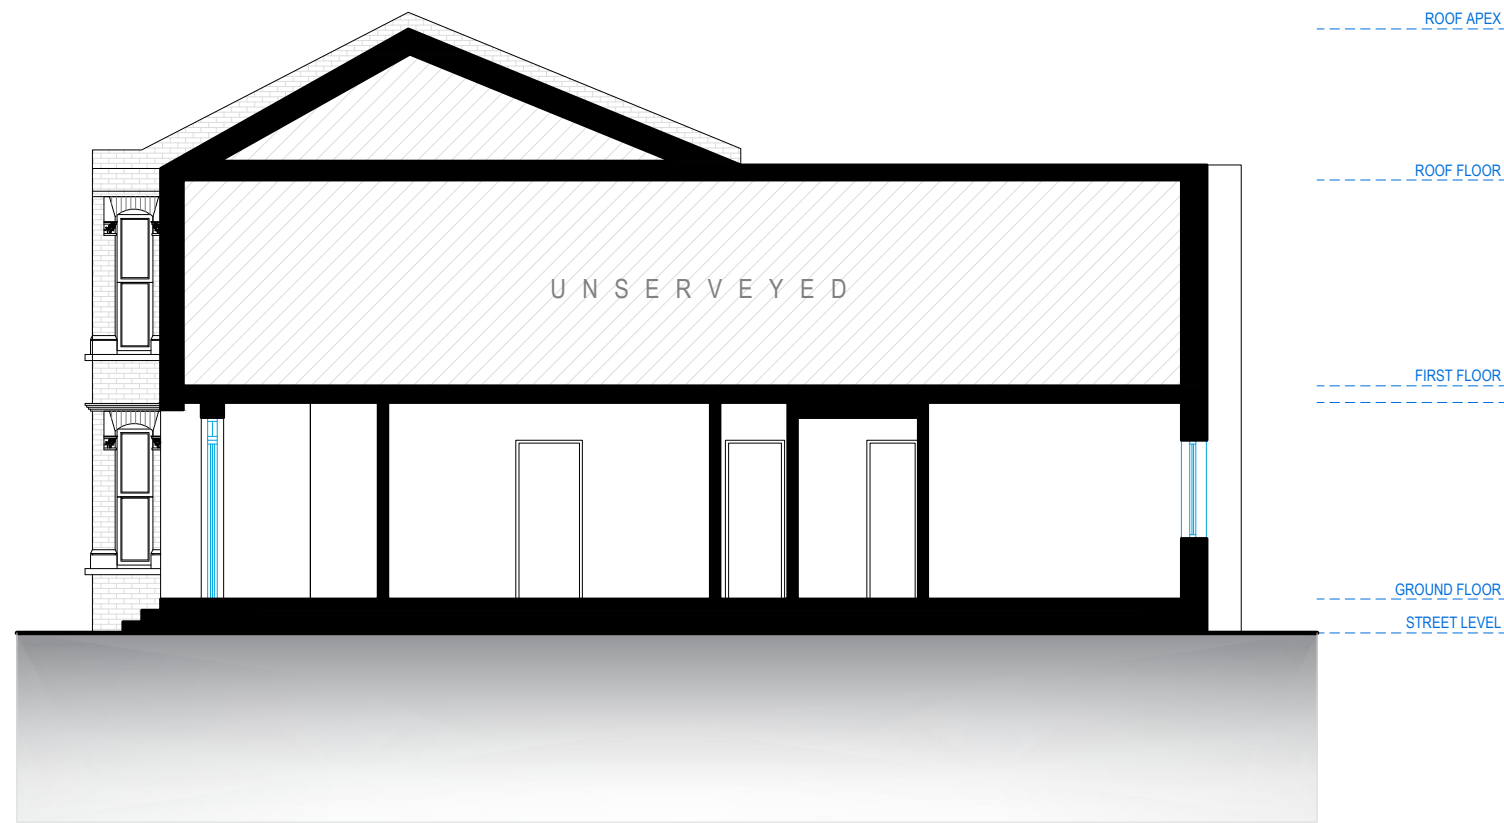

SECTION A.A

0 1 2 5m scale
1:100 @A3



address. 4 Grosvenor Way - E5 9ND - London
tel. 020 3781 8008
mail. office@redwoodsprojects.co.uk
web. www.redwoodsprojects.co.uk


Any errors on Dimensions to be reported to the
Architect prior to commencement of Works.
Dimensions and areas are based on survey information.
This drawing is copyright © Redwoods Projects.
All dimensions to be checked on site Prior work.

REFERENCE: 2 Howard Road, London
N15 6NL, UK


TITLE: PROPOSED DRAWINGS
Section

PROJECT No 973 | DATE: 27-04-2023

NAME: **P 03 REV-B**

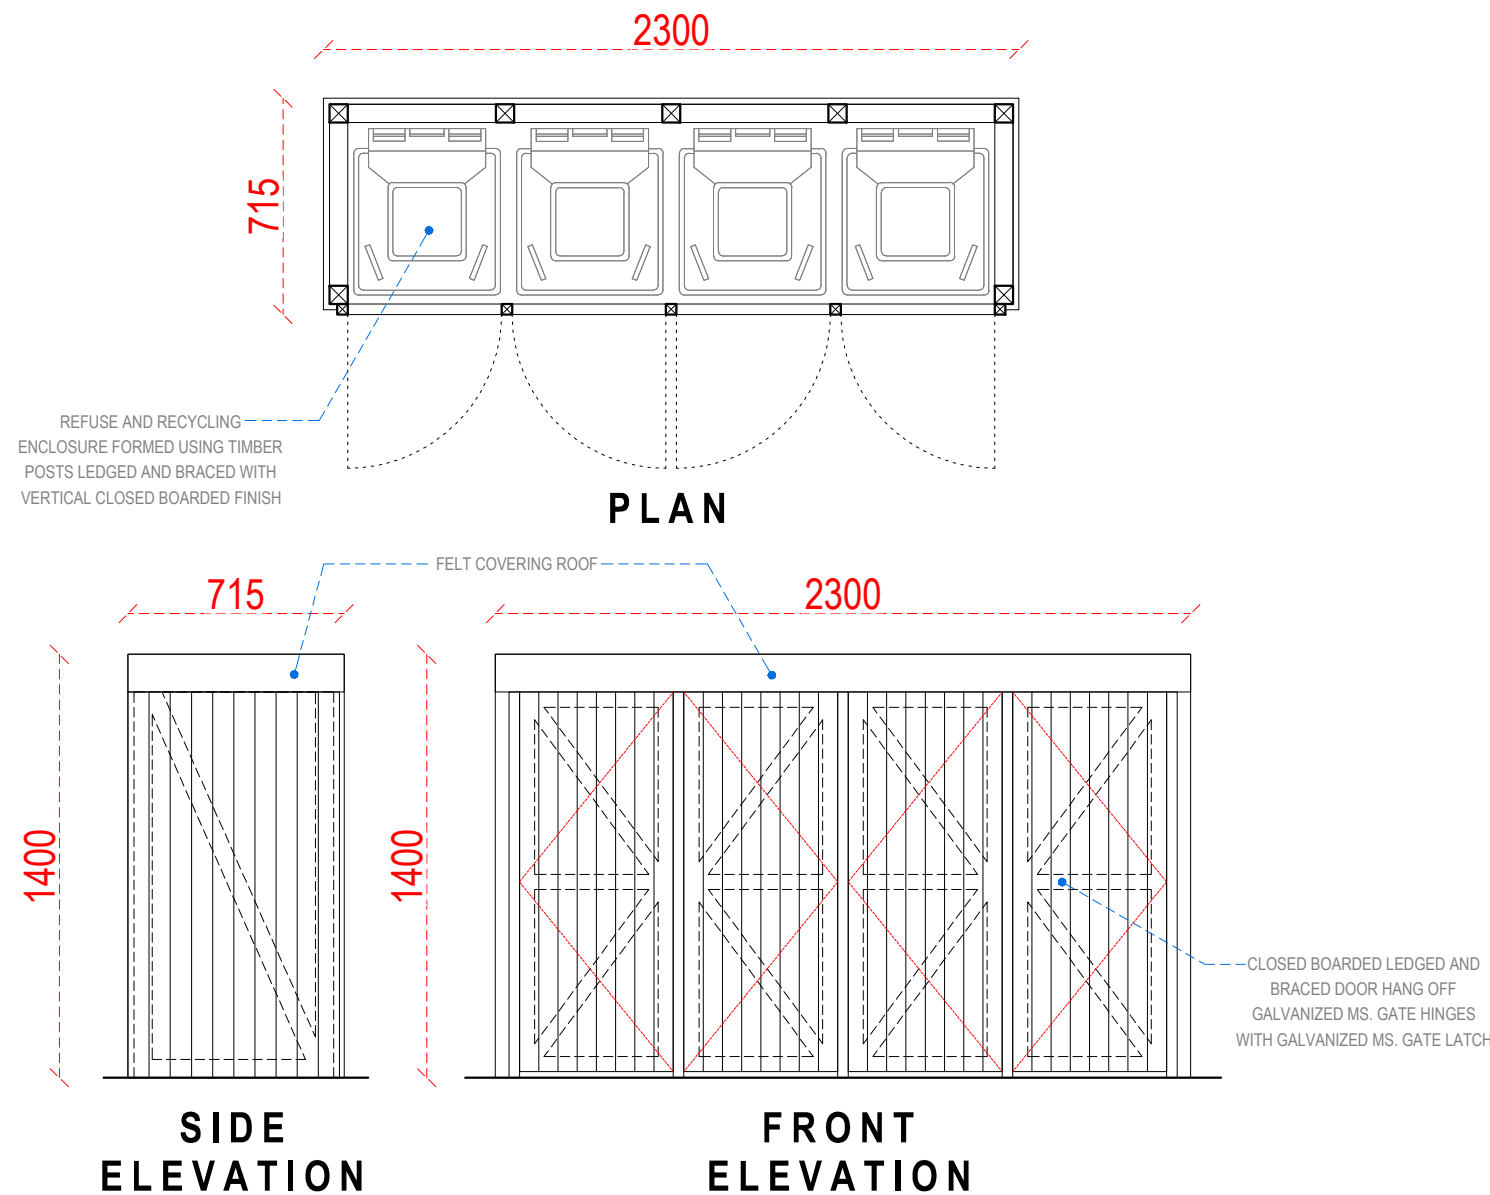

TIMBER REFUSE AND RECYCLING ENCLOSURE STORAGE DETAILS

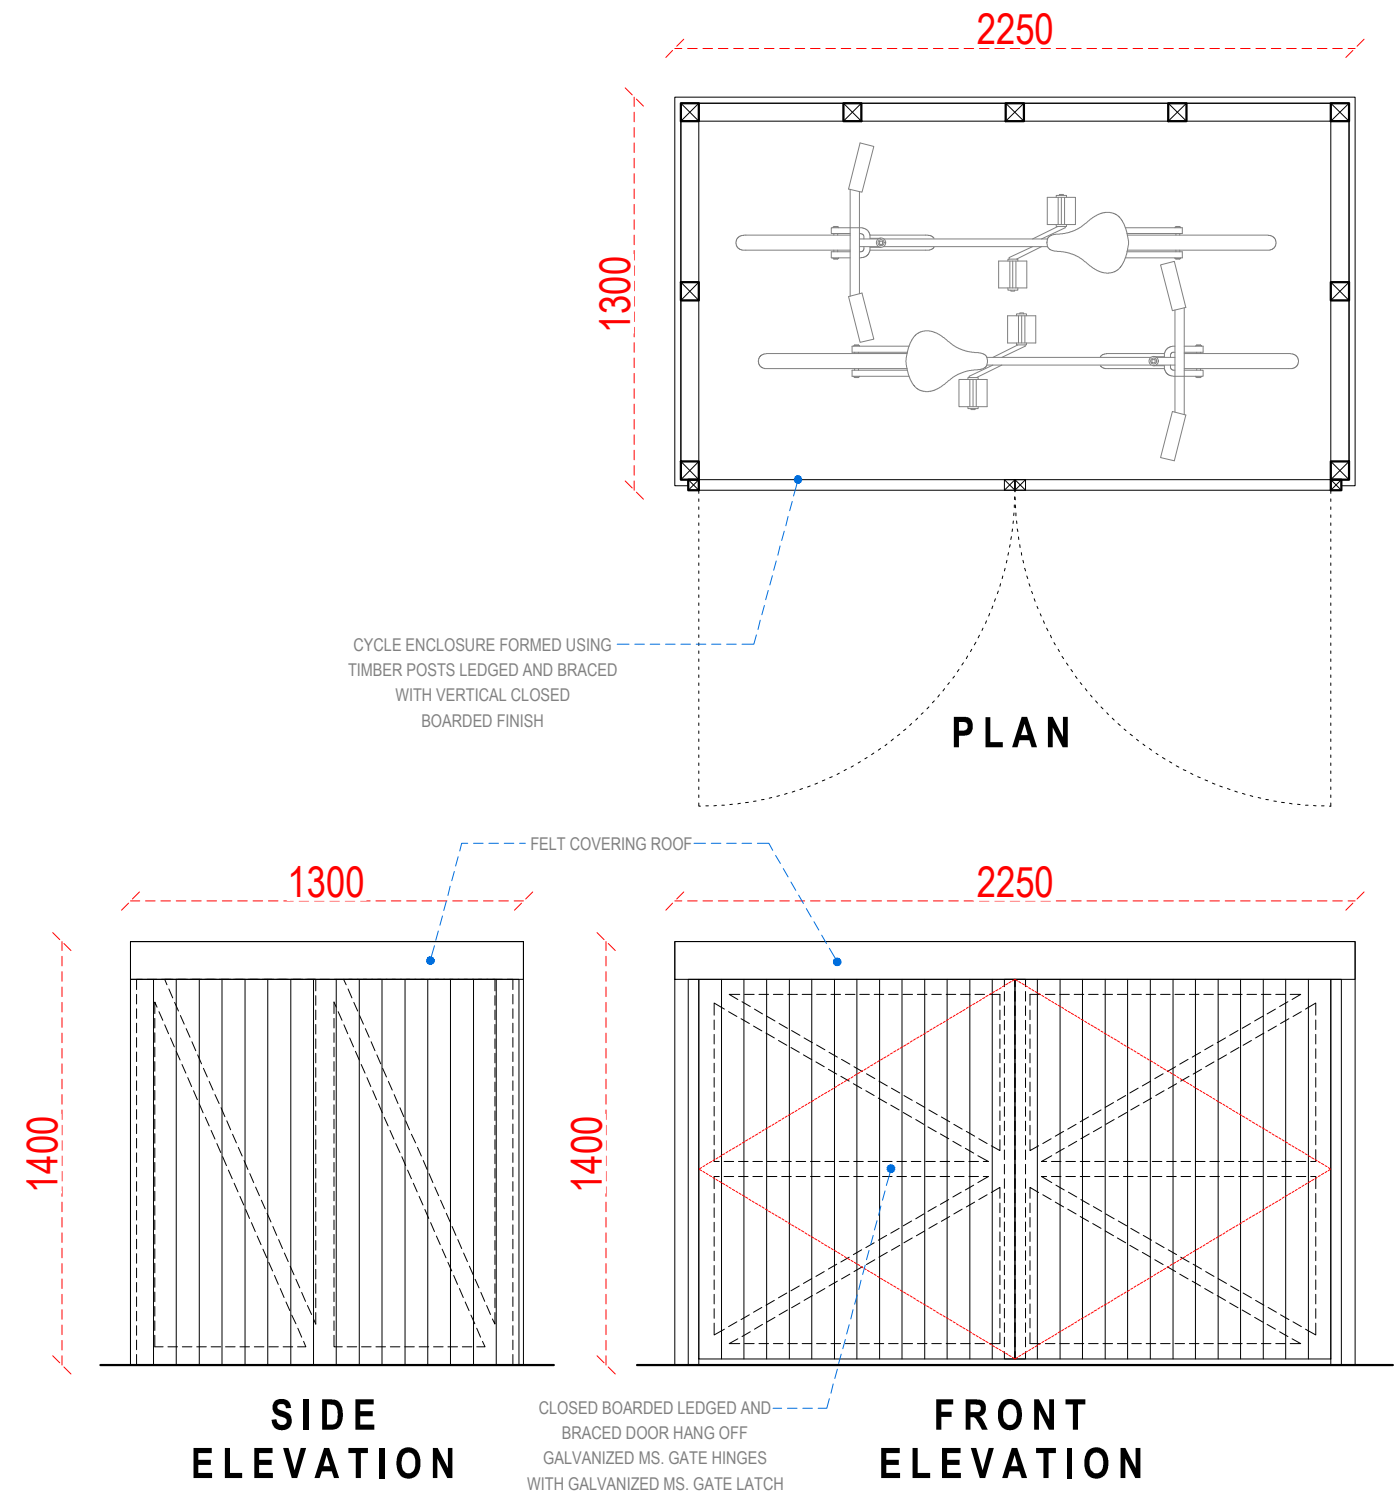

TIMBER CYCLE ENCLOSURE STORAGE DETAILS

0 1 2 5m scale 1:100 @A3

Redwoods

address. 4 Grosvenor Way - E5 9ND - London
tel. 020 3781 8008
mail. office@redwoodsprojects.co.uk
web. www.redwoodsprojects.co.uk

Any errors on Dimensions to be reported to the Architect prior to commencement of Works.
Dimensions and areas are based on survey information.
This drawing is copyright © Redwoods Projects.
All dimensions to be checked on site Prior work.

REFERENCE: 2 Howard Road, London N15 6NL, UK

TITLE: PROPOSED DRAWINGS Bin and Cycle Storage

PROJECT No 973 | DATE: 27-04-2023

NAME: **P 04 REV-B**