

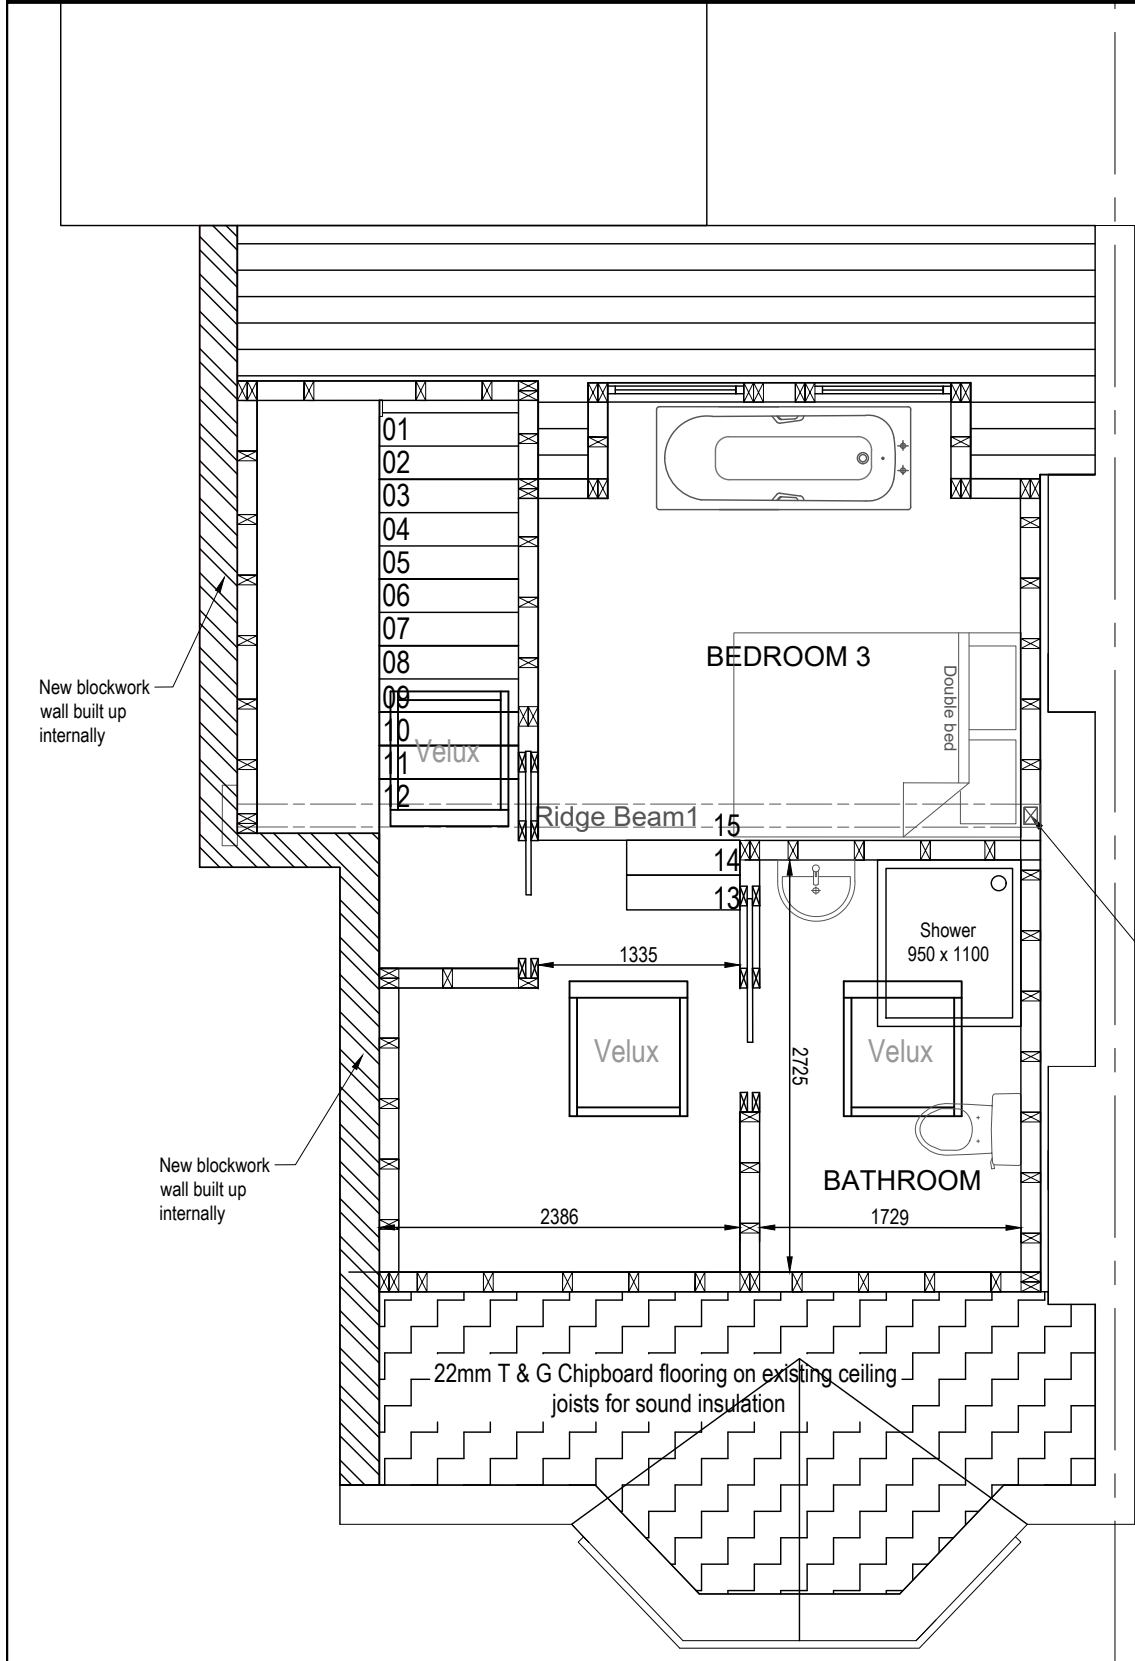


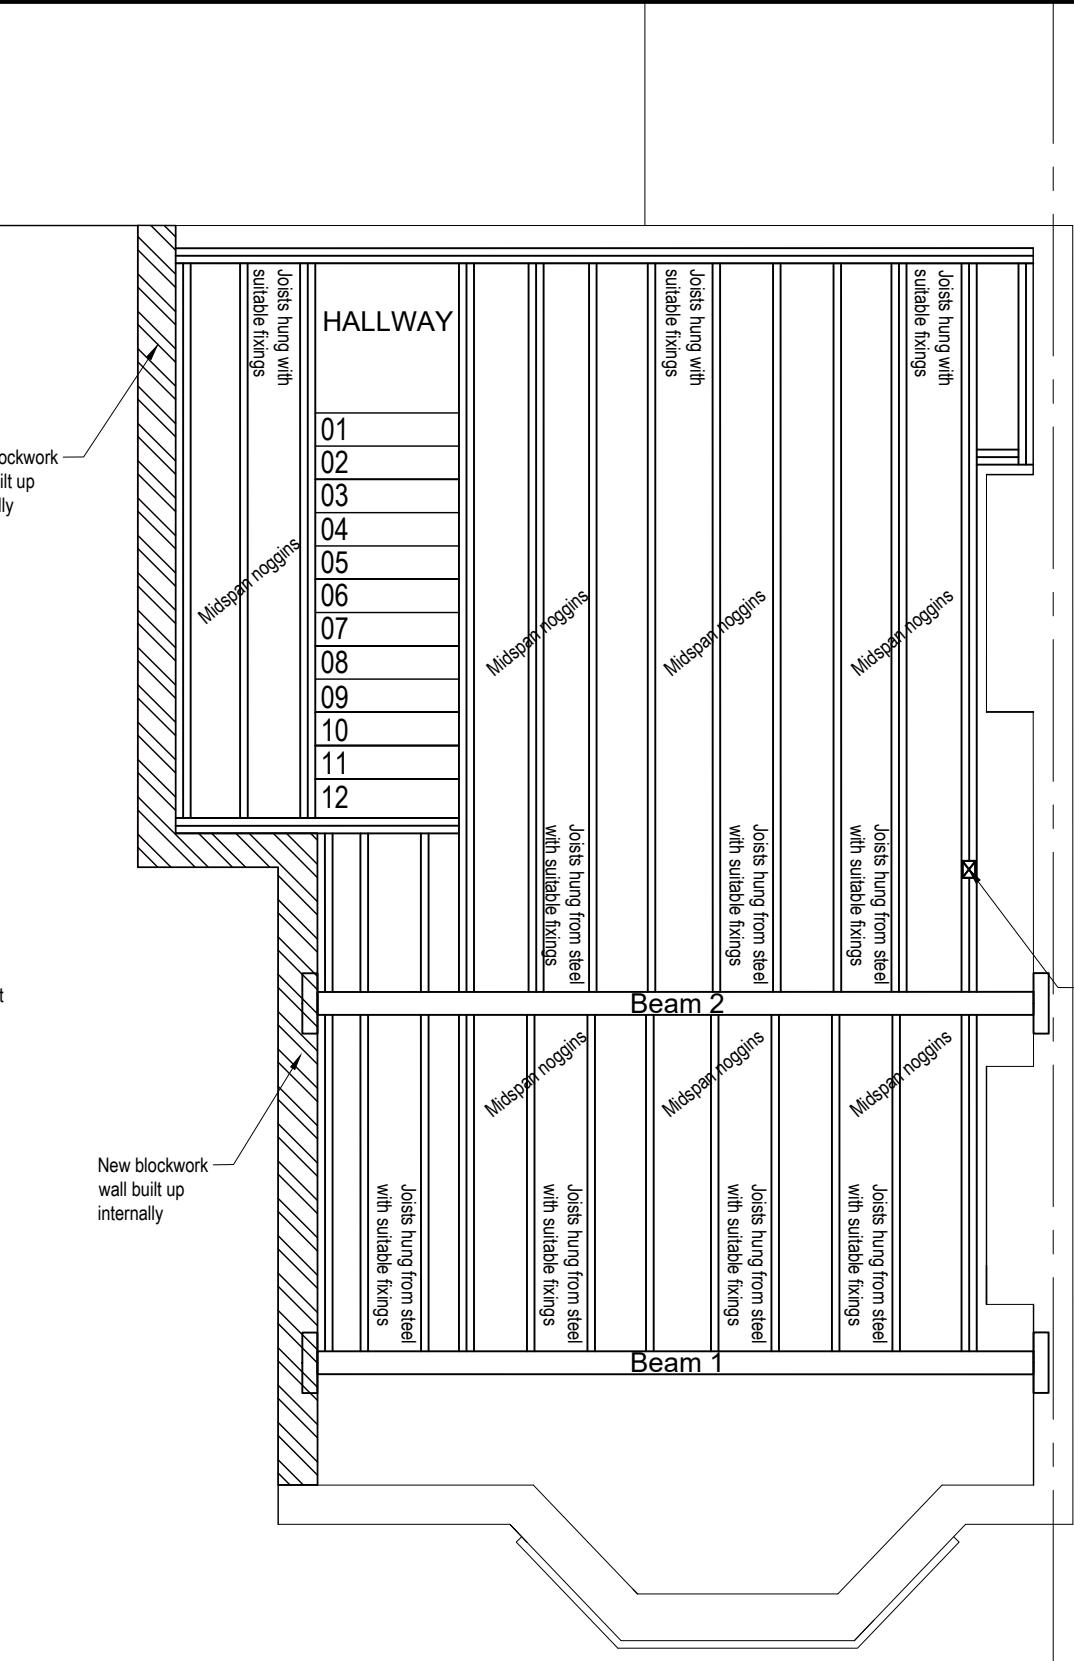

PROPOSED LOFT FLOOR PLAN

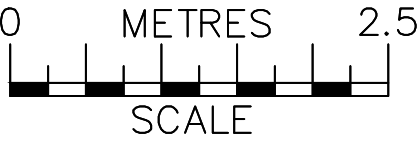

STRUCTURAL LOFT FLOOR PLAN

Notes:
The General contractor is responsible for the verification of all dimensions on site and shall inform the contract administrator of any discrepancies.

Do not scale from this drawing. Use figure dimension only.

Existing foundations, lintels and wall to be exposed if required by Building Control for assessment and upgrading if found inadequate.



28-04-23	Internal party wall notes revised	C
25-04-23	Mansard removed & plan reconfigured	B
03-02-23	Party wall demise line revised	A
Date	Description	Rev
Drawing 2		
Project 4C Oakfield Road, London N4 4NL Proposed Loft Conversion		
Client Eoin McCann & Freddie Rose		
Title	Proposed Loft & Structural Floor Plans	Revision C
Date 23-12-22	Scale 1-50@A3	Drawn SH
Job No.	Dwg No. 002	Checked by