



**Key**

--- denotes to be demolished


0 1000 2000 3000 4000 5000  
MILLIMETRES - 1 : 100

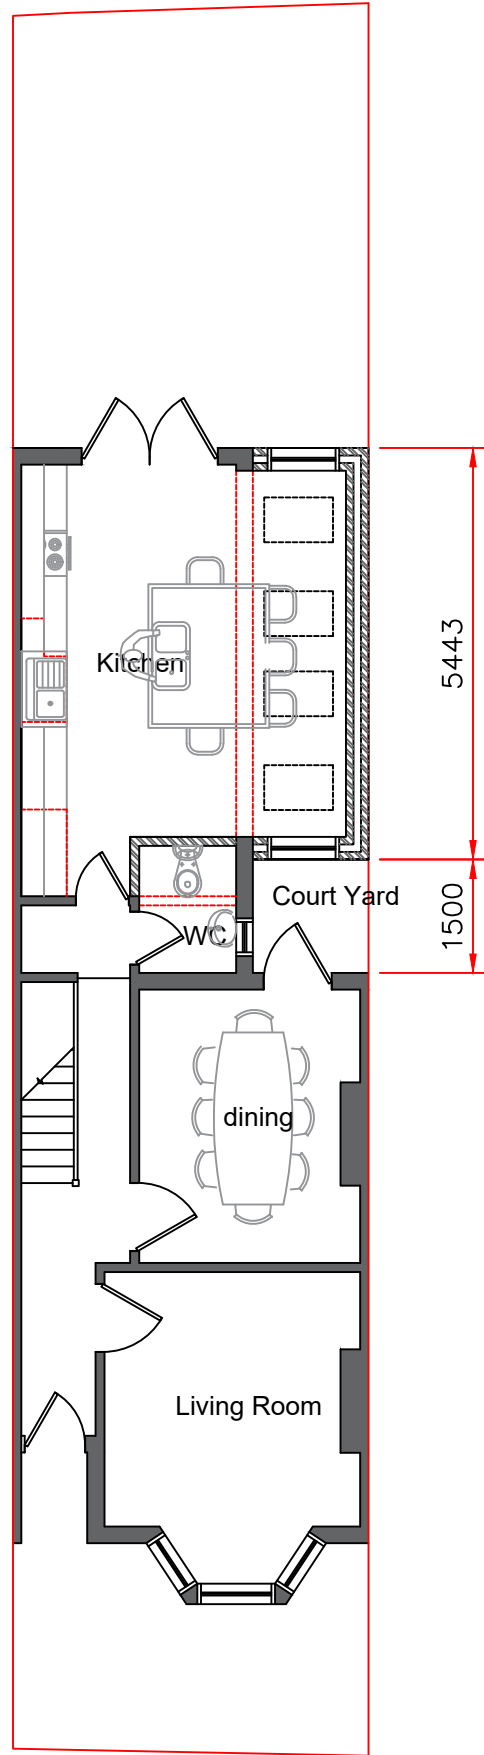

PROPOSED GROUND FLOOR PLAN

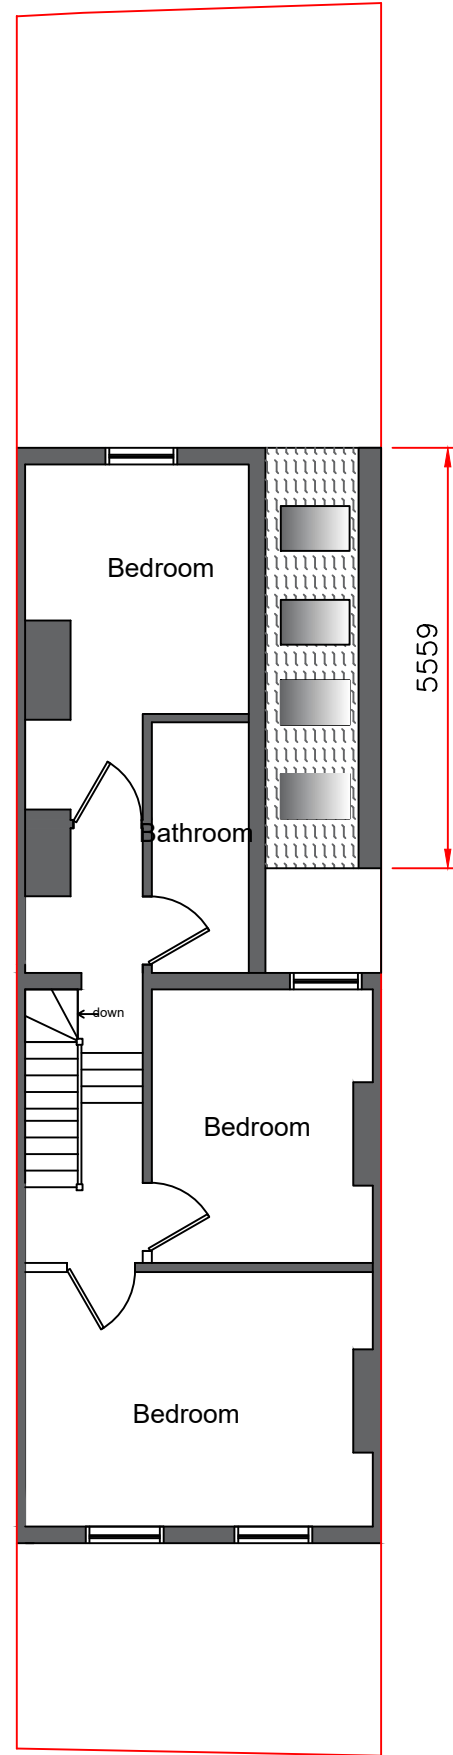

PROPOSED FIRST FLOOR PLAN

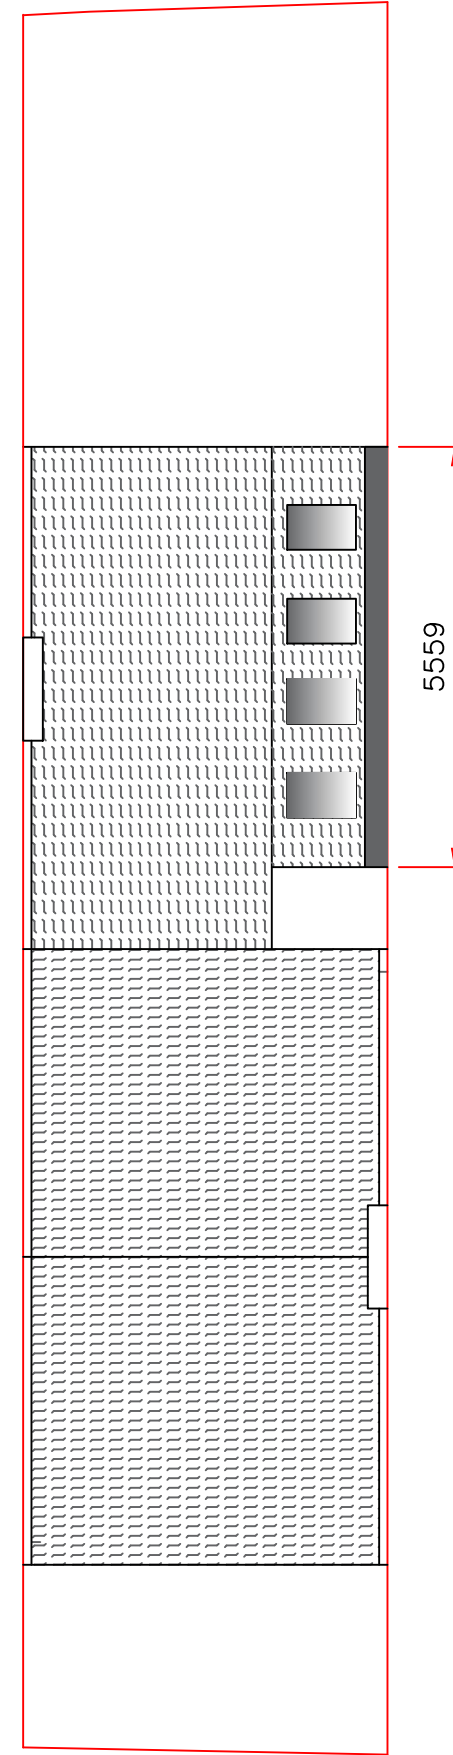

PROPOSED ROOF PLAN

Addoil Ltd  
1 Drummer Stagpole Mews  
Mill Hill, London  
NW7 1NN

Client: Minliang Cai  
45 Birkbeck Road  
London  
N17 8NH

Drawn By: Gugs Lo  
Date Issued: April 2023  
Scale: 1:100 @ A3

Drawing Title:  
**PROPOSED PLANS**  
Drawing Number: ADD-112-FP-006-REV 01