




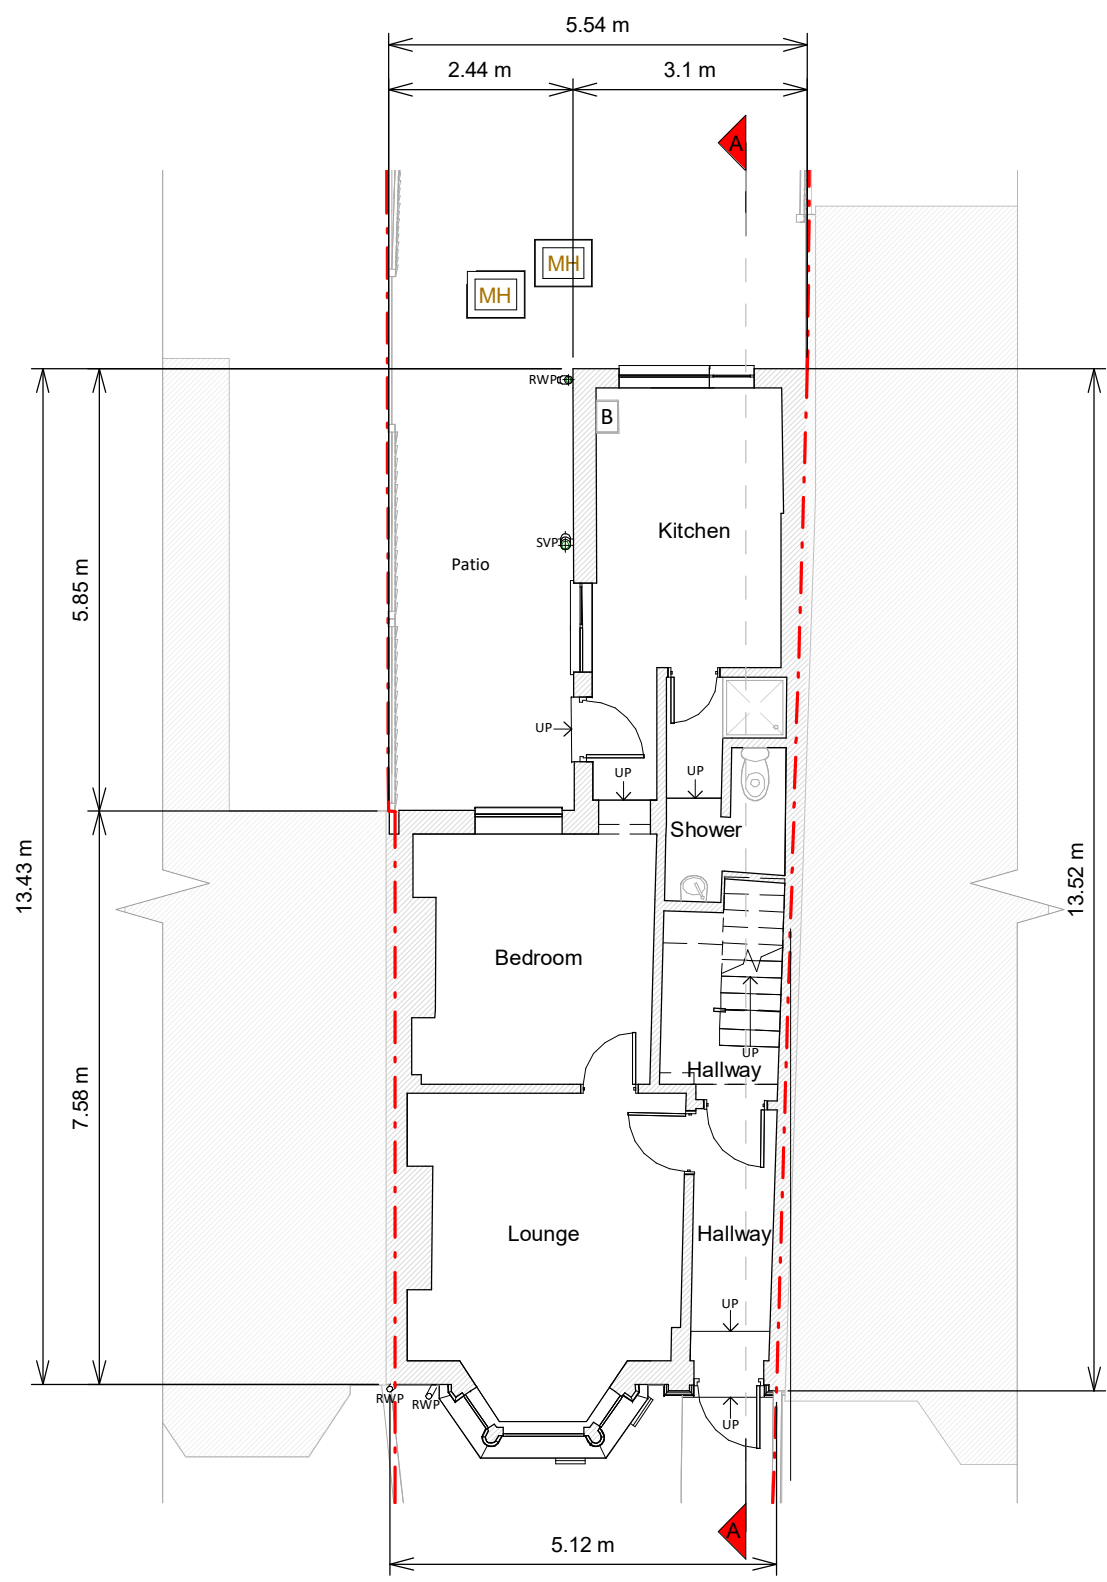

Ground Floor Plan

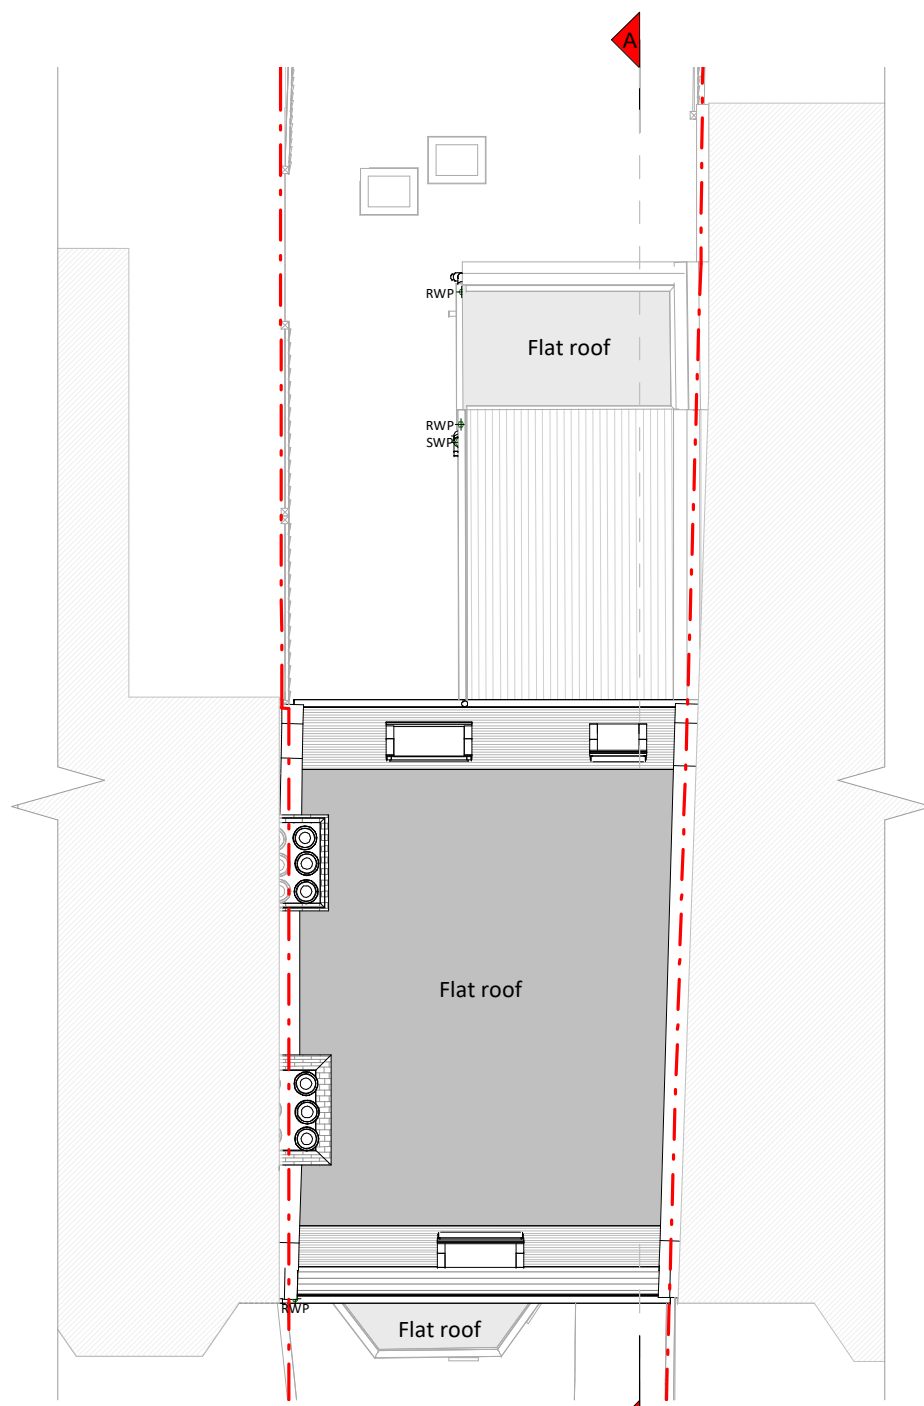

Roof Plan

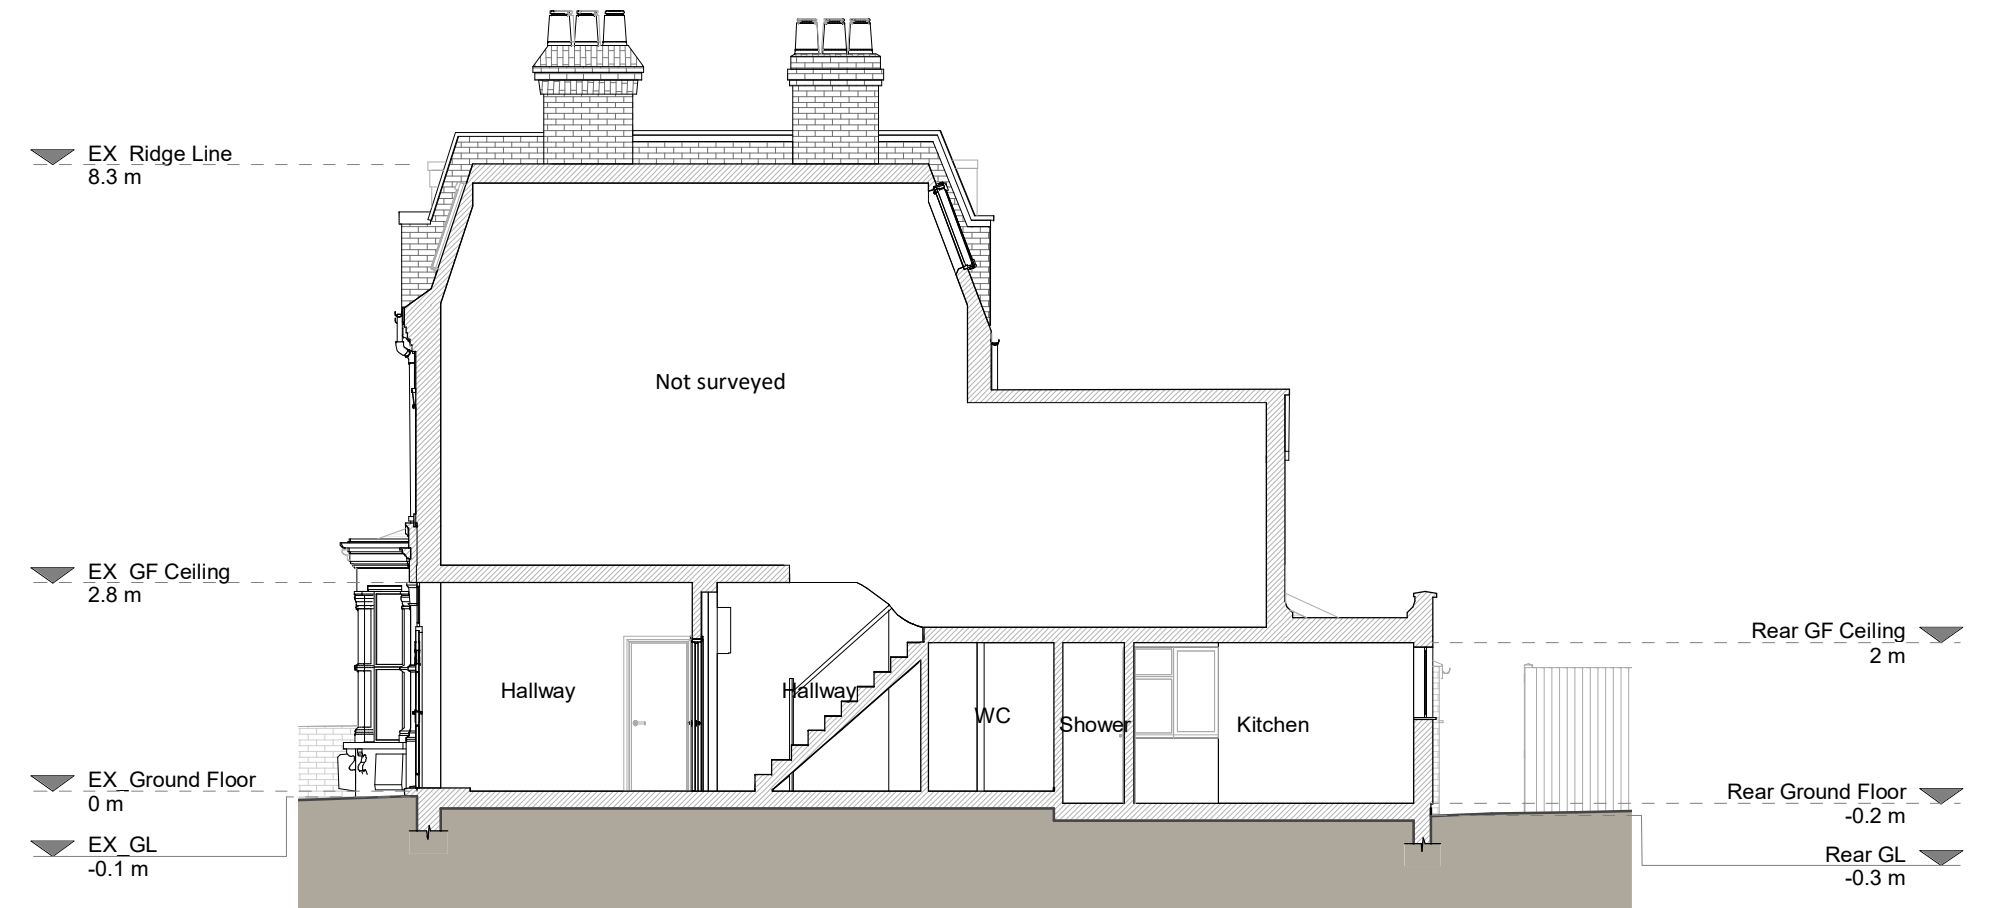


Section A - A




Front Elevation



Left Side Elevation

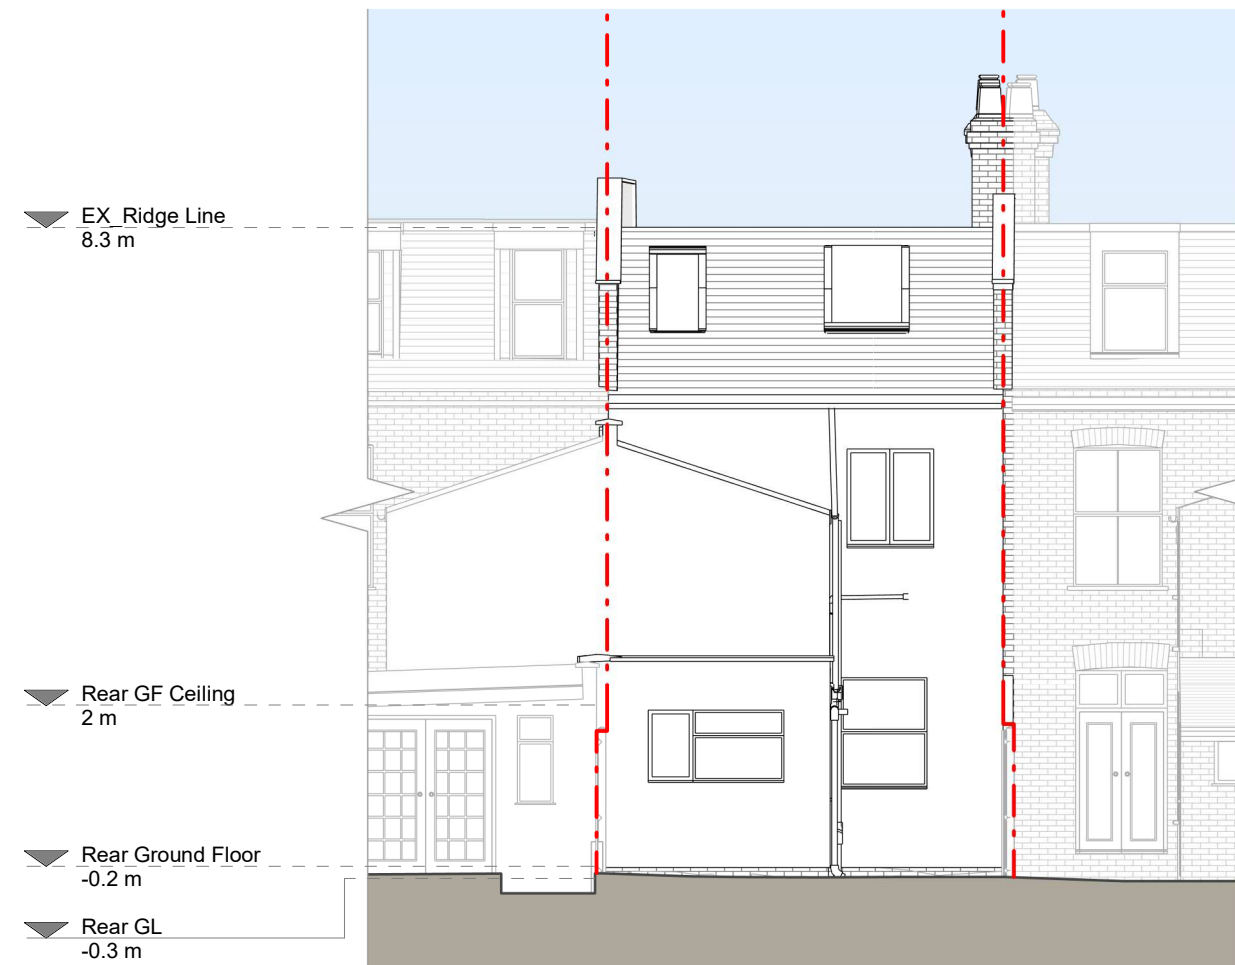


Rear Elevation

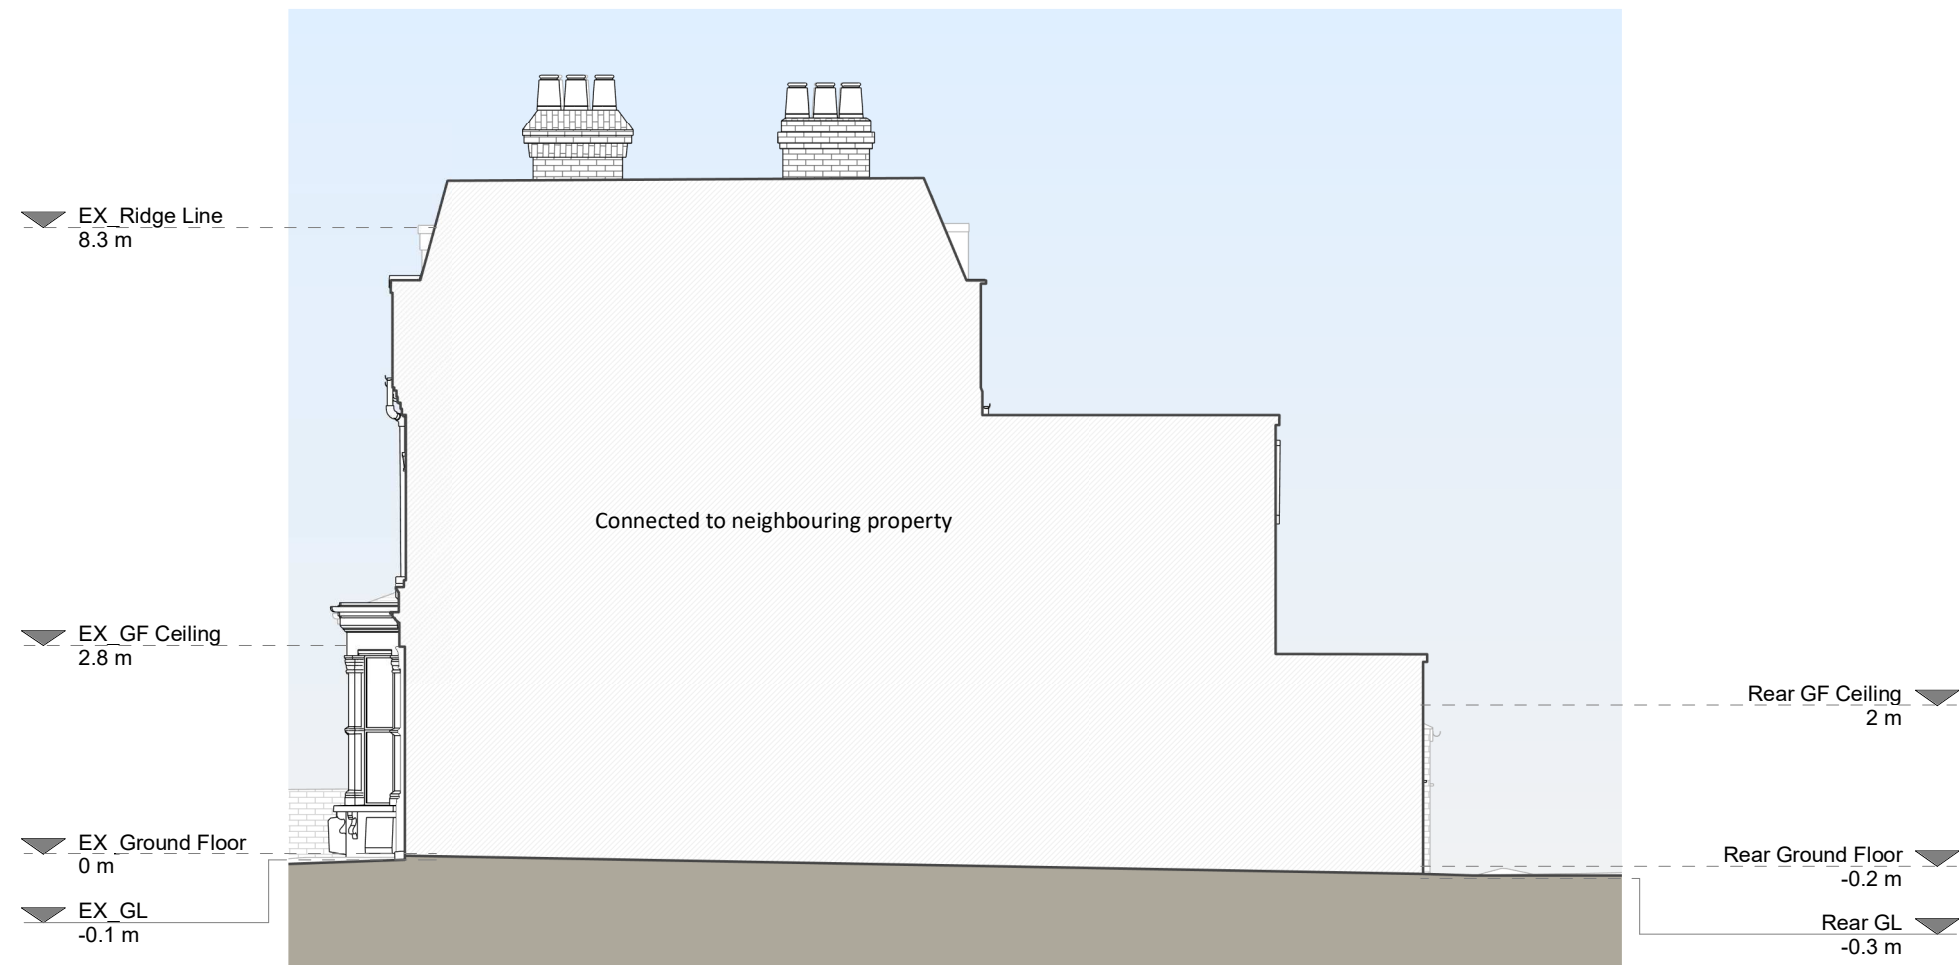


Right Side Elevation



3D Front View

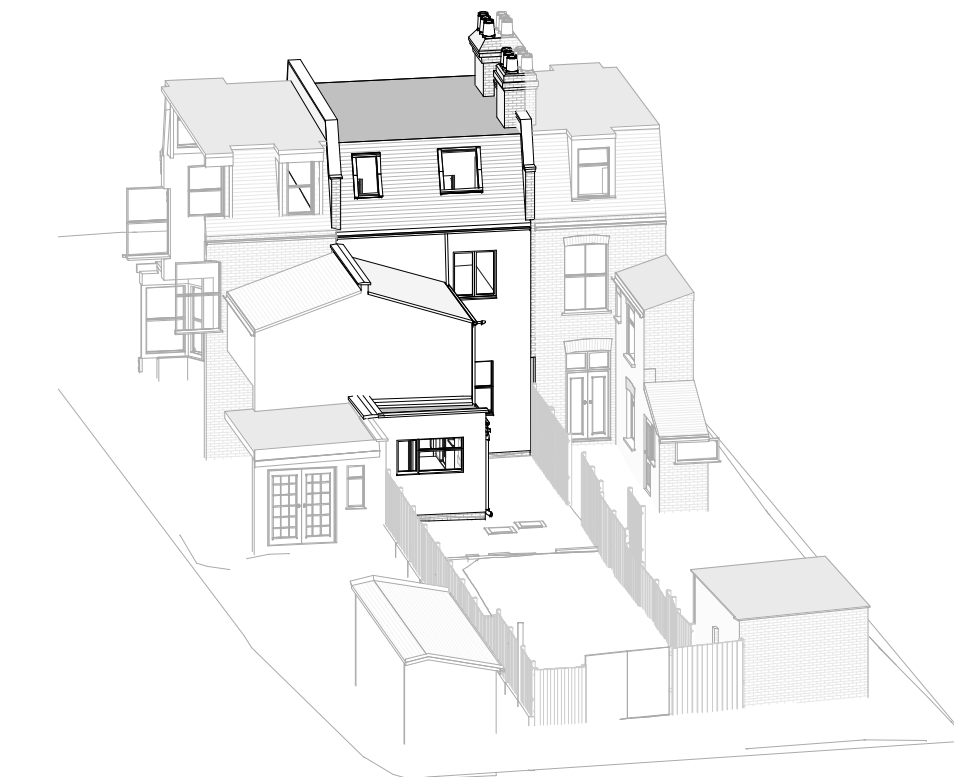

3D Rear View

 

Copyright in the design and this drawing is the property of RESI. Reproduction in whole or in part is prohibited without the written consent of RESI. This drawing must be used in conjunction with all other relevant documentation and drawings.

RESI accepts no liability for any expense, loss or damage of whatsoever nature and however arising from any variation which has not been referred to them and their approval obtained.

Plot not to actual scale. Do not scale, except unless for planning purposes. All dimensions to be cross-checked on site prior to construction and completion. Any discrepancies to be reported to RESI immediately.

Existing Materials:

Brickwork / Walls - London yellow stock brick and brown pebbledash

Pitched roof - Slate tiles

Flat roof - Fibreglass or similar

Windows - White uPVC frame windows and aluminium frame rooflights

Doors - White uPVC frame door (front elevation) and white uPVC glazed door (rear elevation)

Rafters / Gutter's / Fascia's - Black uPVC downpipes, guttering and fascia's

KEY

Existing walls - - - Boundary line

Existing furniture - - - Level line

1.5m head height - - - 1.5m head height

1.8m head height - - - 1.8m head height

Revision		
Rev	Notes	Date
A	Planning Issue	28/04/2023

RESI
Grow your home

Job Title
Ground floor wraparound ,
ground floor plan redesign and all
associated works at 153a
Harringay Road, N15 3HP.

Drawing Status
Planning Drawings

Client
John Noone

Drawing Title
Existing Drawings

Scale
1:100 @ A1


Date
Mar 2023

Drawing No.
8167213-1100


Drawn
AR

Checked
KA


Rev
A

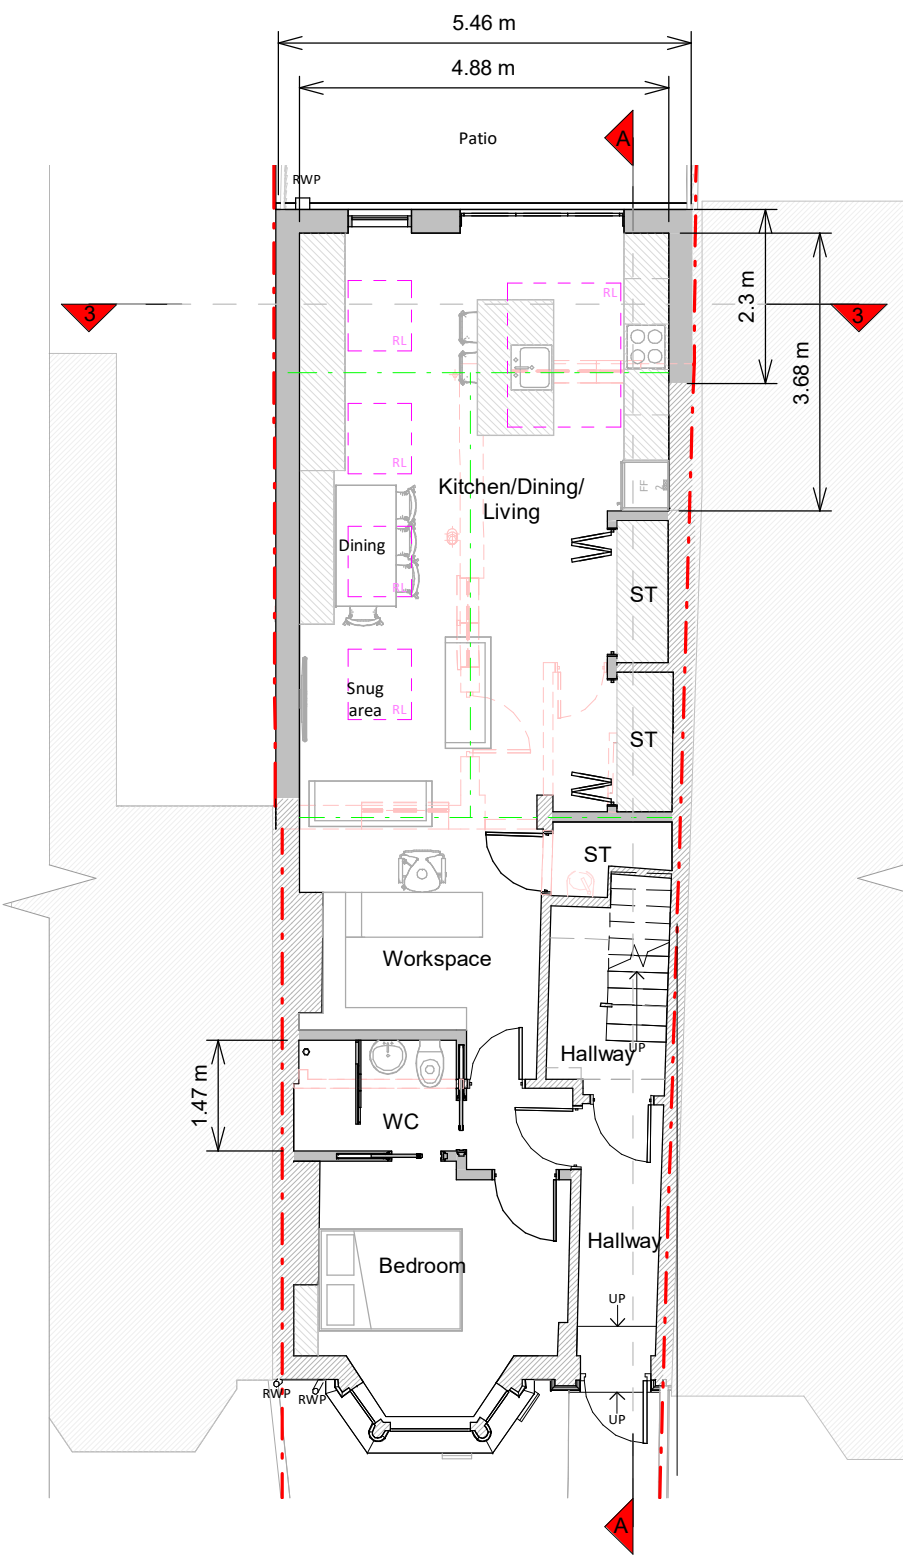


Ground Floor Plan

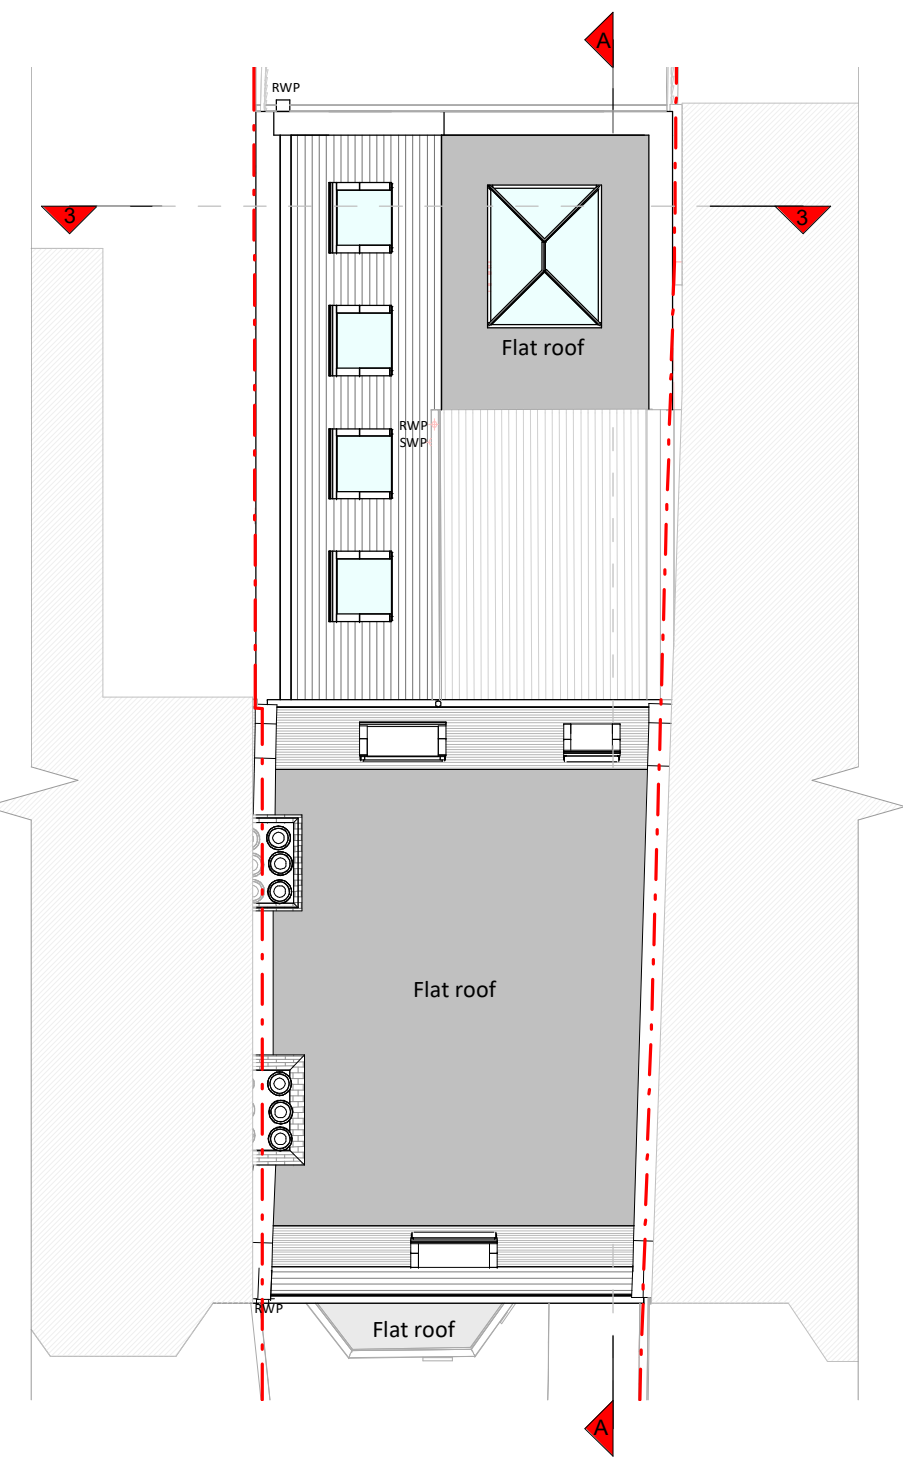

Roof Plan

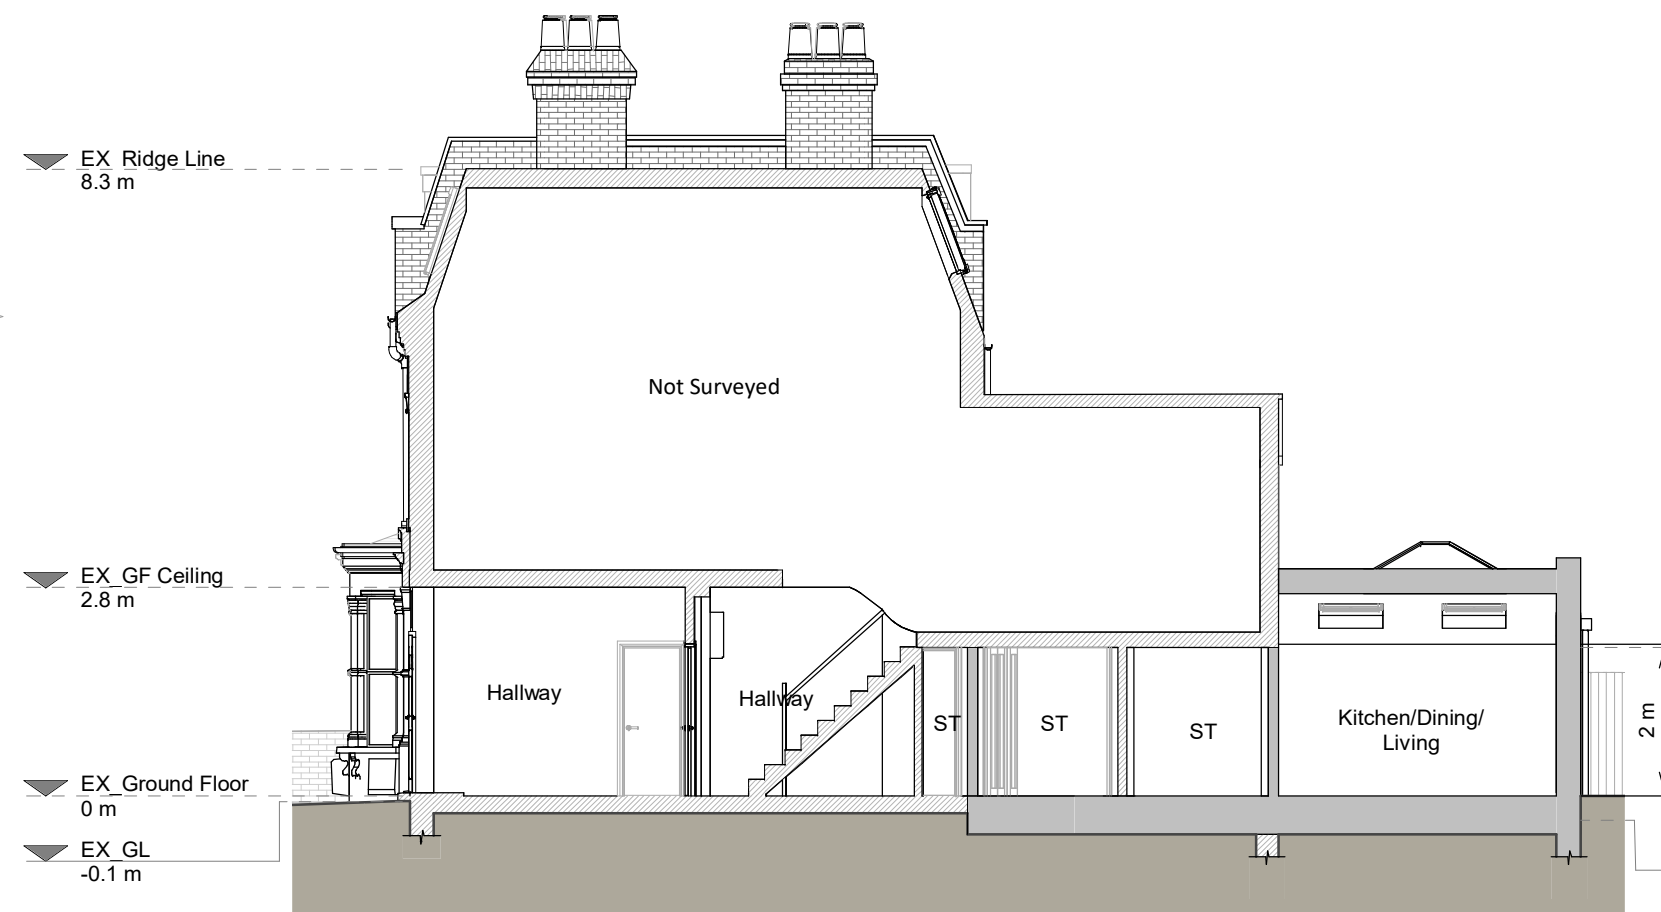

Section A - A

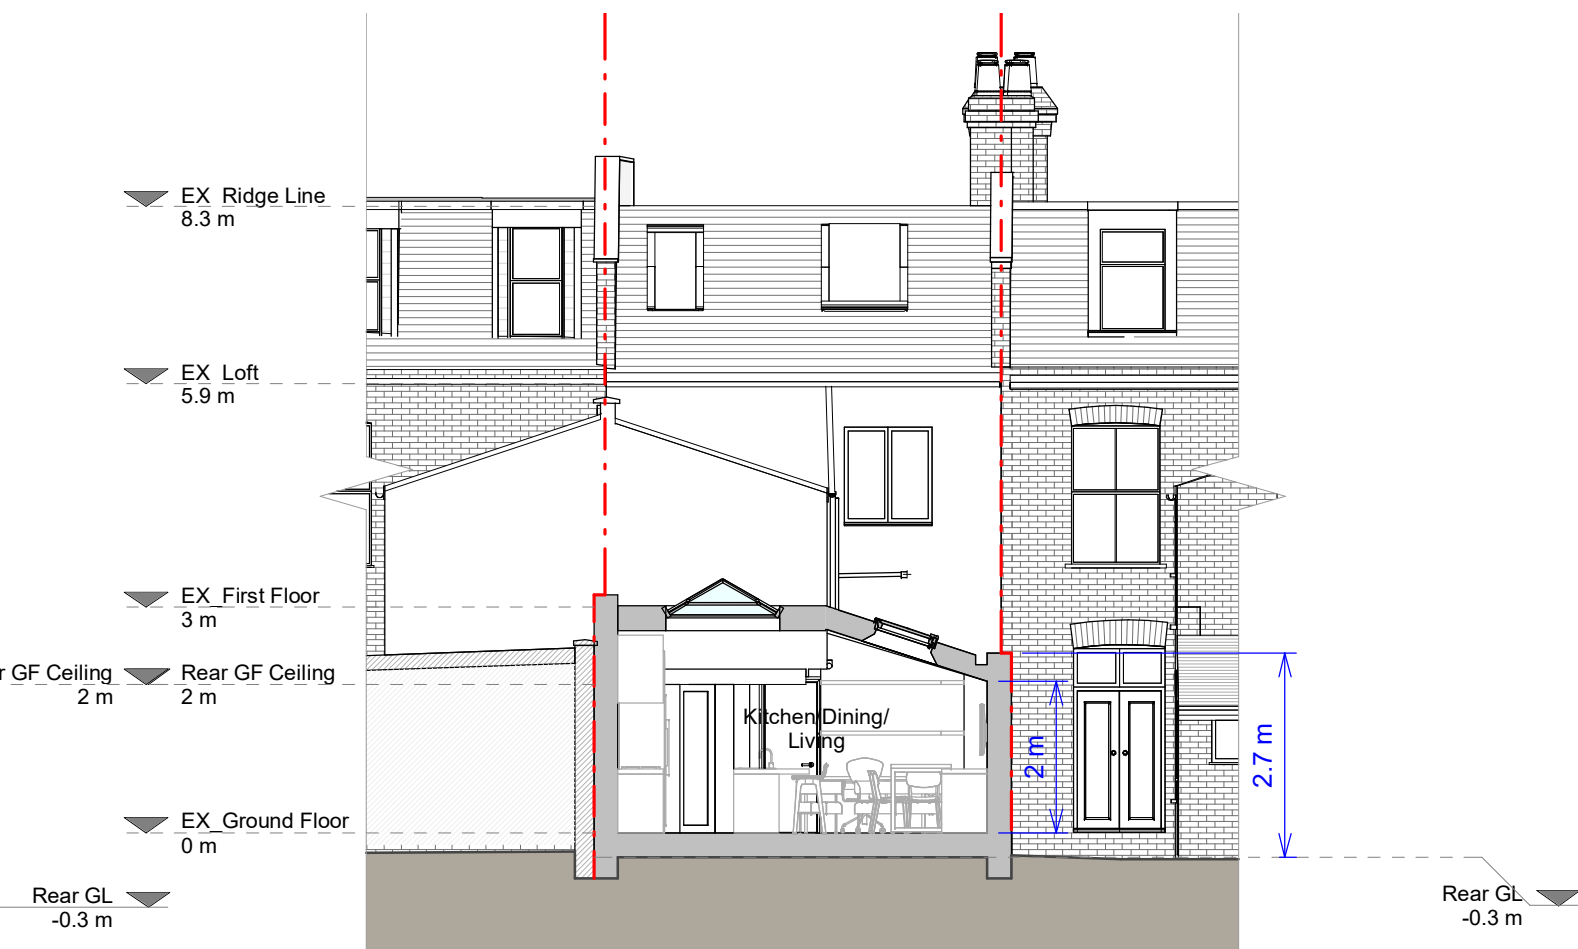


Section B - B




Front Elevation




Left Side Elevation

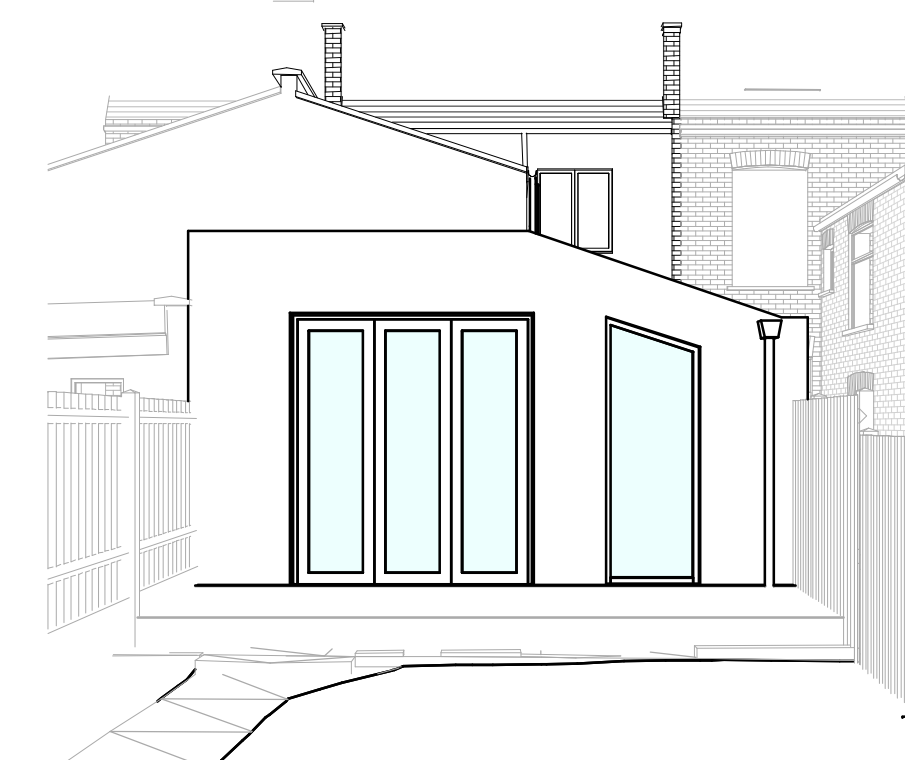


3D View

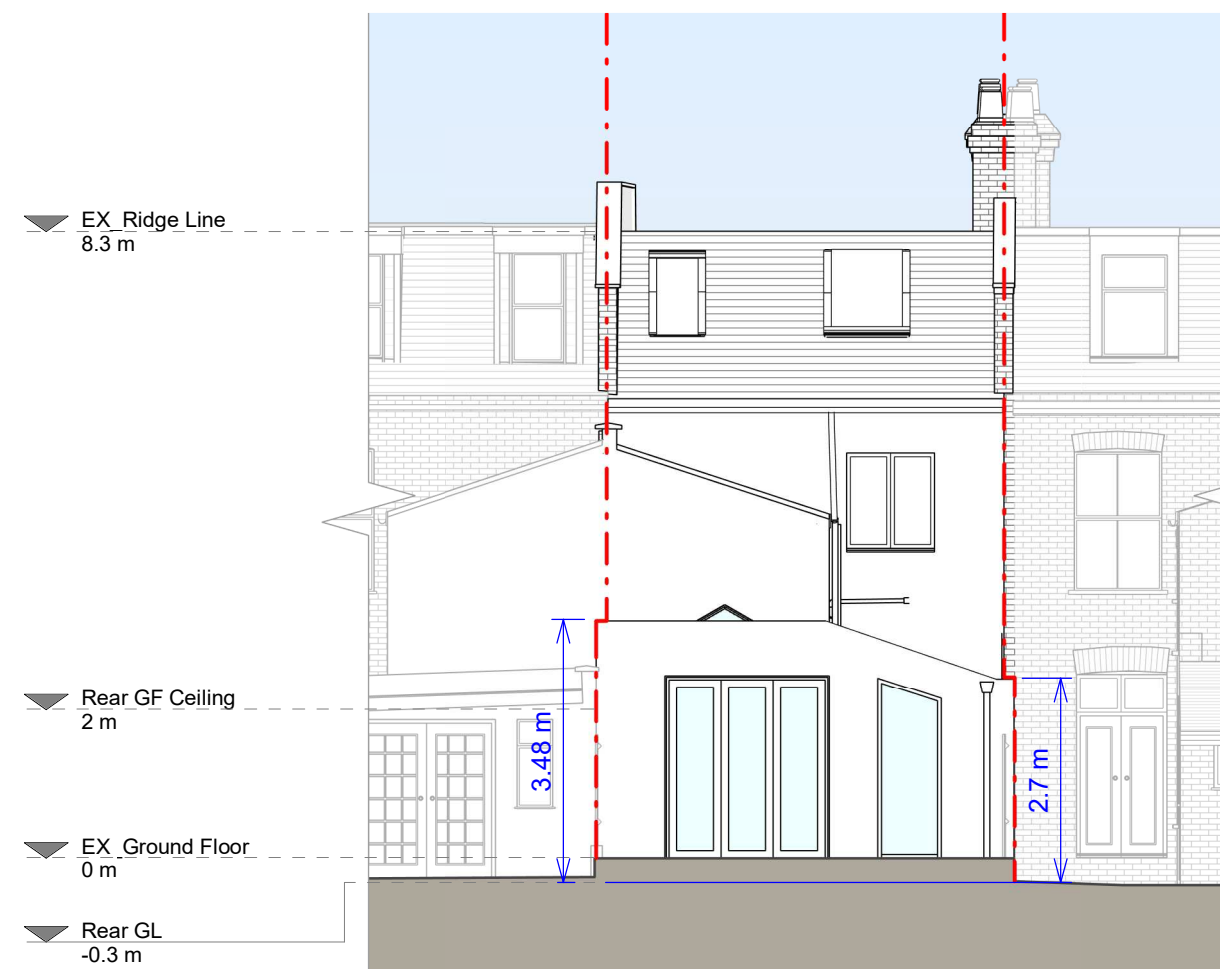

Rear Elevation

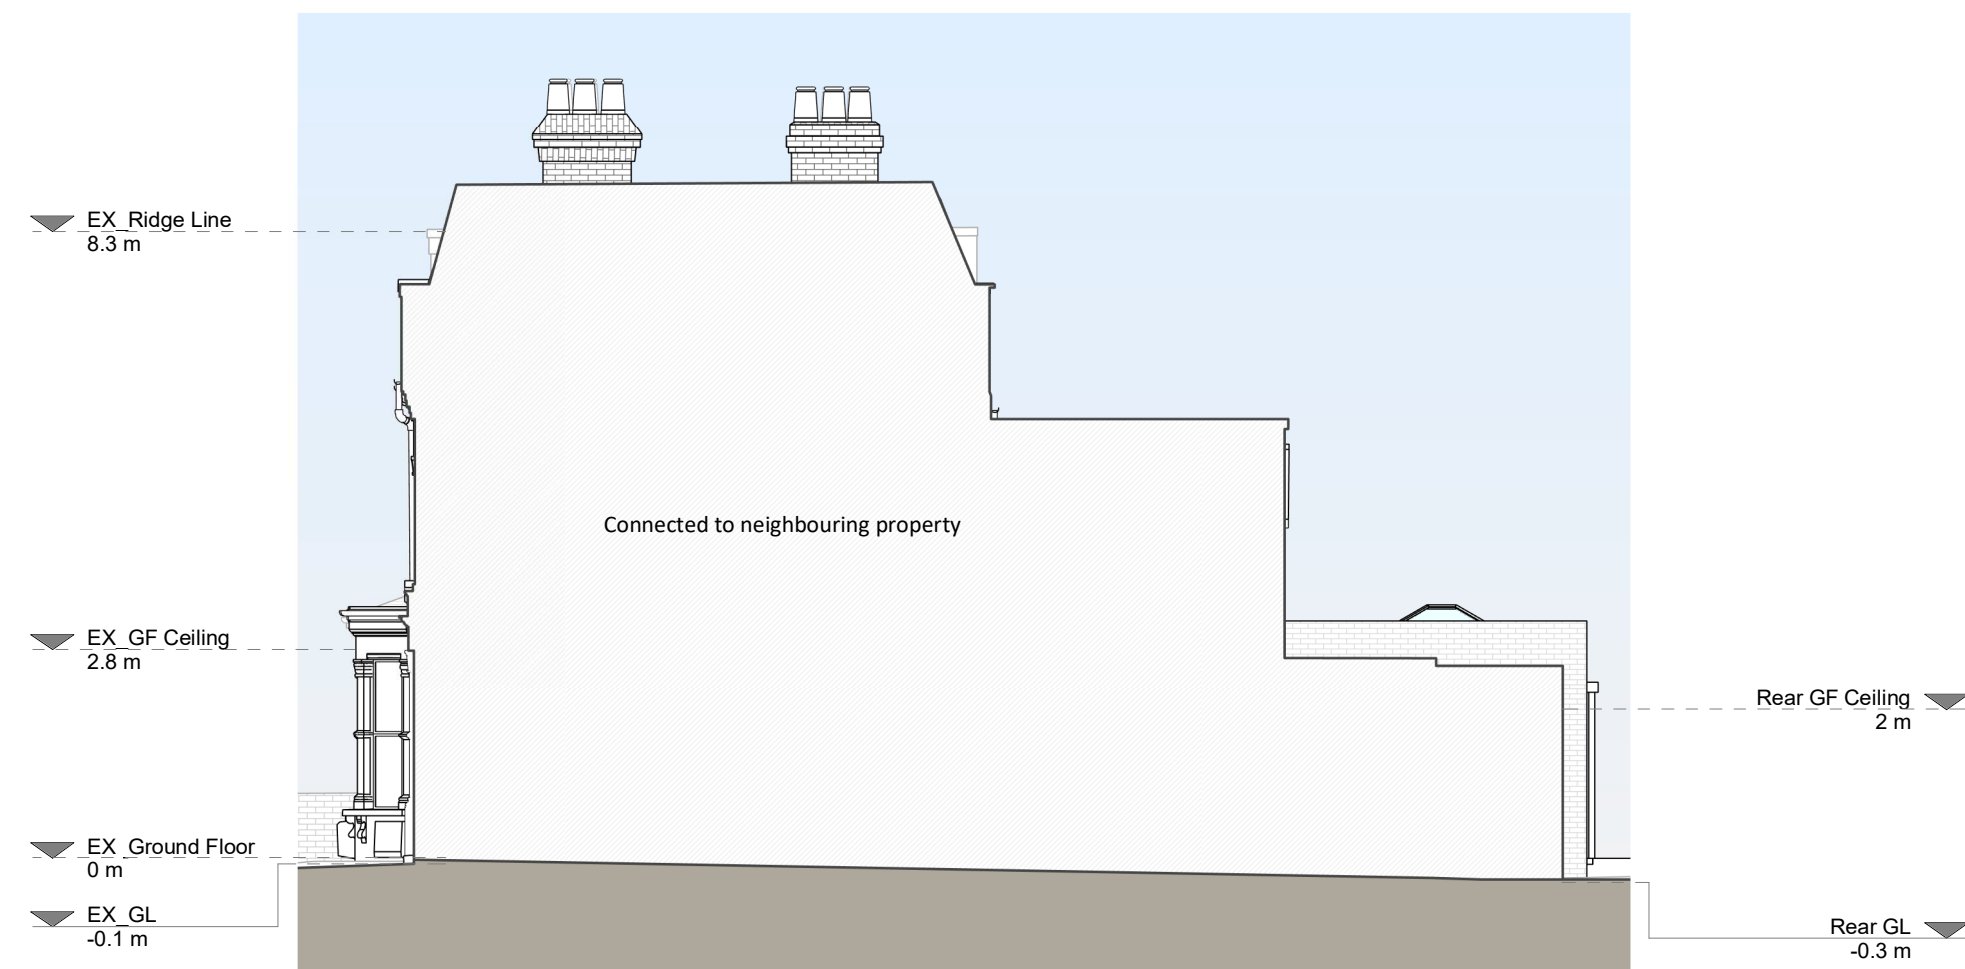

Right Side Elevation

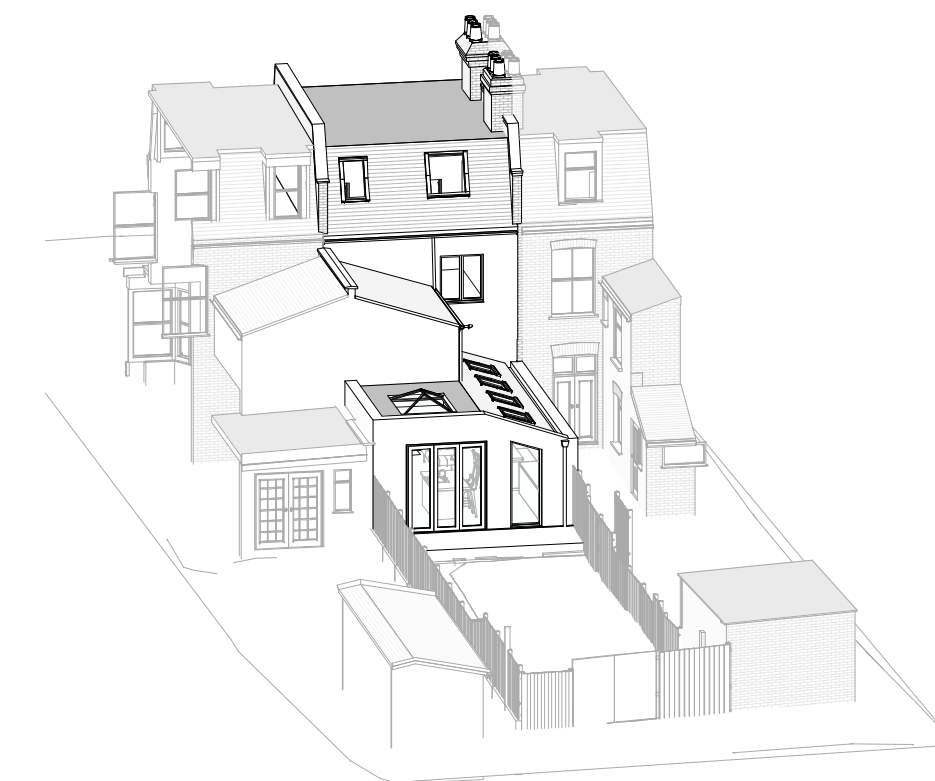

3D Rear View

Proposed Materials

Brickwork / Walls - Render to match existing

Pitched roof - Slates to match existing

Flat roof - Fibreglass

Windows - Aluminium frame window and rooflights

Doors - Aluminium frame glazed doors

RWPs / Gutters / Fascia's - Black uPVC downspout, guttering and fascia's all to match existing

KEY

Existing walls - Boundary line

Proposed walls - Proposed beam

Proposed furniture - Proposed drainage

Proposed staircase - Existing removed

Proposed windows - 1.5m head height

Proposed rooflight - 1.8m head height

Revision		
Rev	Notes	Date
A	Planning Issue	28/04/2023

