


Rev.	Date	By	Description	Do not scale from this drawing All dimensions to be checked on site Notify the Architect immediately of any discrepancies This drawing remains the copyright of the Architect AAB architects Studio 39, Bickerton House, 25 Bickerton Road, London N19 5JT Tel 020 7281 8955 mail@aabarchitects.co.uk www.aabarchitects.co.uk	13 CREIGHTON AVENUE, N10 DRAWING : PROPOSED FRONT ELEVATION SCALE : 1:50 at A3 DATE : 03.01.20	JOB NO. 369	SERIES 3	NO. 01	REV T
T	12.04.23								

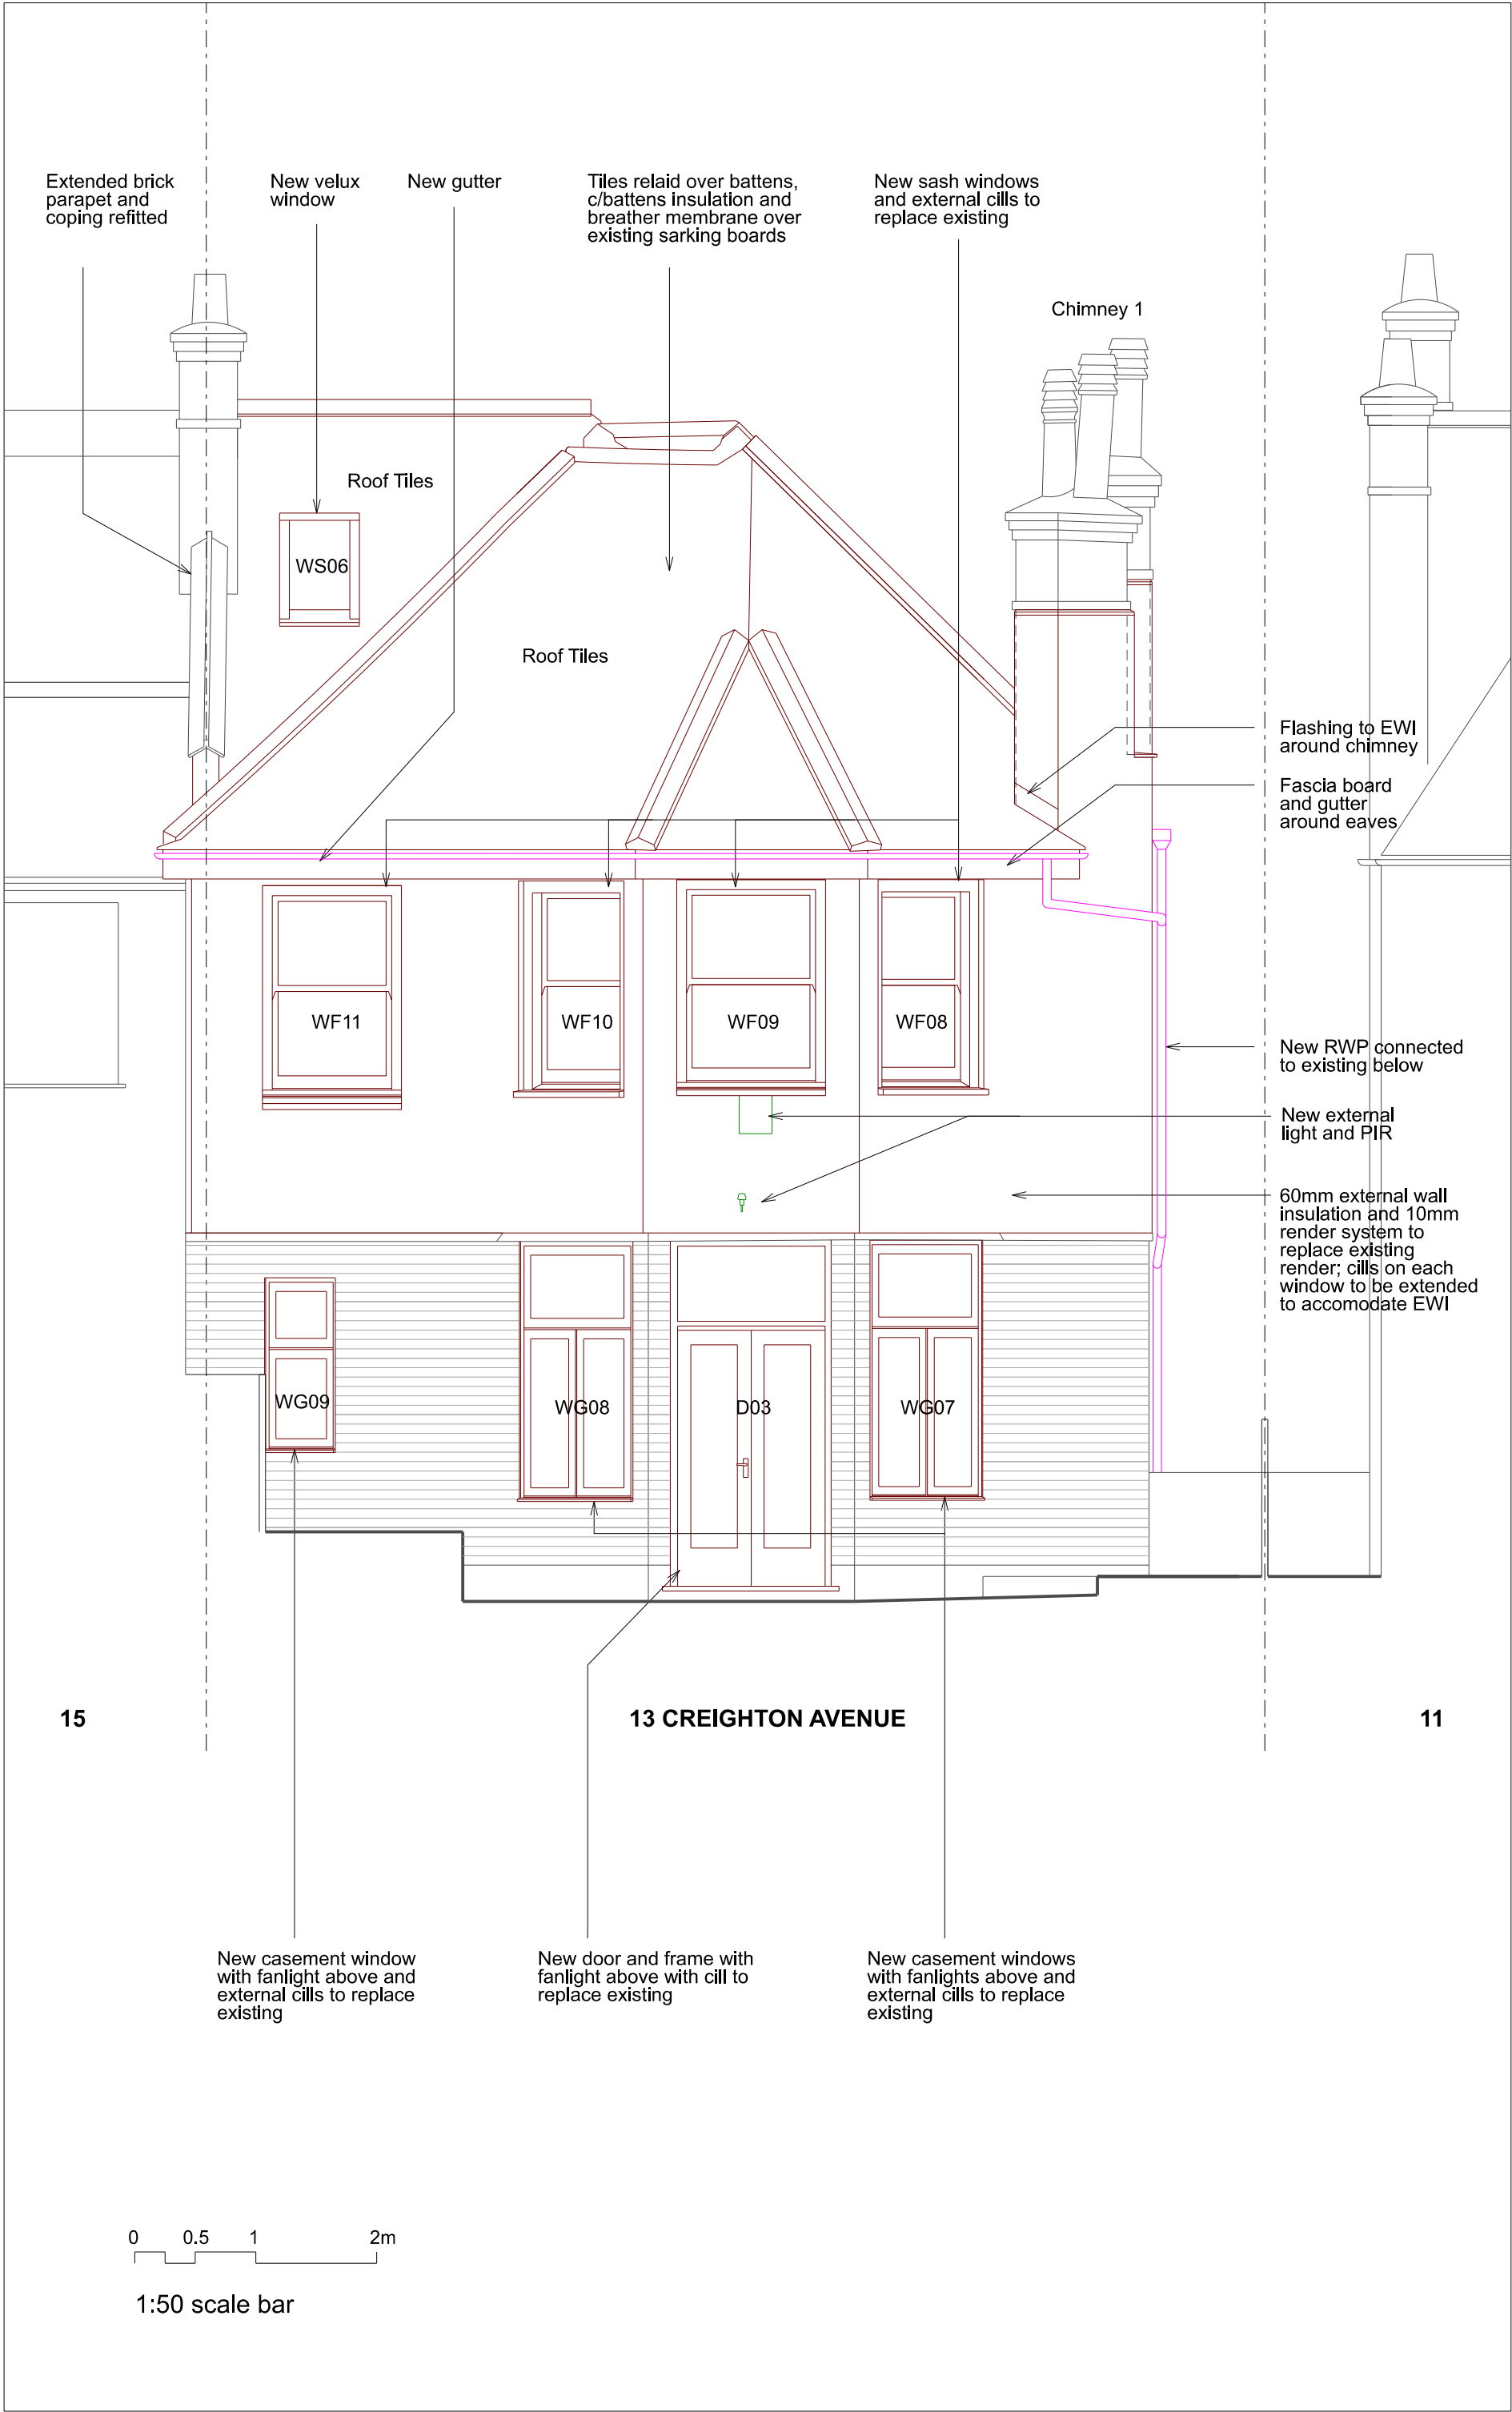


Rev.	Date	By	Description	JOB NO.	SERIES	NO.	REV
T	12.04.23		Tender Issue	369	3	02	T


13 CREIGHTON AVENUE, N10
DRAWING : PROPOSED REAR ELEVATION
SCALE : 1:50 at A3
DATE : 03.01.20

Do not scale from this drawing All dimensions to be checked on site
Notify the Architect immediately of any discrepancies
This drawing remains the copyright of the Architect

AAB architects
Studio 39, Bickerton House, 25 Bickerton Road, London N19 5JT
Tel 020 7281 8955 mail@aabarchitects.co.uk www.aabarchitects.co.uk

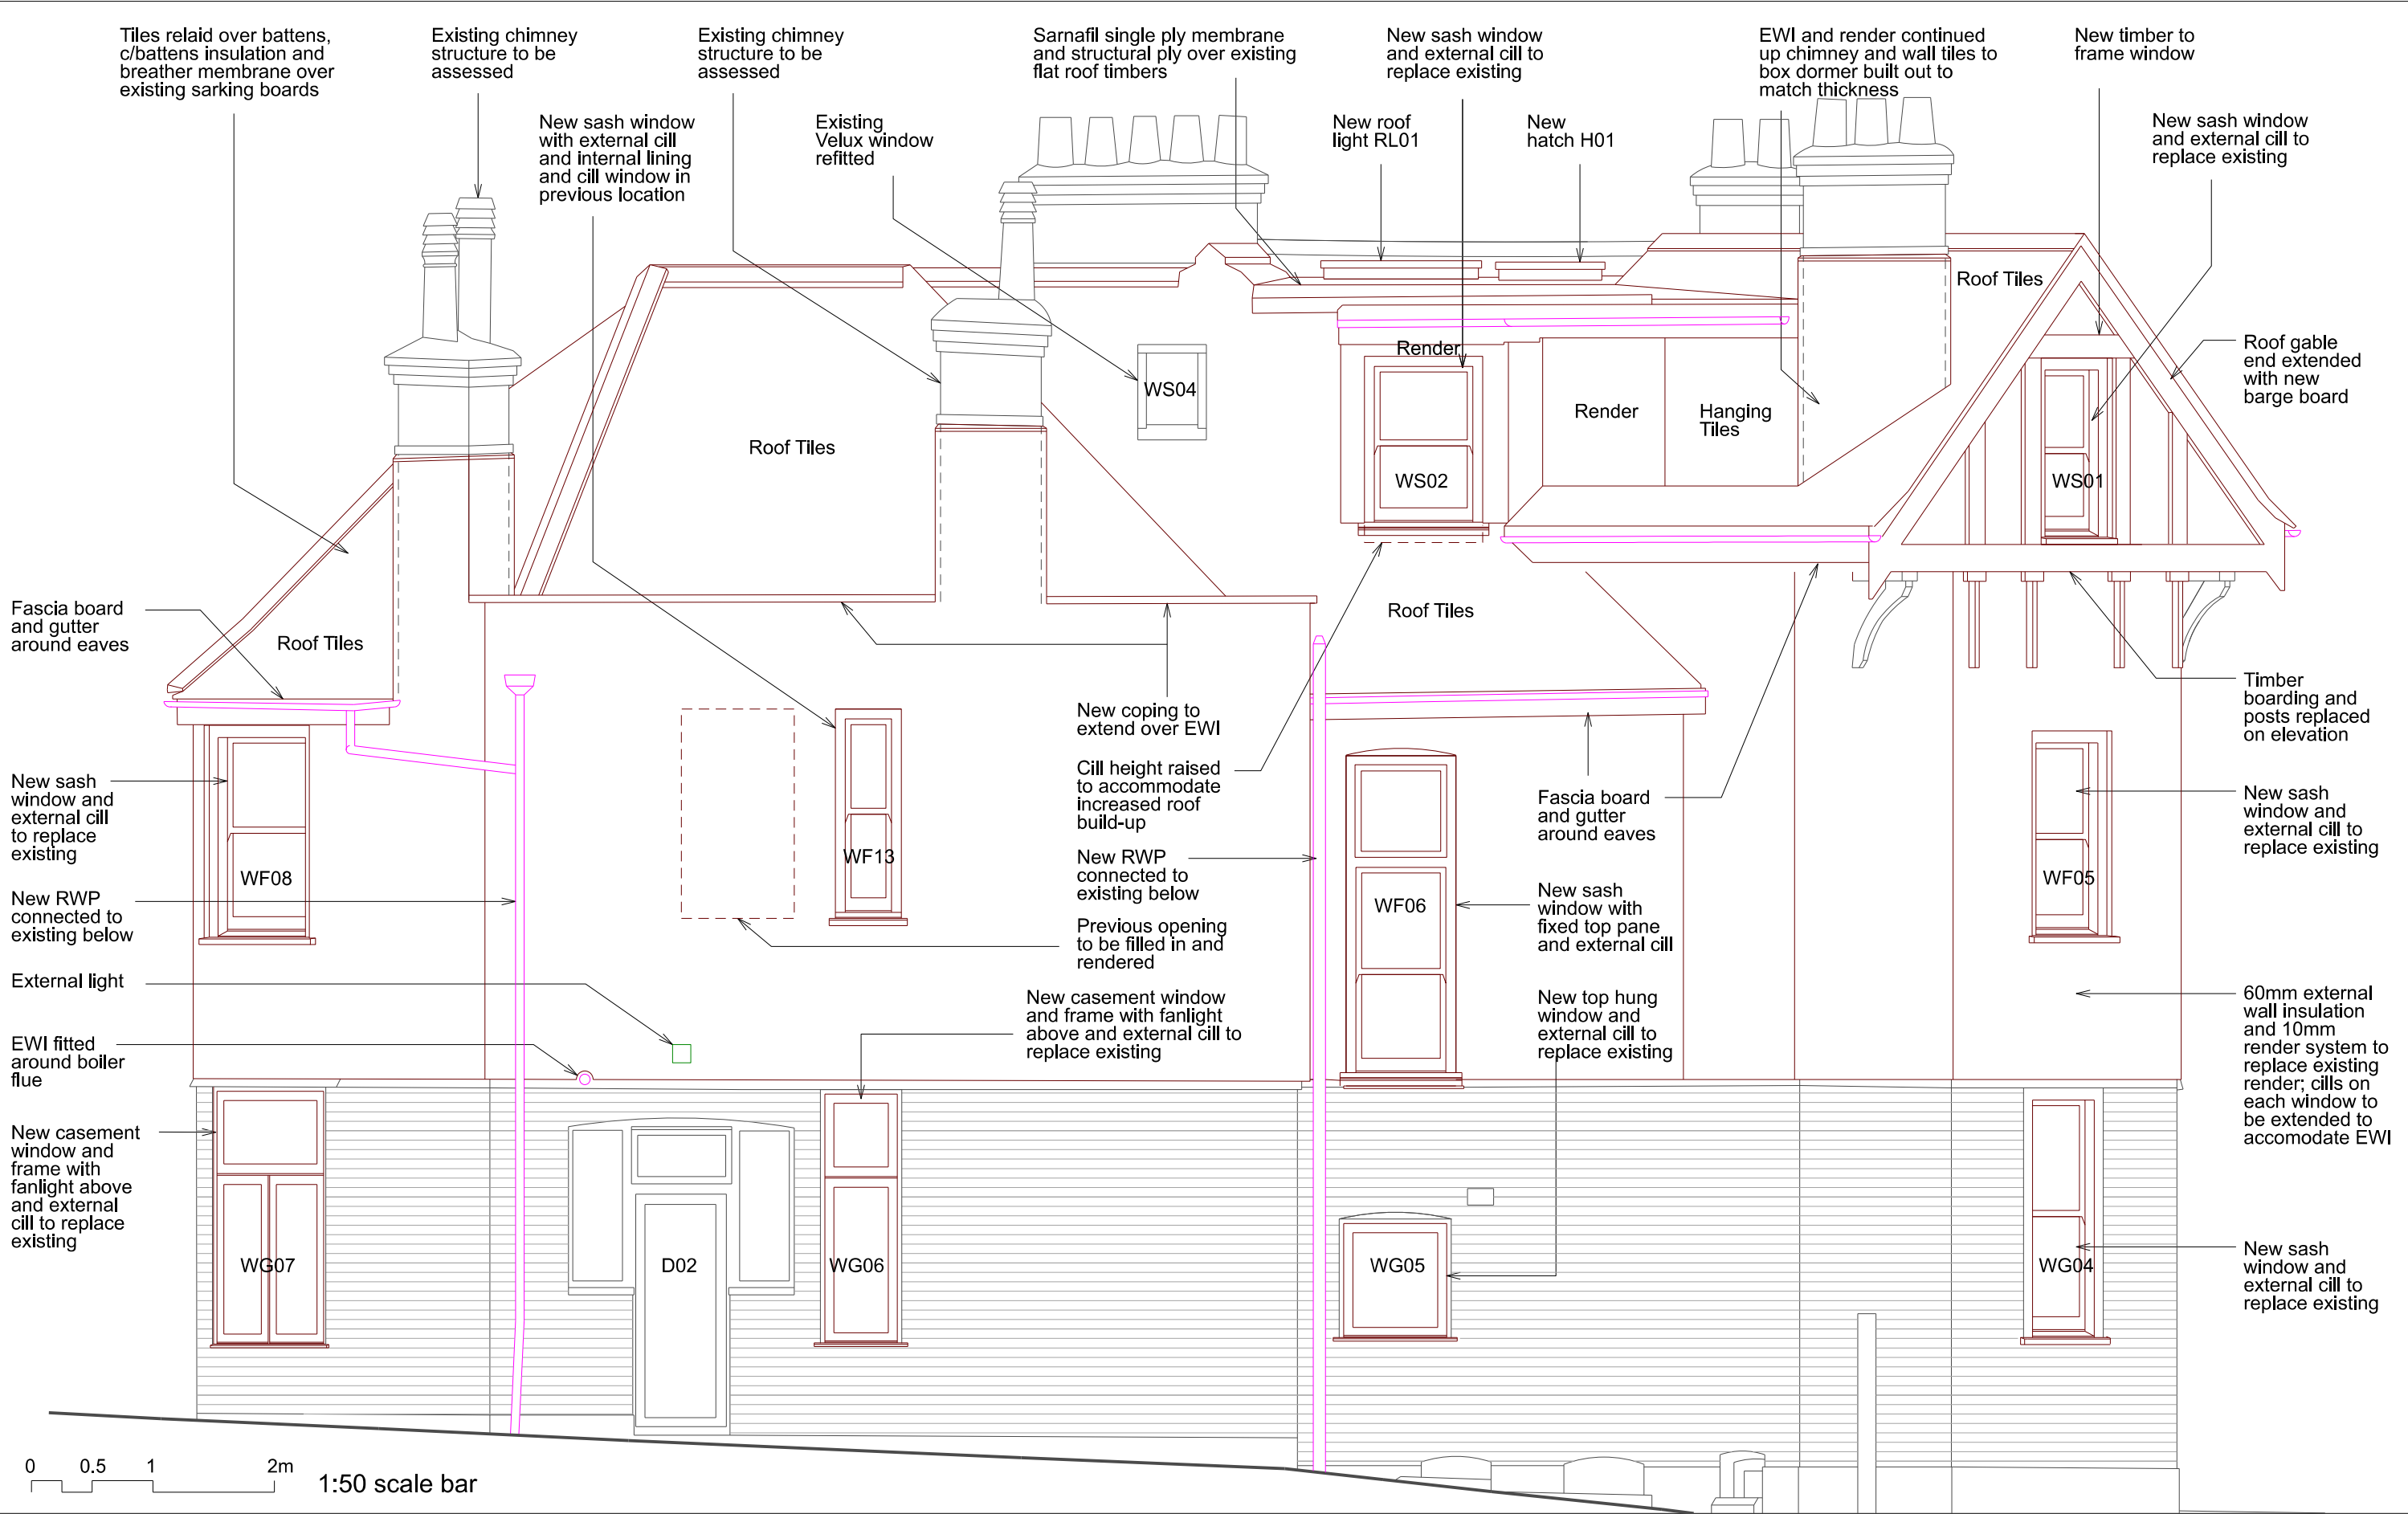

Rev.	Date	By	Description	13 CREIGHTON AVENUE, N10					JOB NO.	SERIES	NO.	REV
T	12.04.23		Tender issue	DRAWING : PROPOSED SIDE ELEVATION 1					369	3	03	T
				SCALE : 1:50 at A3								
				DATE : 03.01.20								
Do not scale from this drawing All dimensions to be checked on site Notify the Architect immediately of any discrepancies This drawing remains the copyright of the Architect AAB architects Studio 39, Bickerton House, 25 Bickerton Road, London N19 5JT Tel 020 7281 8955 mail@aabarchitects.co.uk www.aabarchitects.co.uk												

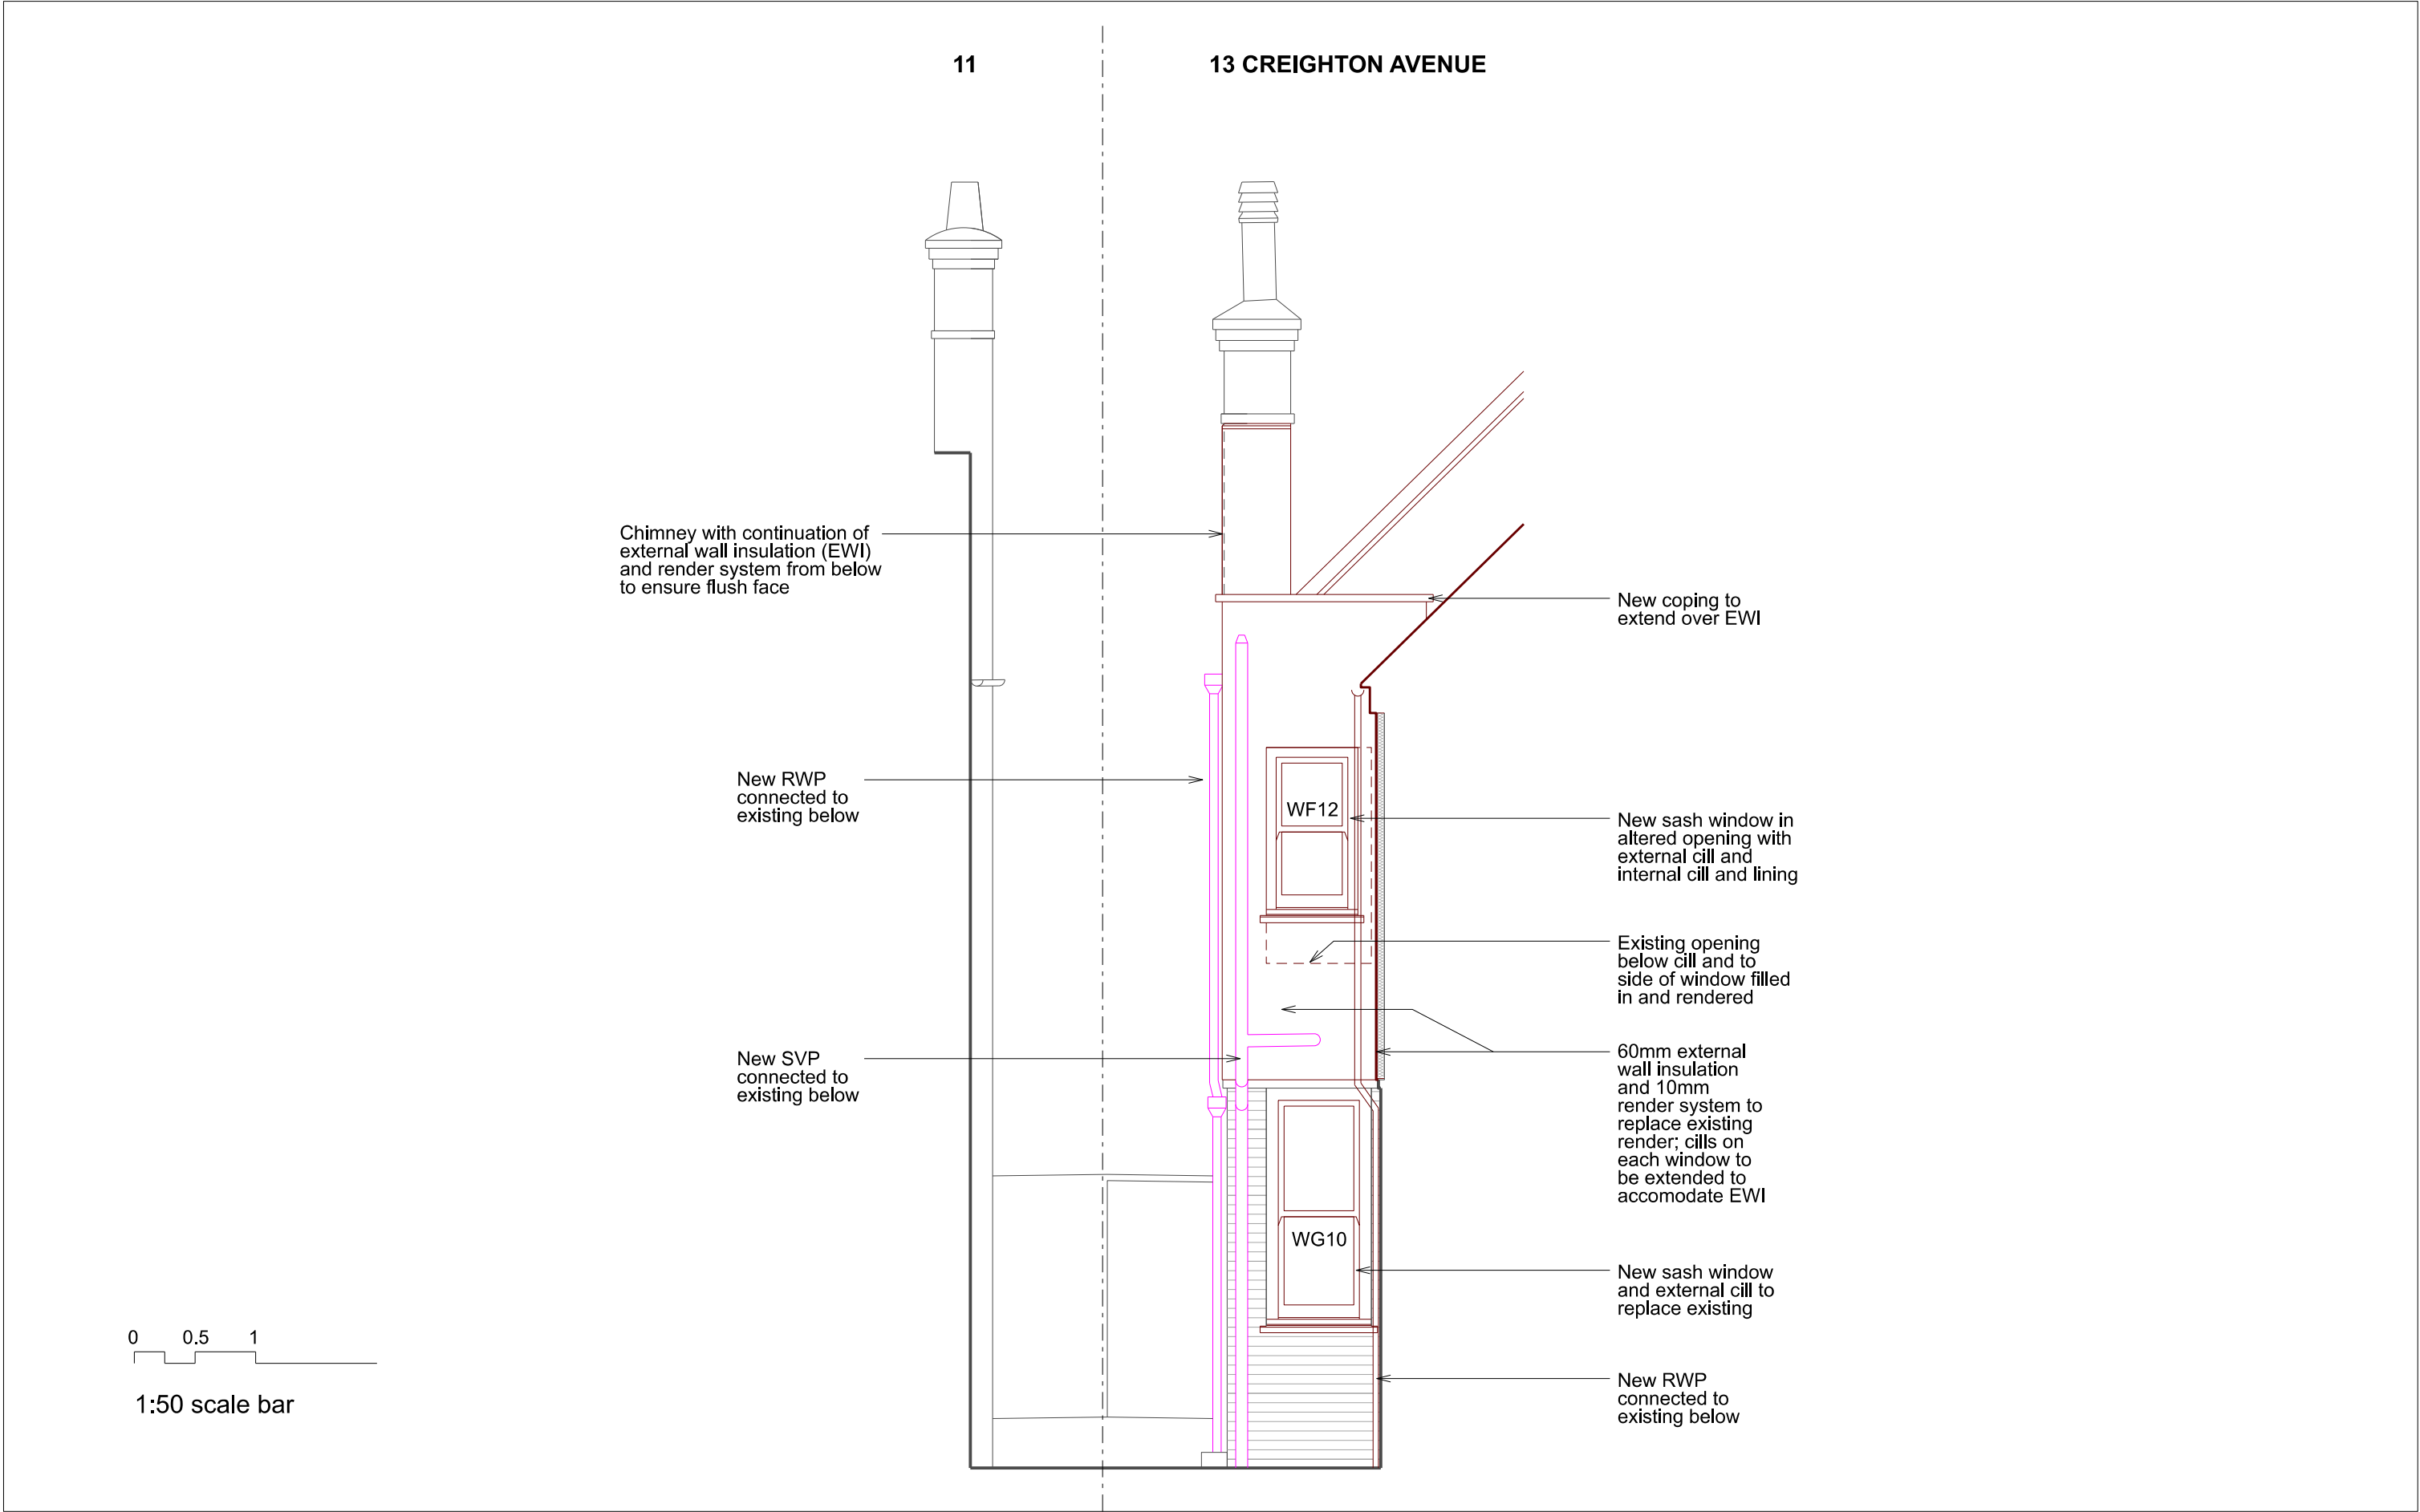

Rev.	Date	By	Description
T	12.04.2023		Tender issue

Do not scale from this drawing All dimensions to be checked on site
Notify the Architect immediately of any discrepancies
This drawing remains the copyright of the Architect
AAB architects
Studio 39, Bickerton House, 25 Bickerton Road, London N19 5JT
Tel 020 7281 8955 mail@aabarchitects.co.uk www.aabarchitects.co.uk

13 CREIGHTON AVENUE, N10
DRAWING : PROPOSED SIDE ELEVATION 2
SCALE : 1:50 at A3
DATE : 03.01.20

JOB NO.		SERIES	NO.	REV
369		3	04	T