




- Materials**
- 1 - painted masonry walls
 - 2 - painted timber windows and doors
 - 3 - tiled roof
 - 4 - horizontal timber cladding
 - 5 - felt roof
 - 6 - brick
 - 7 - UPVC windows
 - 8 - yellow render

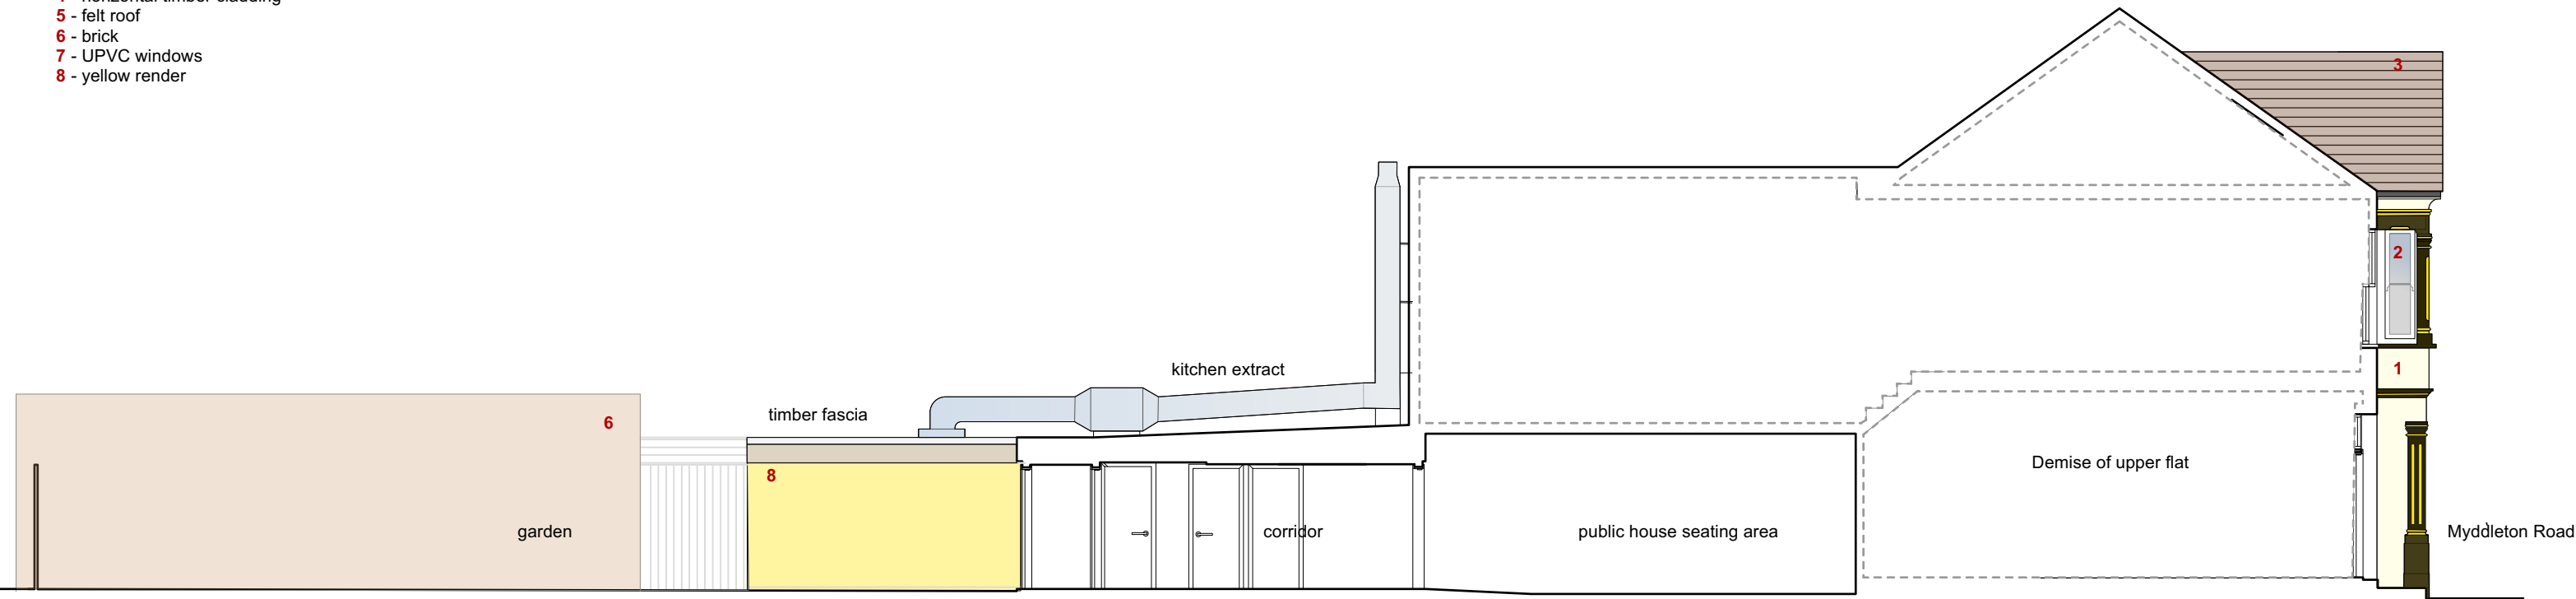


Existing east elevation & section BB

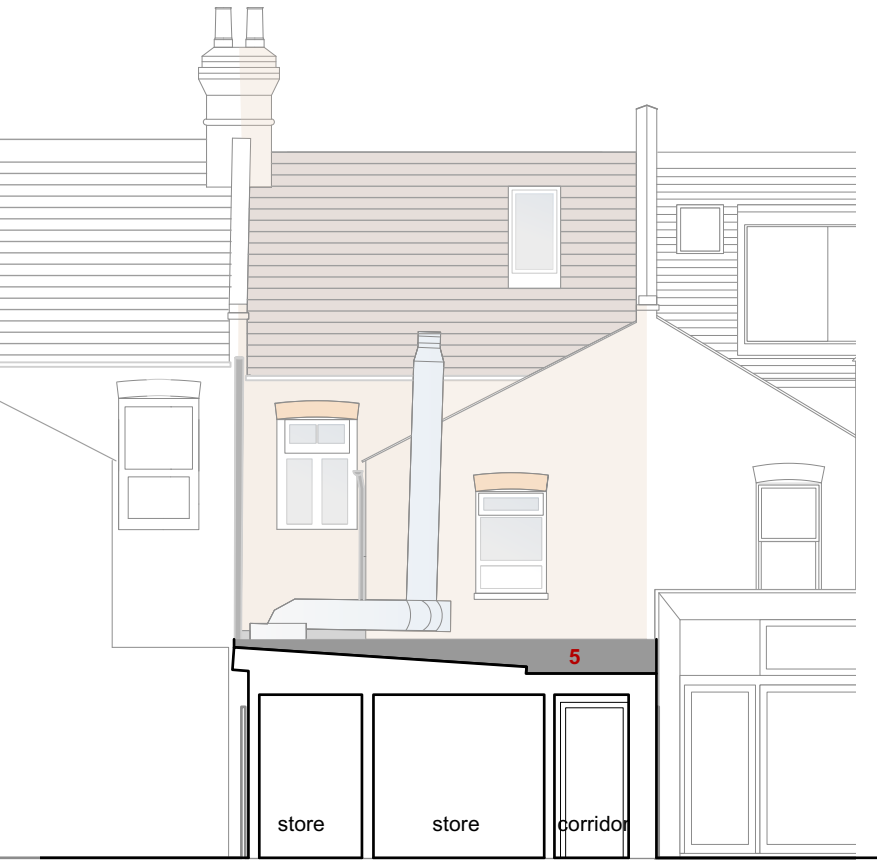

Existing section CC

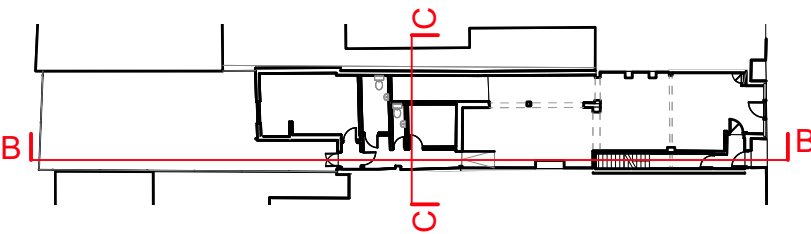

Location Plan
Scale: 1:400

 

Rev P1 Planning Issue Date 29.04.2023


James Pooley
architecture

james@jamespooleyarchitecture.com 55 Goring Road N11 2BT
www.jamespooleyarchitecture.com 07881 585857

STP Save the Step
101 Myddleton Road, London, N22 8NE

Existing Elevations & Sections: Sheet 2
scale: 1:100 @ A3 Date: APRIL 2023 Drawn by: JP

STP-014 **PI**

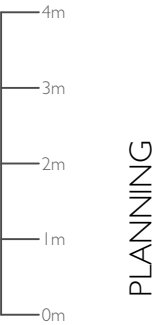

PLANNING