




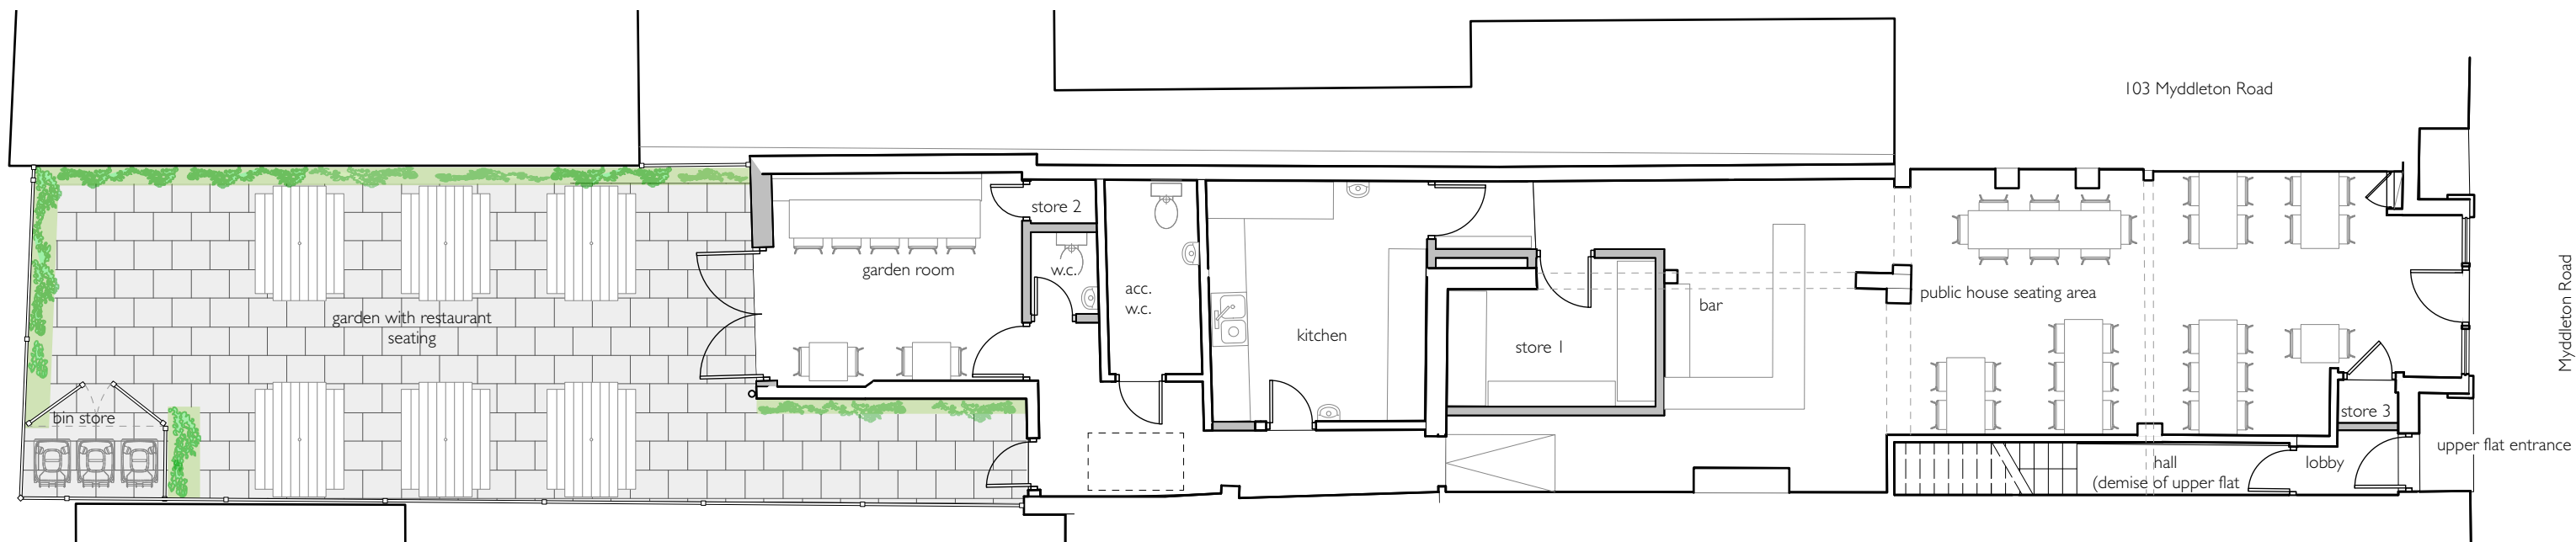

Proposed Ground Floor Plan
Scale: 1:100

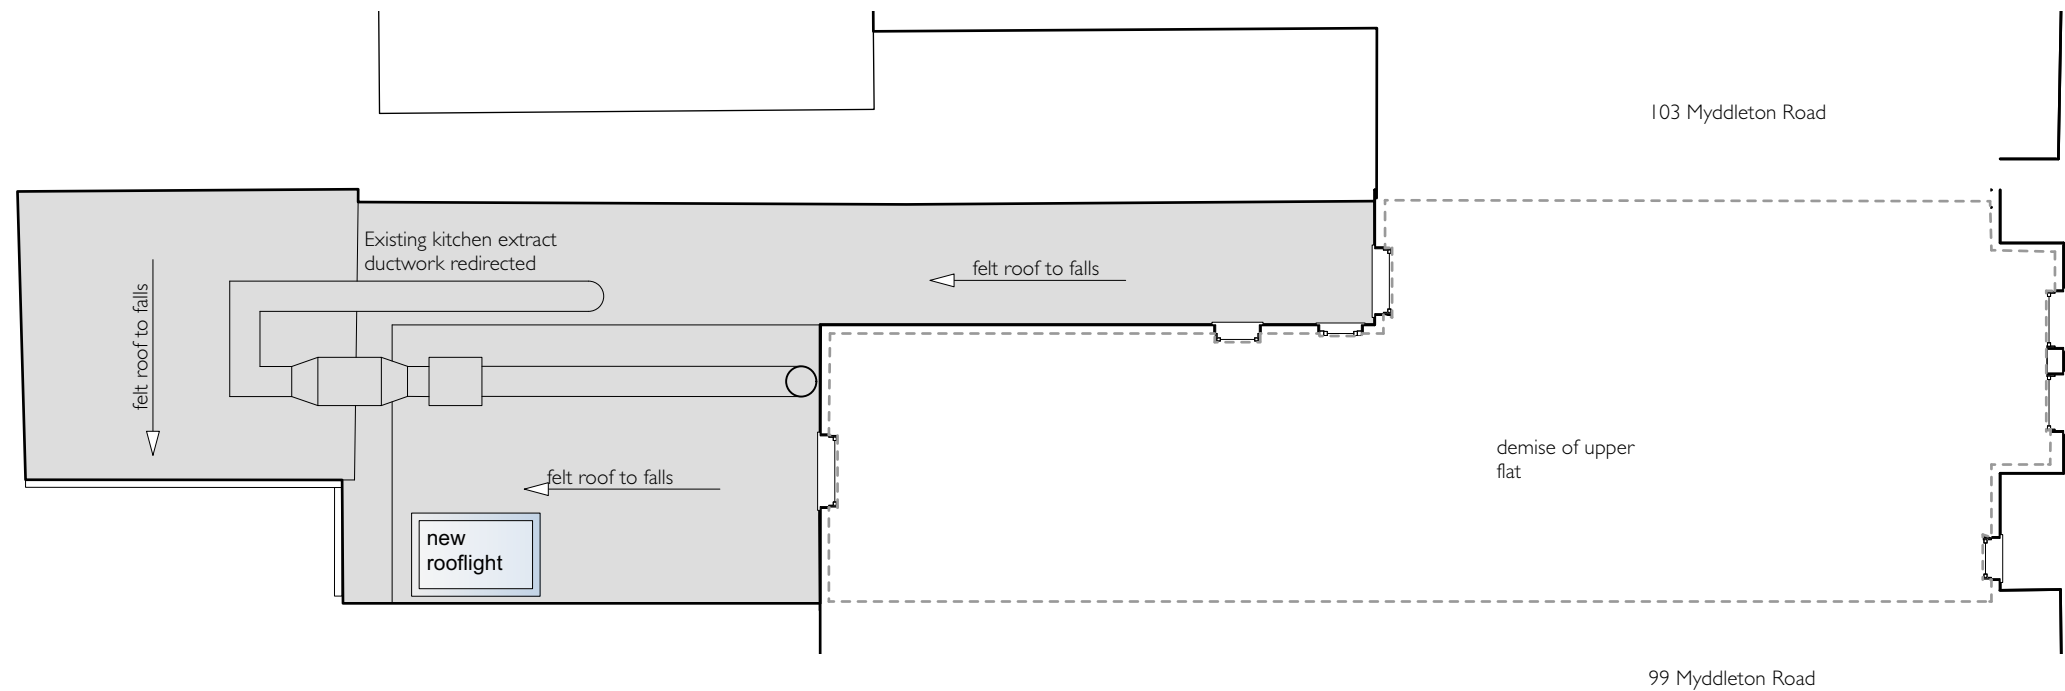

Proposed First Floor Plan
Scale: 1:100

 

4m
3m
2m
1m
0m

PLANNING

Rev P1	Planning Issue	Date 29.04.2023
-----------	----------------	--------------------

James Pooley
architecture

james@jamespooleyarchitecture.com
www.jamespooleyarchitecture.com

55 Goring Road N11 2BT
07881 585857

STP Save the Step
101 Myddleton Road, London, N22 8NE

Proposed Floor Plans
scale: 1:100 @ A3 Date: APRIL 2023 Drawn by: JP

STP-022

PI