


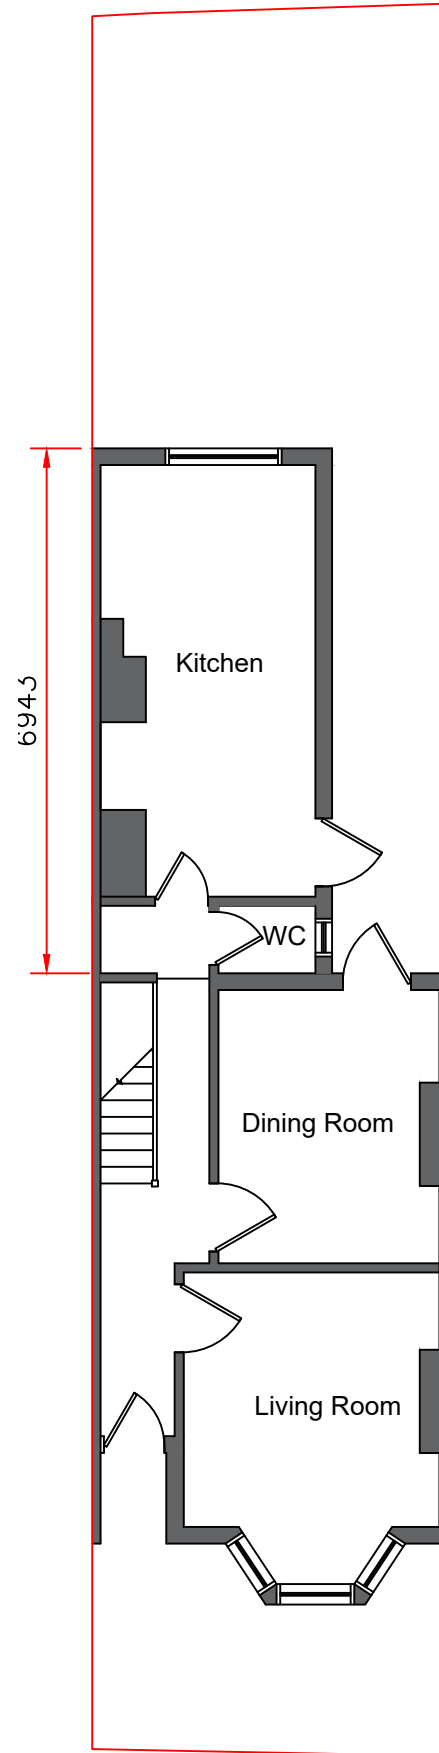


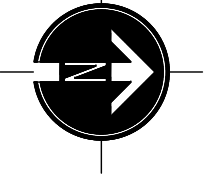

EXISTING GROUND FLOOR PLAN

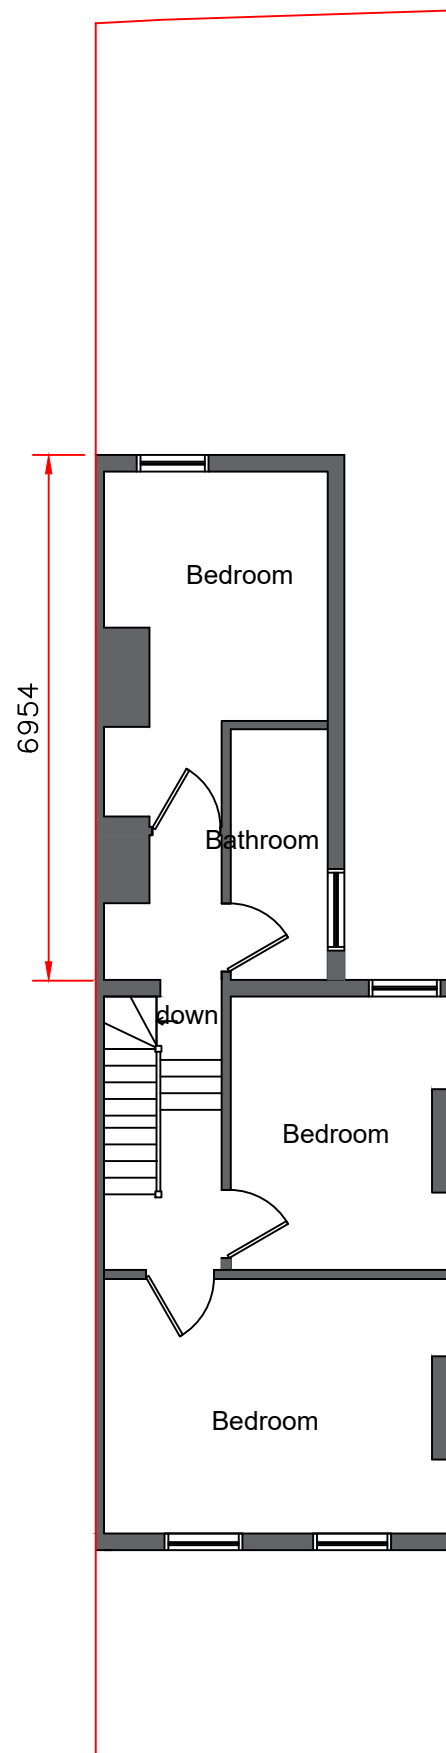

EXISTING FIRST FLOOR PLAN

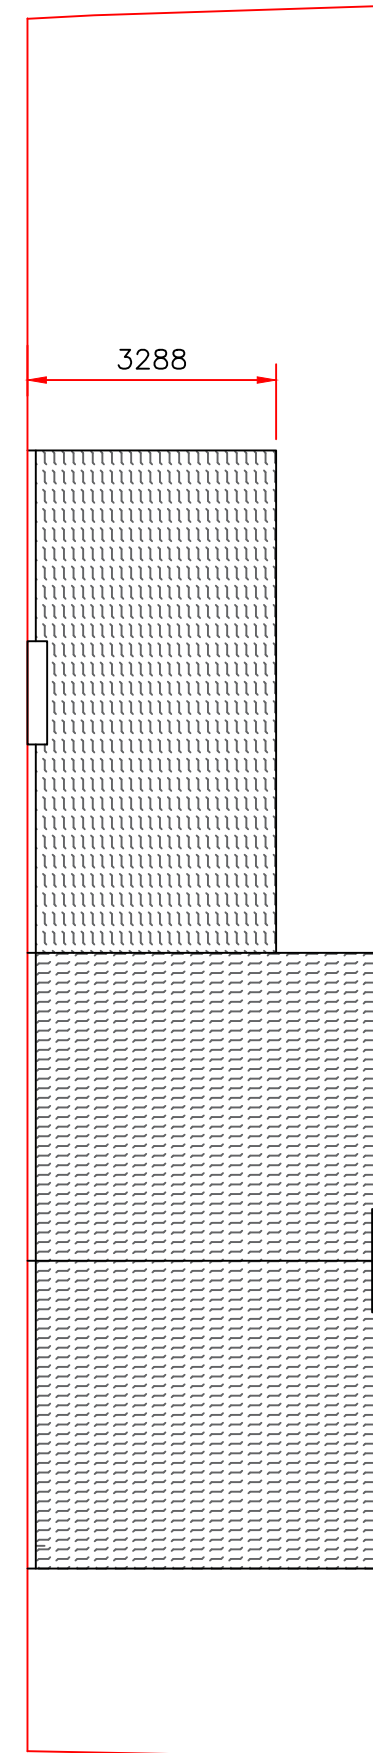

EXISTING ROOF PLAN

0 1000 2000 3000 4000 5000
MILLIMETRES - 1 : 100

Addoil Ltd
1 Drummer Stagpole Mews
Mill Hill, London
NW7 1NN

Client: Minliang Cai
45 Birkbeck Road
London
N17 8NH

Drawn By:	Gugs Lo
Date Issued:	April 2023
Scale:	1:100 @ A3

Drawing Title:	EXISTING PLANS
Drawing Number:	ADD-116-FP-002-REV 01