



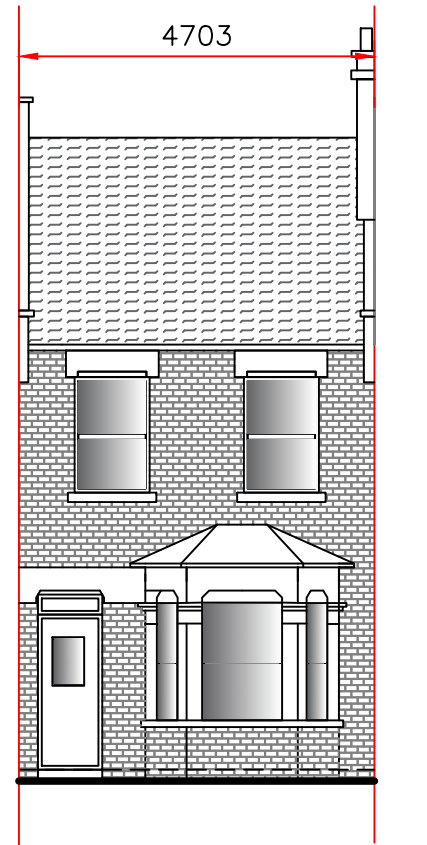

PROPOSED FRONT ELEVATION

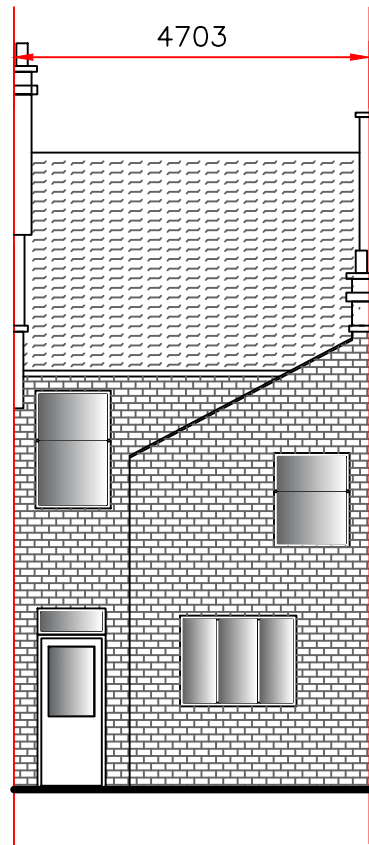

PROPOSED ELEVATION

0 1000 2000 3000 4000 5000
MILLIMETRES - 1 : 100



EXISTING NORTH ELEVATION



EXISTING SOUTH ELEVATION

Addoil Ltd
1 Drummer Stagpole Mews
Mill Hill, London
NW7 1NN

Client: Minliang Cai
45 Birkbeck Road
London
N17 8NH

Drawn By: Gugs Lo
Date Issued: April 2023
Scale: 1:100 @ A3

Drawing Title:
EXISTING ELEVATIONS

Drawing Number: ADD-116-FP-004-REV 01