

Rev	Date	Description

SITE LOCATION
Down Hills Park
Downhills Road,
LONDON. N17 6PE.

PROJECT
LED FLOODLIGHTING
CLIENT
HARINGEY COUNCIL


DRAWING TITLE
Existing Elevations

S F P d SPORTSFACILITY
PLANNING&DESIGNLTD


39 Hemwood Road, Windsor, Berkshire, SL4 4YX
Telephone: (01753) 850123 Mob: 07770 366299
Email: office@sfpd.co.uk

CONSULTANCY SERVICES


DRAWN BY L.West	CHECKED BY S.F.P.D.
SCALE 1 : 200	DATE 12.10.2022
DRAWING NUMBER 2022 CAS 017 014	REVISION NO.

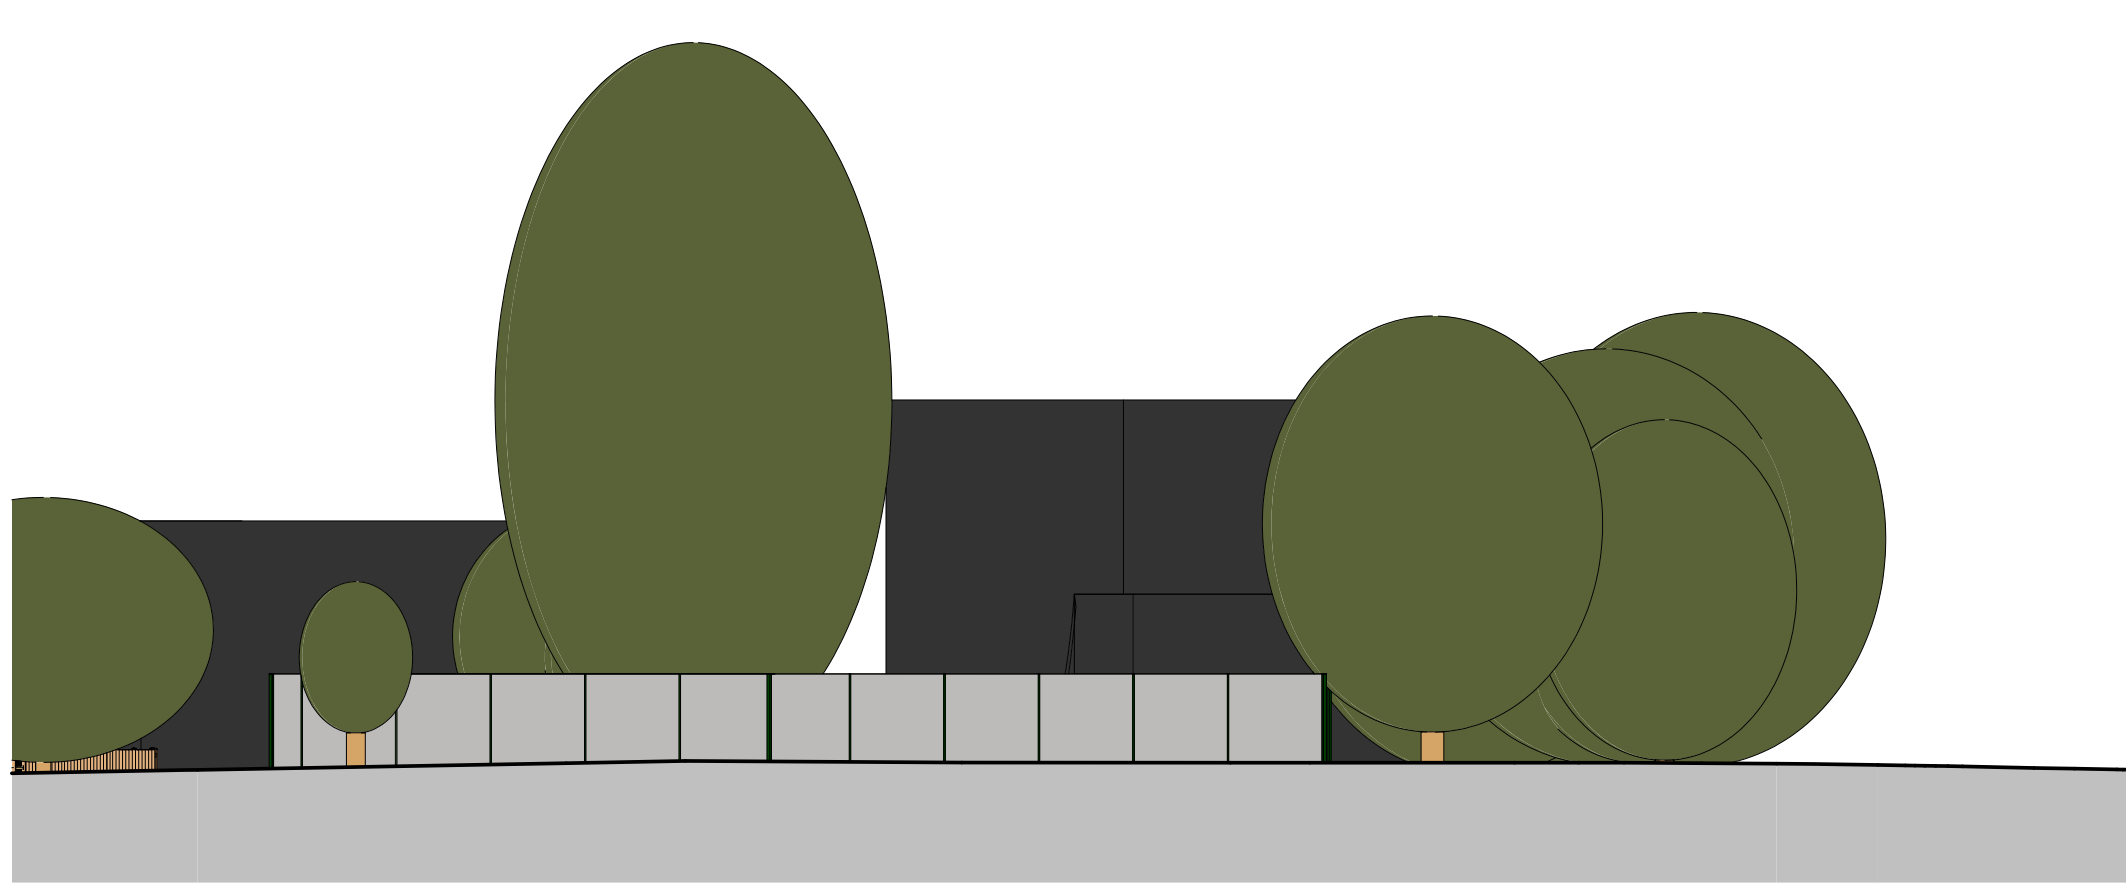


1 Elevation 1 - Existing North Elevation
1 : 200

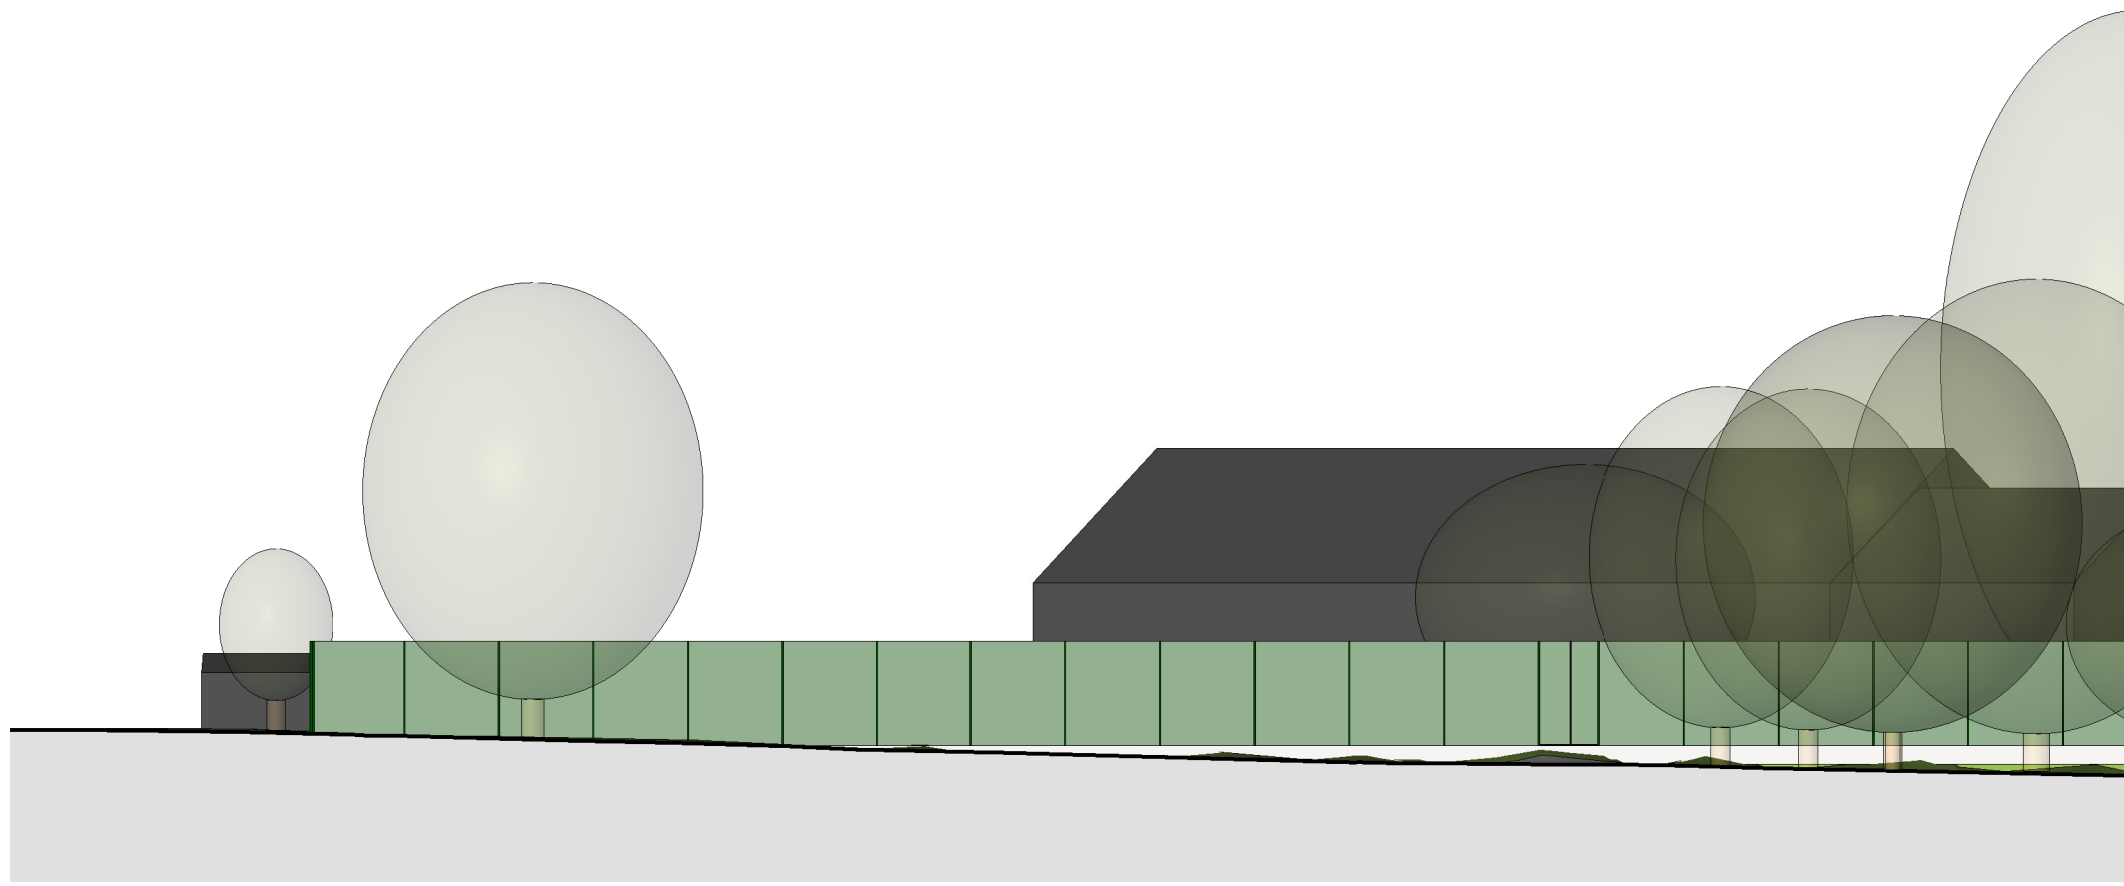

2 Elevation 4 - Existing West Elevation
1 : 200

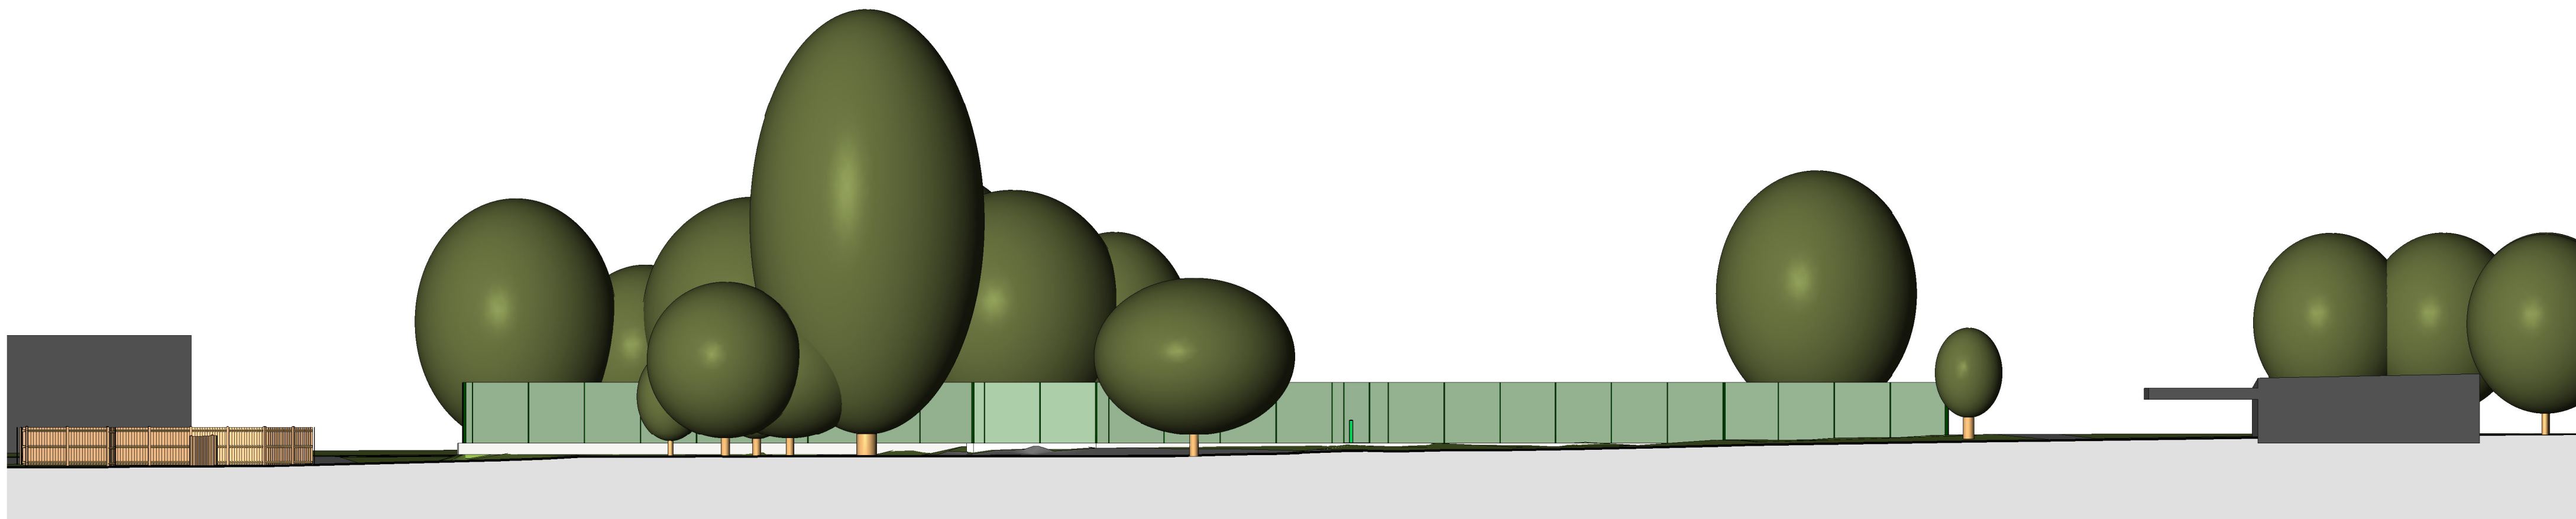

3 Elevation 2 - Existing East Elevation
1 : 200

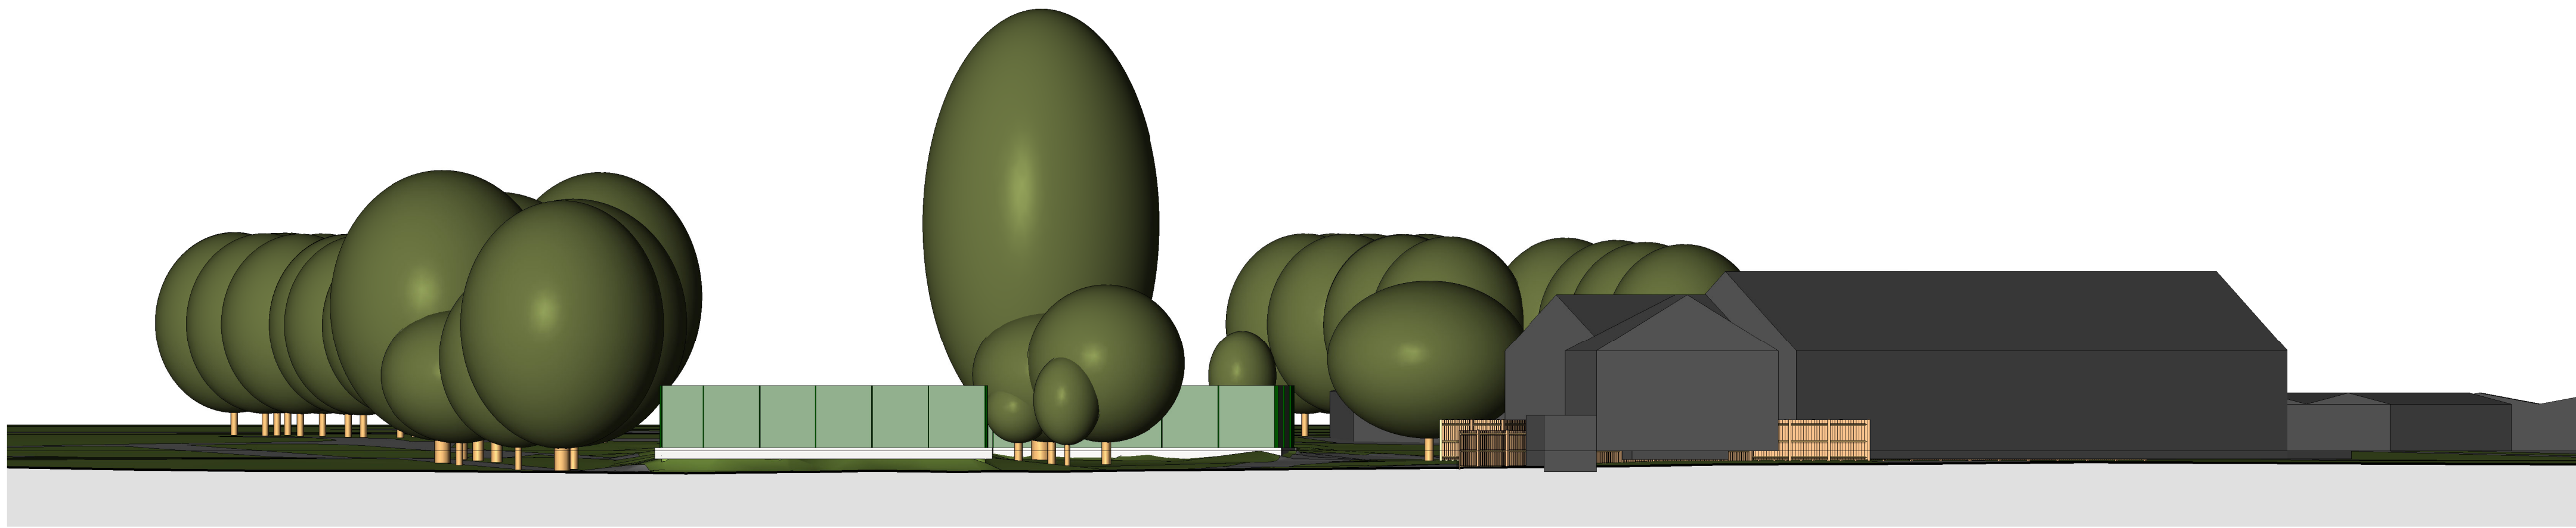

4 Elevation 3 - Existing South Elevation
1 : 200

