


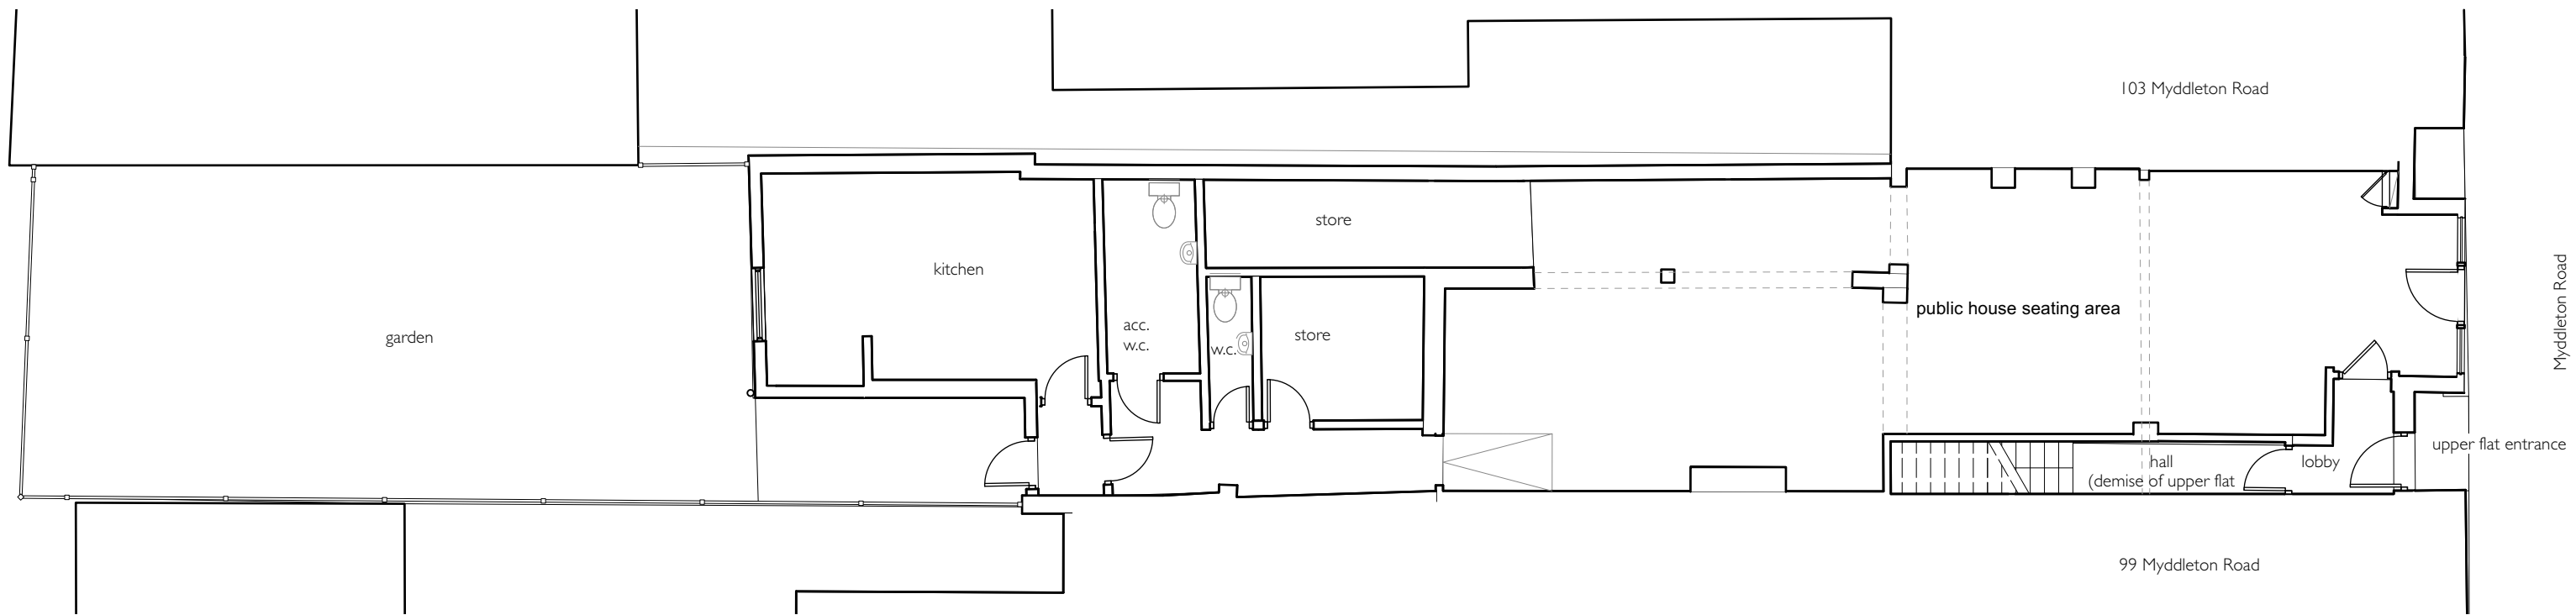


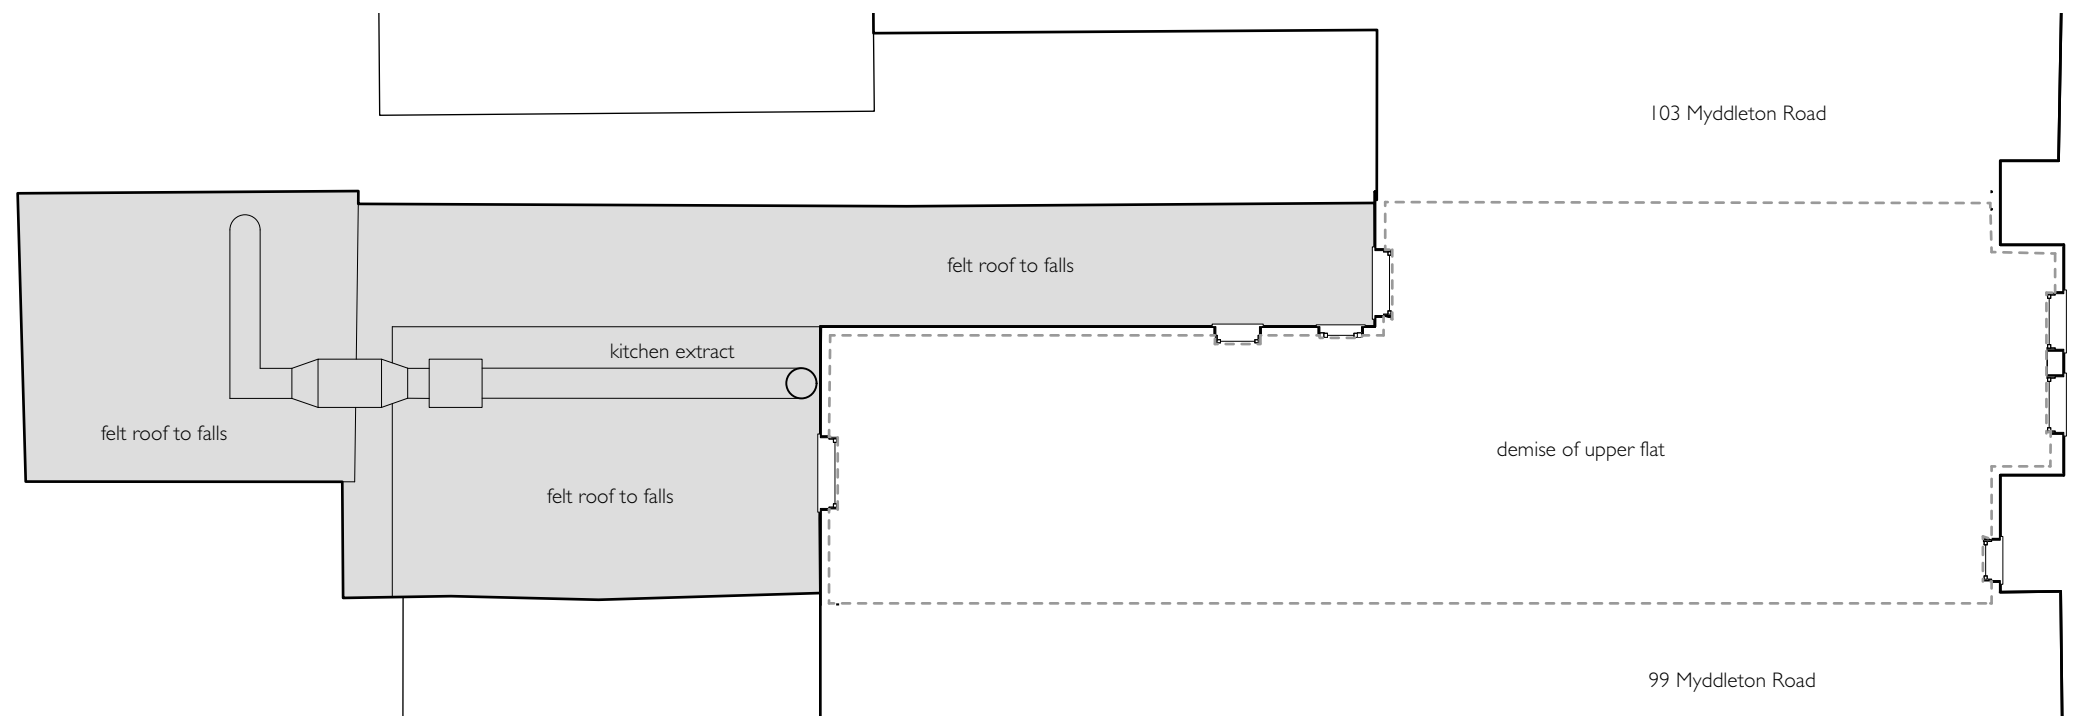

Ground Floor Plan
Scale: 1:100

 

First Floor Plan
Scale: 1:100

 

PRELIMINARY

Rev P1 Planning Issue Date 29.04.2023

James Pooley
architecture

james@jamespooleyarchitecture.com 55 Goring Road N11 2BT
www.jamespooleyarchitecture.com 07881 585857

STP Save the Step
101 Myddleton Road, London, N22 8NE

Existing Floor Plans
scale: 1:100 @ A3 Date: APRIL 2023 Drawn by: JP

STP-012

PI