
 


MYDDLETON ROAD

— Site boundary

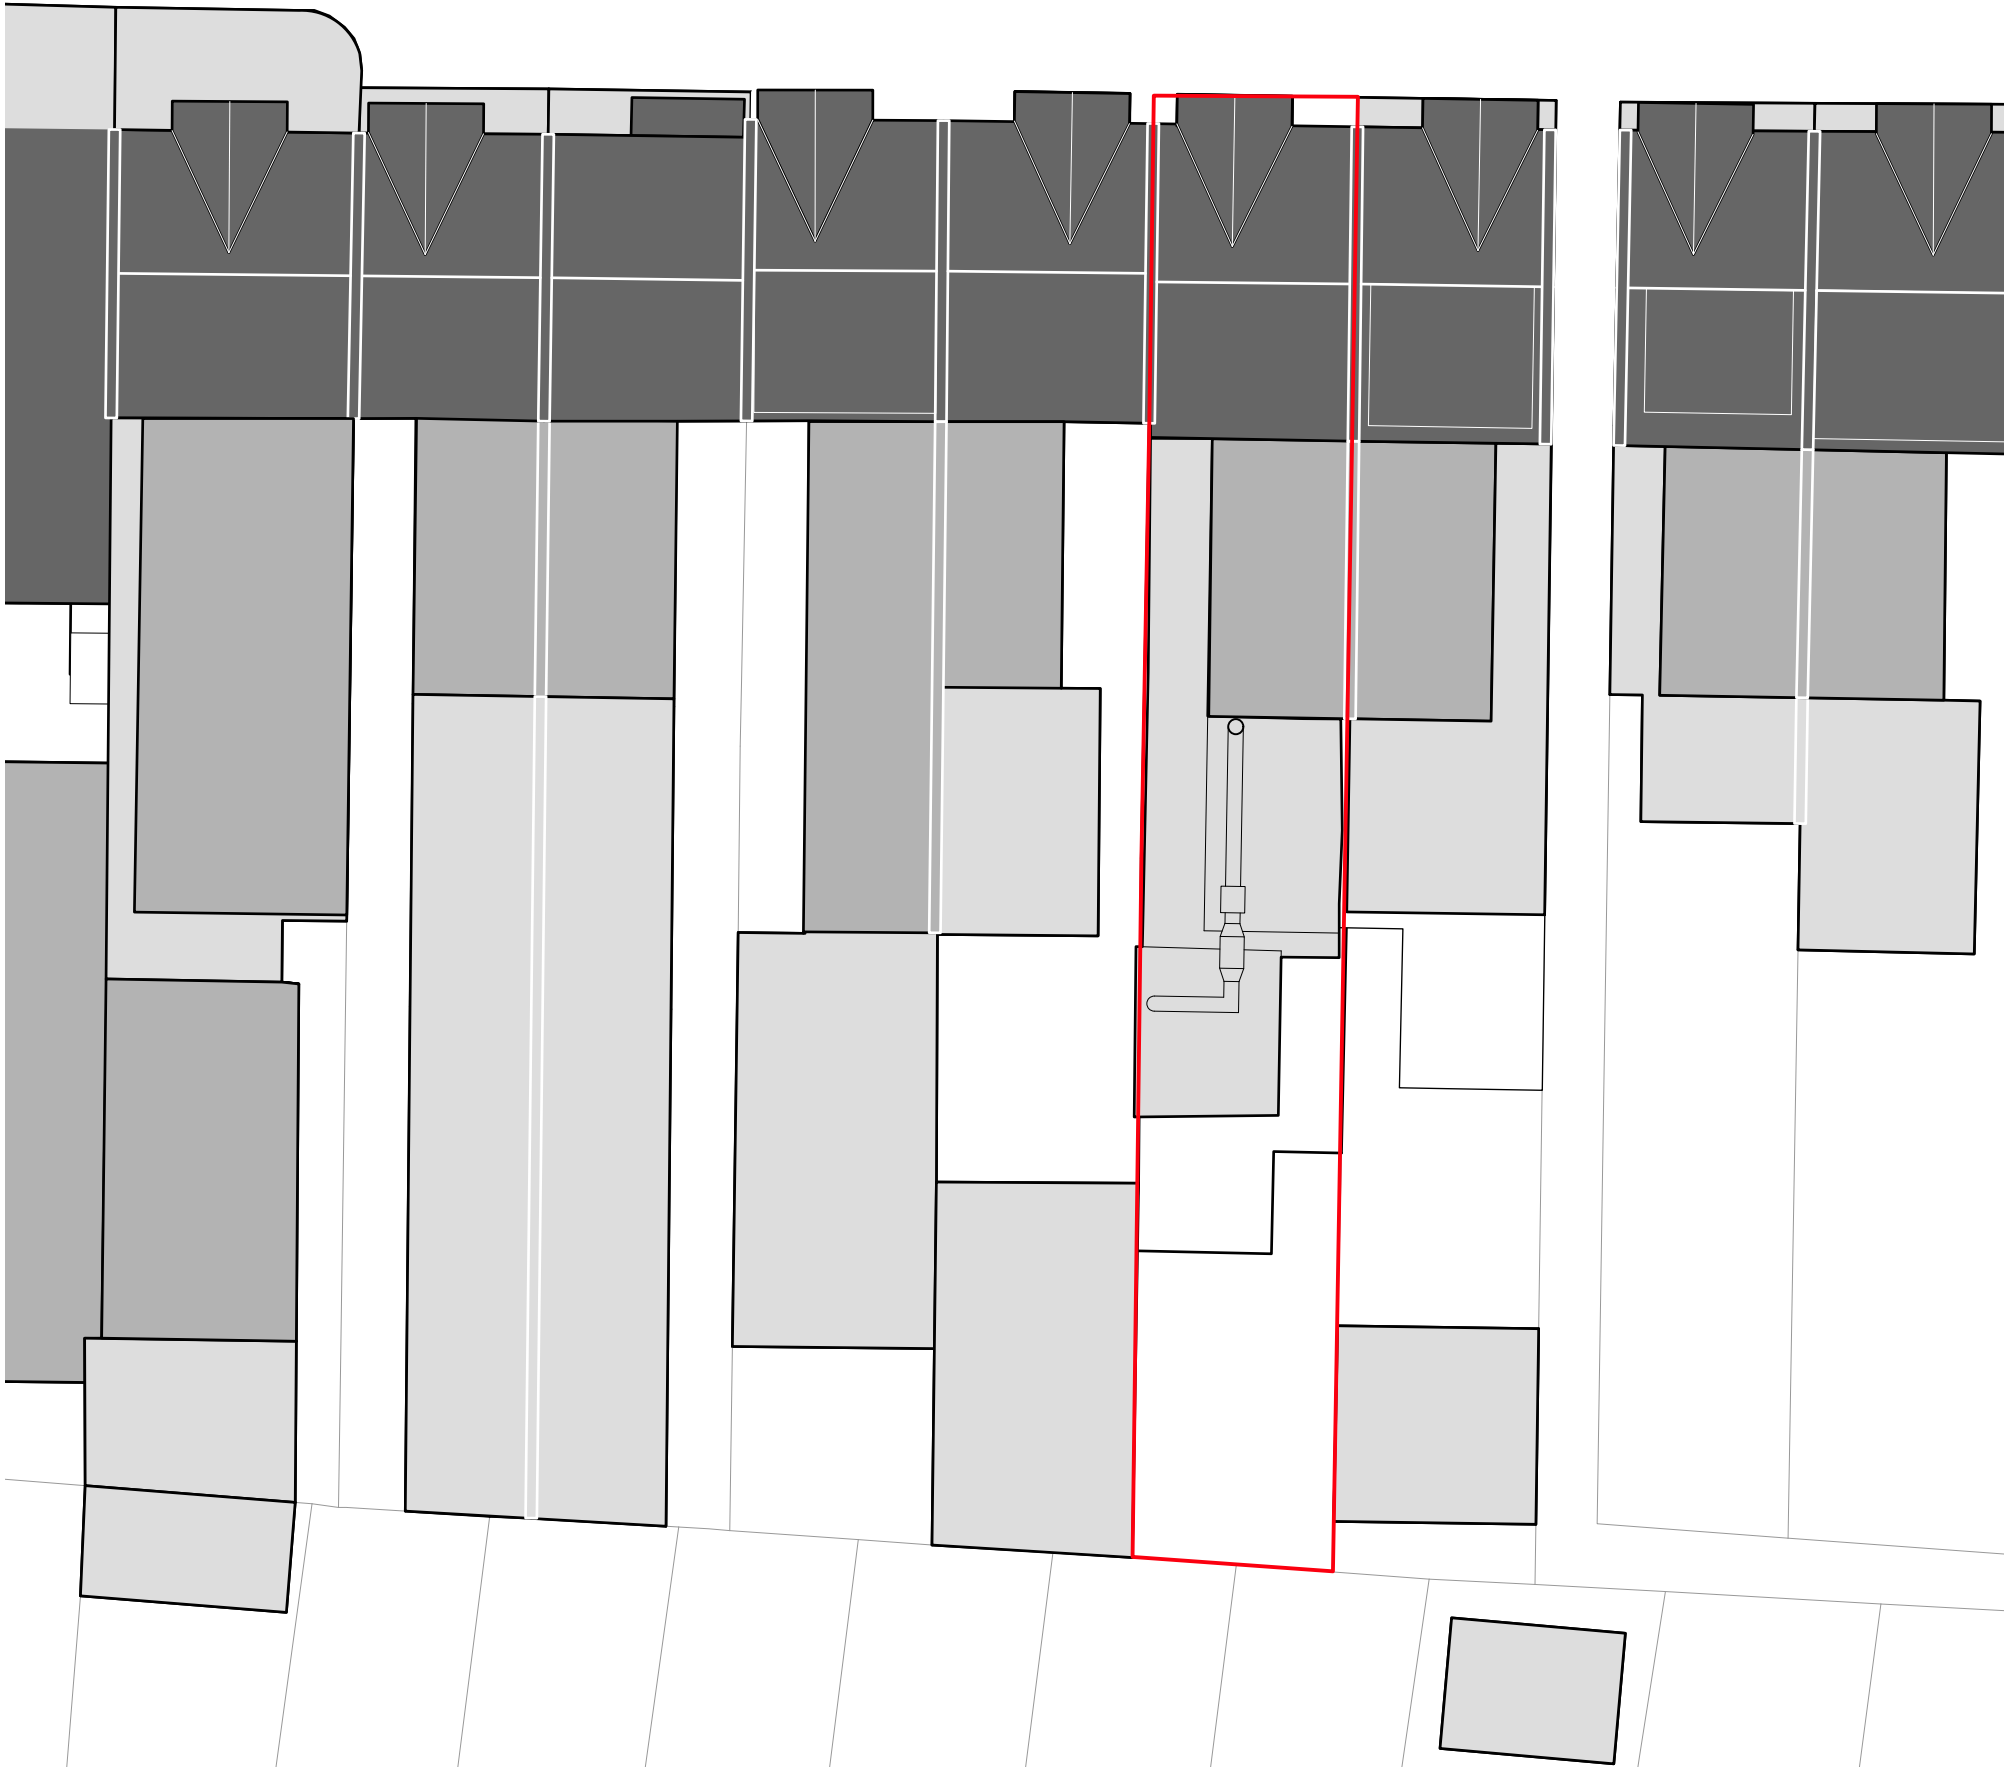

8m
6m
4m
2m
0m

PLANNING

Rev P1 Planning Issue Date 28.04.2023

James Pooley
architecture

james@jamespooleyarchitecture.com 55 Goring Road N11 2BT
www.jamespooleyarchitecture.com 07881 585857

STP Save the Step
101 Myddleton Road, London, N22 8NE

Existing Site Plan
scale: 1:200 @ A3 Date: APRIL 2023 Drawn by: JP

STP-011 **PI**