



- Materials
- 1 - painted masonry walls
  - 2 - painted timber windows and doors
  - 3 - tiled roof
  - 4 - horizontal timber cladding
  - 5 - felt roof
  - 6 - brick
  - 7 - UPVC windows
  - 8 - yellow render

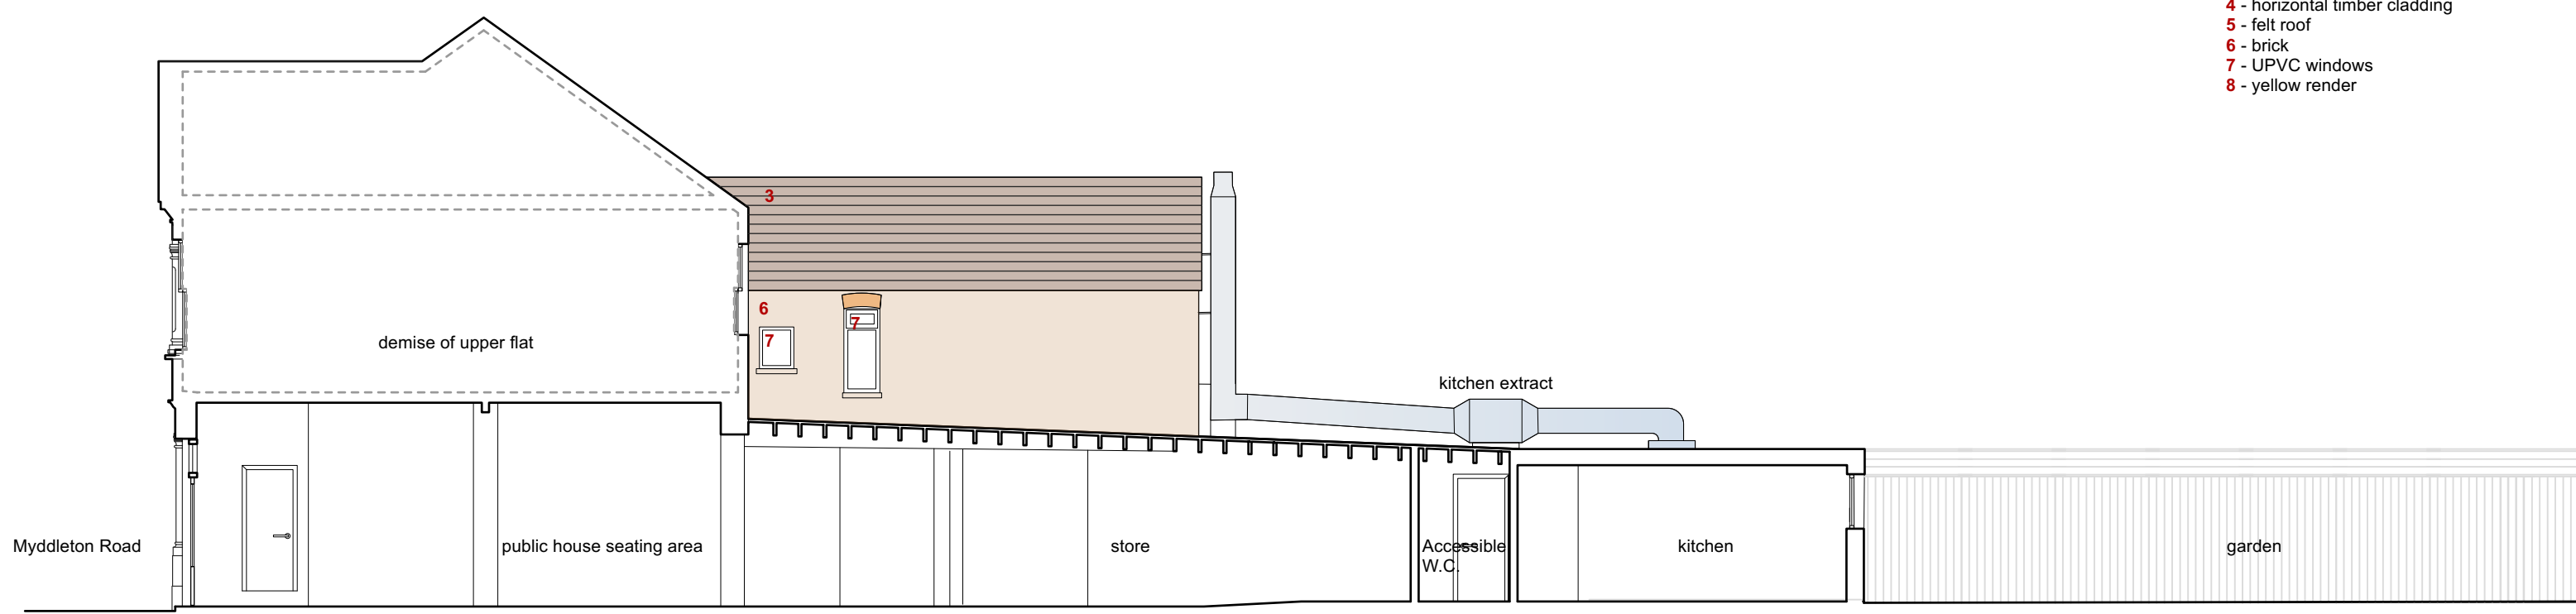



Existing west elevation & section AA



Existing north elevation - Myddleton Road

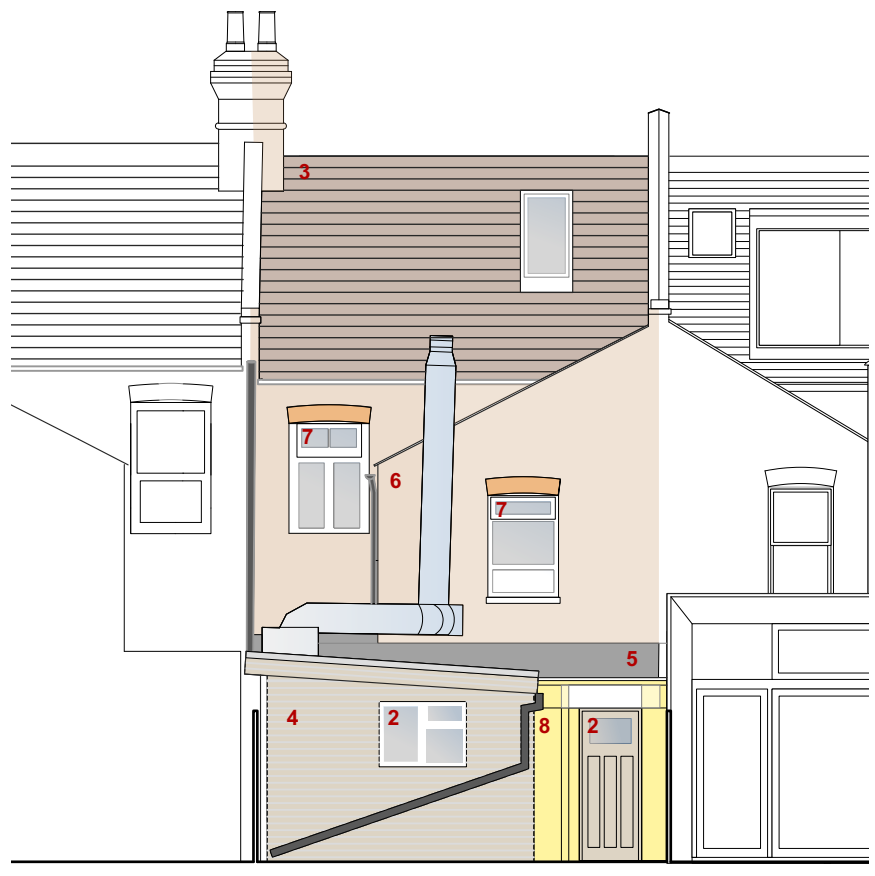

Existing south elevation - from garden

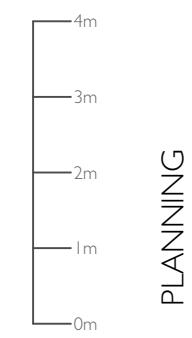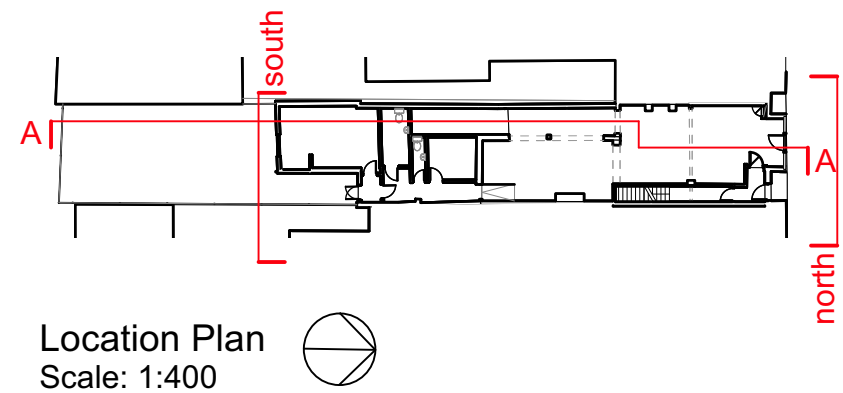

Rev  
P1

Planning Issue

Date  
29.04.2023

James Pooley  
architecture

james@jamespooleyarchitecture.com  
www.jamespooleyarchitecture.com

55 Goring Road N11 2BT  
07881 585857

STP Save the Step  
101 Myddleton Road, London, N22 8NE

Existing Elevations & Sections: Sheet I  
scale: 1:100 @ A3      Date: APRIL 2023      Drawn by: JP

STP-013

PI