


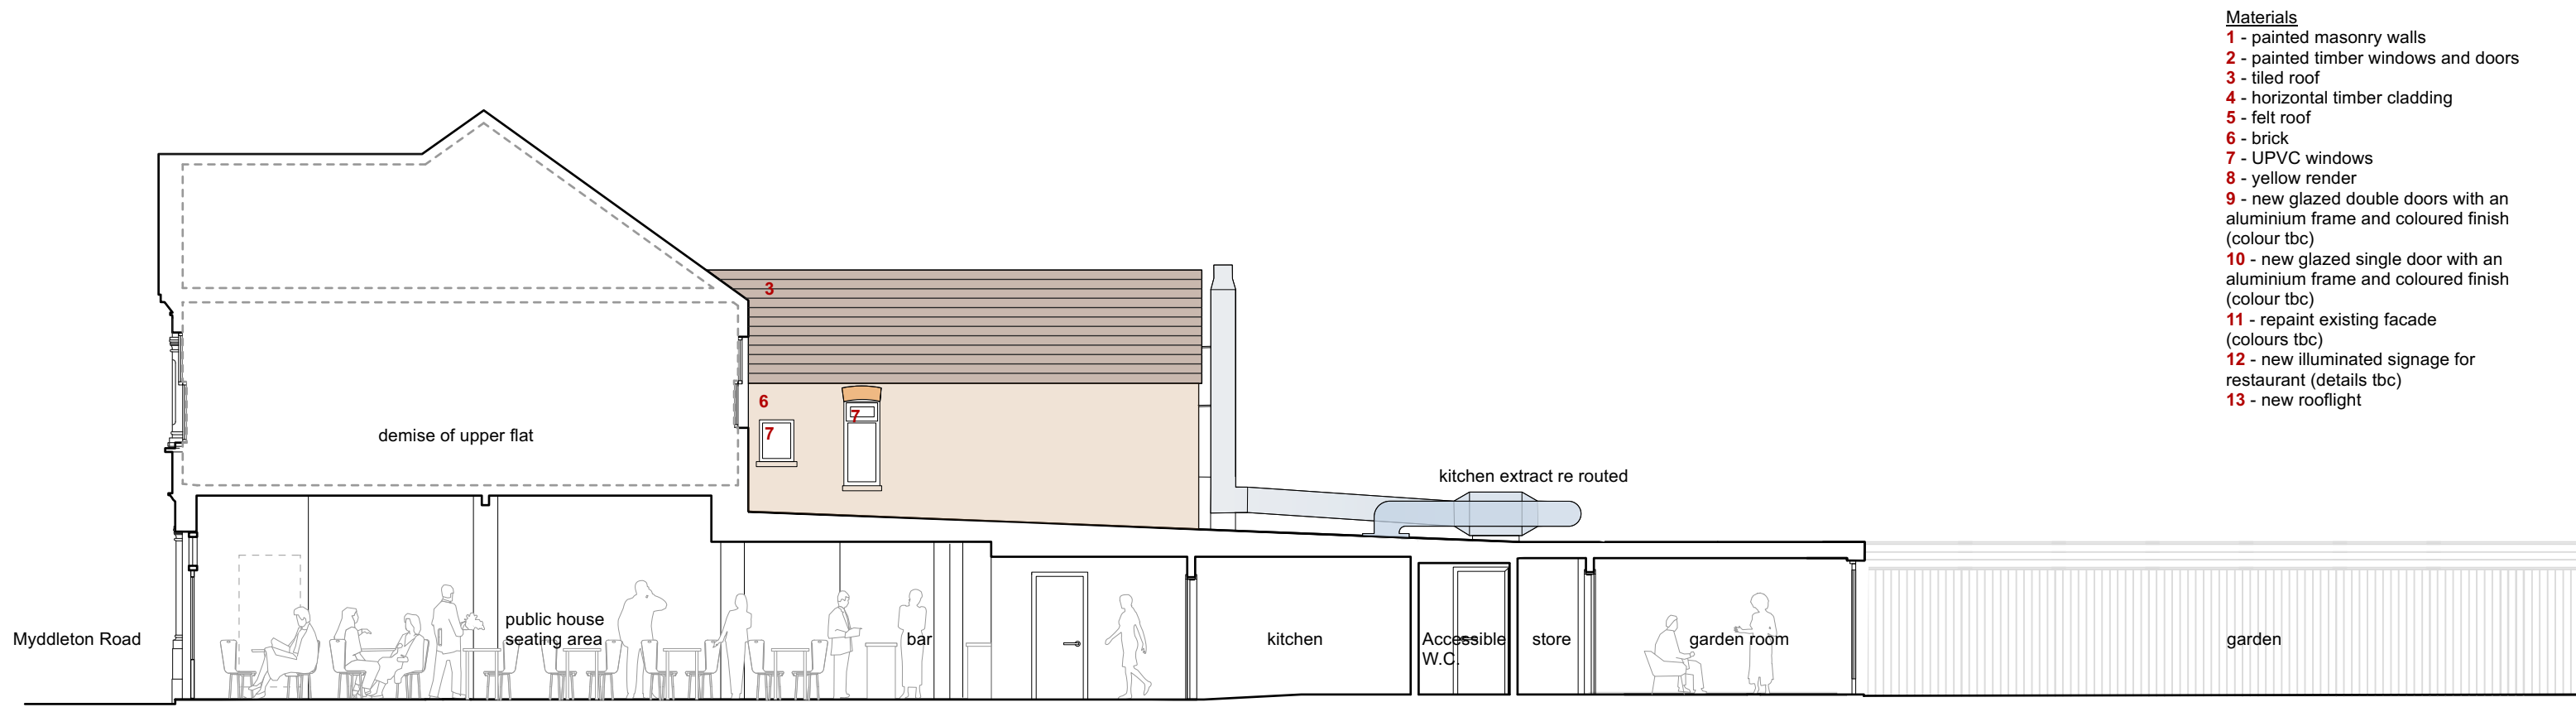


Proposed west elevation & section AA



Proposed north elevation - Myddleton Road



Proposed south elevation - from garden

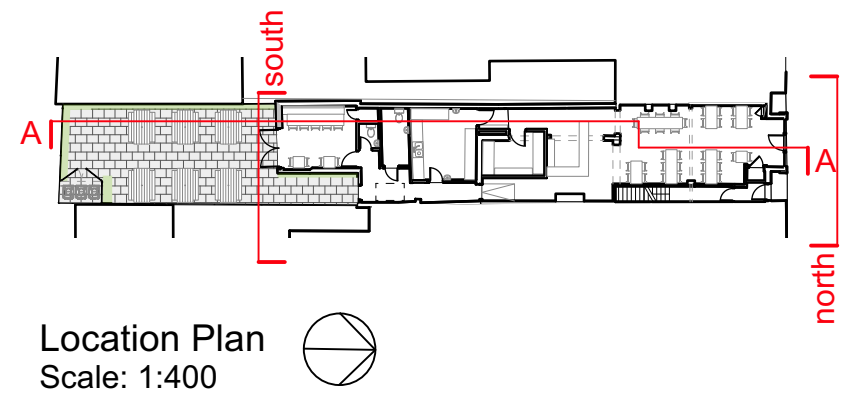

Location Plan
Scale: 1:400

