




notes:
The contractors are to check all dimensions, drain runs and general conditions on site before works commence, and inform BLD immediately upon discovery of any errors, omissions or discrepancies. All works are to be carried out in accordance with current building regulations, British standards, codes of practice and local authority requirements.

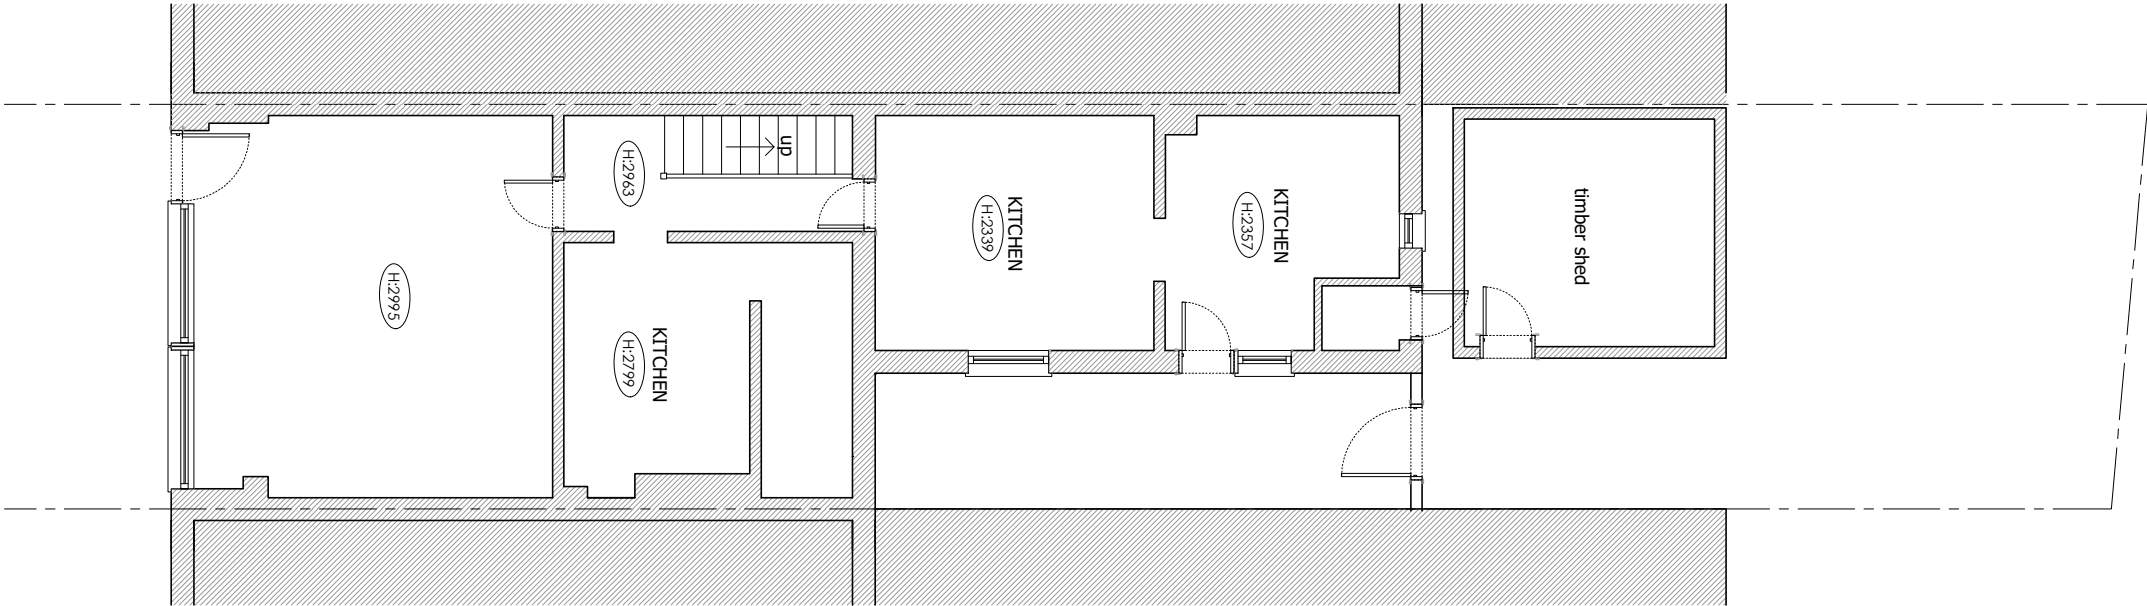

Ground Floor Plan

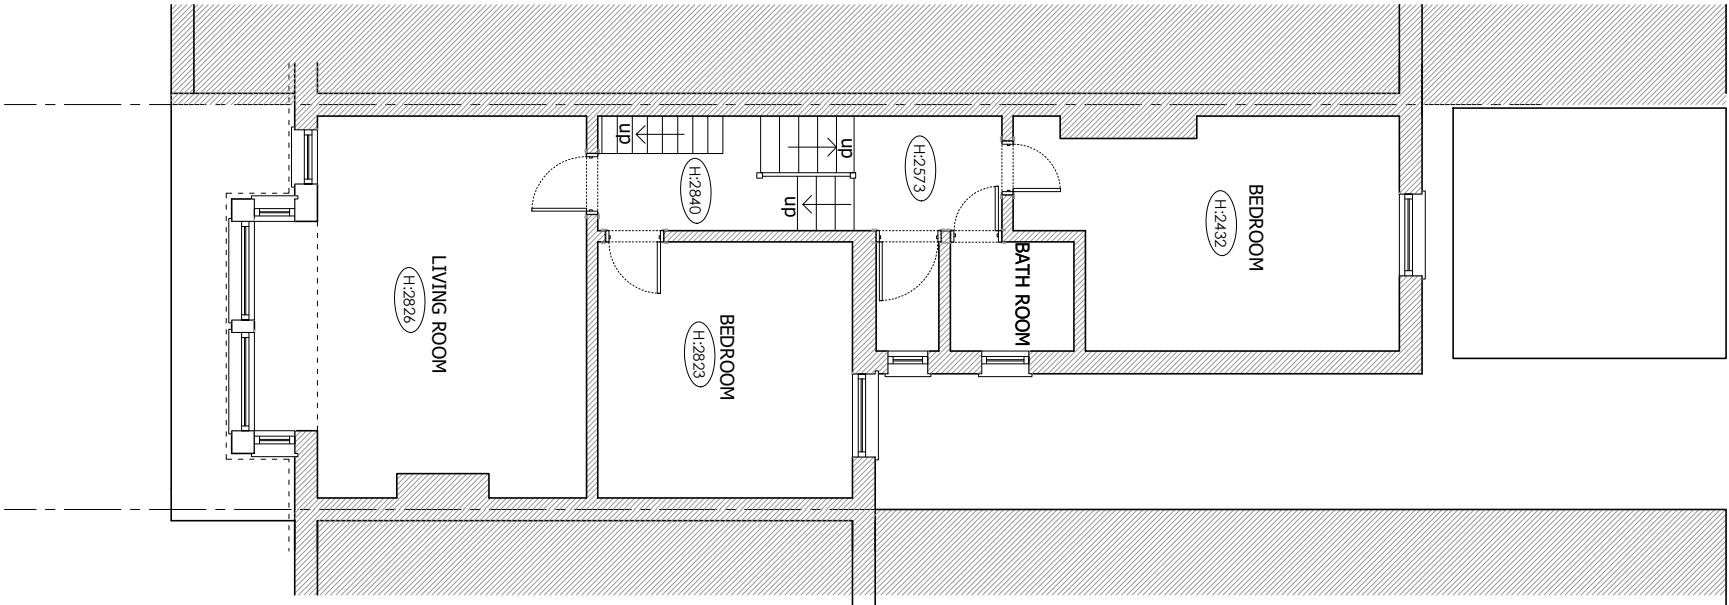

First Floor Plan

 

Revisions	

The contents of this plan including the printed notes are copyright. Reproduction in whole or part is not permitted without prior consent of BLD in writing.

Project
85 Myddleton Road,
Bowes Park,
London N22 8NE

Drawing Title

Existing Ground & First Floor Plan

PLANNING

85MR-04-2023-PL01


Scale	Drawn by	Checked by
A3@1:100	B.G	S.A

BILD


26 Oakwood Park Road
London
N14 6QG
savos@bilddesign.co.uk

Mob: 0739 555 8412


notes:
The contractors are to check all dimensions, drain runs and general conditions on site before works commence, and inform BLD immediately upon discovery of any errors, omissions or discrepancies. All works are to be carried out in accordance with current building regulations, British standards, codes of practice and local authority requirements.

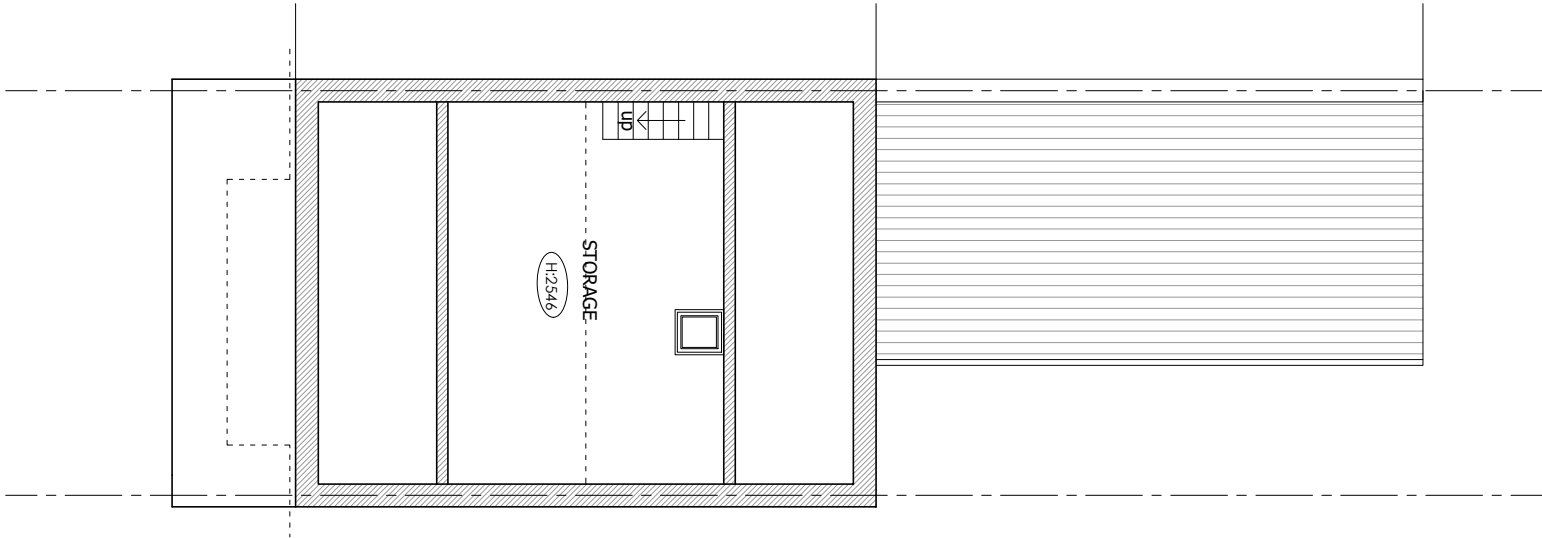

Loft Plan

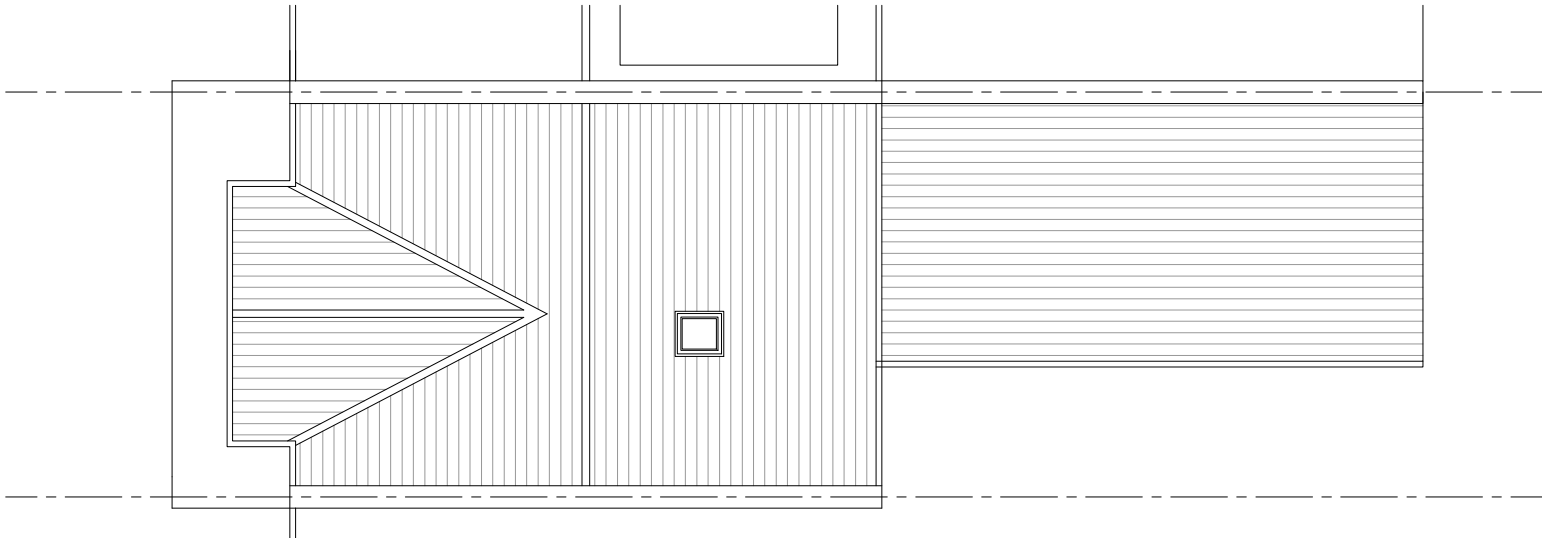

Roof Plan

 

Revisions	

The contents of this plan including the printed notes are copyright. Reproduction in whole or part is not permitted without prior consent of BLD in writing.

Project
85 Myddleton Road,
Bowes Park,
London N22 8NE

Drawing Title

Existing Loft & Roof Plan

PLANNING

85MR-04-2023-PL02

Scale	Drawn by	Checked by
A3@1:100	B.G	S.A

BILD

26 Oakwood Park Road
London
N14 6QG
savos@bilddesign.co.uk

Mob: 0739 555 8412

notes:
The contractors are to check all dimensions, drain runs and general conditions on site before works commence, and inform BLD immediately upon discovery of any errors, omissions or discrepancies. All works are to be carried out in accordance with current building regulations, British standards, codes of practice and local authority requirements.

Revisions	

The contents of this plan including the printed notes are copyright. Reproduction in whole or part is not permitted without prior consent of BLD in writing.

Project
85 Myddleton Road,
Bowes Park,
London N22 8NE

Drawing Title

Existing Front and Rear Elevations

PLANNING

85MR-04-2023-PL03

Scale	Drawn by	Checked by
A3@1:100	B.G	S.A

+8817

+6198

+5040

+3001

+2371

+0



Front Elevation

+8817

+6198

+5040


+3001

+2371

+0



Rear Elevation

 

BILD

26 Oakwood Park Road
London
N14 6QG
savos@bilddesign.co.uk
Mob: 0739 555 8412

notes:
The contractors are to check all dimensions, drain runs and general conditions on site before works commence, and inform BLD immediately upon discovery of any errors, omissions or discrepancies. All works are to be carried out in accordance with current building regulations, British standards, codes of practice and local authority requirements.

+8817

+6198

+5040

+3001

+2371

+0



Side Elevation

+8817

+6198

+5040

+3001

+2371

+0



Section A-A

Revisions	

The contents of this plan including the printed notes are copyright. Reproduction in whole or part is not permitted without prior consent of BLD in writing.

Project
85 Myddleton Road,
Bowes Park,
London N22 8NE

Drawing Title

Existing Side Elevation & Section
A-A

PLANNING

85MR-04-2023-PL04

Scale	Drawn by	Checked by
A3@1:100	B.G	S.A