



notes:
The contractors are to check all dimensions, drain runs and general conditions on site before works commence, and inform BLD immediately upon discovery of any errors, omissions or discrepancies. All works are to be carried out in accordance with current building regulations, British standards, codes of practice and local authority requirements.

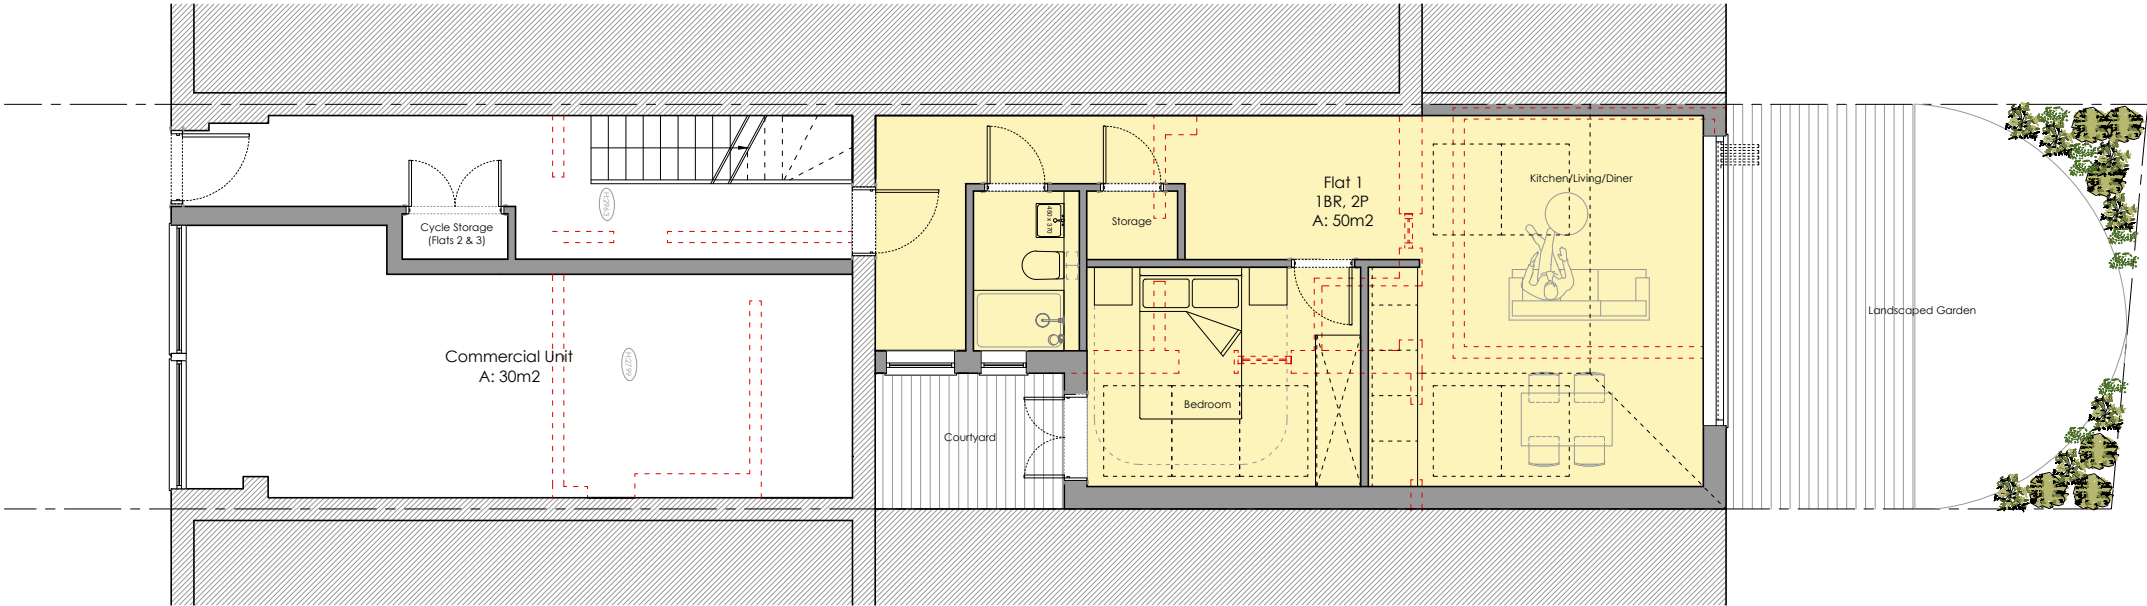

Ground Floor Plan

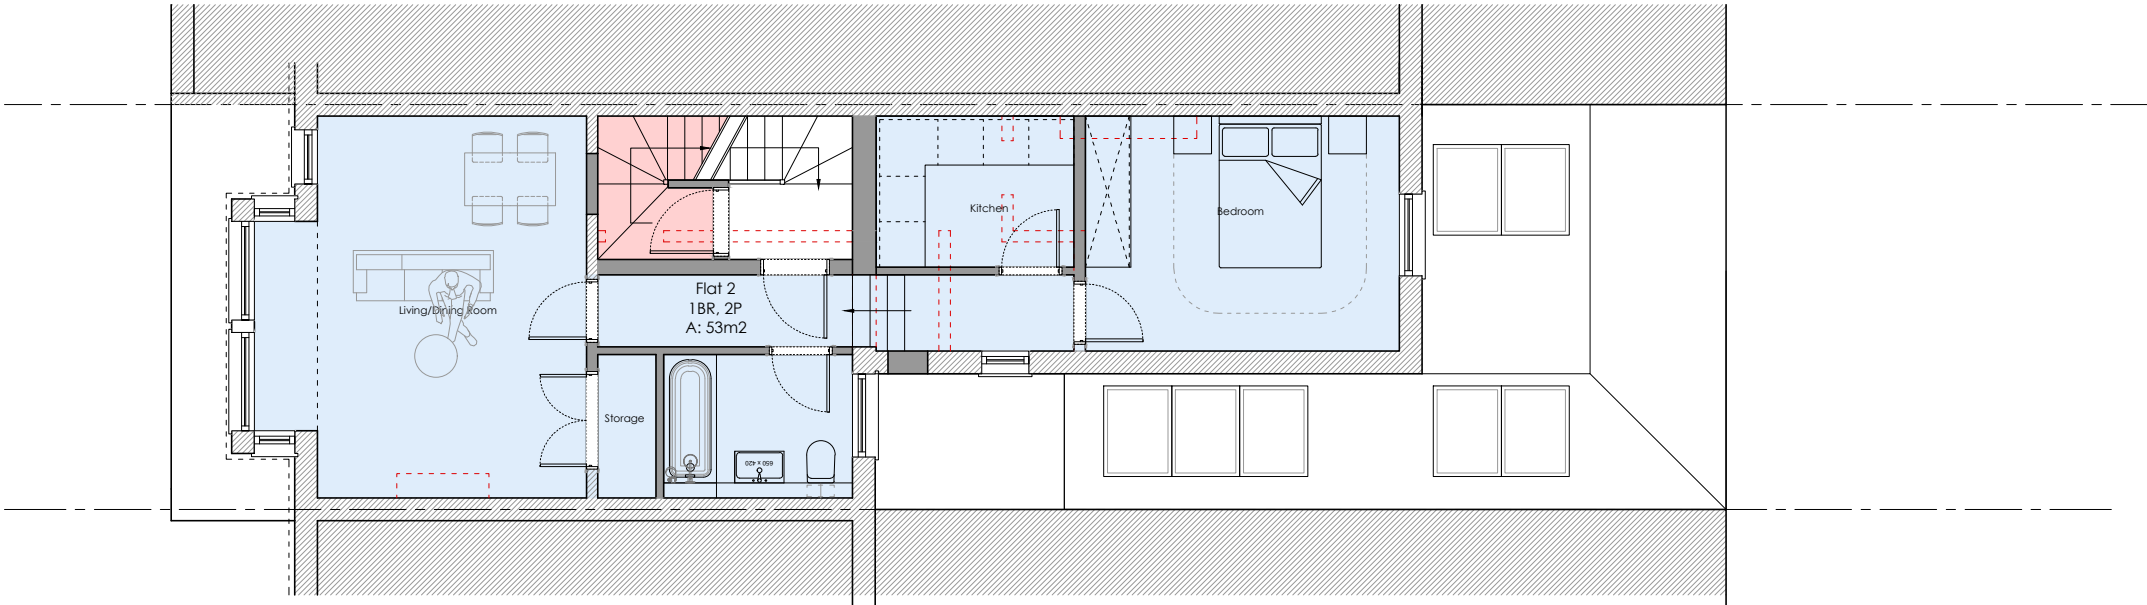

First Floor Plan

Revisions	

The contents of this plan including the printed notes are copyright. Reproduction in whole or part is not permitted without prior consent of BLD in writing.

Project
85 Myddleton Road,
Bowes Park,
London N22 8NE

Drawing Title

Proposed Ground & First Floor Plan

PLANNING

85MR-04-2023-PL05


Scale	Drawn by	Checked by
A3@1:100	B.G	S.A

BILD


26 Oakwood Park Road
London
N14 6QG
savos@bilddesign.co.uk

Mob: 0739 555 8412


notes:
The contractors are to check all dimensions, drain runs and general conditions on site before works commence, and inform BLD immediately upon discovery of any errors, omissions or discrepancies. All works are to be carried out in accordance with current building regulations, British standards, codes of practice and local authority requirements.

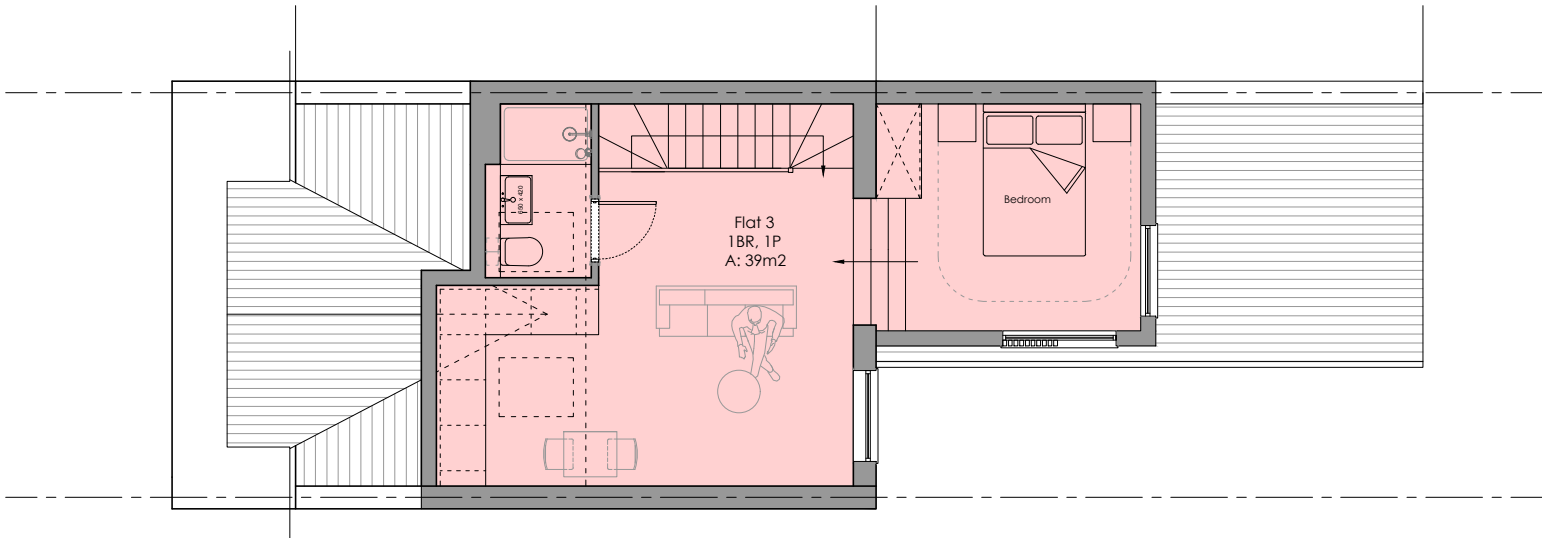

Loft Plan

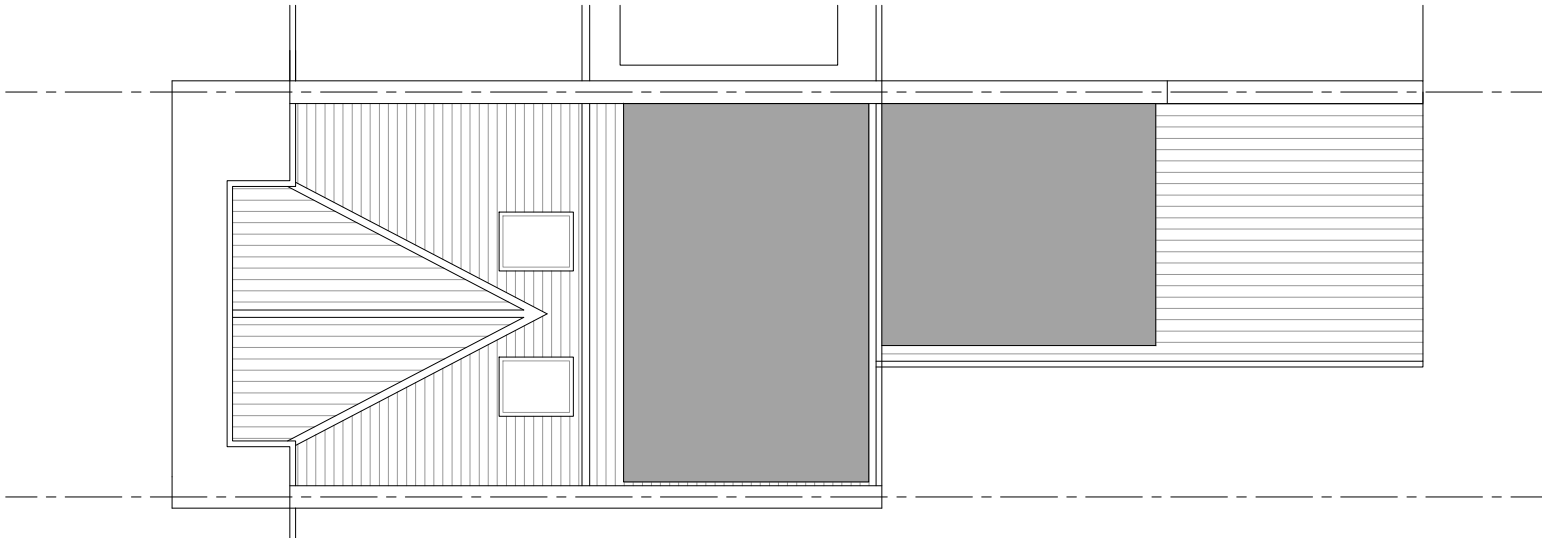

Loft Plan

 

Revisions	

The contents of this plan including the printed notes are copyright. Reproduction in whole or part is not permitted without prior consent of BLD in writing.

Project
85 Myddleton Road,
Bowes Park,
London N22 8NE

Drawing Title

Proposed Loft & Roof Plan

PLANNING		
85MR-04-2023-PL06		
Scale	Drawn by	Checked by
A3@1:100	B.G	S.A

notes:
The contractors are to check all dimensions, drain runs and general conditions on site before works commence, and inform BLD immediately upon discovery of any errors, omissions or discrepancies. All works are to be carried out in accordance with current building regulations, British standards, codes of practice and local authority requirements.

Revisions	

The contents of this plan including the printed notes are copyright. Reproduction in whole or part is not permitted without prior consent of BLD in writing.

Project
85 Myddleton Road,
Bowes Park,
London N22 8NE

Drawing Title

Proposed Front and Rear Elevations

PLANNING

85MR-04-2023-PL07

Scale	Drawn by	Checked by
A3@1:100	B.G	S.A

+8817

+6198

+5040

+3001

+2371

+0



Front Elevation

+8817

+6198

+5040

+3001


+2371

+0


Obscured glazing




Rear Elevation

 

notes:
The contractors are to check all dimensions, drain runs and general conditions on site before works commence, and inform BLD immediately upon discovery of any errors, omissions or discrepancies. All works are to be carried out in accordance with current building regulations, British standards, codes of practice and local authority requirements.

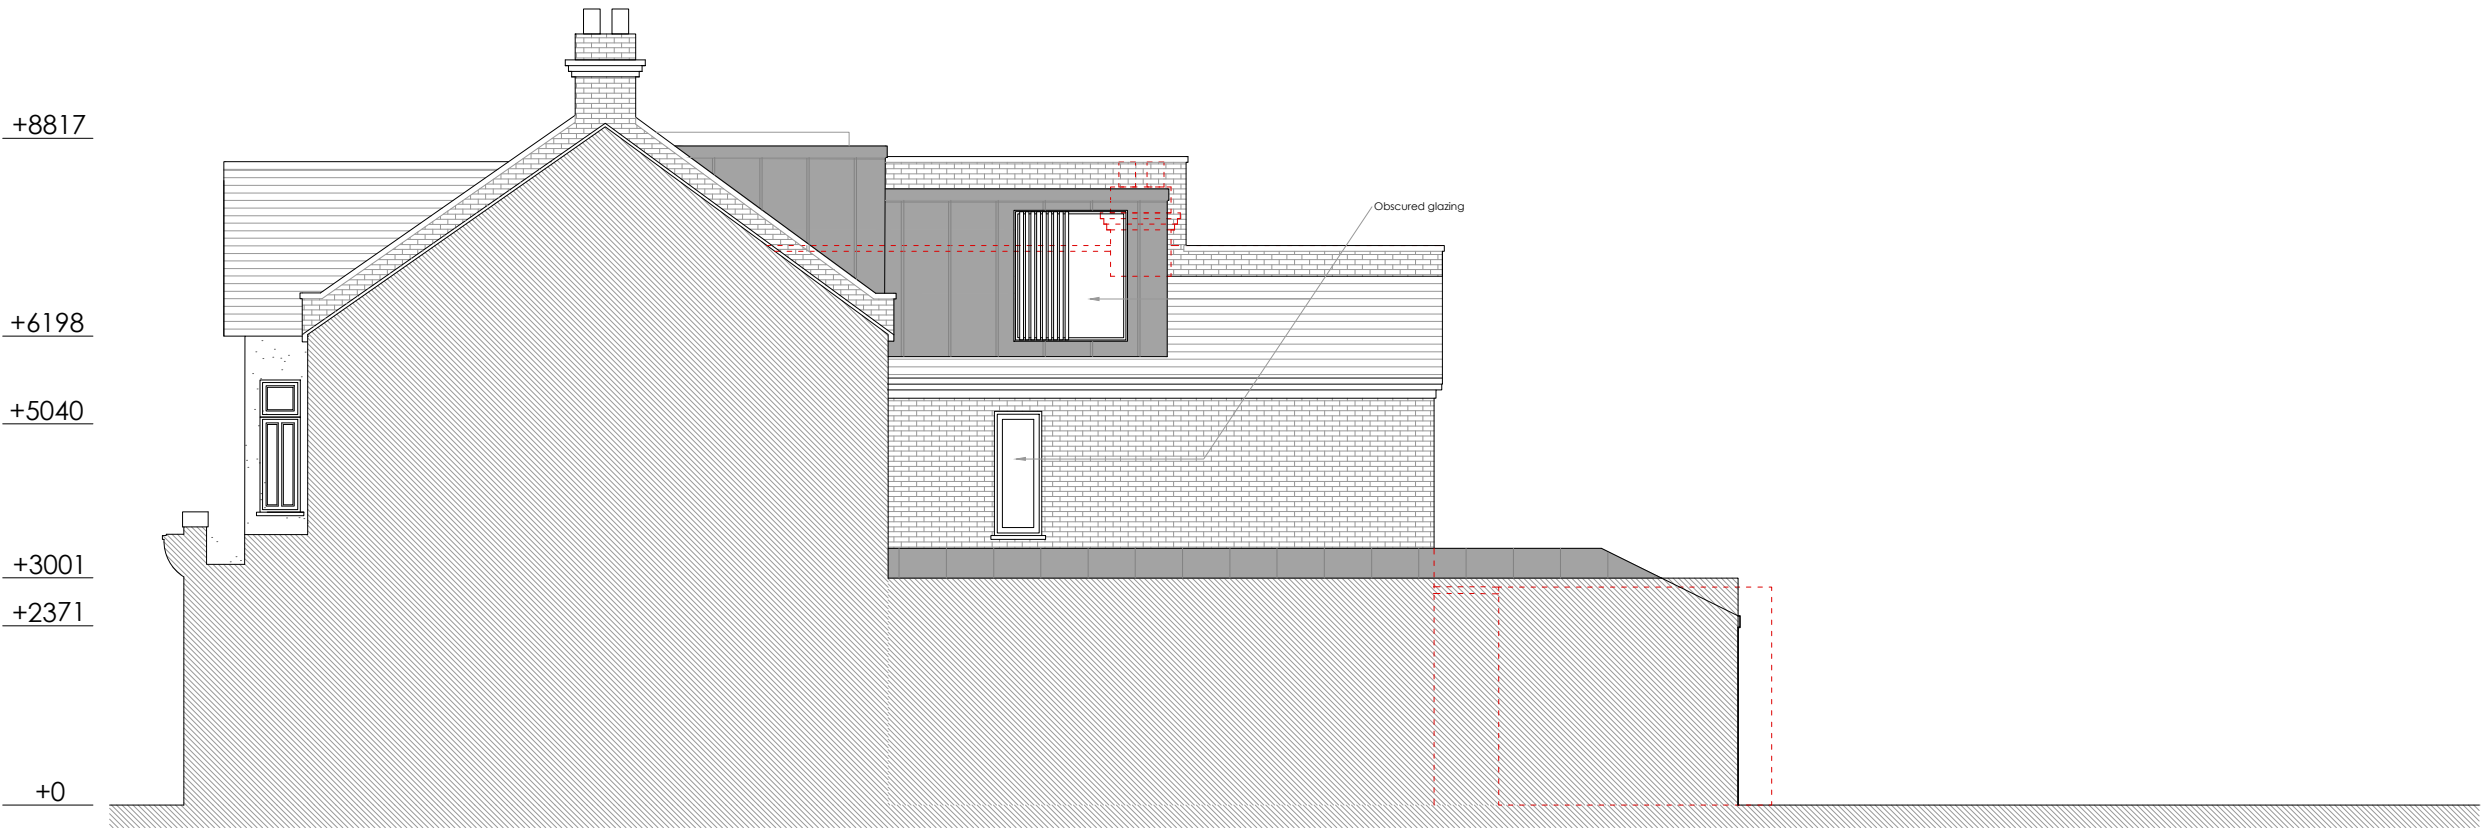

Side Elevation

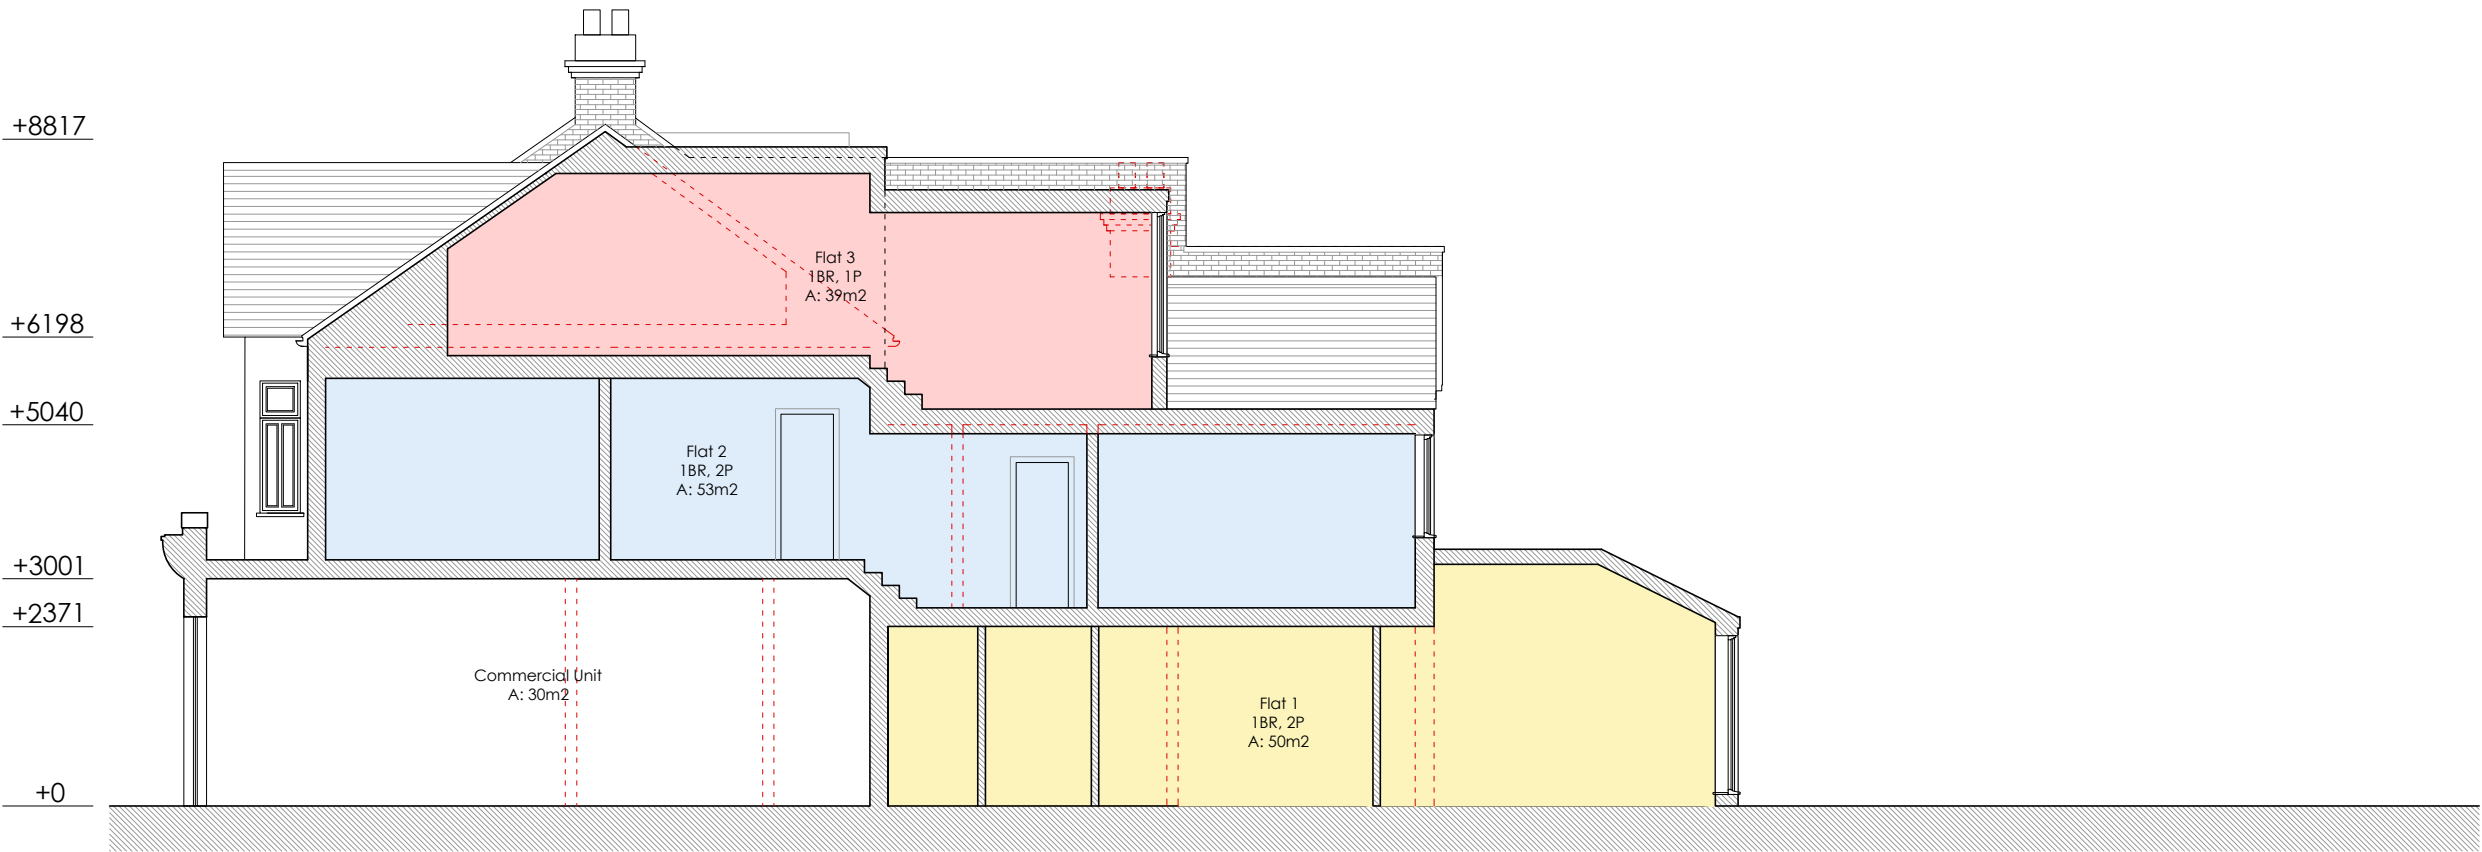

Section A-A

Revisions	

The contents of this plan including the printed notes are copyright. Reproduction in whole or part is not permitted without prior consent of BLD in writing.

Project
85 Myddleton Road,
Bowes Park,
London N22 8NE

Drawing Title

Proposed Side Elevation & Section
A-A

PLANNING

85MR-04-2023-PL08

Scale	Drawn by	Checked by
A3@1:100	B.G	S.A