


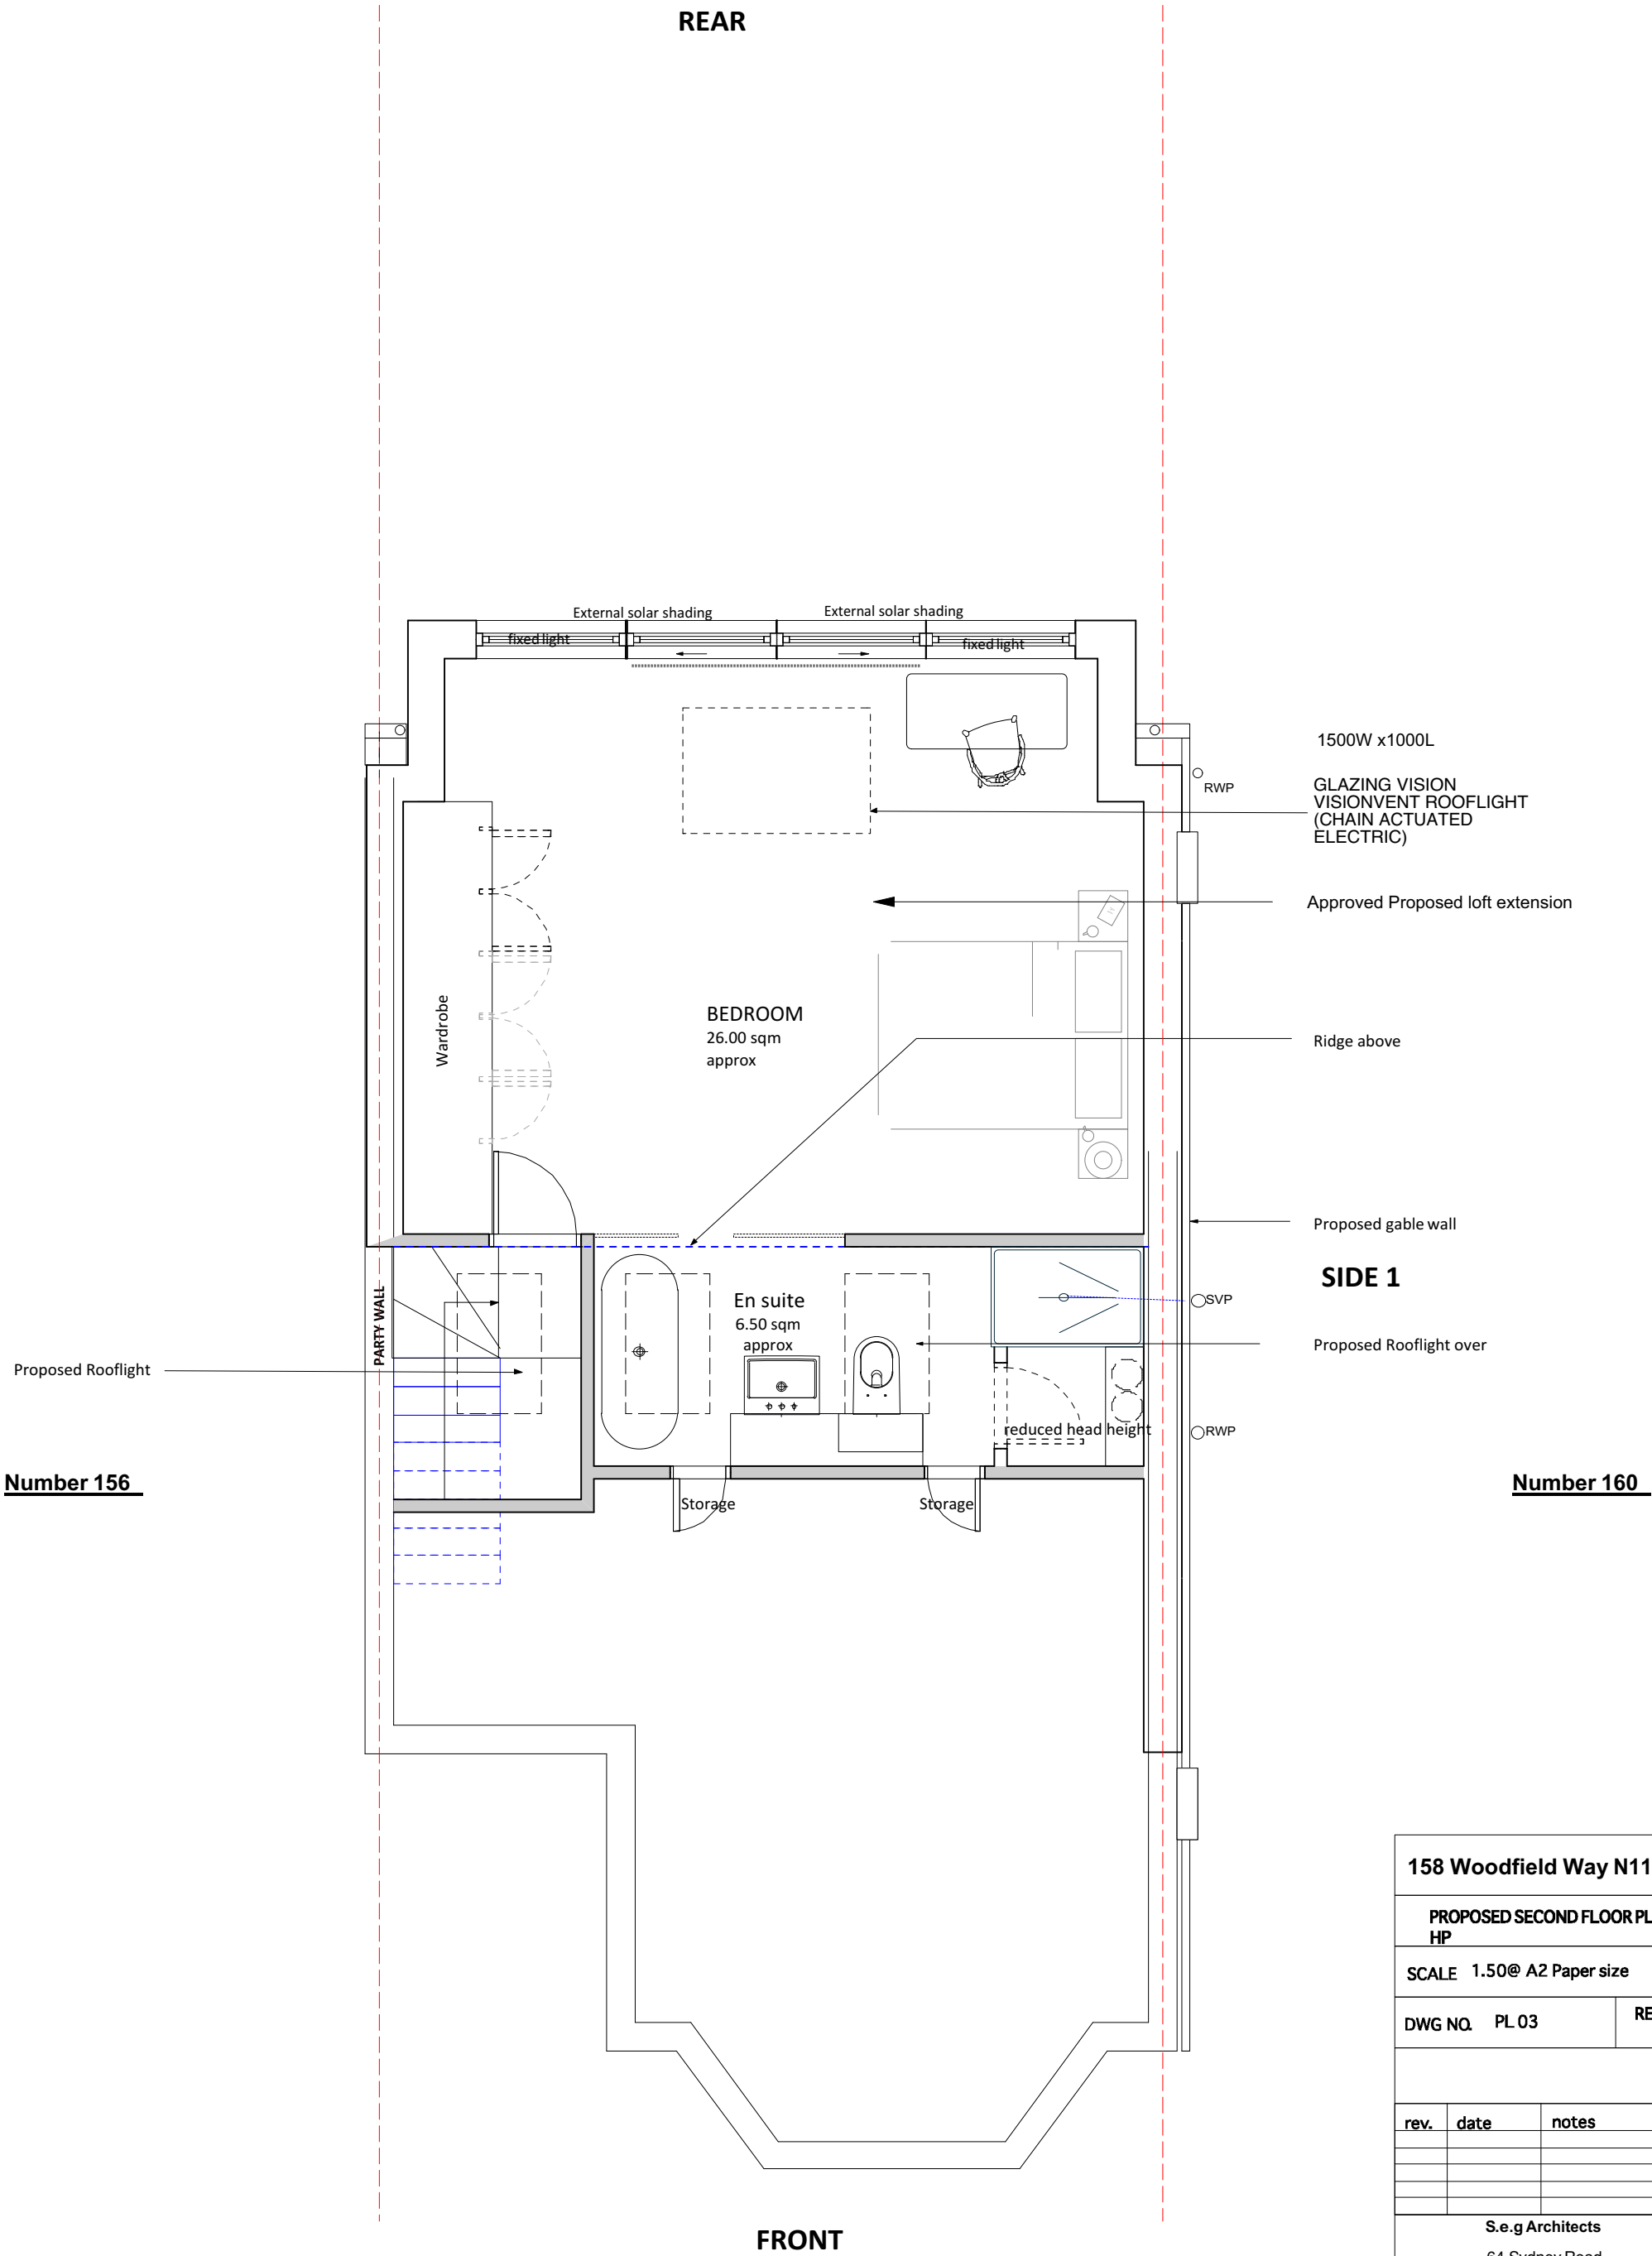

158 Woodfield Way N11 2NU.

PROPOSED SECOND FLOOR PLAN
HP


SCALE 1.50@ A2 Paper size

DWG NO.	PL 03	REV.	D
---------	-------	------	---

rev.	date	notes

S.e.g Architects
64 Sydney Road
London N10 2RL
e - mail:
info@sagarchitects.com
t:07812365089

This drawing is the copyright of the Architect. Figures dimensions to be taken in preference to those scaled. All dimensions to be checked on site before any work proceeds. Drawing not to be used for land transfer purposes. Drawings to be used in conjunction with relevant drawings and specifications. Not to be reproduced, related or disclosed to any unauthorised person without the permission of the Architect.

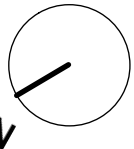

Party Wall etc Act 1996

The client / contractor is required to serve written notice to the tenants and owners of the adjoining properties in accordance with the Party Wall etc Act 1996 (and its latest amendments) with respect to the intention to carry out works within the notifiable works.