




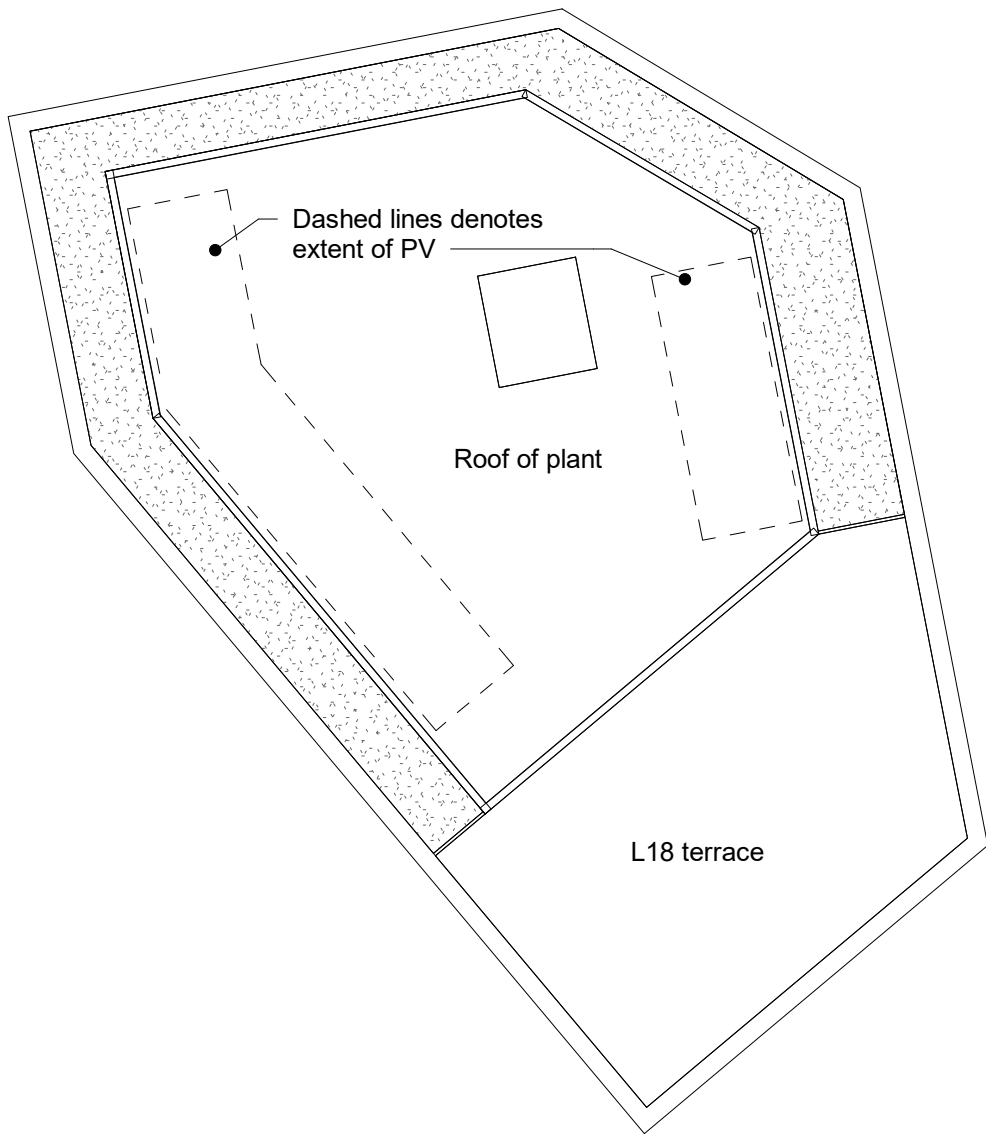


BUILDING 3

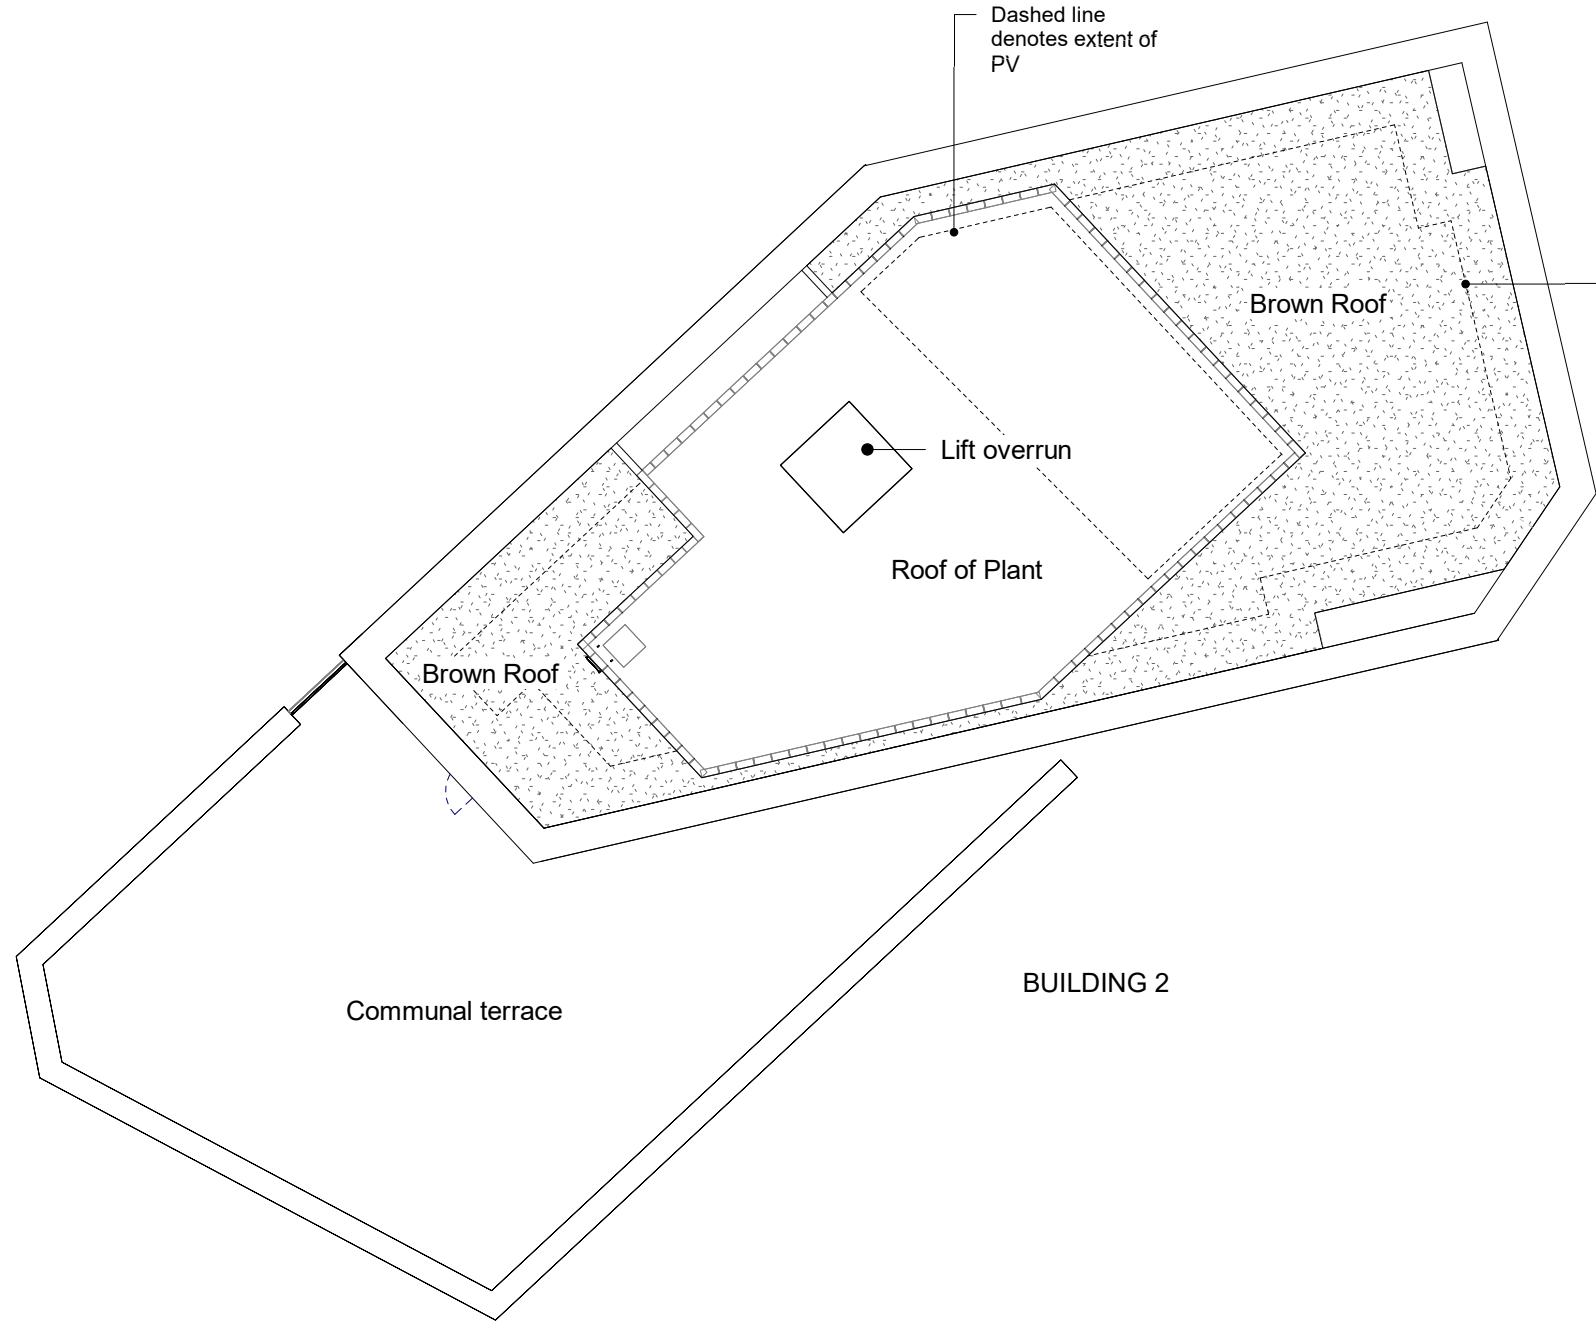

BUILDING 2

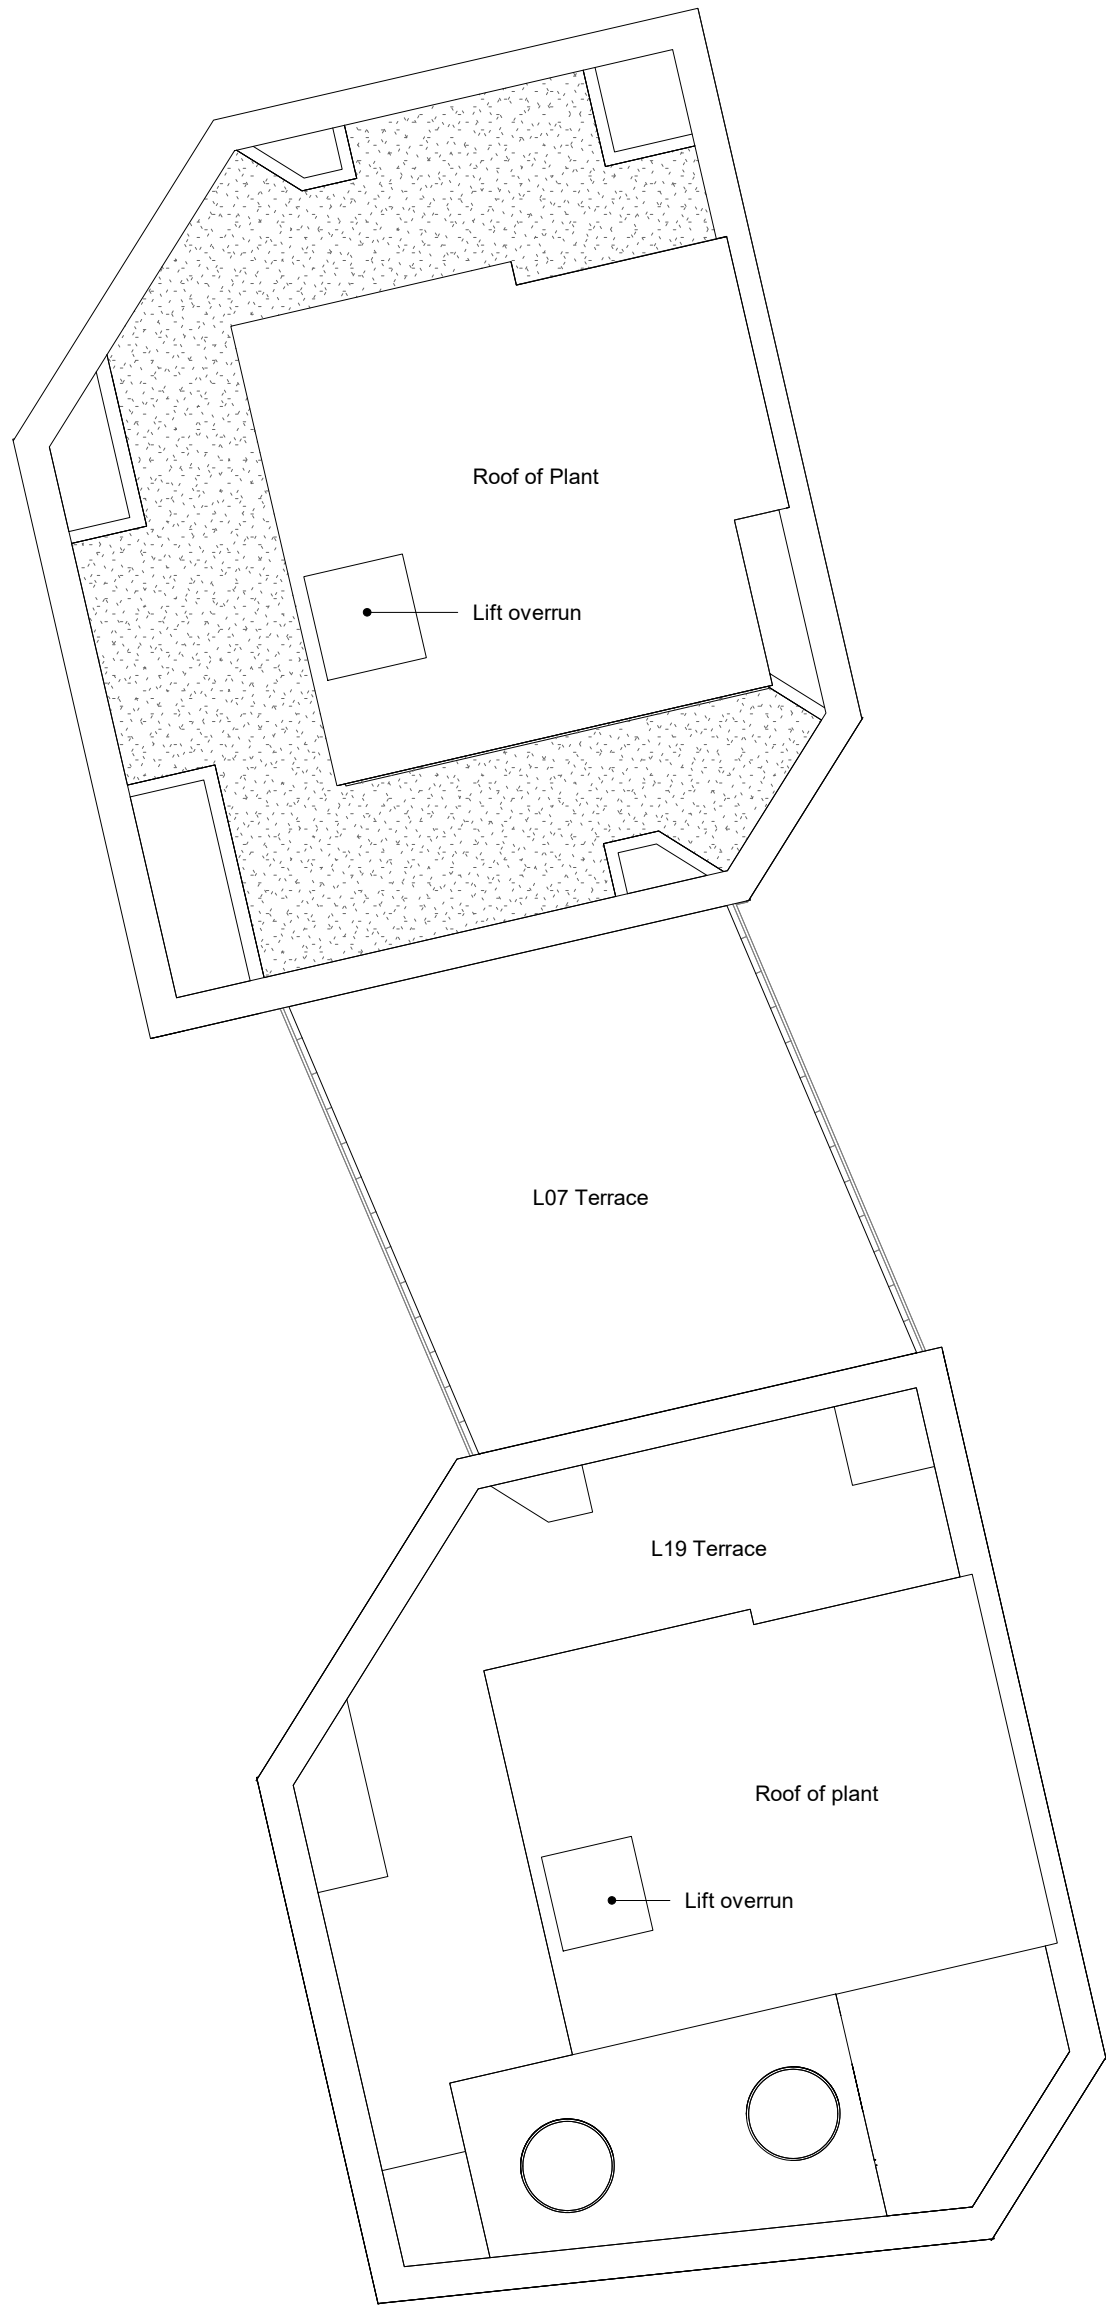

BUILDING 1

 

| KEY  |                                    |
|------|------------------------------------|
| W.U. | Wheelchair Adaptable Dwelling Unit |
| PV   | Photovoltaic Panels                |
| AOD  | Above Ordnance Datum               |
|      | Private Amenity                    |
|      | Brown Roof                         |


| REV | DATE         | DESCRIPTION                                                                     |
|-----|--------------|---------------------------------------------------------------------------------|
| P00 | July '18     | ISSUED FOR PLANNING                                                             |
| P01 | April '20    | DESIGN AMENDMENTS - As per B3 Design Report Apr '20                             |
| P02 | March '21    | DESIGN AMENDMENTS - As per B2 & B3 Design Report Mar '21                        |
| P03 | December '21 | DESIGN AMENDMENTS - As noted in Building 1 & 2 Design Report dated December '21 |
| P04 | April '23    | DESIGN AMENDMENTS - As noted in Building 1 & 2 Design Report dated April '23    |

| ARCHITECTS                                                       |   |
|------------------------------------------------------------------|---|
| Ashley Road East<br><b>ALISON BROOKS ARCHITECTS</b>              | <b>Alison Brooks Architects</b><br>Unit 610, Highgate Studios<br>53-79 Highgate Road<br>London NW5 1TL<br>www.alisonbrooksarchitects.com<br>info@alisonbrooksarchitects.com<br>+44 (0)20 7267 9777 |
| Ferry Island North Island<br><b>ALLFORD HALL MONAGHAN MORRIS</b> | <b>AHMM ARCHITECTS Ltd</b><br>Morelands<br>5-23 Old Street<br>London EC1V 9HL<br>www.ahmm.co.uk<br>info@ahmm.co.uk<br>+44 (0)20 7251 5261                                                          |
| Ashley Road West Welbourne<br><b>Pollard Thomas Edwards</b>      | <b>Pollard Thomas Edwards</b><br>Diespeker Wharf<br>38 Graham Street<br>London N1 8JX<br>www.pollardthomasedwards.co.uk<br>mail@ptea.co.uk<br>+44 (0)20 7336 7777                                  |
| Ferry Square Pavilion<br><b>RUFFARCHITECTS</b>                   | <b>RUFFARCHITECTS</b><br>205 Wandour Street,<br>London W1F 8ZJ<br>www.ruffarchitects.co.uk<br>info@ruffarchitects.co.uk<br>+44 (0)20 3814 8992                                                     |

**NOTE**  
Residential layouts, terrace layouts, planting and materials are shown for illustrative purposes only.

When this drawing is issued in uncontrolled CAD format it will be accompanied by a PDF version and is issued to enable the recipient to prepare their own documents / models / drawings for which they are solely responsible.  
The recipient should report all drawing errors, omissions and discrepancies to the architect. All dimensions should be checked on site by the contractor and such dimensions shall be the contractor's responsibility.

The "Architects", as listed, accepts no responsibility or liability for:  
- any use of this drawing by parties other than the party for whom it was prepared or for purposes other than those for which it was prepared  
- any alterations or additions to or discrepancies arising out of changes to the background information on which the drawings are based that was current at the time of issue, and which occur to that information after it has been issued by the "Architects".  
- any loss or degradation of the information held in this drawing resulting from the translation from the original file format to any other file format or from the recipients reading of it in any other programme or any version of the programme other than that which was used to prepare it  
- the accuracy of survey information provided by others or for any costs, claims, proceedings and expenses arising out of reliance on such information  
- any scaling from this drawing other than by the local planning authority solely for the purposes of the planning application to which it relates

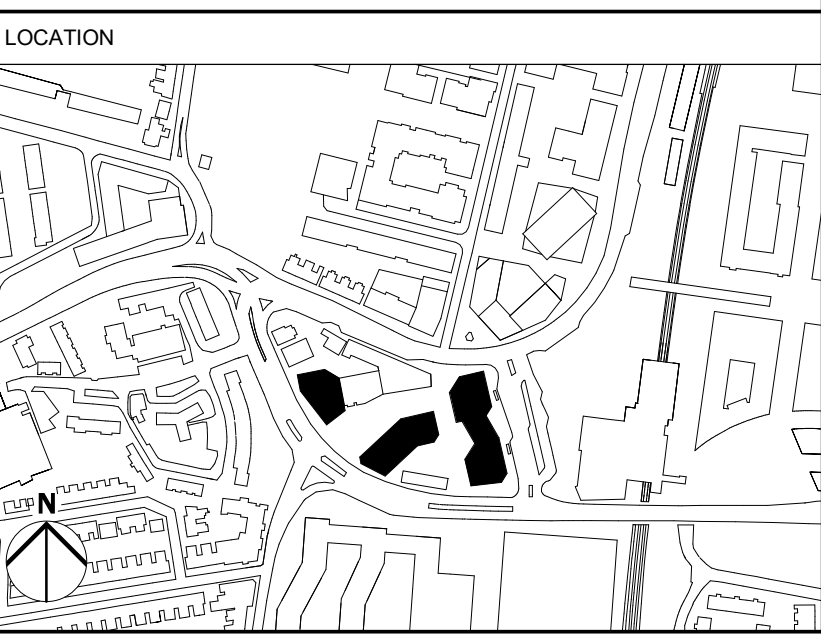

| JOB TITLE                          |         |                         |              |
|------------------------------------|---------|-------------------------|--------------|
| TOTTENHAM HALE CENTRE ISLAND SITES |         |                         |              |
| DRAWING TITLE / LOCATION           |         |                         |              |
| PROPOSED ROOF PLAN                 |         |                         |              |
| drawn by                           | checked | scale                   | status       |
| MG                                 | AM      | 1 : 250@A1 , 1 : 500@A3 | FOR APPROVAL |
| DRAWING NUMBER                     |         |                         | REVISION     |
| TH-IS_ZZ_001_A_16092_(P00)_P138    |         |                         | P04          |