



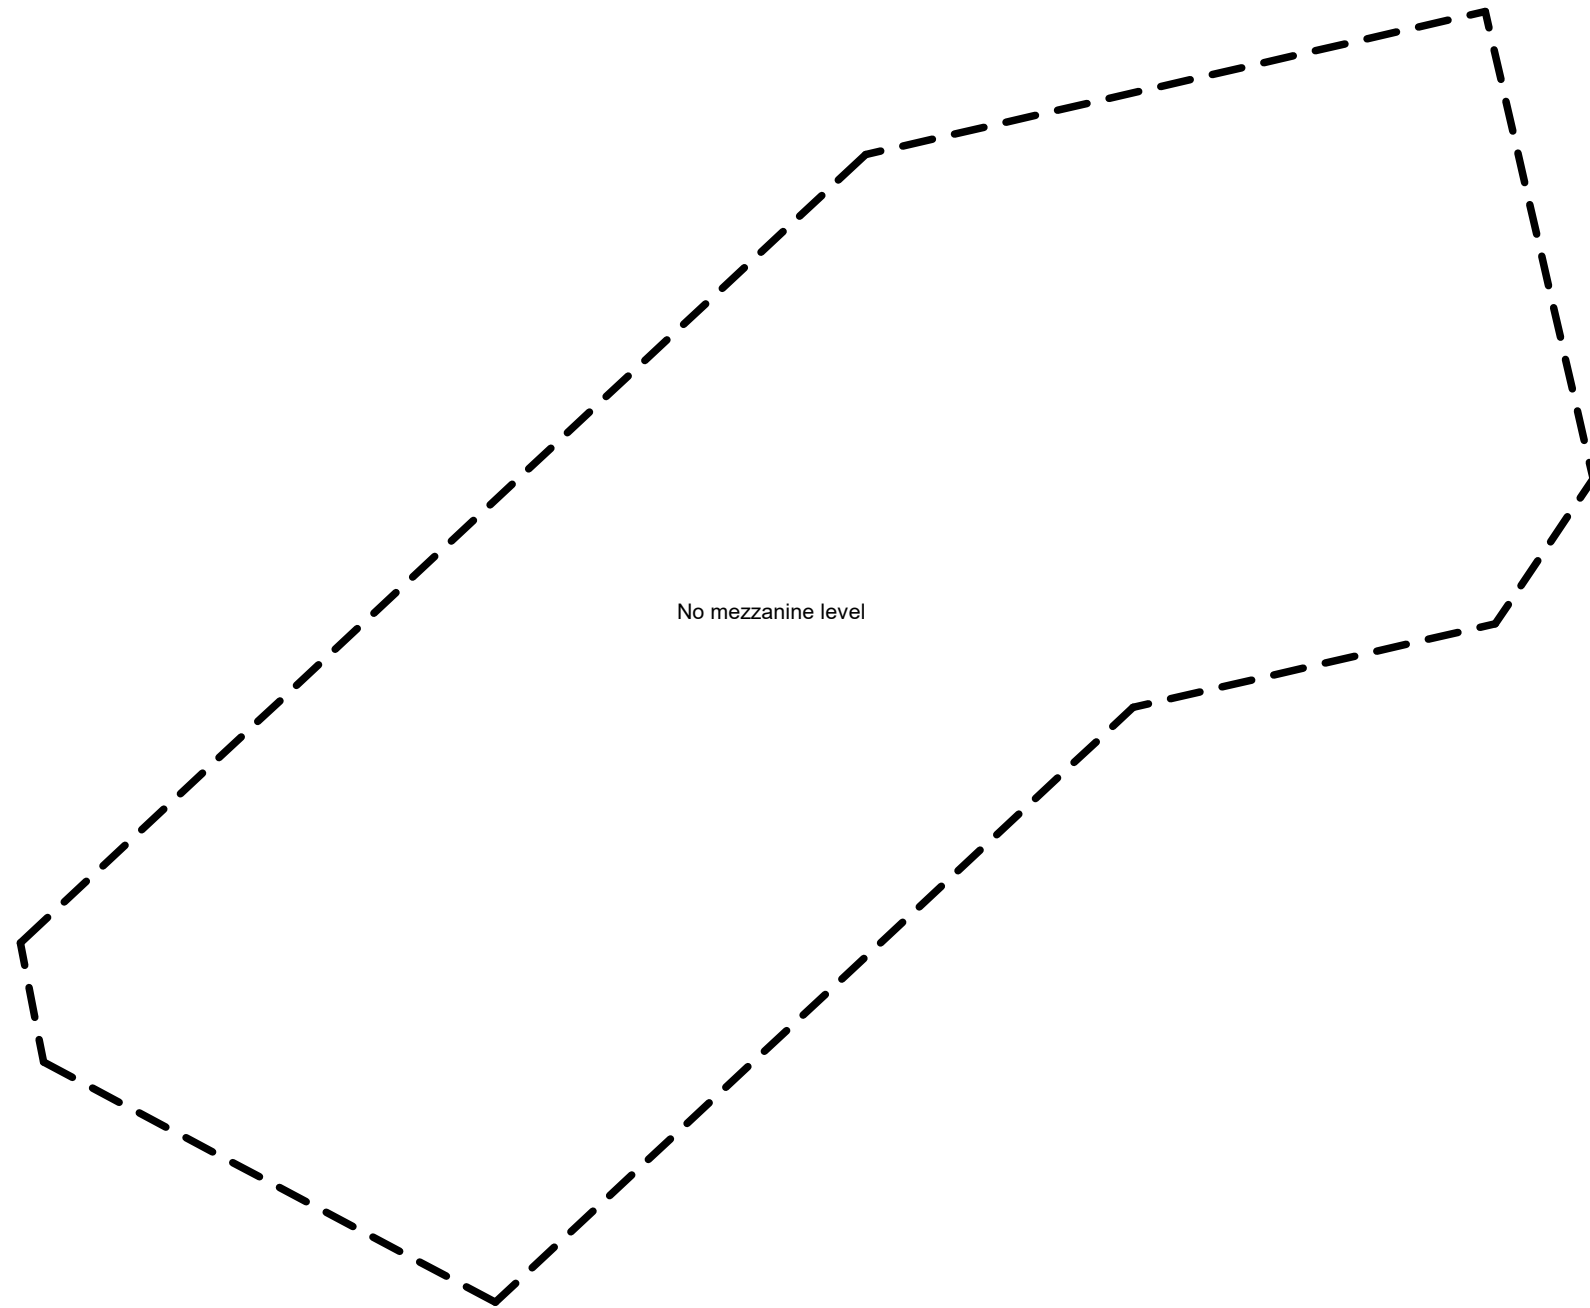

BUILDING 3

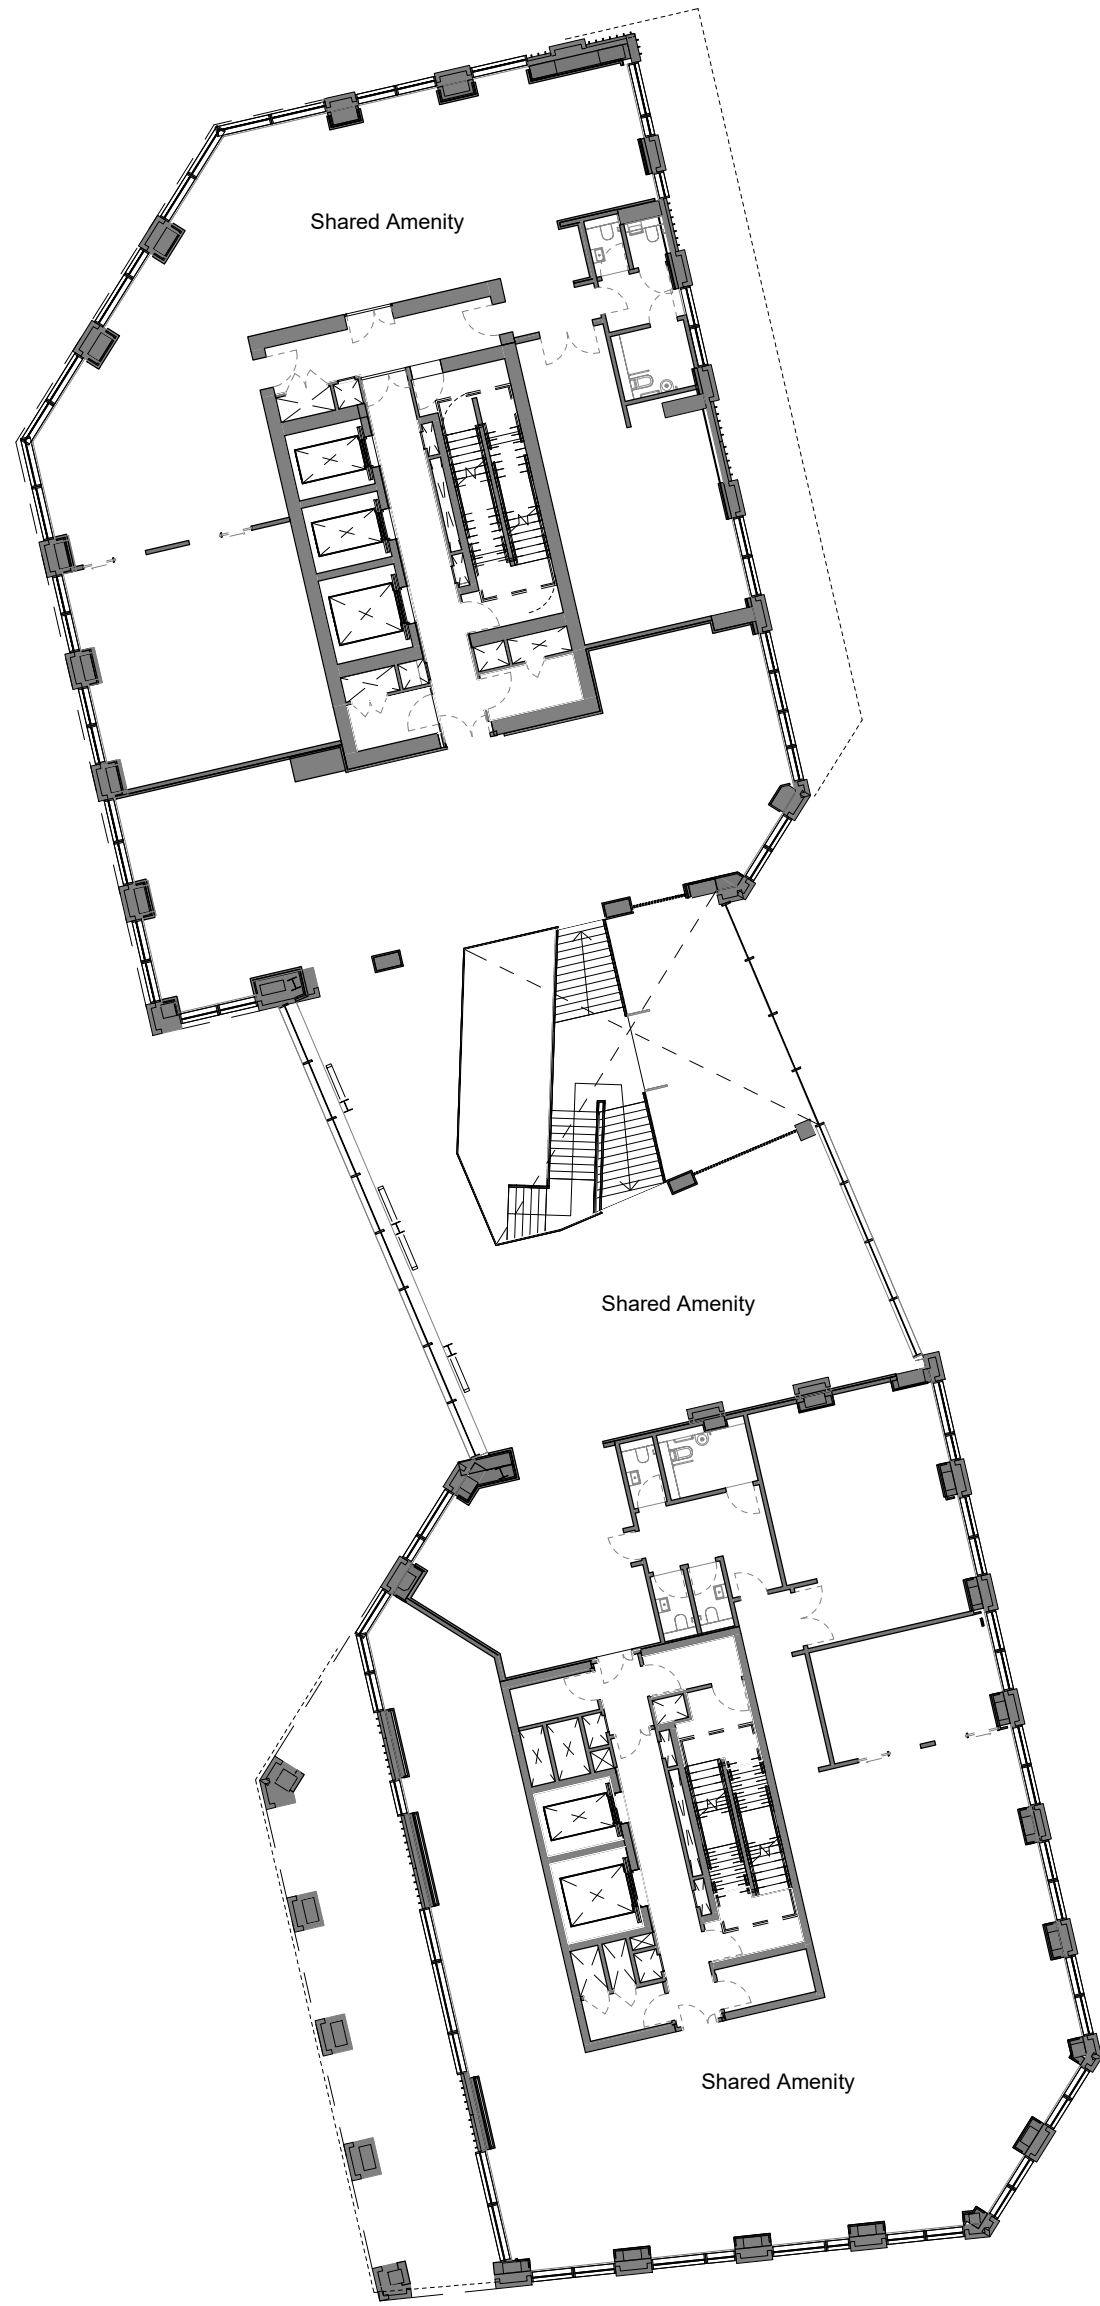

BUILDING 2



BUILDING 1

KEY

W.U.

Wheelchair Adaptable Dwelling Unit

PV

Photovoltaic Panels

AOD

Above Ordnance Datum

Private Amenity

Brown Roof

REV

DATE

DESCRIPTION

P00

July '18

ISSUED FOR PLANNING

P01

Oct. '18

PLANNING ADDENDUM

P02

April '20

DESIGN AMENDMENTS - As per B3 Design Report Apr '20

P03

March '21

DESIGN AMENDMENTS - As per B2 & B3 Design Report Mar '21

P04

April '23

DESIGN AMENDMENTS - As noted in Building 1 & 2 Design Report dated April '23

ARCHITECTS

Ashley Road East

ALISON BROOKS

ARCHITECTS

Alison Brooks Architects

Unit 610, Highgate Studios
53-79 Highgate Road
London NW5 1TL
www.alisonbrooksarchitects.com
info@alisonbrooksarchitects.com
+44 (0)20 7267 9777

Ferry Island
North Island

ALLFORD
HALL

MONAGHAN
MORRIS

AHMM ARCHITECTS Ltd

Morslands
5-23 Old Street
London EC1V 9HL
www.ahmm.co.uk
info@ahmm.co.uk
+44 (0)20 7251 5261

Ashley Road West
Welbourne

Pollard
Thomas
Edwards

Pollard Thomas Edwards

Diespeker Wharf
38 Graham Street
London N1 8JX
www.pollardthomasedwards.co.uk
mail@ptea.co.uk
+44 (0)20 7336 7777

Ferry Square Pavilion

RUFFARCHITECTS

RUFFARCHITECTS

205 Wandour Street,
London W1F 8ZJ
www.ruffarchitects.co.uk
info@ruffarchitects.co.uk
+44 (0)20 3814 8992

NOTE

Residential layouts, terrace layouts, planting and materials are shown for illustrative purposes only.

When this drawing is issued in uncontrolled CAD format it will be accompanied by a PDF version and is issued to enable the recipient to prepare their own documents / models / drawings for which they are solely responsible.
The recipient should report all drawing errors, omissions and discrepancies to the architect. All dimensions should be checked on site by the contractor and such dimensions shall be the contractor's responsibility.The "Architects", as listed, accepts no responsibility or liability for:
- any use of this drawing by parties other than the party for whom it was prepared or for purposes other than those for which it was prepared
- any alterations or additions to or discrepancies arising out of changes to the background information on which the drawings are based that was current at the time of issue, and which occur to that information after it has been issued by the "Architects".
- any loss or degradation of the information held in this drawing resulting from the translation from the original file format to any other file format or from the recipients reading of it in any other programme or any version of the programme other than that which was used to prepare it
- the accuracy of survey information provided by others or for any costs, claims, proceedings and expenses arising out of reliance on such information
- any scaling from this drawing other than by the local planning authority solely for the purposes of the planning application to which it relates

LOCATION

job title

TOTTENHAM HALE CENTRE
ISLAND SITES
PROPOSED MEZZANINE FLOOR PLAN -
OPTION B

drawn by

checked

scale

MG

AM

1 : 250@A1 , 1 : 500@A3

status

FOR APPROVAL

drawing number

TH-IS_ZZ_001_A_16092_(P00)_P100MB

revision

P04

0 1 5 10 metres