


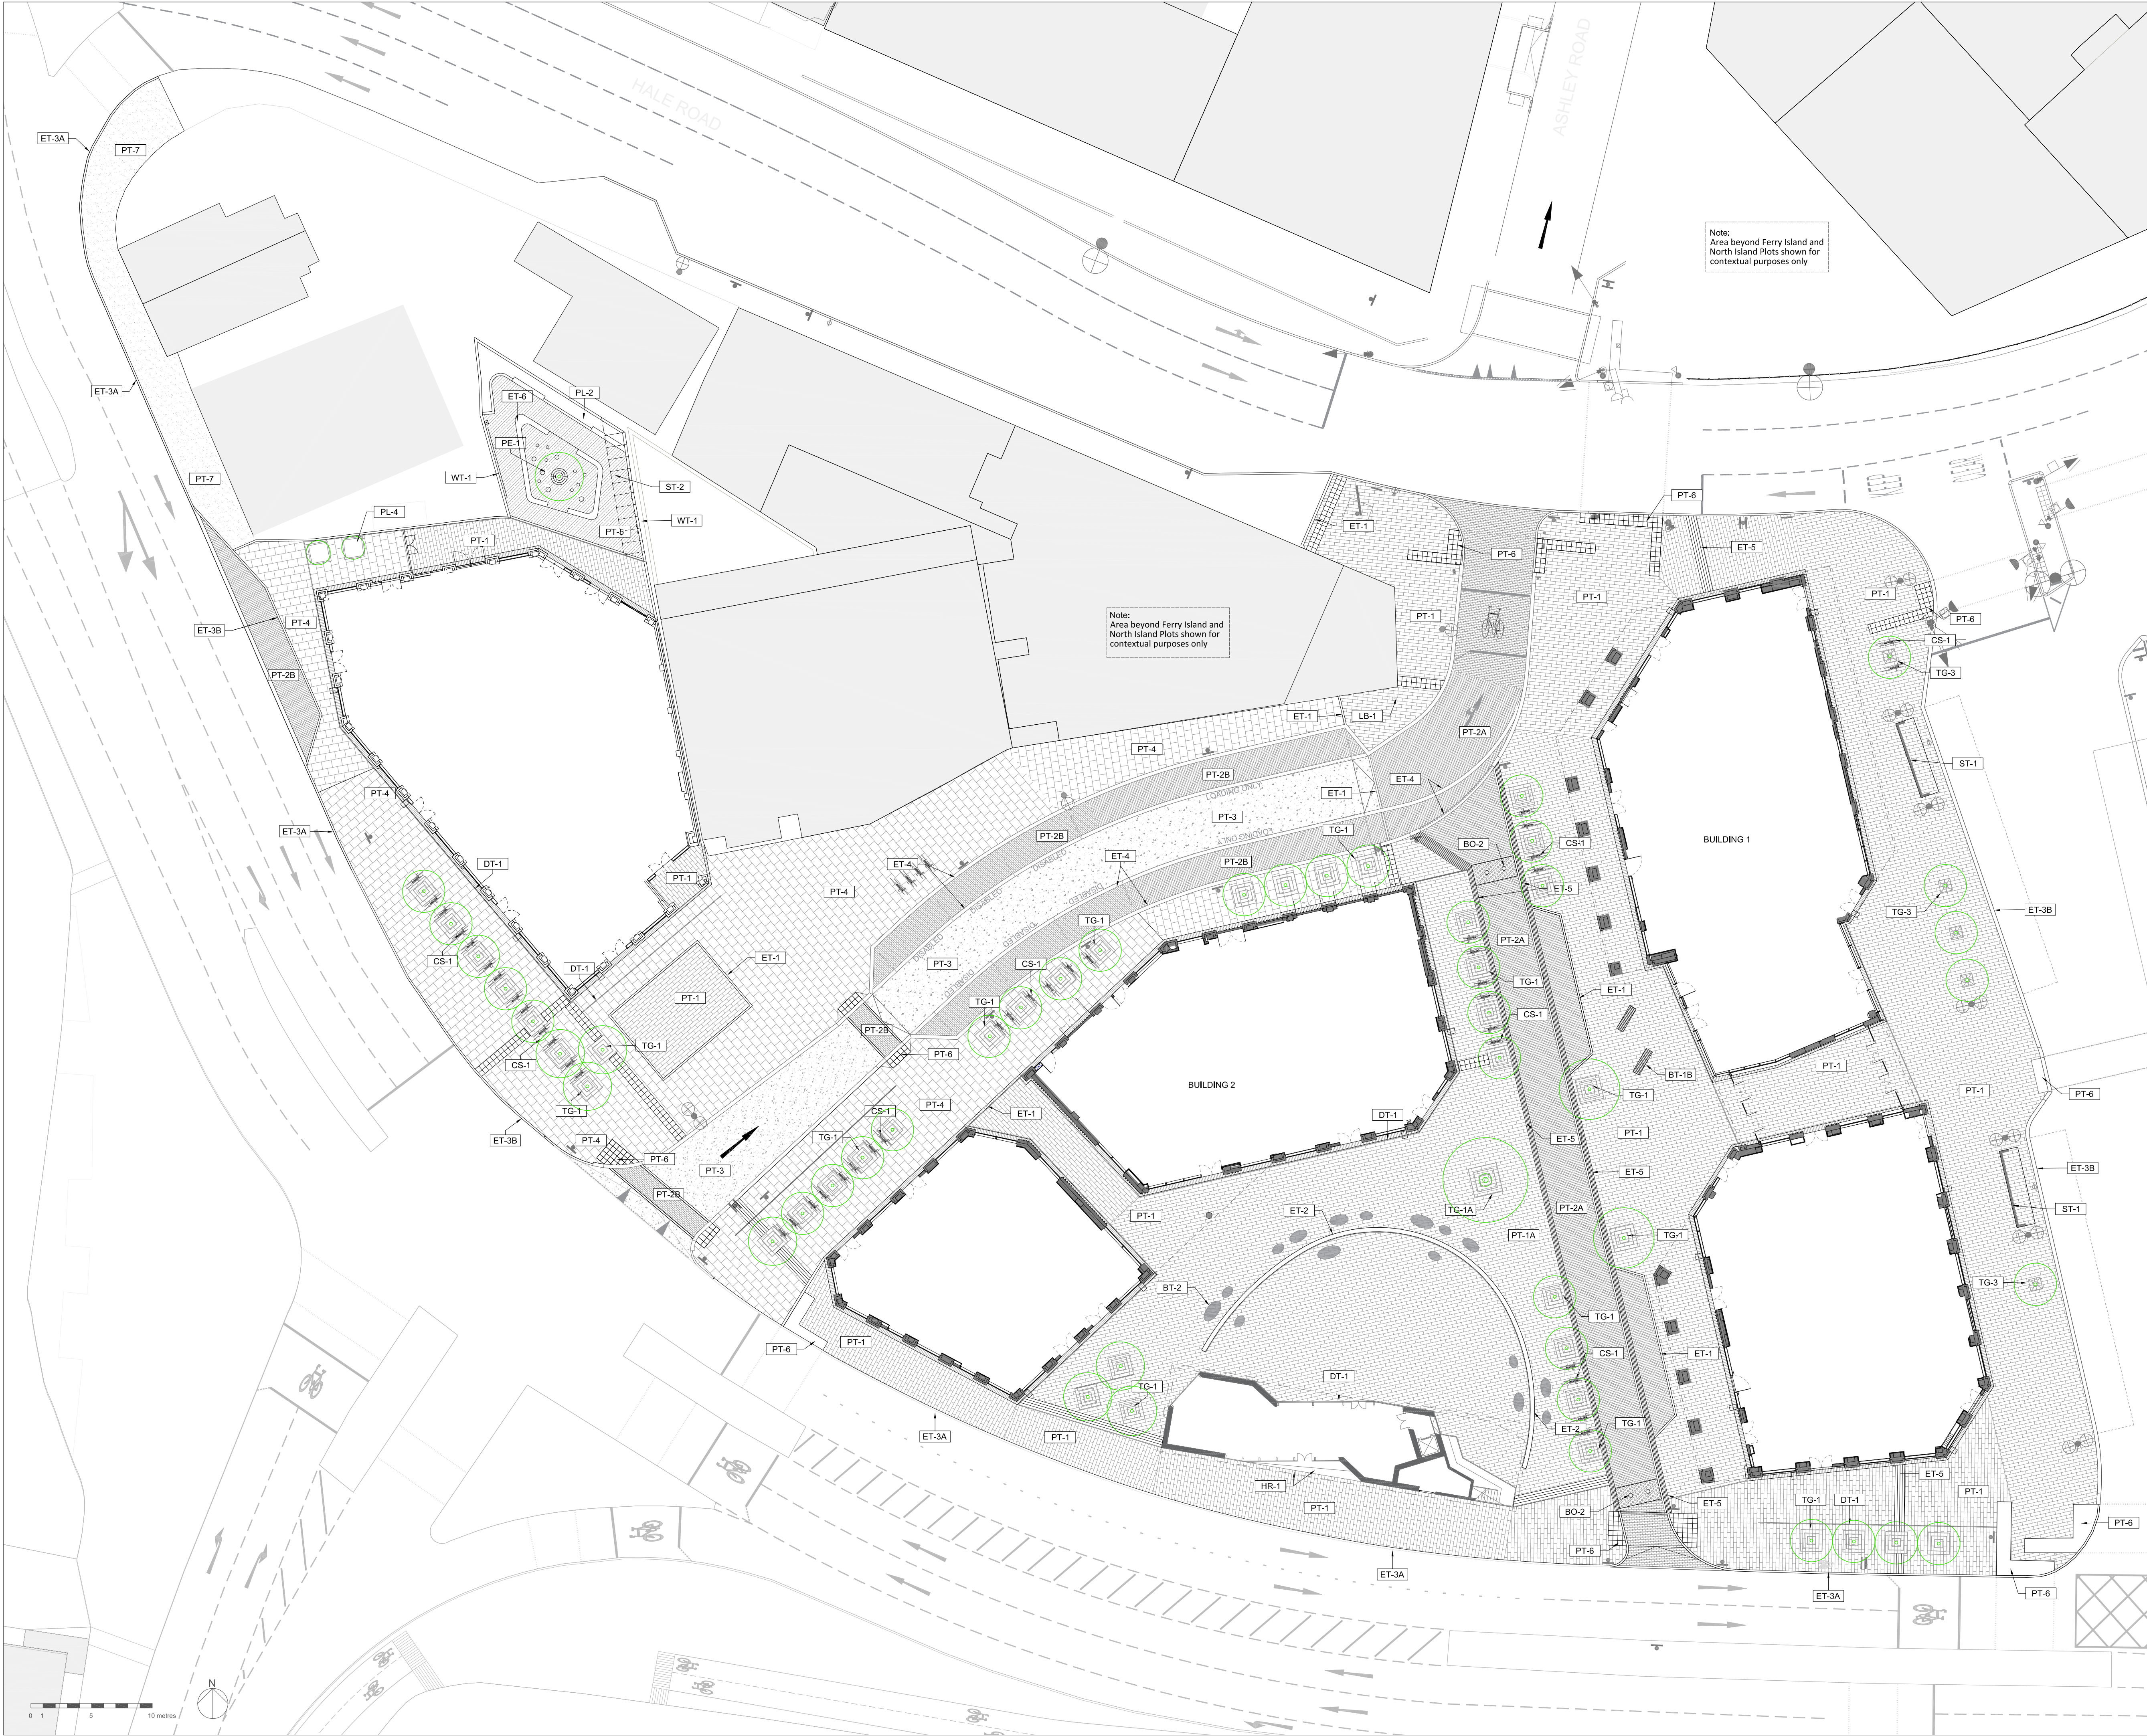

KEY

PT-1	Paving Type 1 - Natural stone pavers	BT-2A	Bench Type 2A
PT-2	Paving Type 2 - Natural stone setts	TG-1	Tree Giltte 1
PT-3	Paving Type 3 - Tarmac road surface	TG-2	Tree Giltte 2
PT-4	Paving Type 04 - Concrete pavers	TG-3	Tree Giltte 3
PT-5	Paving Type 5 - Safety surface	PL-4	Planter Type 4 - Moveable planter
PT-6	Paving Type 6 - Tracelle pavers	BO-1	Static Bollard
PT-7	Paving Type 7 - Existing pavement	BO-2	Retractable Bollard
ET-1	Edge Type 1	BS-1	Demarcation Studs
ET-1	Edge Type 1	PE-1	Play Equipment
ET-2	Edge Type 2	HR-1	Handrail Type 1
ET-3	Edge Type 3	WT-1	Wall Type 1
ET-4	Edge Type 4	ST-1	Structure Type 1
ET-5	Edge Type 5	ST-2	Structure Type 2
ET-6	Edge Type 6	LB-1	Litter Bin
BT-1	Bench Type 1	CS-1	Cycle Stand

REV DATE DESCRIPTION

P00	July '18	ISSUED FOR PLANNING
P01	Oct. '18	PLANNING ADDENDUM
P02	April, '20	NON-MATERIAL AMENDMENTS
P03	June, '21	NON-MATERIAL AMENDMENTS - STATION ROAD TREES
P04	March, '22	NON-MATERIAL AMENDMENTS
P05	April '23	NON-MATERIAL AMENDMENTS - BUILDING 1 & 2 PLAN REVISED & PUBLIC REALM ALIGN WITH FINAL APPROVED S278 WORKS

LANDSCAPE ARCHITECTS

Ashley Road East	Adams & Sutherland
Adams & Sutherland	Studio 1K, Highgate Business Centre 33 Greenwood Place, Kentish Town London NW5 1LB F +44 (0) 20 7267 1747 www.adams-sutherland.co.uk
Ferry Island North Island	Grant Associates
grant associates	22 Milk Street Bath BA1 1UT T +44 (0) 1225 332664 F +44 (0) 1225 420803 www.grant-associates.uk.com

NOTE

When this drawing is issued in uncontrolled CAD format it will be accompanied by a PDF version and is issued to enable the recipient to prepare their own documents / models / drawings for which they are solely responsible.

The recipient should report all drawing errors, omissions and discrepancies to the architect. All dimensions should be checked on site by the contractor and such dimensions shall be the contractor's responsibility.

The "Architects", as listed above, accepts no responsibility or liability for:-

- any use of this drawing by parties other than the party for whom it was prepared or for purposes other than those for which it was prepared
- any alterations or additions to or discrepancies arising out of changes to the background information on which the drawings are based that was current at the time of issue, and which occur to that information after it has been issued by the "Architects"
- any loss or degradation of the information held in this drawing resulting from the translation from the original file format to any other file format or from the recipient's reading of it in any other programme or any version of the programme other than that which was used to prepare it
- the accuracy of survey information provided by others or for any costs, claims, proceedings and expenses arising out of reliance on such information
- any scaling from this drawing other than by the local planning authority solely for the purposes of the planning application to which it relates

LOCATION

job title

TOTTENHAM HALE CNETRE - ISLAND SITES

drawing title / location

PROPOSED HARDWORKS - SITE PLAN

drawn by	checked	scale	status
CC	PC	1:250@A1; 1:500@A3	FOR APPROVAL
drawing number			revision
TH-IS-PR-001-LA-TOT494-(90)-3001-P			P05