
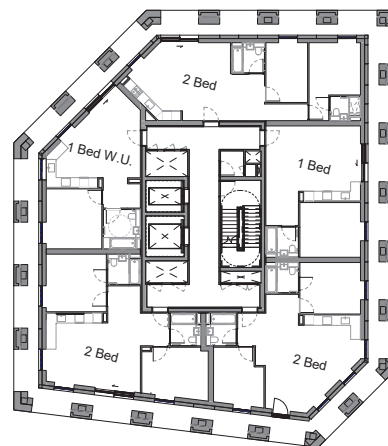




3.0 DRAWINGS AND DESCRIPTION OF PROPOSED CHANGES

3.4 BUILDING 1 UPPER FLOORS - EIGHTH FLOOR

Approved

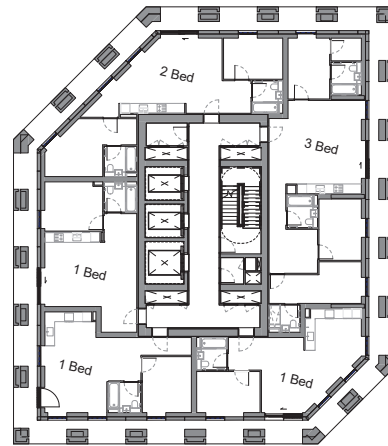

Proposed

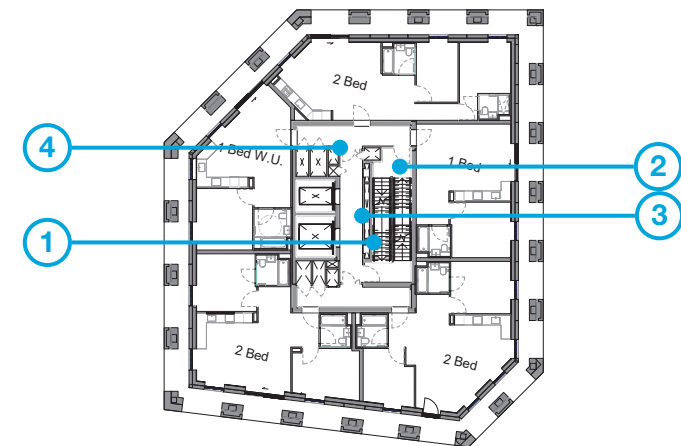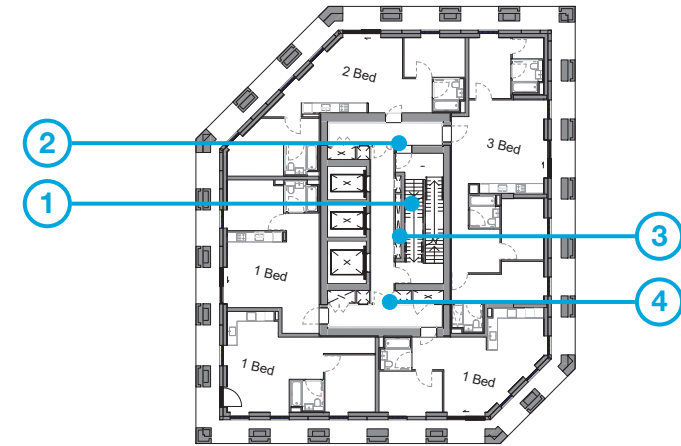


1. A second fire escape stair has been added between ground floor to upper levels.
2. Due to the addition of the second stair, the position of the access to the stairs has changed to resolve level changes across all floors.
3. Service risers have been relocated within the core following the addition of the second staircase.
4. Additional doors have been added within the communal corridors to comply with the latest fire strategy.


3.0 DRAWINGS AND DESCRIPTION OF PROPOSED CHANGES

3.2 BUILDING 2 UPPER FLOORS - EIGHTH FLOOR

Approved

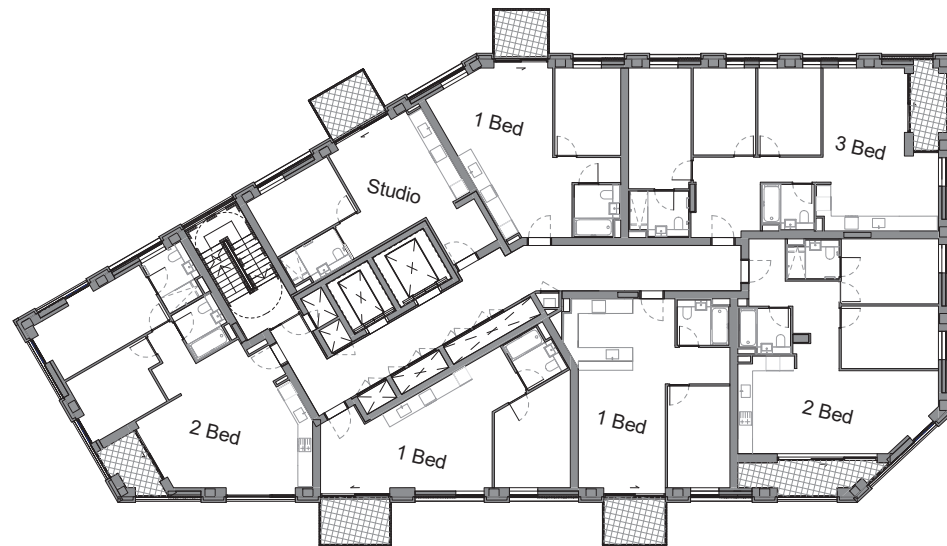

Proposed

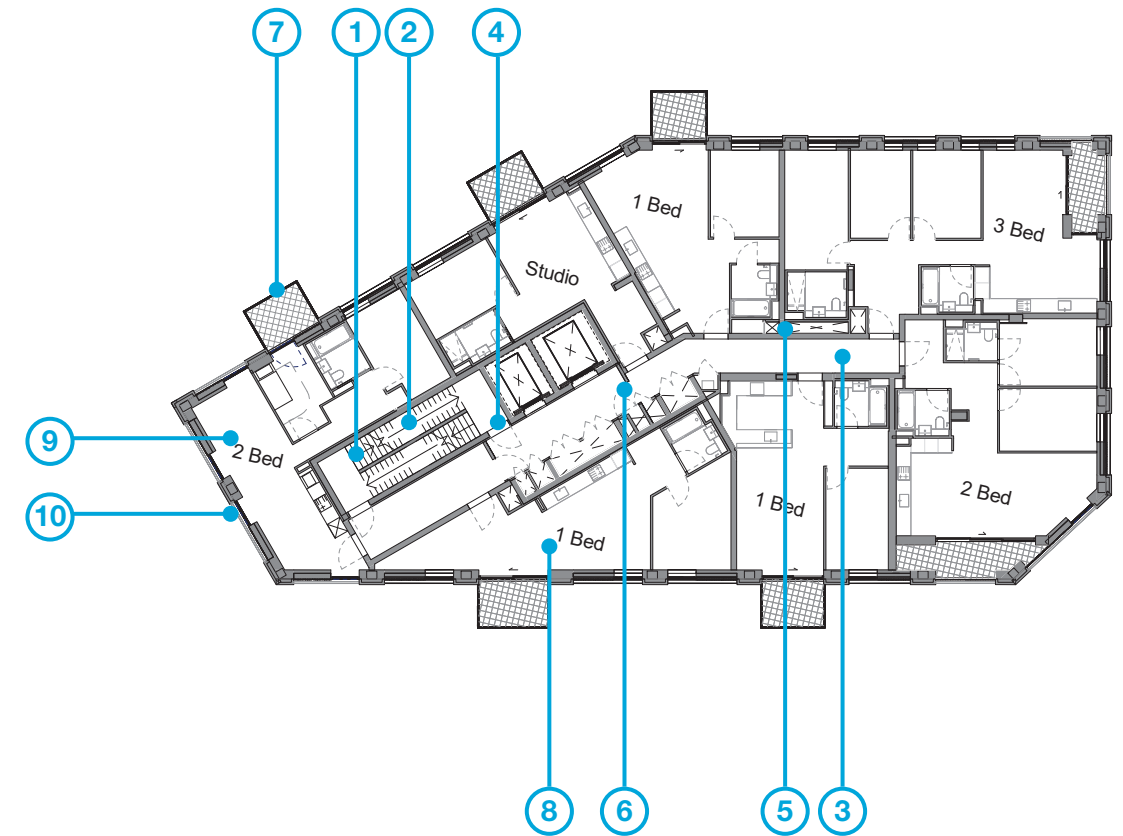

1. The communal stair has rotated through 90degrees to allow a second stair to work in conjunction.
2. A second fire escape stair has been added between ground floor to upper levels.
3. The communal corridor has reduced in width from 2m to 1.5m to accommodate the revised riser layout.
4. Due to the addition of the second stair, the position of the access to the stairs has changed to resolve level changes across all floors.
5. Service risers have been relocated within the core following the addition of the second staircase.
6. Additional doors have been added within the communal corridors to comply with the latest fire strategy.
7. Projecting balcony added between levels 7-11 to compensate for loss of recessed balcony.
8. Updated apartment layout to respond to the revised stair arrangement
9. Updated apartment layout to respond to the revised stair arrangement.
10. Minor amendments to façade around the 1bed and 2 bed apartment to respond to the updated apartment layouts.


3.0

3.4

DRAWINGS AND DESCRIPTION OF PROPOSED CHANGES

UPPER FLOORS - NINTH TO TENTH FLOOR

APPROVED

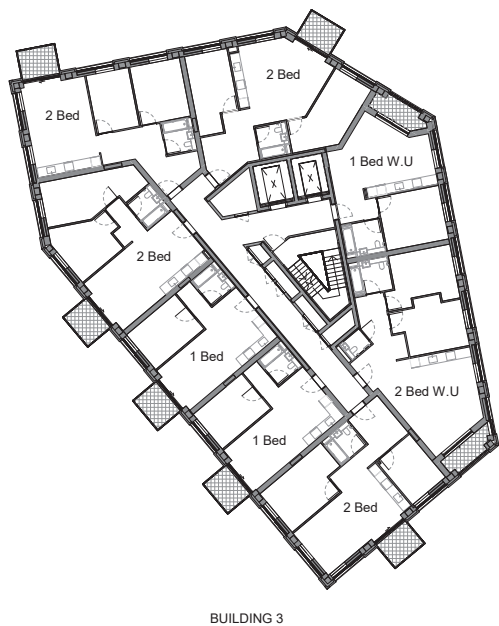

KEY	
W.U.	Wheelchair Adaptable Dwelling Unit
PV	Photovoltaic Panels
AOD	Above Ordnance Datum
	Private Amenity
	Brown Roof
REV DATE DESCRIPTION	
P00	July '18 ISSUED FOR PLANNING
P01	April '20 DESIGN AMENDMENTS - As per B3 Design Report Apr '20
P02	March '21 DESIGN AMENDMENTS - As per B2 & B3 Design Report Mar '21
P03	December '21 DESIGN AMENDMENTS - As noted in Building 1 & 2 Design Report dated December '21
ARCHITECTS	
Ashley Road East ALISON BROOKS ARCHITECTS	ALISON BROOKS ARCHITECTS Unit 610, Highgate Studios 53-79 Highgate Road London NW5 1TL www.alisonbrooksarchitects.com info@alisonbrooksarchitects.com +44 (0)20 7267 9777
Ferry Island North Island ALLFORD HALL MONAGHAN MORRIS	AHMM ARCHITECTS Ltd Morelands 5-23 Old Street London EC1V 9HL www.ahmm.co.uk info@ahmm.co.uk +44 (0)20 7251 5261
Ashley Road West Welbourne Pollard Thomas Edwards	Pollard Thomas Edwards Diespeker Wharf 38 Graham Street London N1 8JX www.pollardthomasedwards.co.uk mail@ptea.co.uk +44 (0)20 7336 7777
Ferry Square Pavilion RUFFARCHITECTS	RUFFARCHITECTS 205 Wandour Street, London W1F 8ZJ www.ruffarchitects.co.uk info@ruffarchitects.co.uk +44 (0)20 3814 8992
NOTE	
Residential layouts, terrace layouts, planting and materials are shown for illustrative purposes only.	
When this drawing is issued in uncontrolled CAD format it will be accompanied by a PDF version and is issued to enable the recipient to prepare their own documents / models / drawings for which they are solely responsible.	
The recipient should report all drawing errors, omissions and discrepancies to the architect. All dimensions should be checked on site by the contractor and such dimensions shall be the contractor's responsibility.	
The "Architects", as listed, accepts no responsibility or liability for:	
- any use of this drawing by parties other than the party for whom it was prepared or for purposes other than those for which it was prepared	
- any alterations or additions to or discrepancies arising out of changes to the background information on which the drawings are based that was current at the time of issue, and which occur to that information after it has been issued by the "Architects"	
- any loss or degradation of the information held in this drawing resulting from the translation from the original file format to any other file format or from the recipients reading of it in any other programme or any version of the programme other than that which was used to prepare it	
- the accuracy of survey information provided by others or for any costs, claims, proceedings and expenses arising out of reliance on such information	
- any scaling from this drawing other than by the local planning authority solely for the purposes of the planning application to which it relates	
LOCATION	
job title TOTTENHAM HALE CENTRE ISLAND SITES drawing title / location PROPOSED L09-10 FLOOR PLANS	
drawn by MG	checked AM
scale 1 : 250@A1, 1 : 500@A3	status FOR APPROVAL
drawing number TH-IS_ZZ_001_A_16092_(P00)_P109	revision P 03