

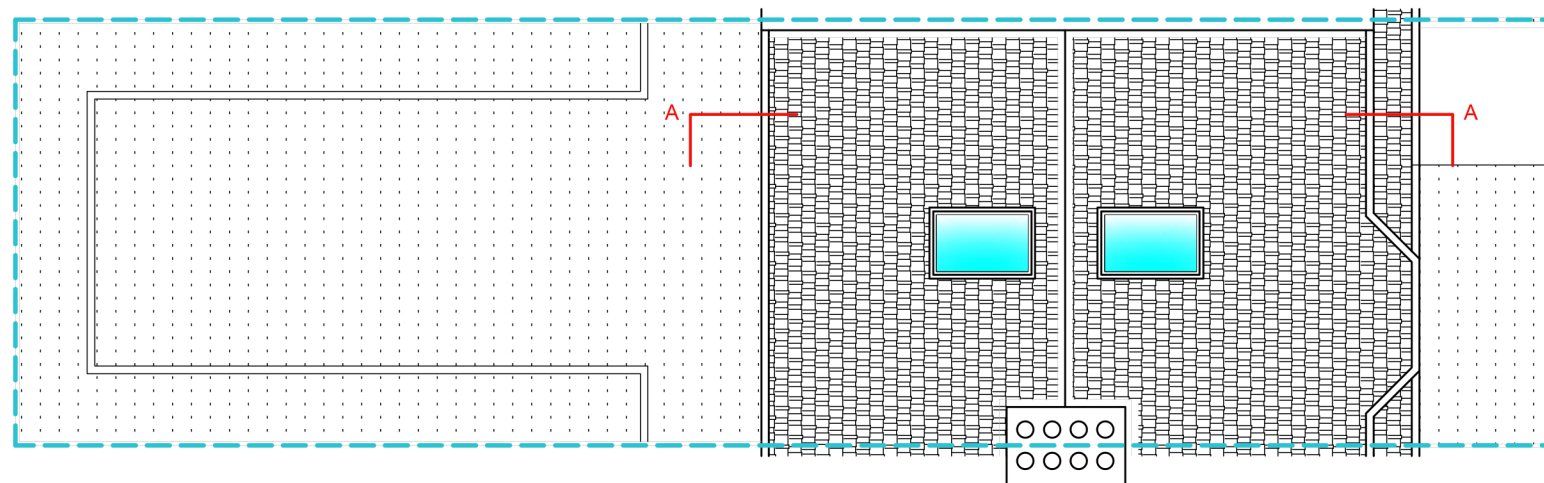


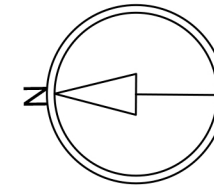

PROPOSED ROOF PLAN

 

Written dimensions to be taken in preferences to scaled dimensions. The Contractor is responsible for checking all dimensions before work starts.

All work is to be carried out to the requirements, and to the satisfaction of the Local Authority.
These drawings are for planning purposes only

Any discrepancies to be brought to the attention of Star Plans Consultants immediately.

Description

Rev	Date	Description	by	chk



76 Steli Ave. Canvey Island SS8 9QF
01268 914 125 • info@starplans.co.uk
Architecture | Planning

Client	
Landcore Ltd.	
Project	
67 Dowsett Road, Tottenham, N17 9DL	
Title	
Proposed Roof Plan	
Date: 04.27.2023	Rev:
Scale: 1:100@A3	
Drawing No. 000 P002	