


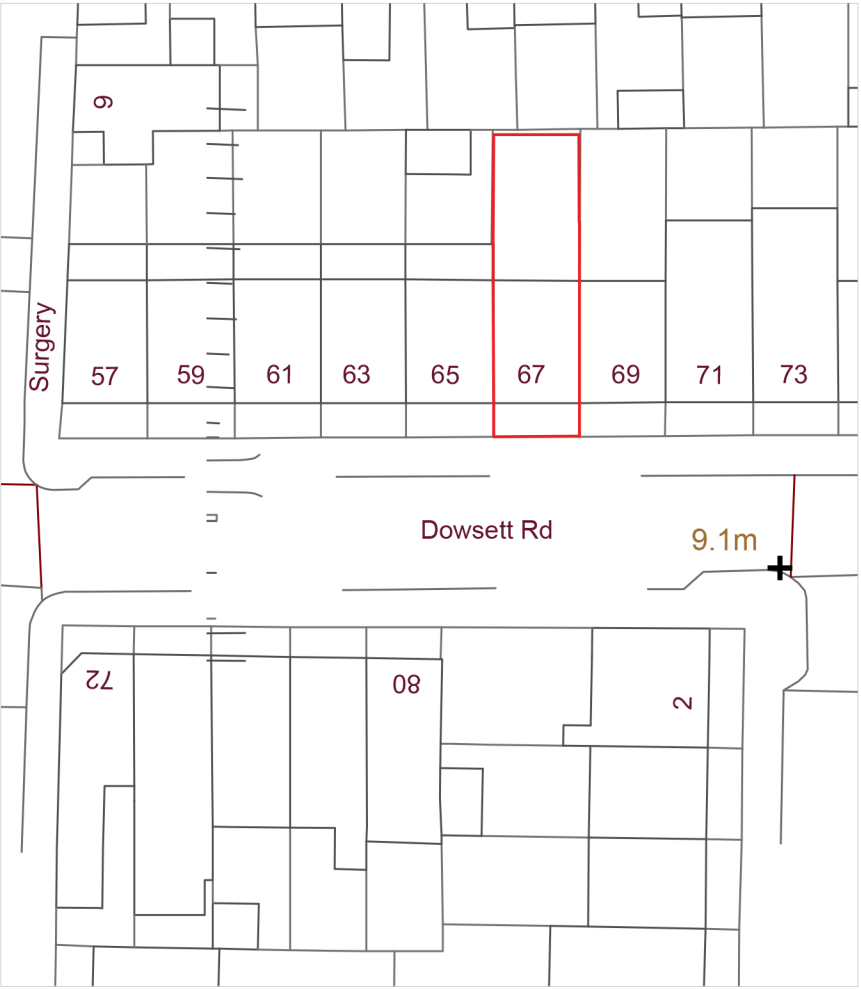


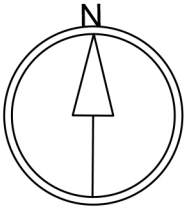

OS Map

 


 Property Boundary

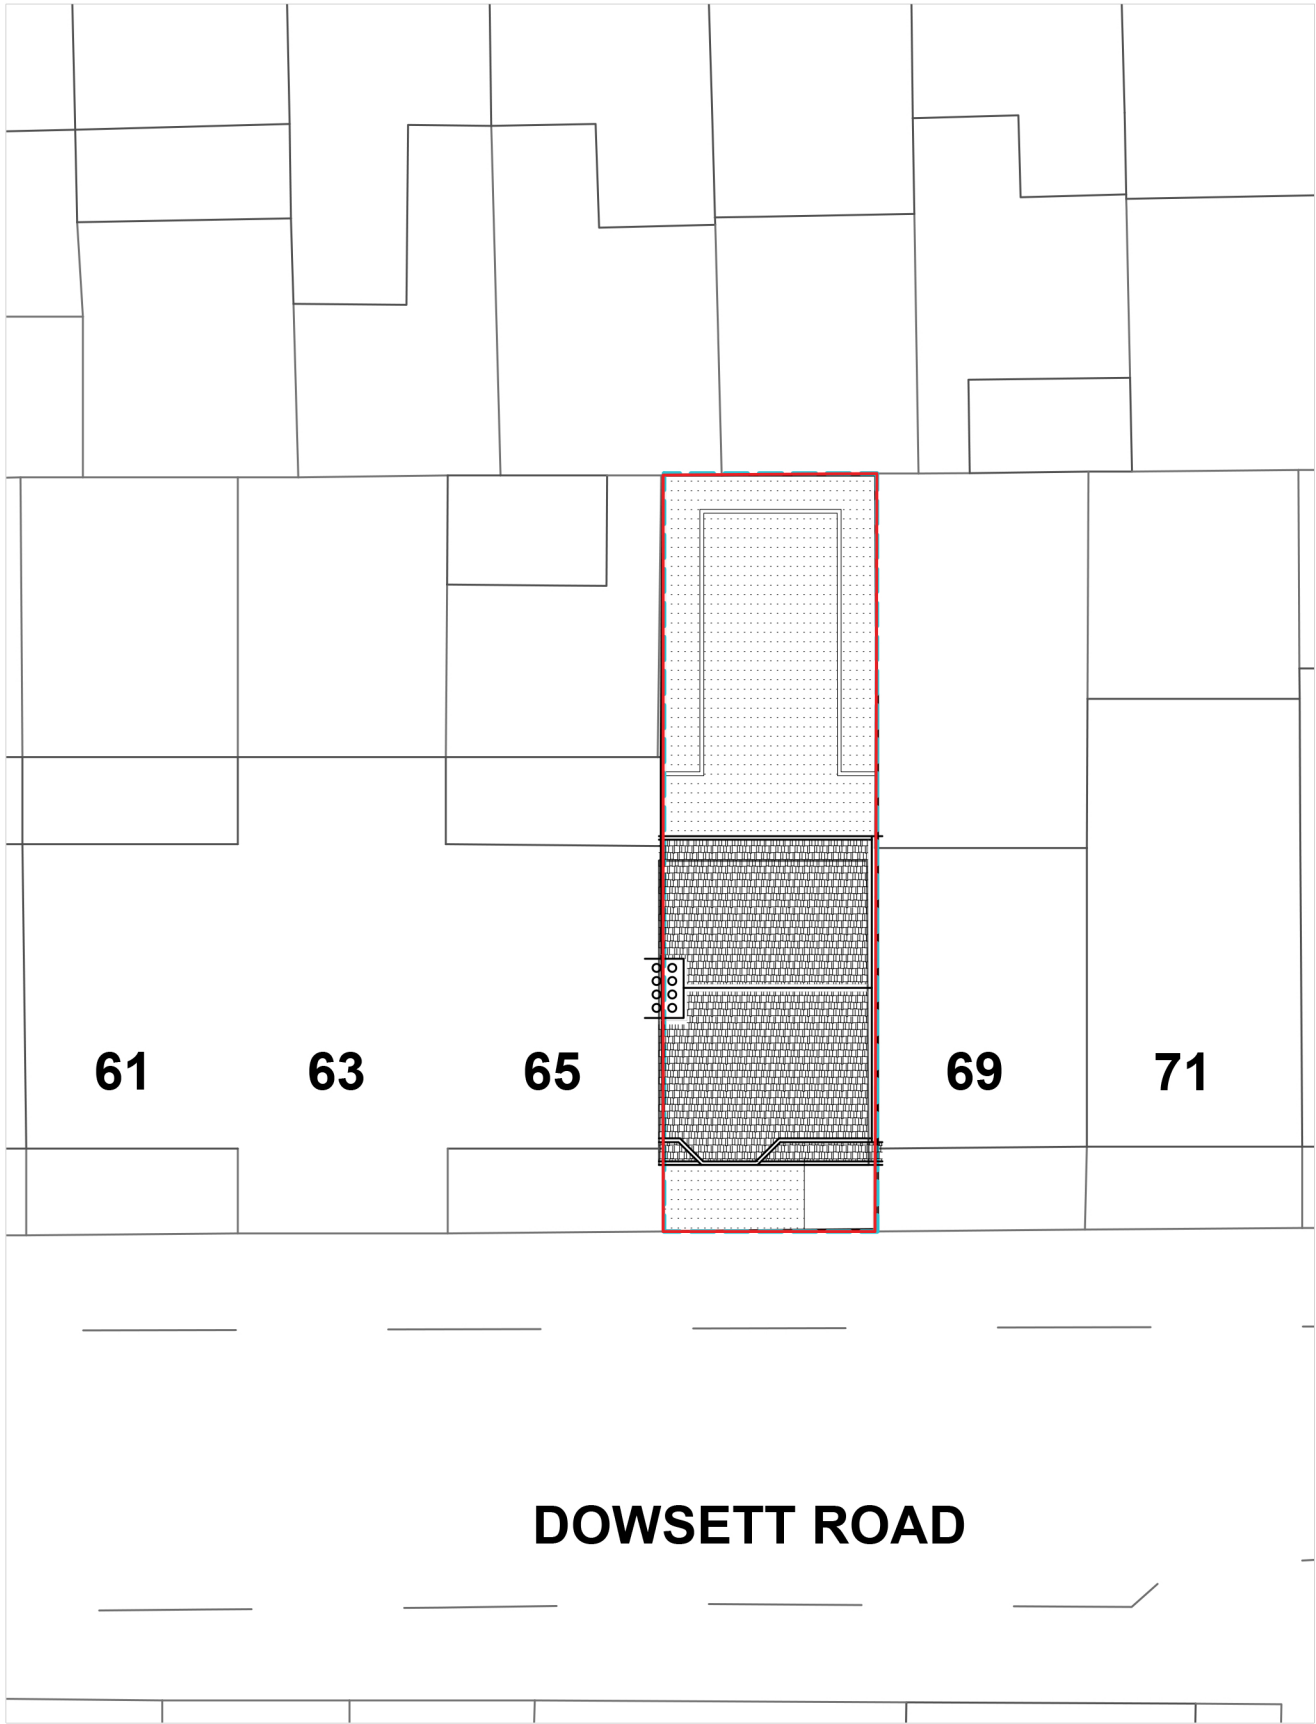

Location Plan

SCALE 1:200

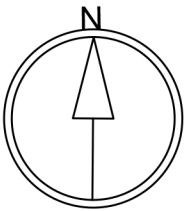

Written dimensions to be taken in preferences to scaled dimensions. The Contractor is responsible for checking all dimensions before work starts.

All work is to be carried out to the requirements, and to the satisfaction of the Local Authority.

These drawings are for planning purposes only

Any discrepancies to be brought to the attention of Star Plans Consultants immediately.

Description

Rev	Date	Description	by	chk




76 Steli Ave. Carvey Island S58 9QF
01268 914 125 · info@starplans.co.uk
Architecture | Planning

Client
Landcore Ltd.


Project
67 Dowsett Road, Tottenham,
N17 9DL

Title
Exiting OS - Location Plans


Date: 04.27.2023	Rev:
Scale: 1:100@A3	
Drawing No. 000 L001	

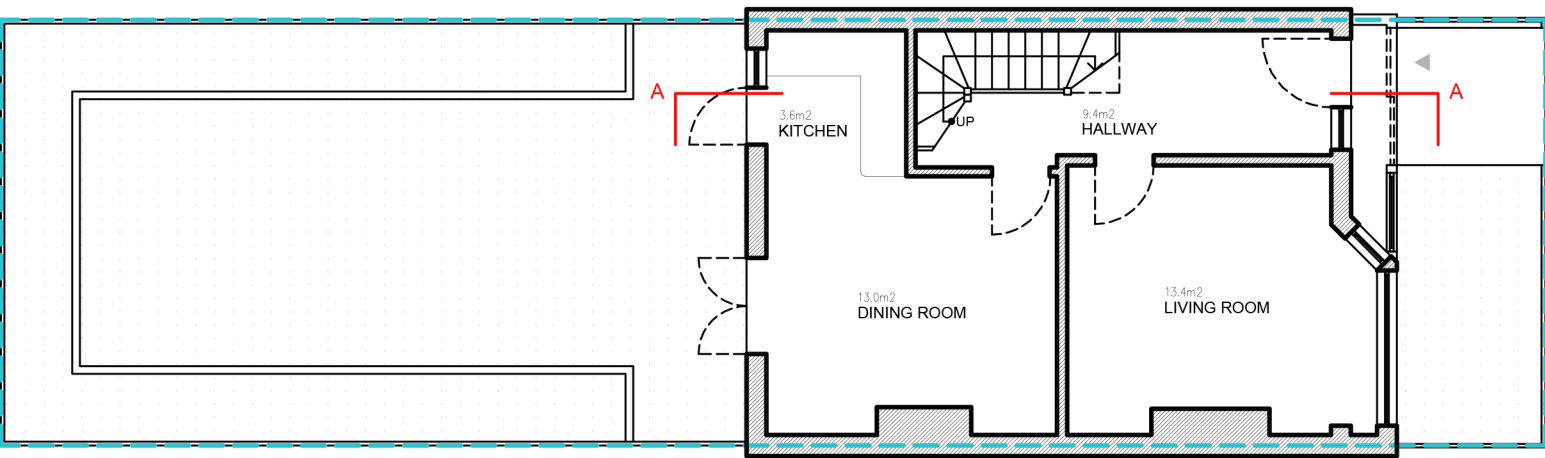

PROPOSED GROUND FLOOR

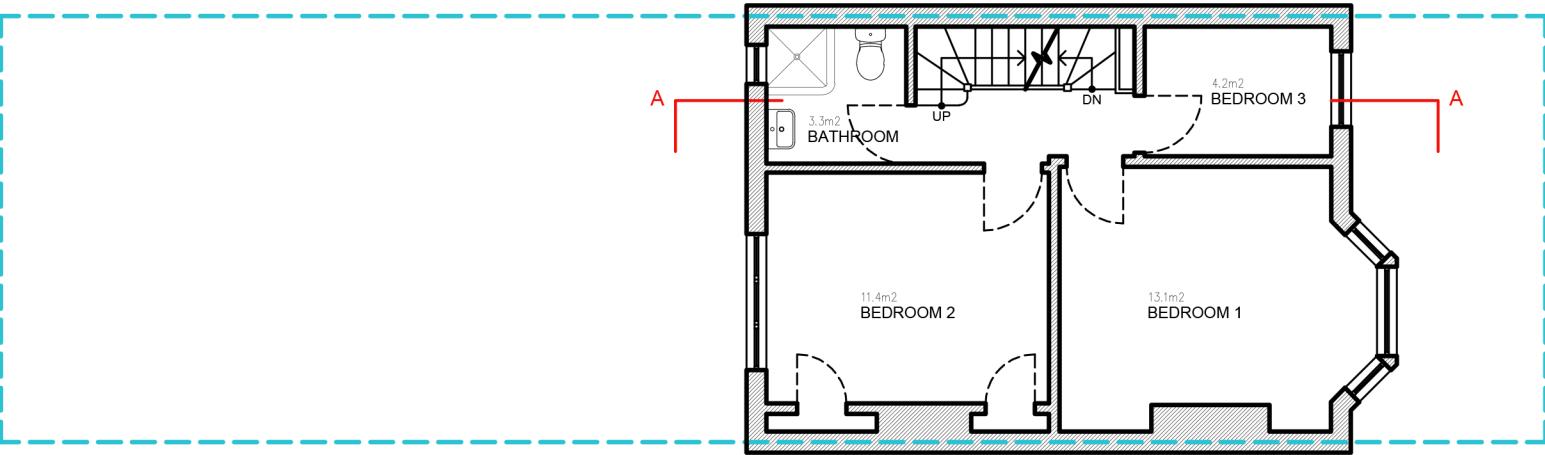

PROPOSED FIRST FLOOR

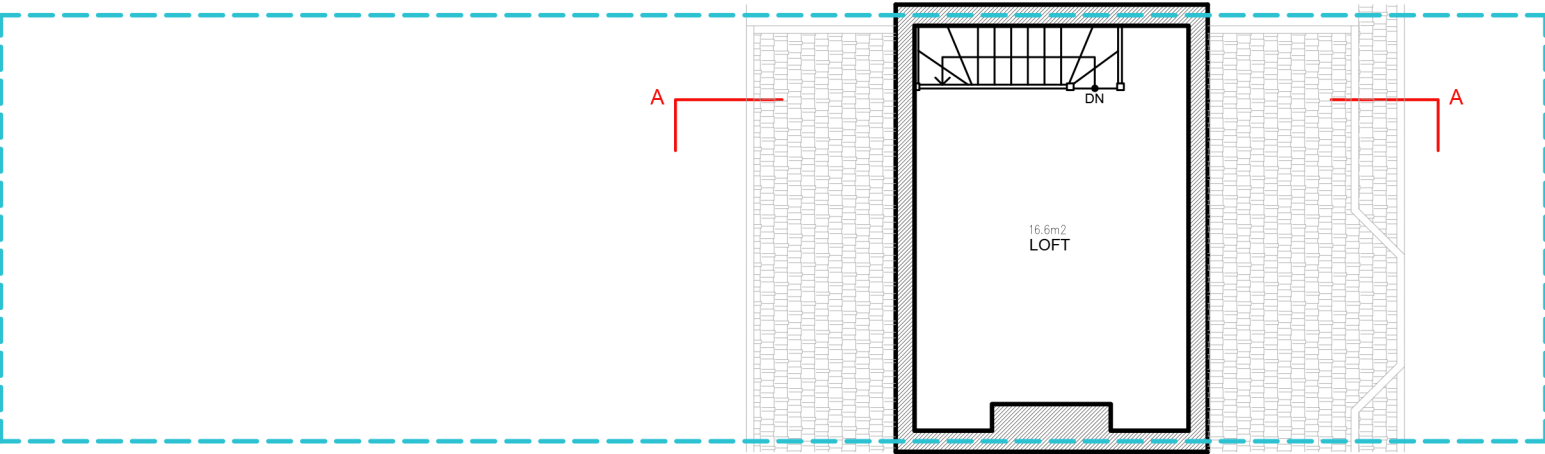

PROPOSED LOFT LEVEL



Written dimensions to be taken in preferences to scaled dimensions. The Contractor is responsible for checking all dimensions before work starts.

All work is to be carried out to the requirements, and to the satisfaction of the Local Authority.

These drawings are for planning purposes only

Any discrepancies to be brought to the attention of Star Plans Consultants immediately.



Description

Rev	Date	Description	by	chk




76 Steli Ave. Canvey Island SS8 9QF
01268 914 125 · info@starplans.co.uk
Architecture | Planning

Client	
Landcore Ltd.	
Project	
67 Dowsett Road, Tottenham, N17 9DL	
Title	
Existing Floor Plan	
Date: 04.27.2023	Rev:
Scale: 1:100@A3	
Drawing No. 000 P001	

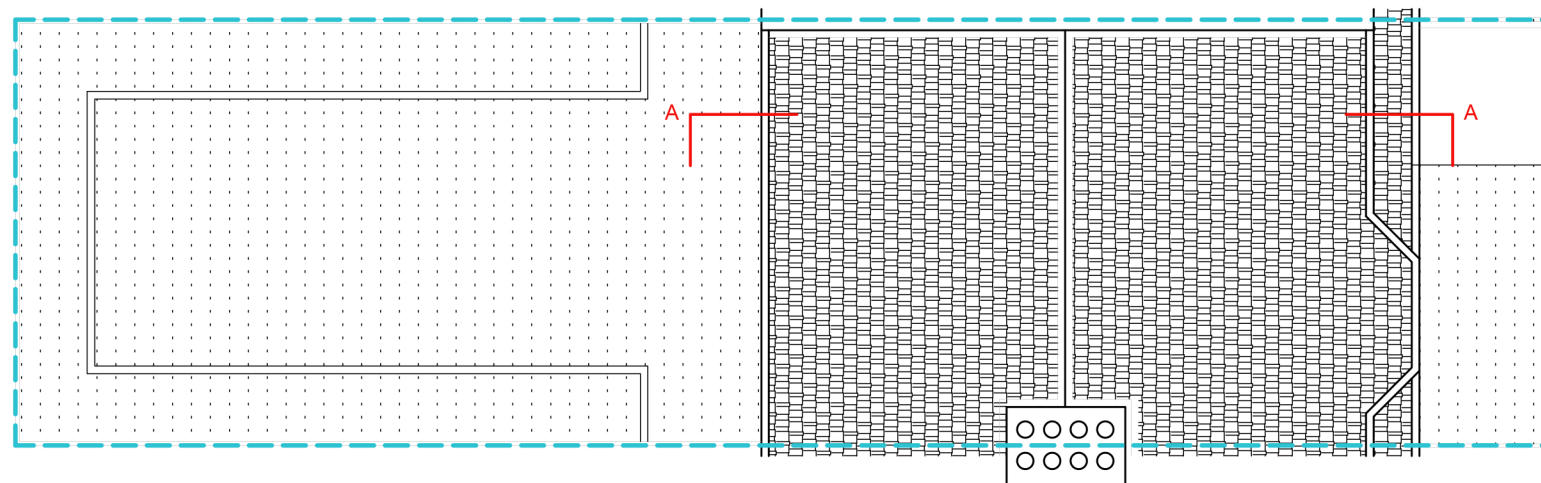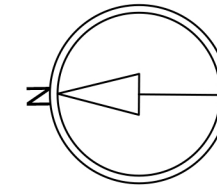

PROPOSED ROOF PLAN

 

Written dimensions to be taken in preferences to scaled dimensions. The Contractor is responsible for checking all dimensions before work starts.

All work is to be carried out to the requirements, and to the satisfaction of the Local Authority.
These drawings are for planning purposes only

Any discrepancies to be brought to the attention of Star Plans Consultants immediately.

Description

Rev	Date	Description	by	chk




76 Steli Ave. Canvey Island SS8 9QF
01268 914 125 · info@starplans.co.uk
Architecture | Planning

Client	
Landcore Ltd.	
Project	
67 Dowsett Road, Tottenham, N17 9DL	
Title	
Existing Roof Plan	
Date: 04.27.2023	Rev:
Scale: 1:100@A3	
Drawing No. 000 P002	



SOUTH ELEVATION (FRONT VIEW)

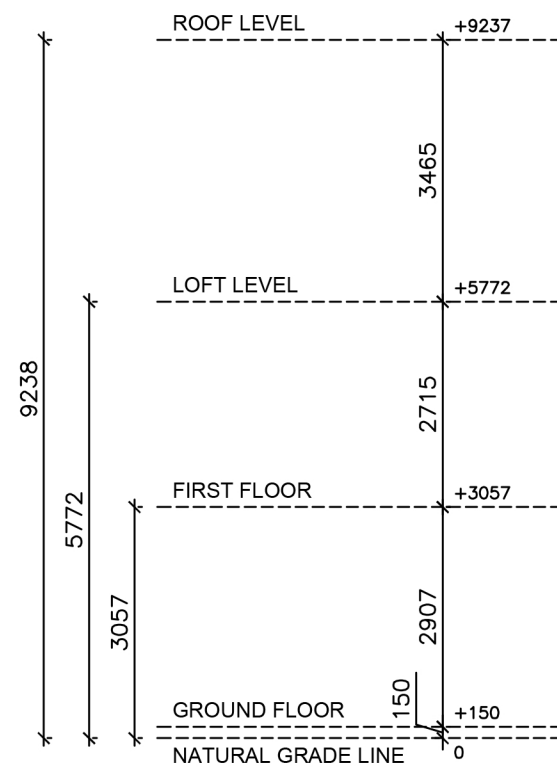

NORTH ELEVATION (REAR VIEW)



Written dimensions to be taken in preferences to scaled dimensions. The Contractor is responsible for checking all dimensions before work starts.

All work is to be carried out to the requirements, and to the satisfaction of the Local Authority. These drawings are for planning purposes only.

Any discrepancies to be brought to the attention of Star Plans Consultants immediately.

Description

Rev	Date	Description	by	chk



76 Steli Ave. Carvey Island S58 9QF
01268 914 125 · info@starplans.co.uk
Architecture | Planning

Client	
Landcore Ltd.	
Project	
67 Dowsett Road, Tottenham, N17 9DL	
Title	
Existing Front and Rear Elevations	
Date: 04.27.2023	Rev:
Scale: 1:100@A3	
Drawing No. 000 E003	

Written dimensions to be taken in preferences to scaled dimensions. The Contractor is responsible for checking all dimensions before work starts.

All work is to be carried out to the requirements, and to the satisfaction of the Local Authority.
These drawings are for planning purposes only

Any discrepancies to be brought to the attention of Star Plans Consultants immediately.

Description

Rev	Date	Description	by	chk



76 Steli Ave. Carvey Island S58 9QF
01268 914 125 · info@starplans.co.uk
Architecture | Planning


Client

Landcore Ltd.

Project
67 Dowsett Road, Tottenham,
N17 9DL

Title
Existing Section

Date: 04.27.2023	Rev:
Scale: 1:100@A3	
Drawing No. 000 E005	

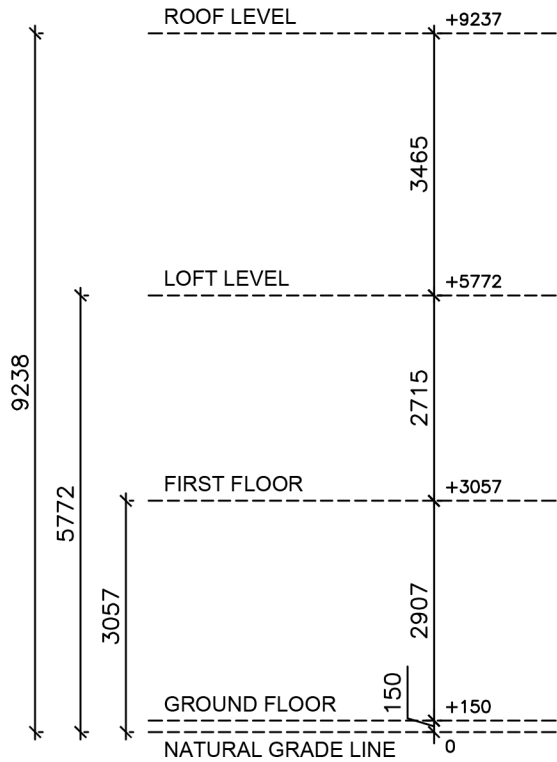

SECTION AA

