




EXISTING SITE PLAN 1:200

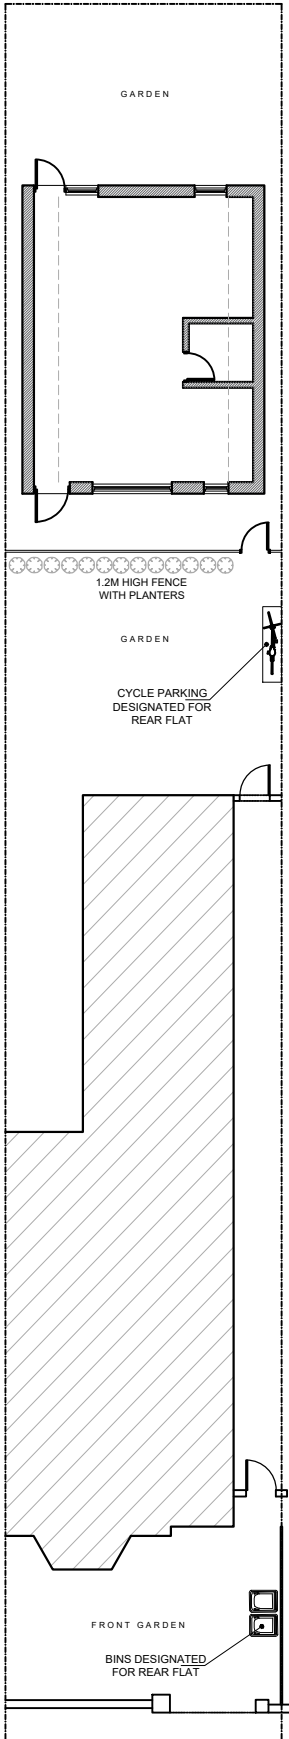


PROPOSED SITE PLAN 1:200

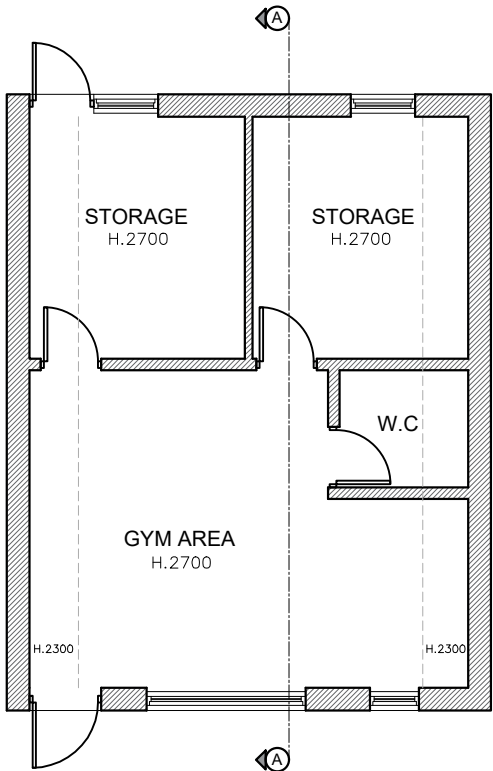

EXISTING GROUND FLOOR
Total Internal Area:
43.8sqm

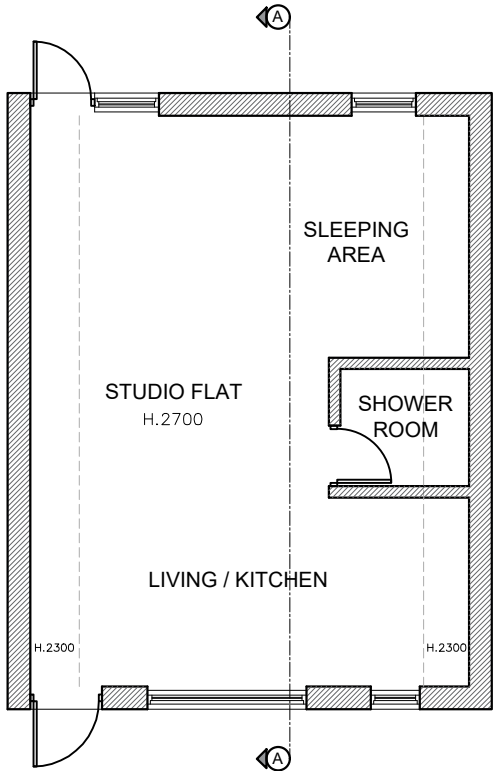


PROPOSED GROUND FLOOR
Total Internal Area:
43.8sqm

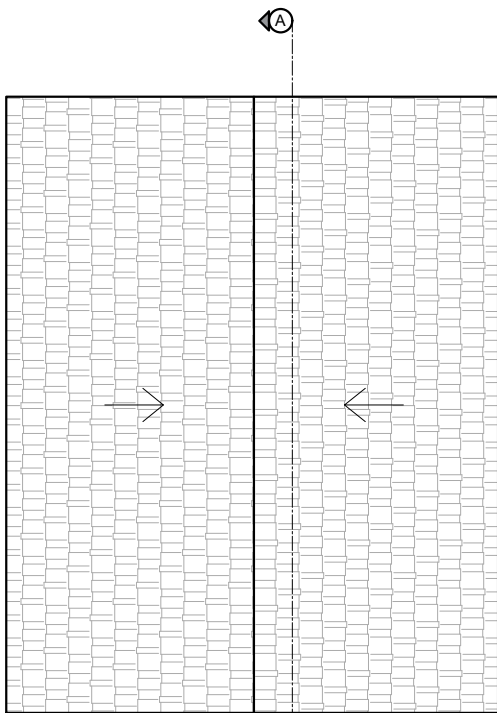


ROOF PLAN




FRONT ELEVATION

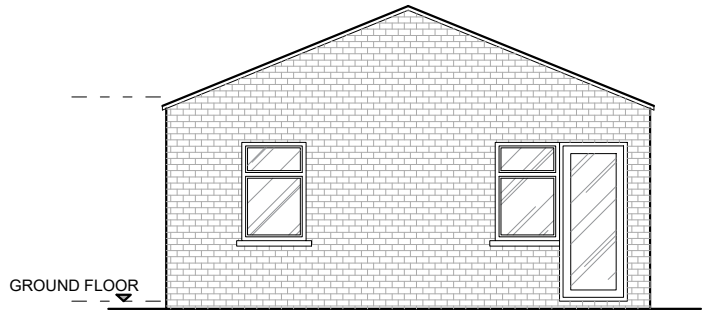


REAR ELEVATION

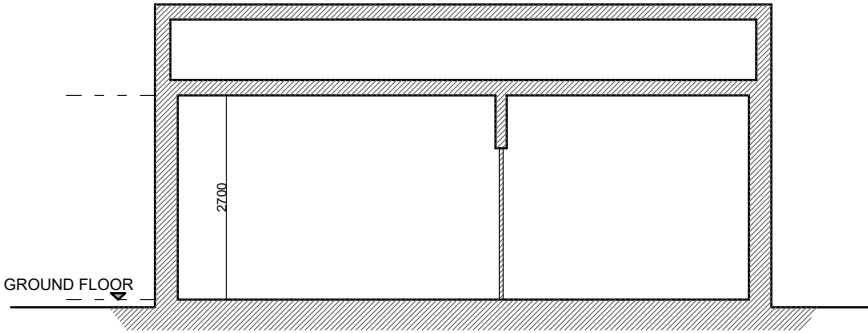



SECTION A-A

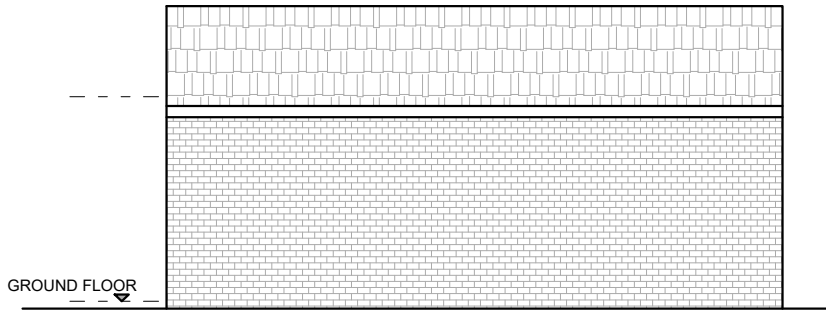

SIDE ELEVATION 1

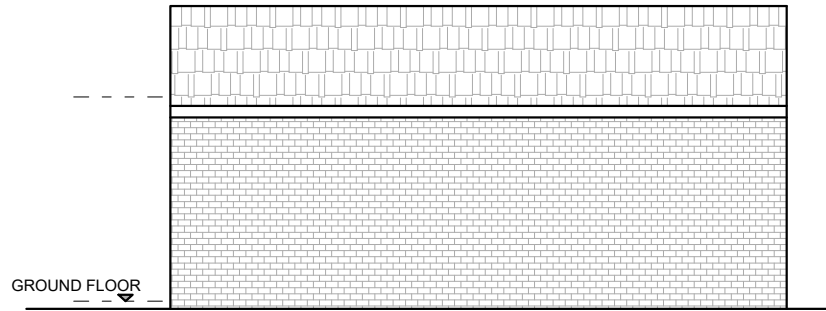

SIDE ELEVATION 2

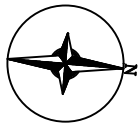 

Title
EXISTING & PROPOSED PLAN & ELEVATIONS
Client:
11 St Pauls Road
N17 0BN



NOTES:
THE CONTRACTORS ARE TO CHECK ALL DIMENSIONS, DRAIN RUNS AND GENERAL CONDITIONS ON SITE BEFORE WORKS COMMENCE .
ALL WORKS ARE TO BE CARRIED OUT IN ACCORDANCE WITH CURRENT BUILDING REGULATIONS, BRITISH STANDARDS, CODE OF PRACTICE AND LOCAL AUTHORITY REQUIREMENTS.

Drawn By
SS
DrG No
SPR.11.EX.PR.01
Date
26.04.23
Scale
1:100 @A3

Rev