





SOUTH ELEVATION (FRONT VIEW)

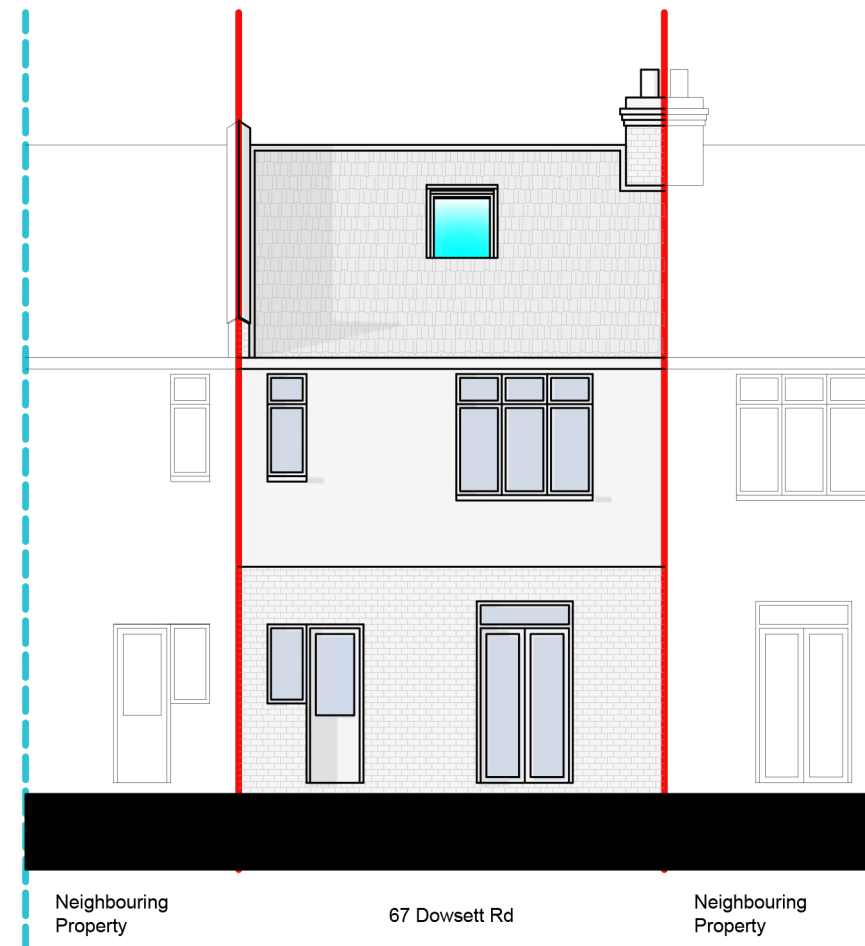

NORTH ELEVATION (REAR VIEW)

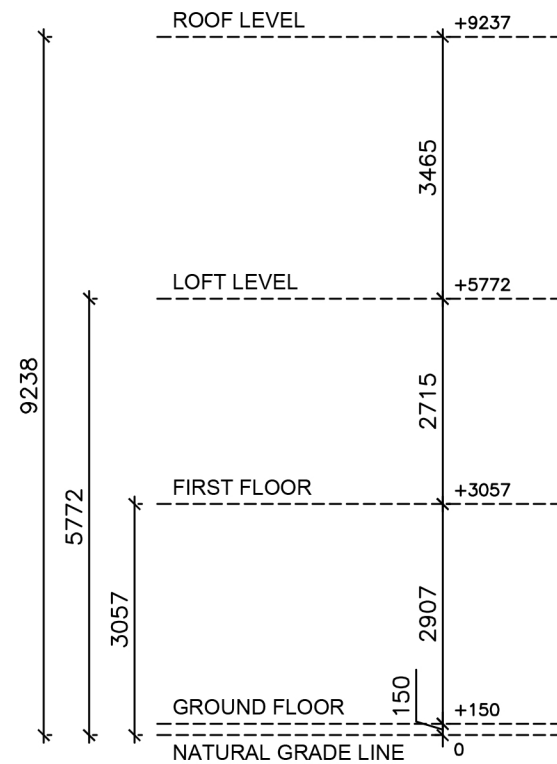

Written dimensions to be taken in preferences to scaled dimensions. The Contractor is responsible for checking all dimensions before work starts.

All work is to be carried out to the requirements, and to the satisfaction of the Local Authority. These drawings are for planning purposes only.

Any discrepancies to be brought to the attention of Star Plans Consultants immediately.

Description

Rev	Date	Description	by	chk



76 Steli Ave. Canvey Island SS8 9QF
01268 914 125 • info@starplans.co.uk

Architecture | Planning

Client	
Landcore Ltd.	
Project	
67 Dowsett Road, Tottenham, N17 9DL	
Title	
Proposed Front and Rear Elevations	
Date: 04.27.2023	Rev:
Scale: 1:100@A3	
Drawing No. 000 P003	