


Notes:
This drawing is not for construction purposes. All dimensions must be checked on site prior to manufacture. Any errors discovered to be highlighted to AJK Architecture + Design Ltd. All rights reserved. No reproduction, in any form, is permitted without prior written consent.
Copyright AJK Architecture + Design Ltd 2016
©

These plans are based on survey undertaken IN 2022. The drawings are a fair representation of the premises for present purposes. copyright is held by the author: no unauthorised use shall be made of the drawings. given dimensions are in mm.

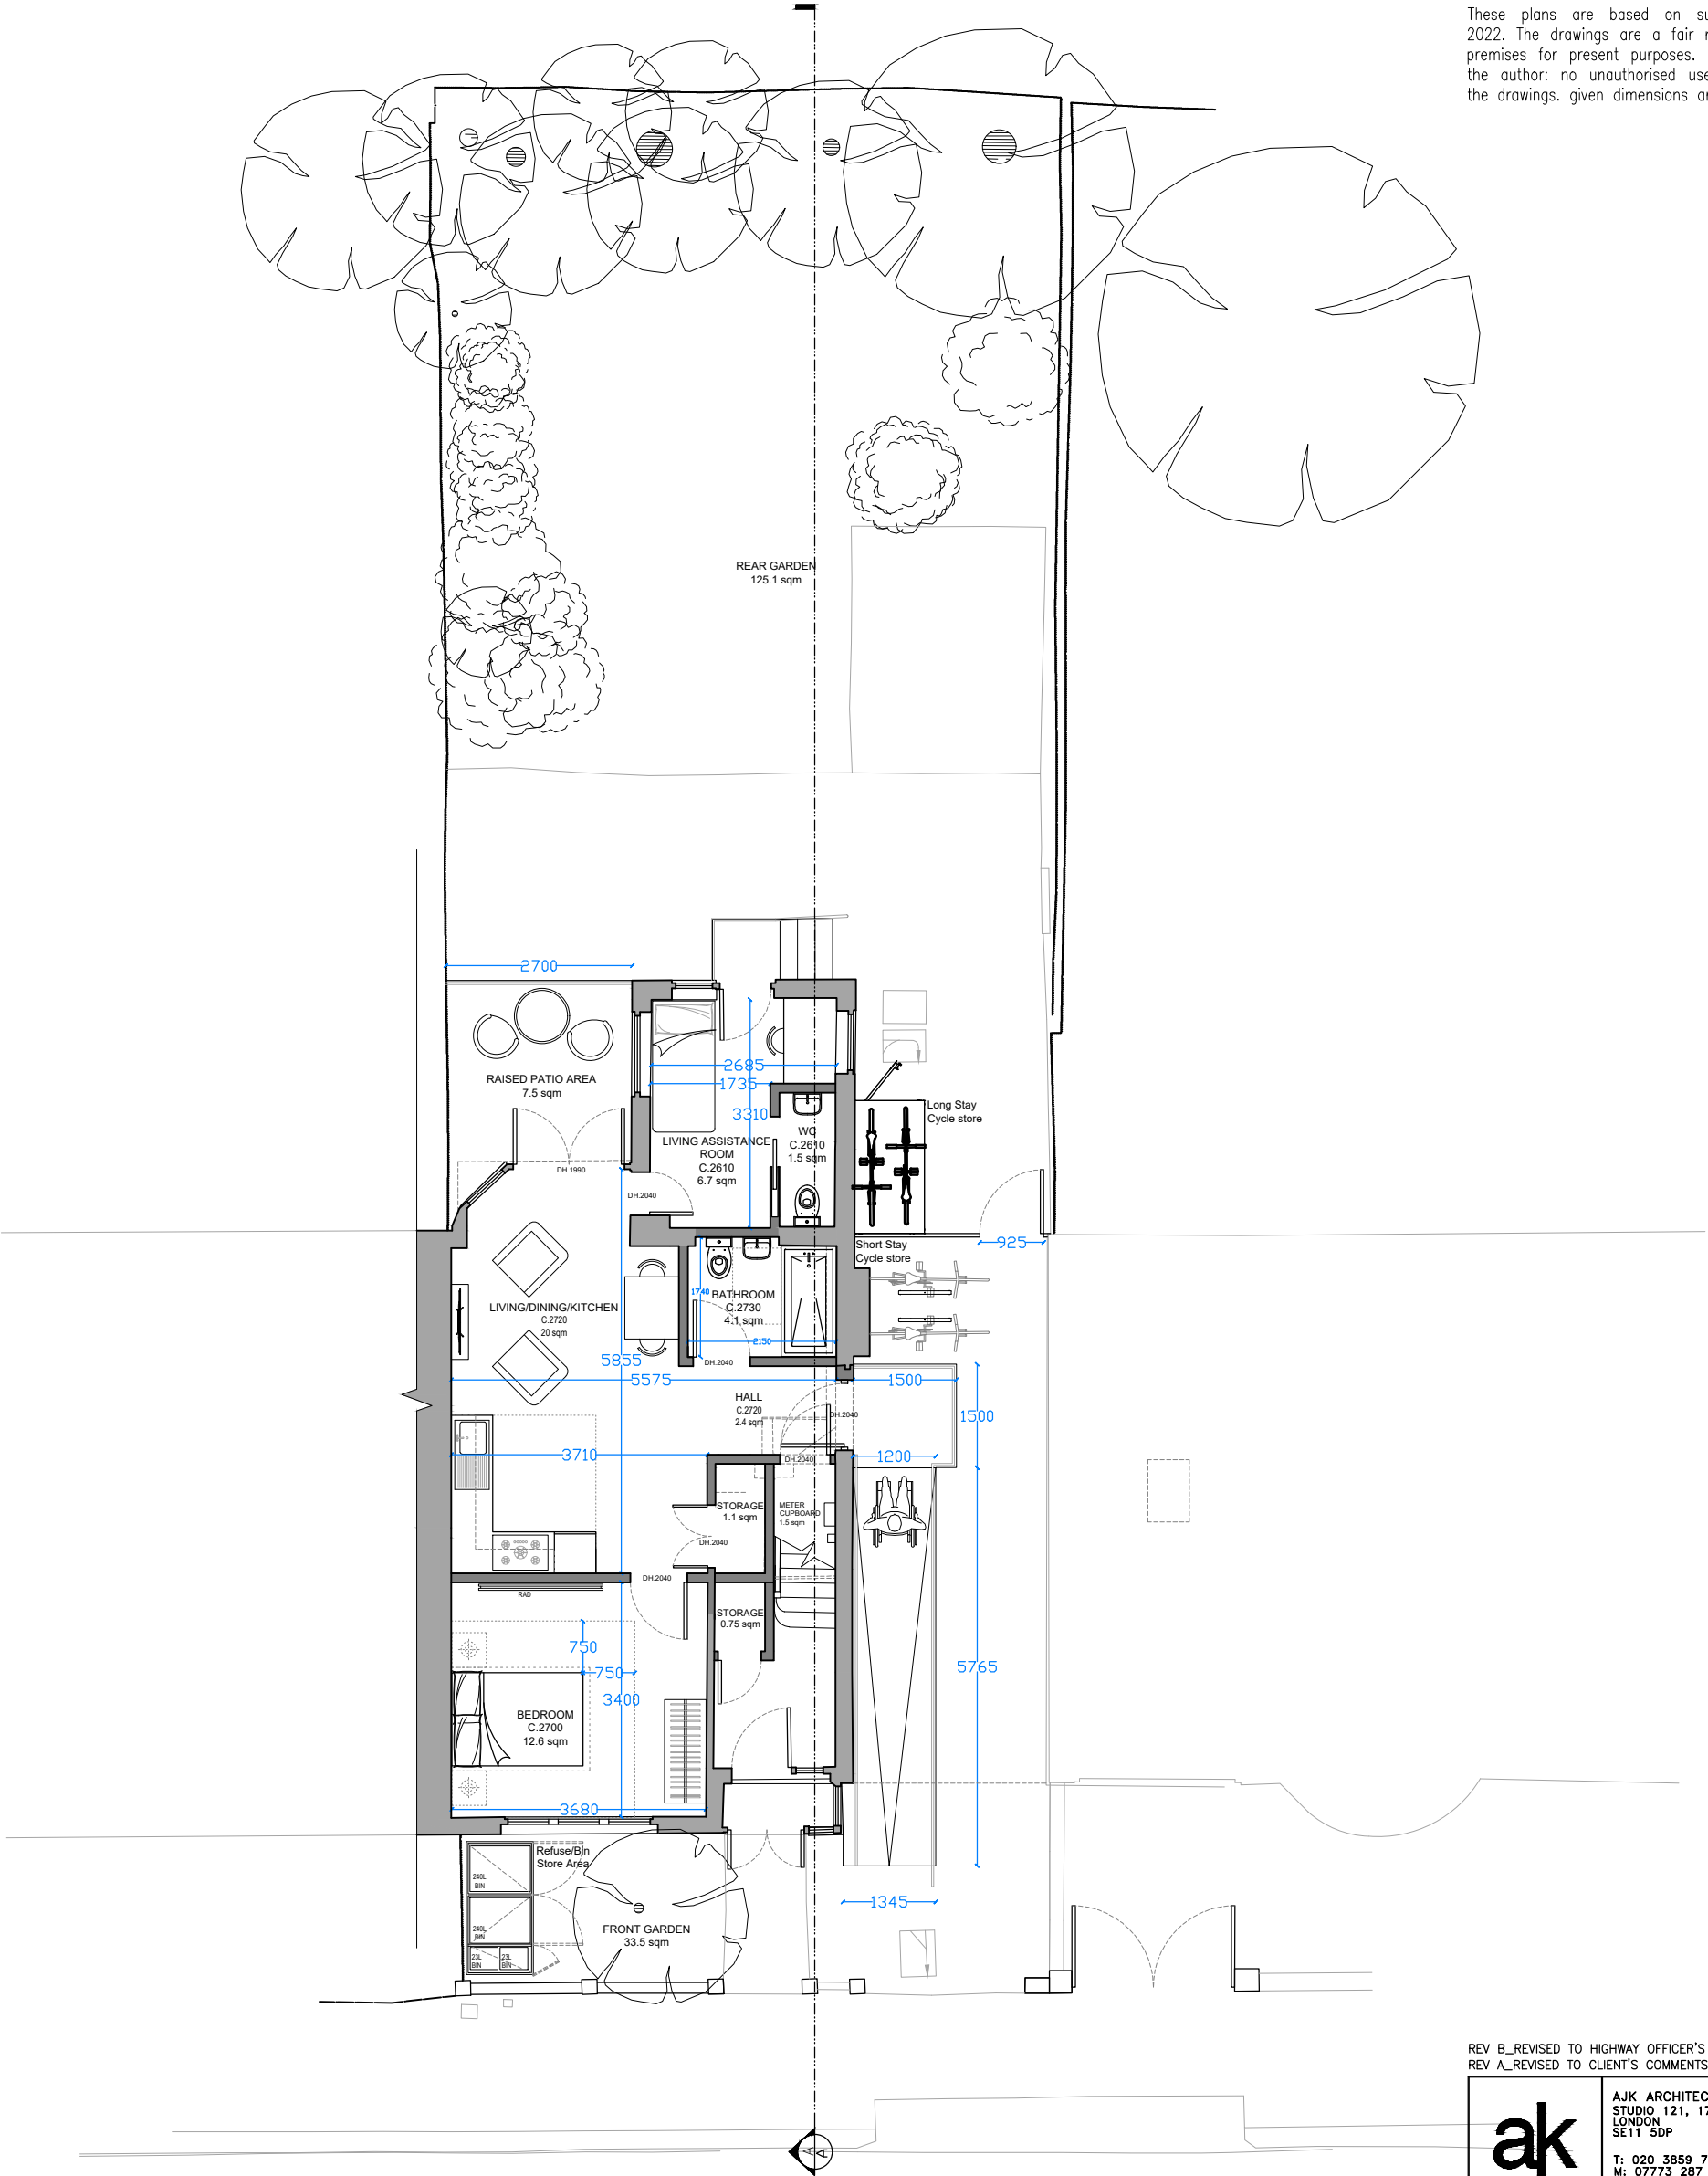

0
03 SITE PLAN

REV B_REVISD TO HIGHWAY OFFICER'S COMMENTS_23.04.20_AS
REV A_REVISD TO CLIENT'S COMMENTS_23.01.20_AS



AJK ARCHITECTURE + DESIGN LTD
STUDIO 121, 170 KENNINGTON LANE
LONDON
SE11 5DP
T: 020 3859 7618
M: 07773 287 283
W: ajkad.co.uk
E: info@ajkad.co.uk

185 THE AVENUE,
TOTTENHAM,
LONDON,
N17 6JJ

NHS PROPERTY SERVICES LTD

PROPOSED SITE PLAN

Scale	1/100 @ A3	Dwg No	B
Date	20.04.2023	253_03_100	
Drawn	AS		