



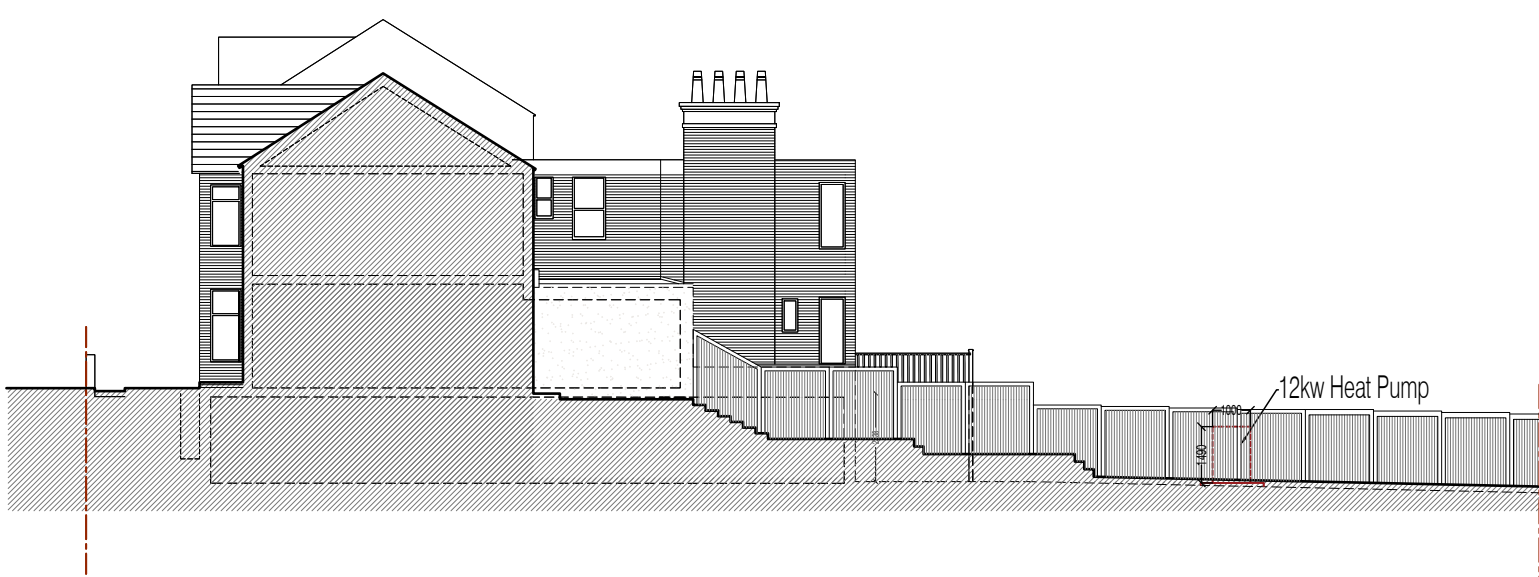


scale 1:200
0m 1m 2m 3m 4m 5m

Side Elevation from number 263

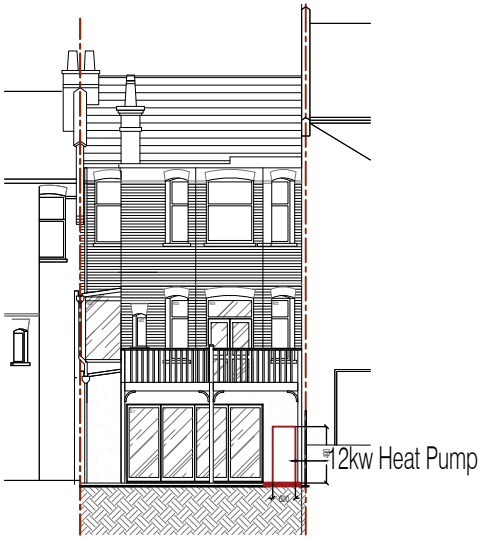

scale 1:200
0m 1m 2m 3m 4m 5m

Rear Elevation

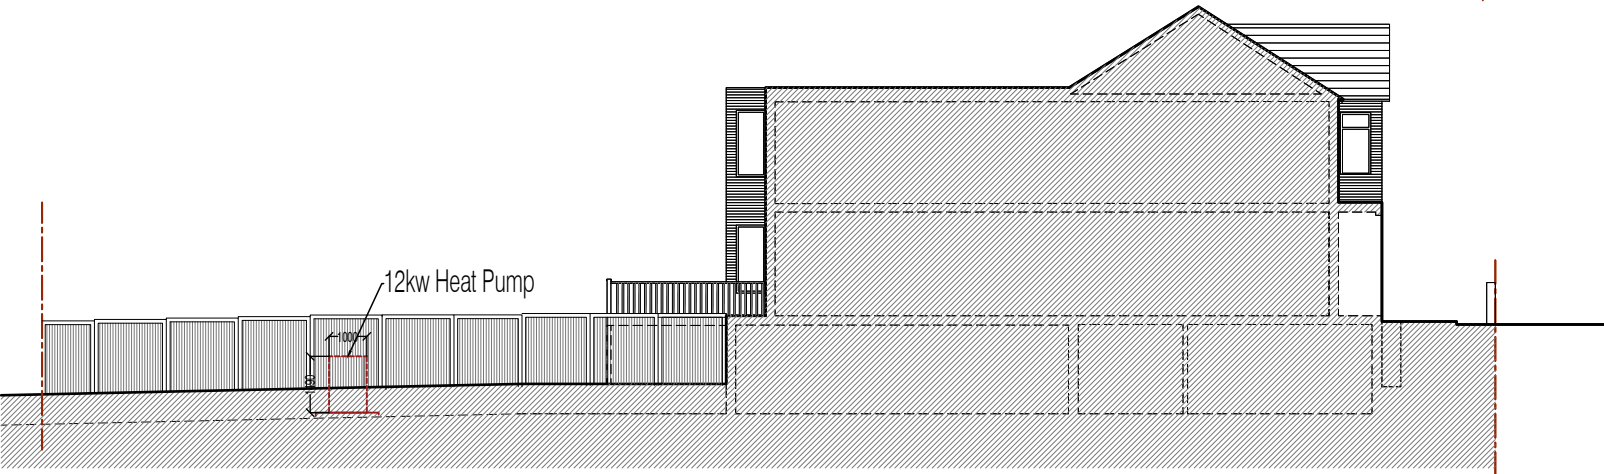

scale 1:200
0m 1m 2m 3m 4m 5m

Side Elevation from number 259



RJF ARCHITECTURE
247 Philip Lane N15 4AE
TEL: 07984587345

Do not scale the drawing.
Use figured dimensions in all cases.
Check all dimensions on site.
Report any discrepancies in writing before proceeding.

project
Installation of Heat Pump

client
Paul and Claudia Nicholson
created in
02/05/2023

site
261 Alexandra Park Road
scale
1:100 @A3

title
Side and rear Elevations

by
RJF

drawing number
RJF - A - 2010 02 BP

Int
Rev
E