


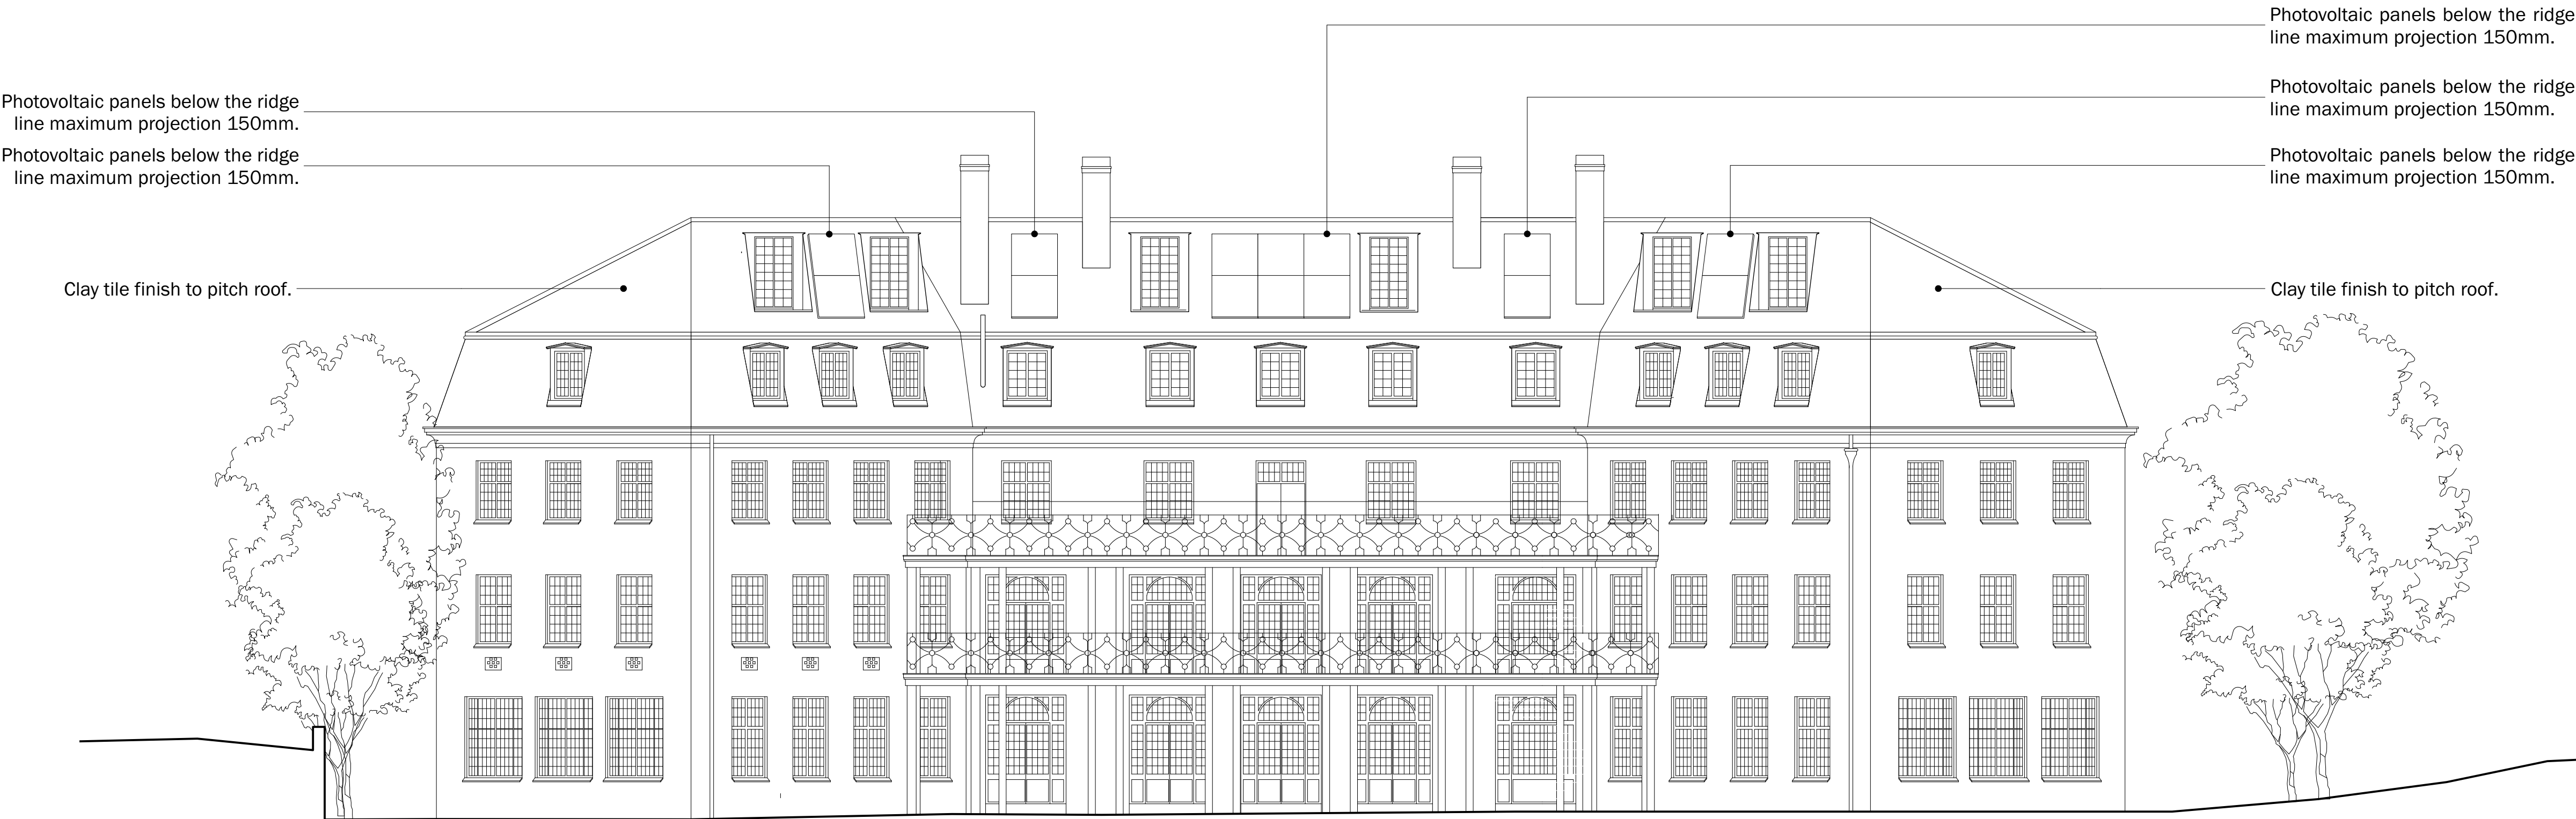


1 South East Elevation - Proposed
Scale: 1:100

revisions

P1

— SITE BOUNDARY

 

Mulroy
020 4530 9400
www.mulroyarchitects.com

project Greenview Court, Winchester Place, London N6

for JMS (IOM) Ltd

title South East Elevation - Proposed

status RIBA Stage 3

scale

1:100

size

A1

drawing number

15104-03-14-131

P1