


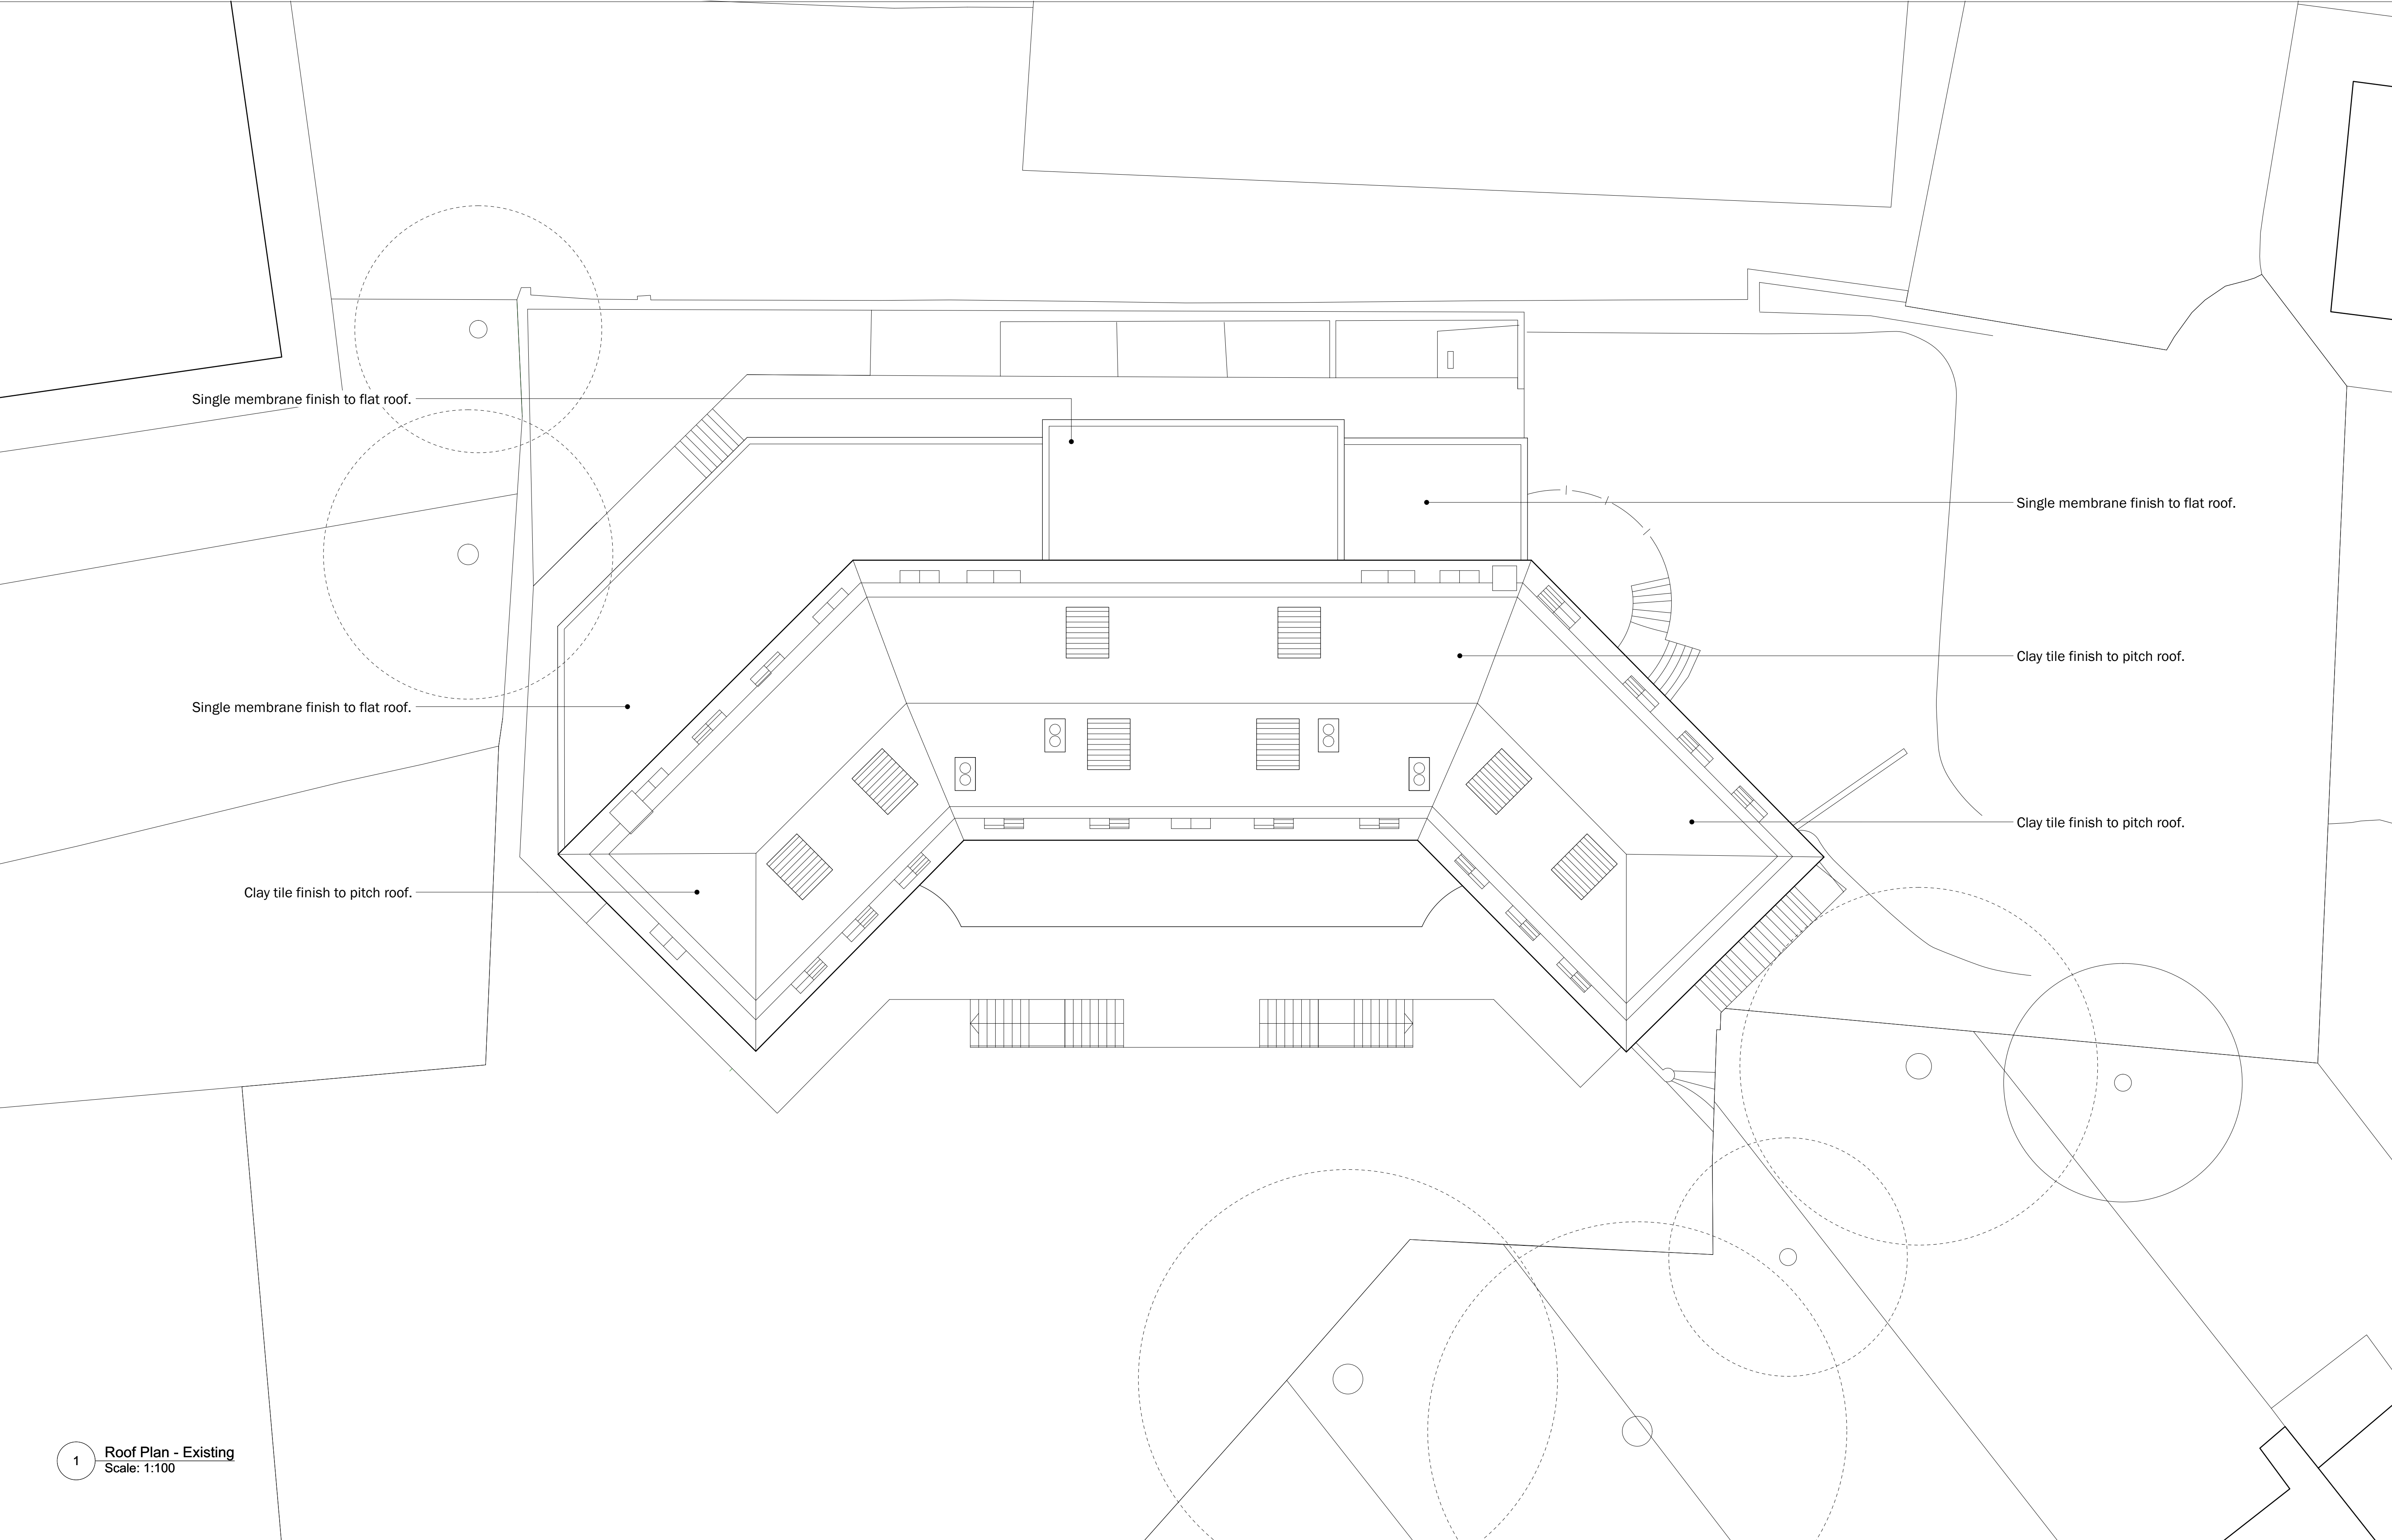

1 Roof Plan - Existing
Scale: 1:100