


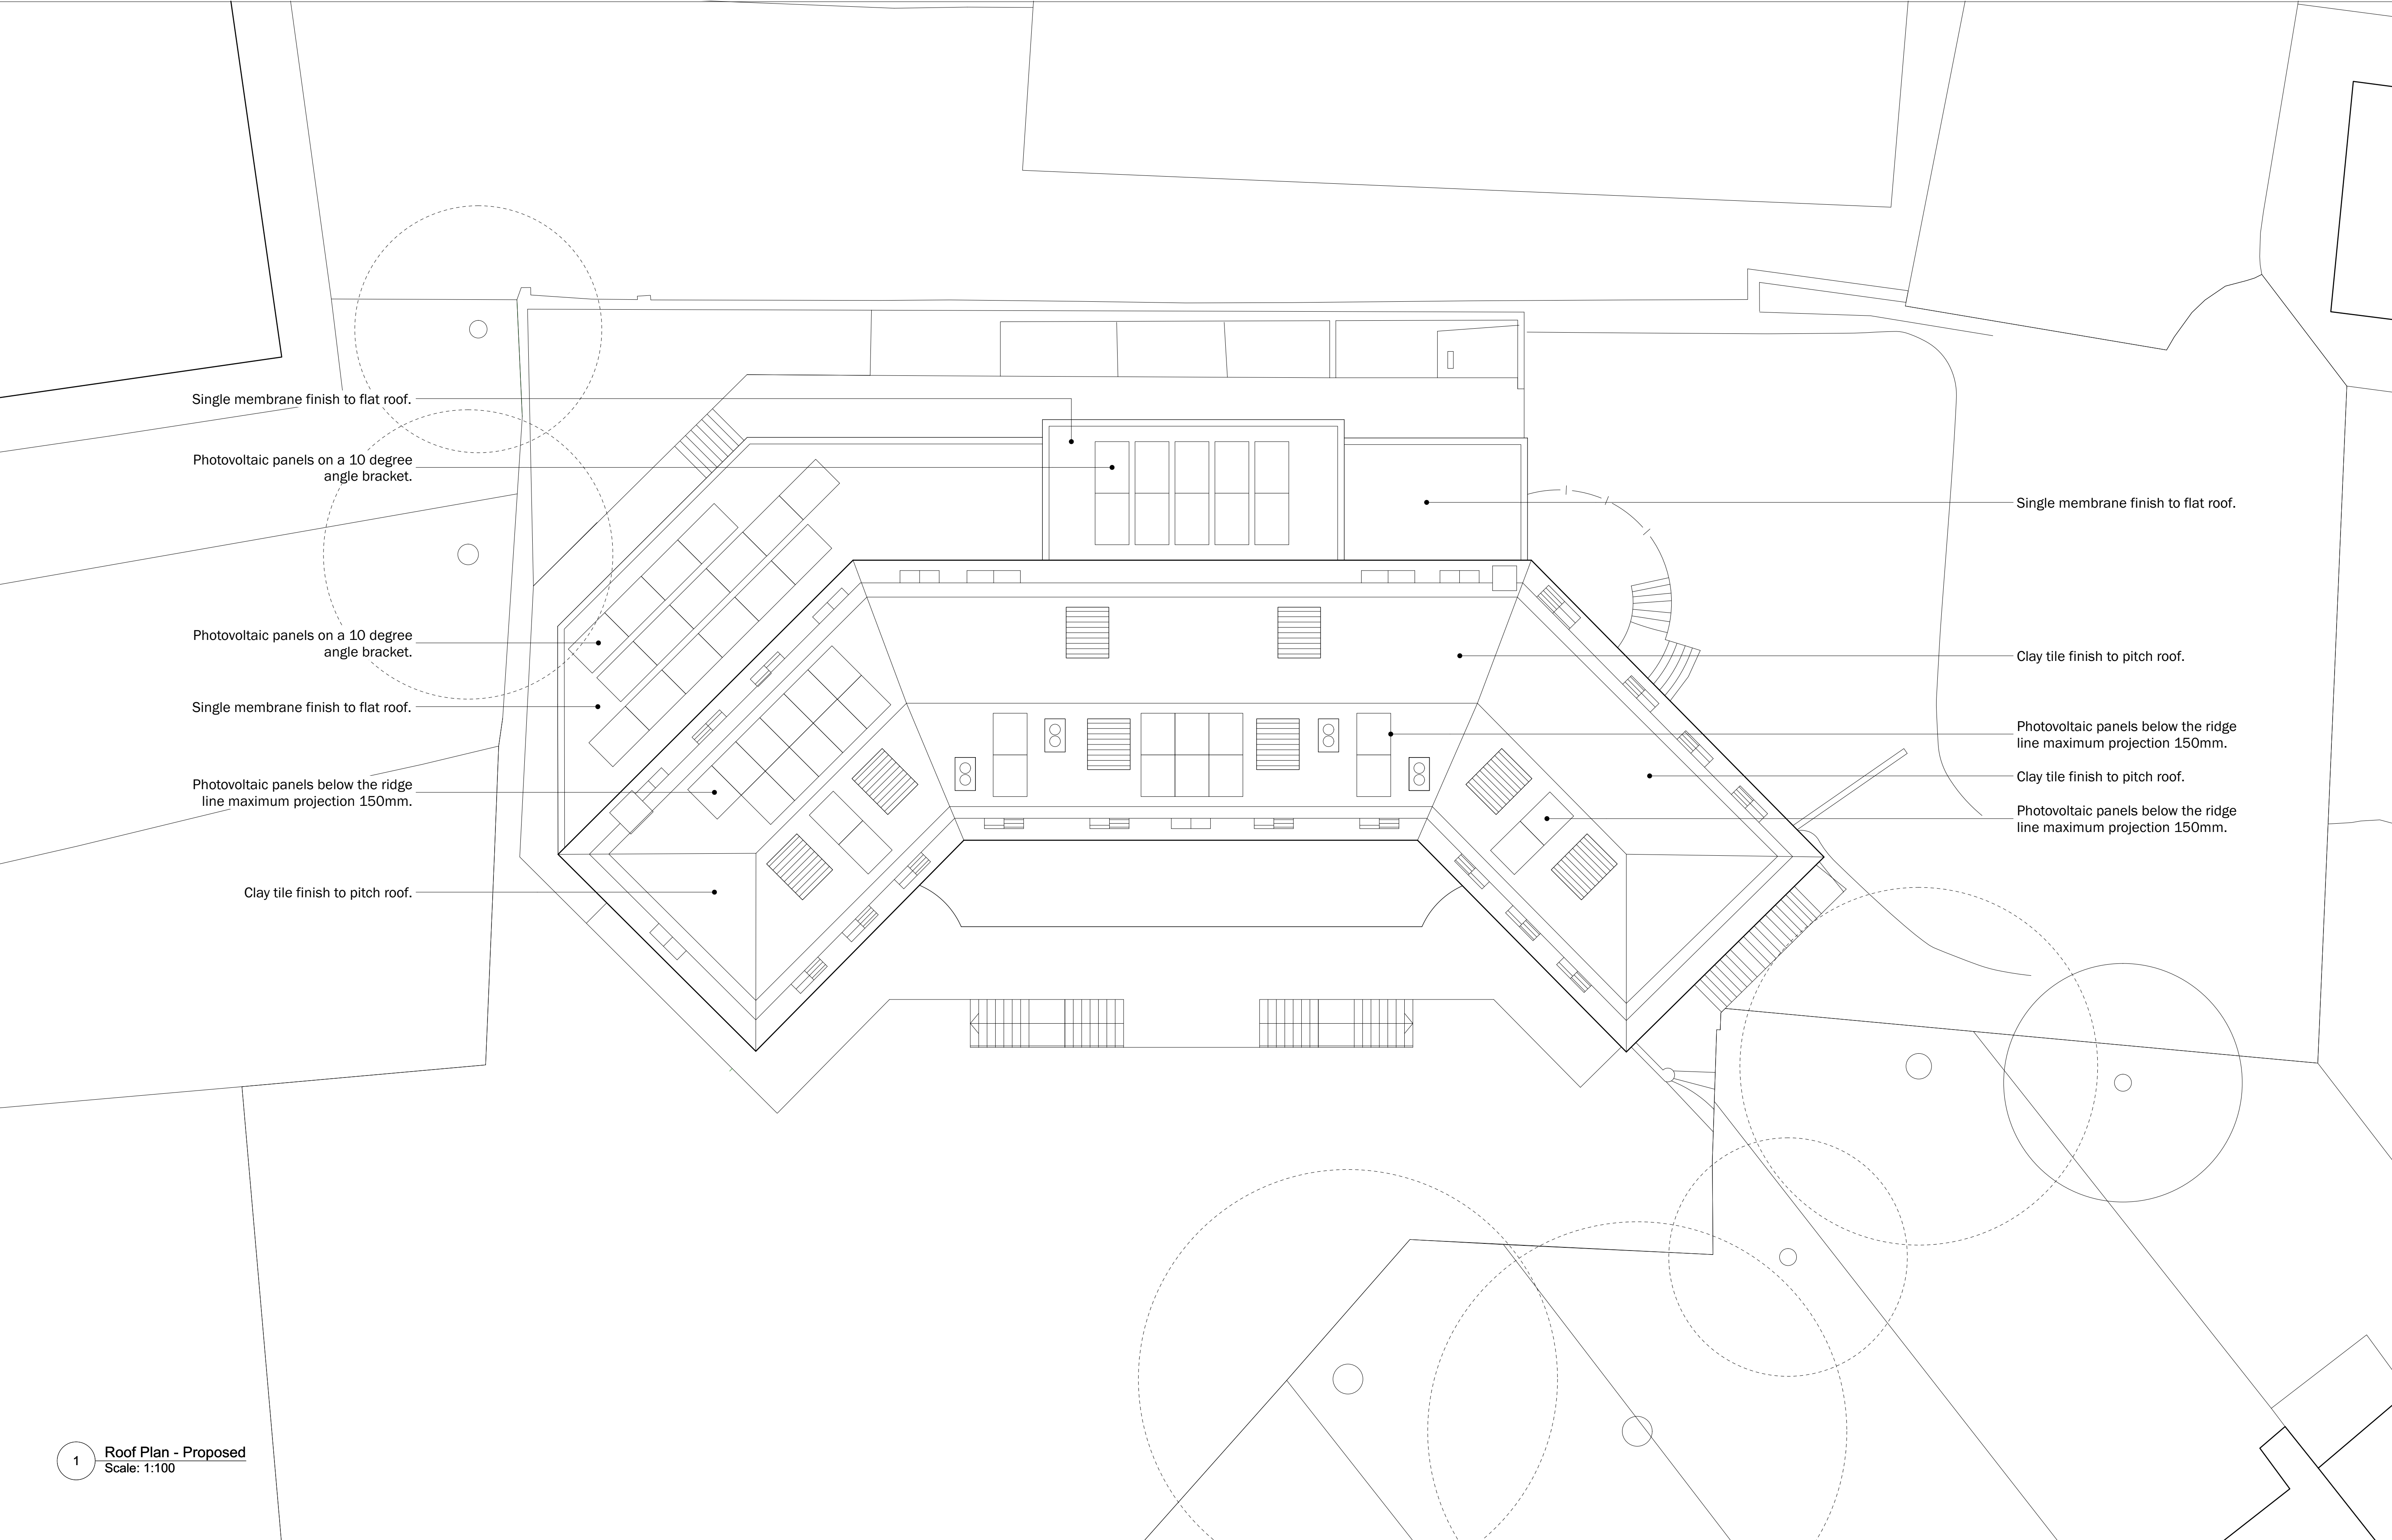

1 Roof Plan - Proposed
Scale: 1:100