


Notes:

do not scale:
detailed drawings and larger scale drawings take precedence. Figured dimensions only are to be taken from this drawing.

dimensions:
All building and site dimensions, levels and sewer invert levels at connection points are to be checked and verified on site by the contractor before the commencement of works. All dimensions are to be checked prior to the placement of orders for materials or the fabrication of work and any discrepancy, omission or error is to be reported to the Architect immediately for verification.

specification:
The Contractor is to comply with current Building Legislation, British Standard Specifications, Building Regulations etc. Whether or not specifically stated on this drawing. This drawing must be checked against and read in conjunction with any structural or other relevant specialist and design documentation provided.

Materials key

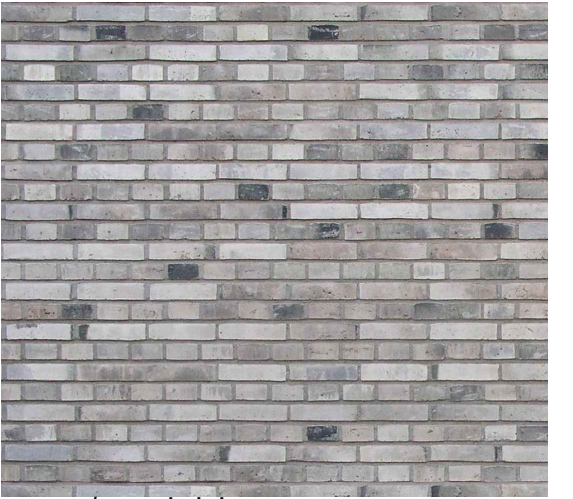

cream/grey brick




pre-rusted steel panel




standing seam rainscreen cladding


revisions:

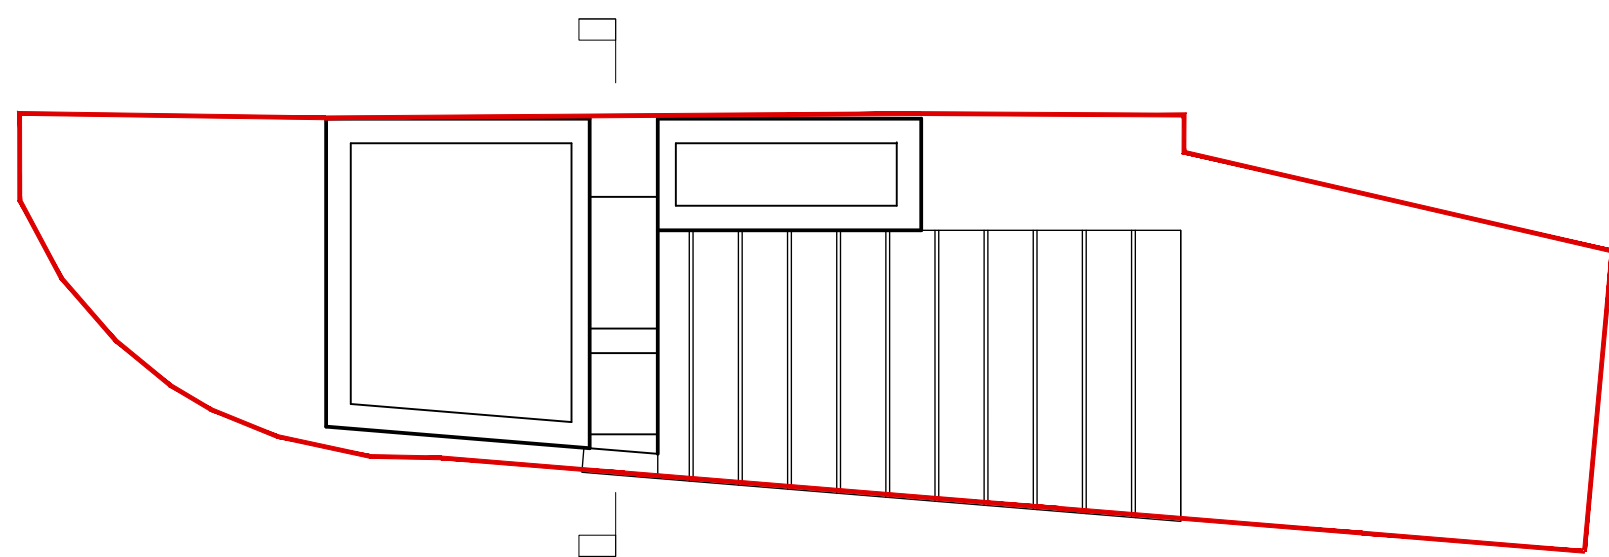


proposed roof plan (unchanged) 1:100

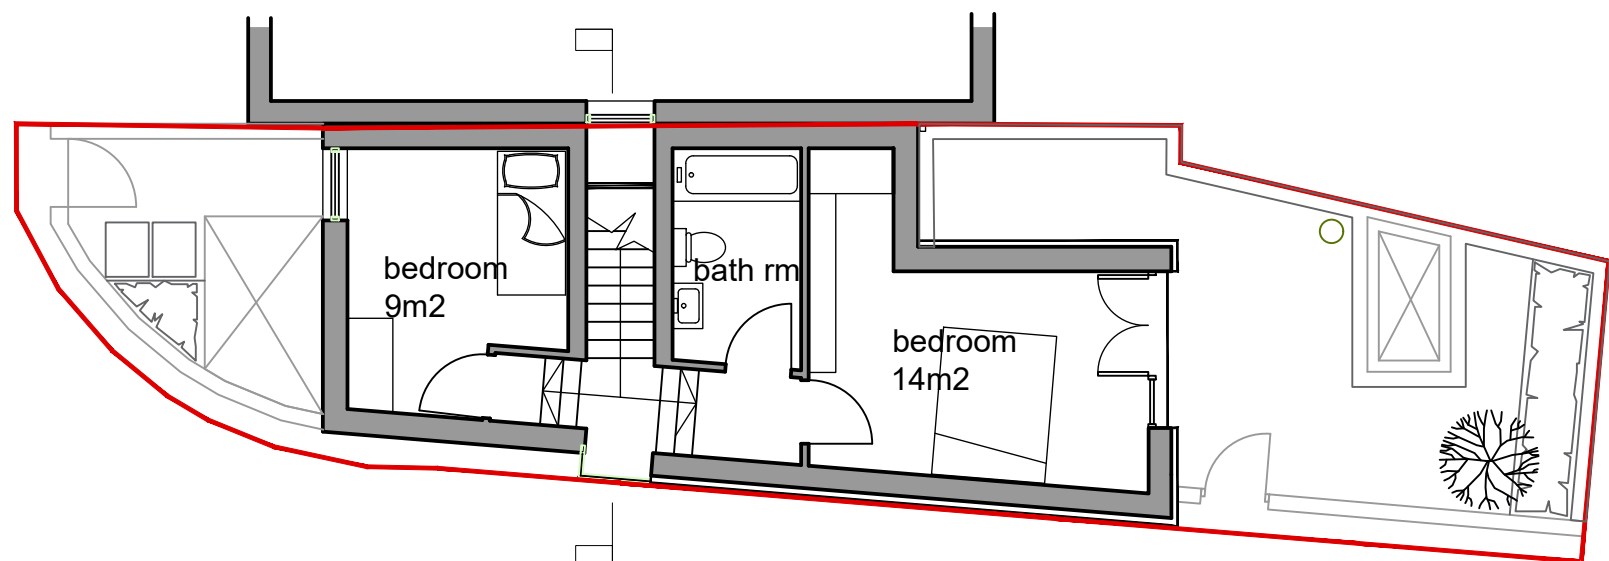


proposed first floor plan 1:100

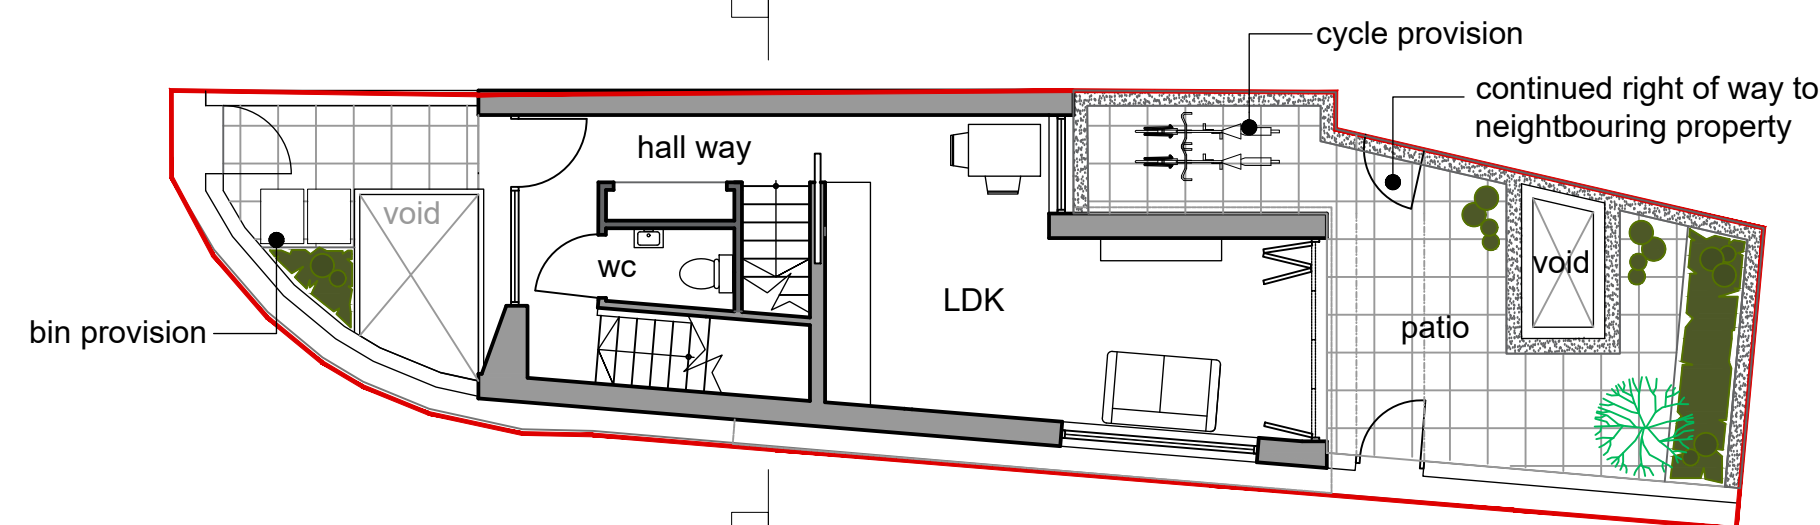


proposed ground floor plan 1:100

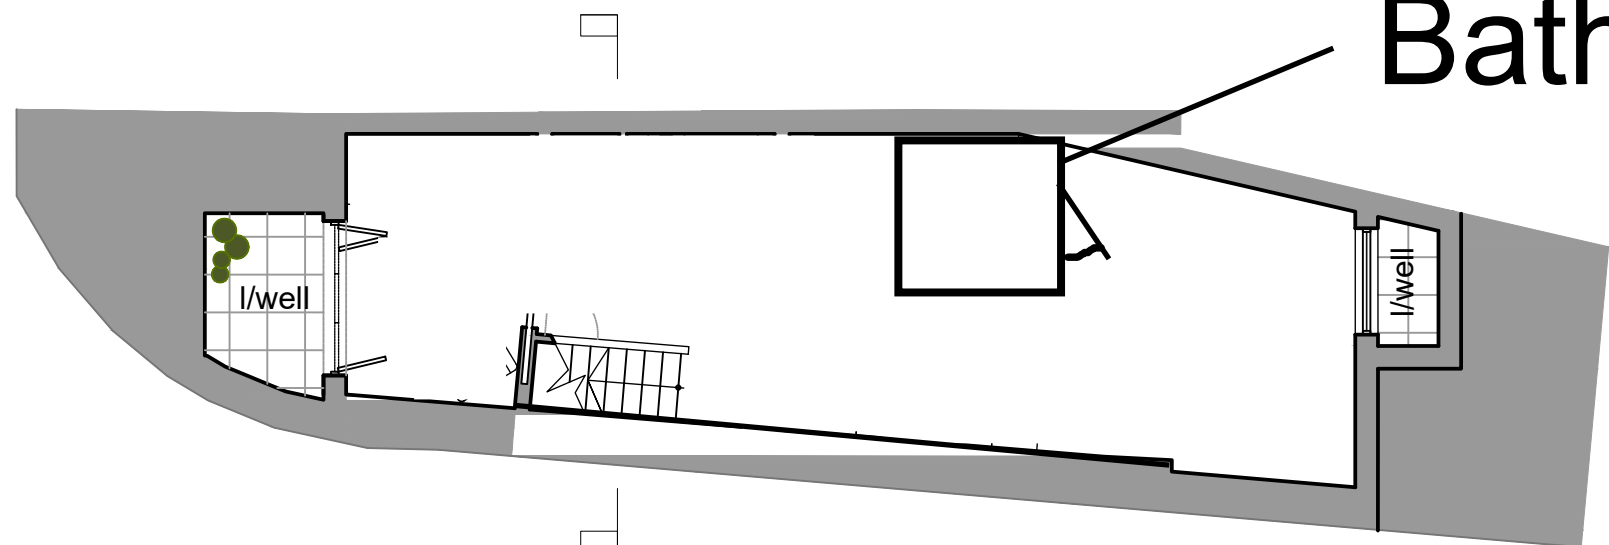


proposed basement floor plan 1:100

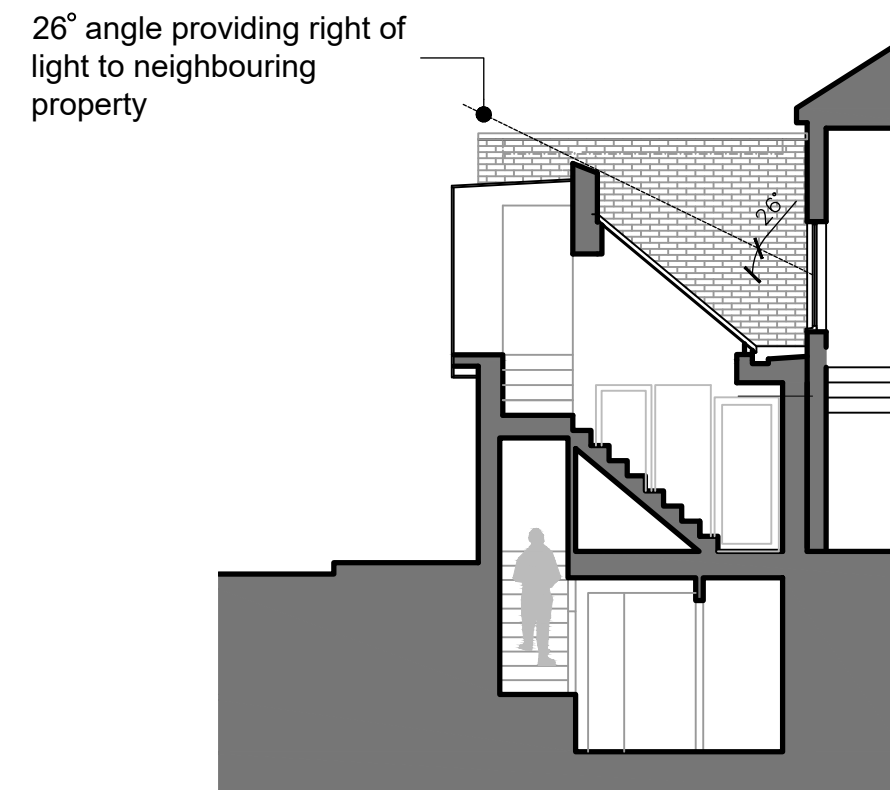


proposed section 1:100

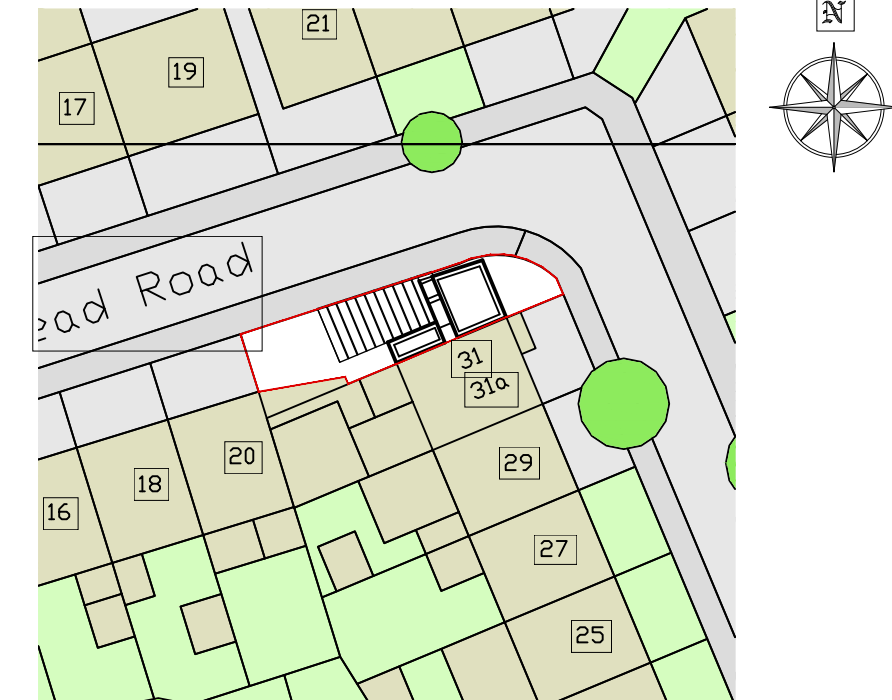


proposed block plan 1:500

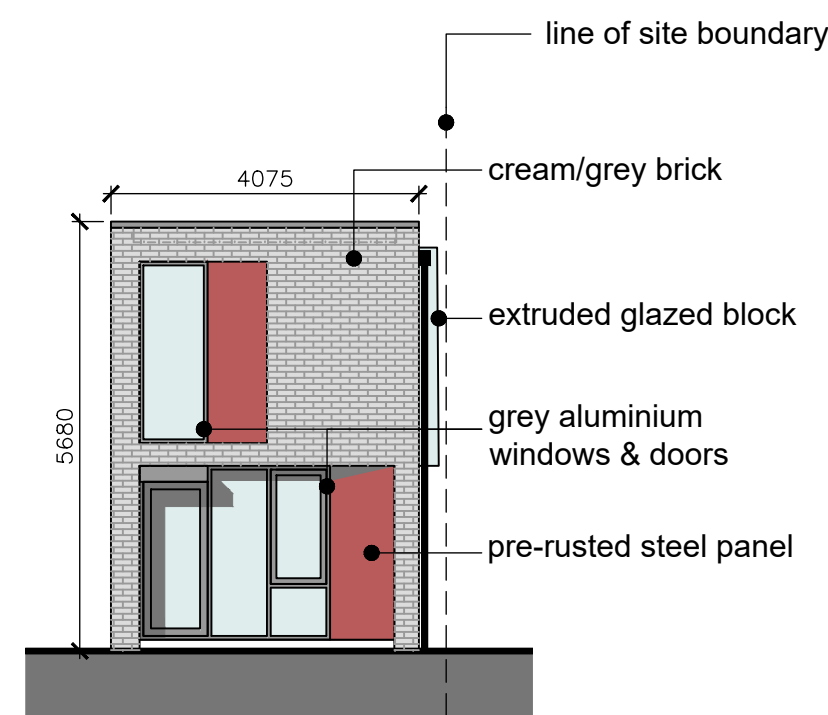

proposed front elevation
1:100 (unchanged)

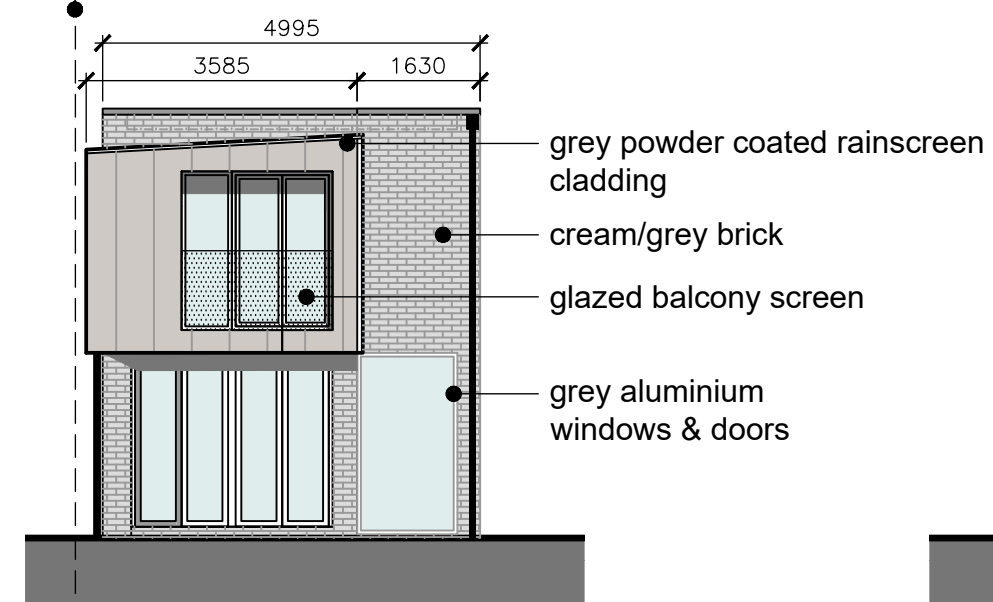


proposed rear elevation
1:100 (unchanged)

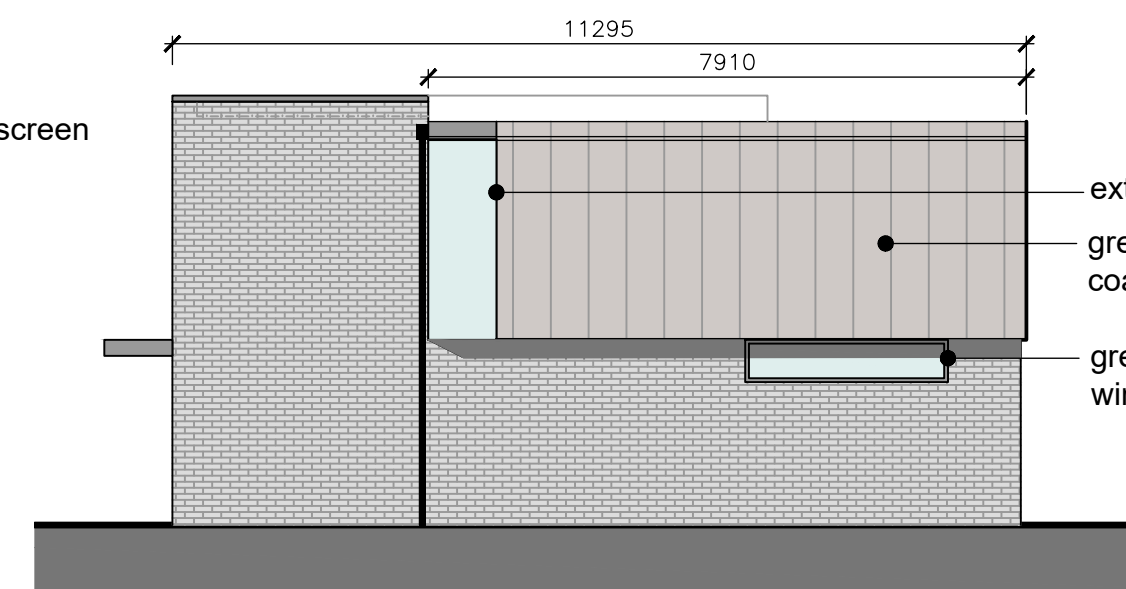

proposed side elevation
1:100 (unchanged)



proposed front street scene 1:100
(unchanged)

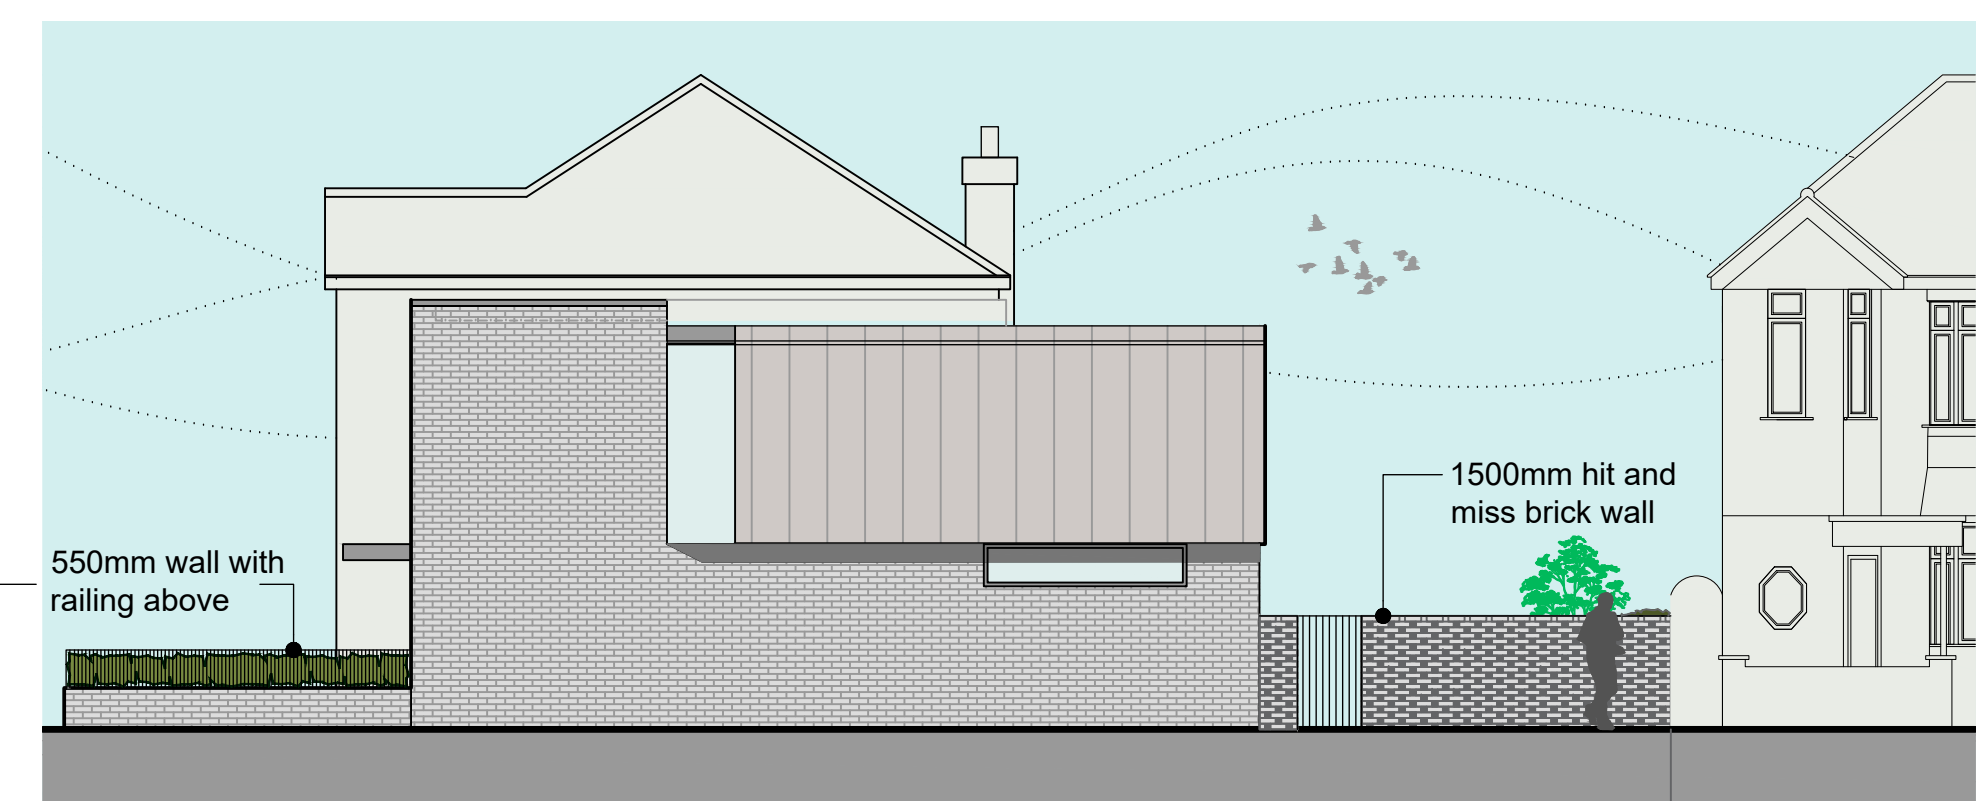

proposed side elevation 1:100
(unchanged)

PLANNING

client:
Mr Gluck

project:
Riverside Road
Haringey
London
N15 6BX

description:
proposed new basement proposals



head office:
the old stone masons, 10 st Johns st,
abergavenny, monmouthshire, np7 5rt
tel: 01873 851125 fax: 01873 851127

newport:
ground floor, 126 caerleon road,
newport, south wales, np19 7gs
tel: 01633 245020 fax: 01633 246812

e-mail: info@jdwarearchitects.co.uk
w: www.jdwarchitects.co.uk

drawn: TK scale: VAR @A1
date: Dec 20 sheet of:

job dwg. no: JW696 - 112 rev: H

this drawing is copyright of the architect and may not be reproduced without licence



proposed street scenes 3D

