



GROUND FLOOR PLAN

Any errors and omissions to be reported to the Architect prior to commencement. Dimensions and areas are based on survey information provided by the client. This drawing is copyright © STOCKWOOL. All dimensions to be checked on site. Do not scale.

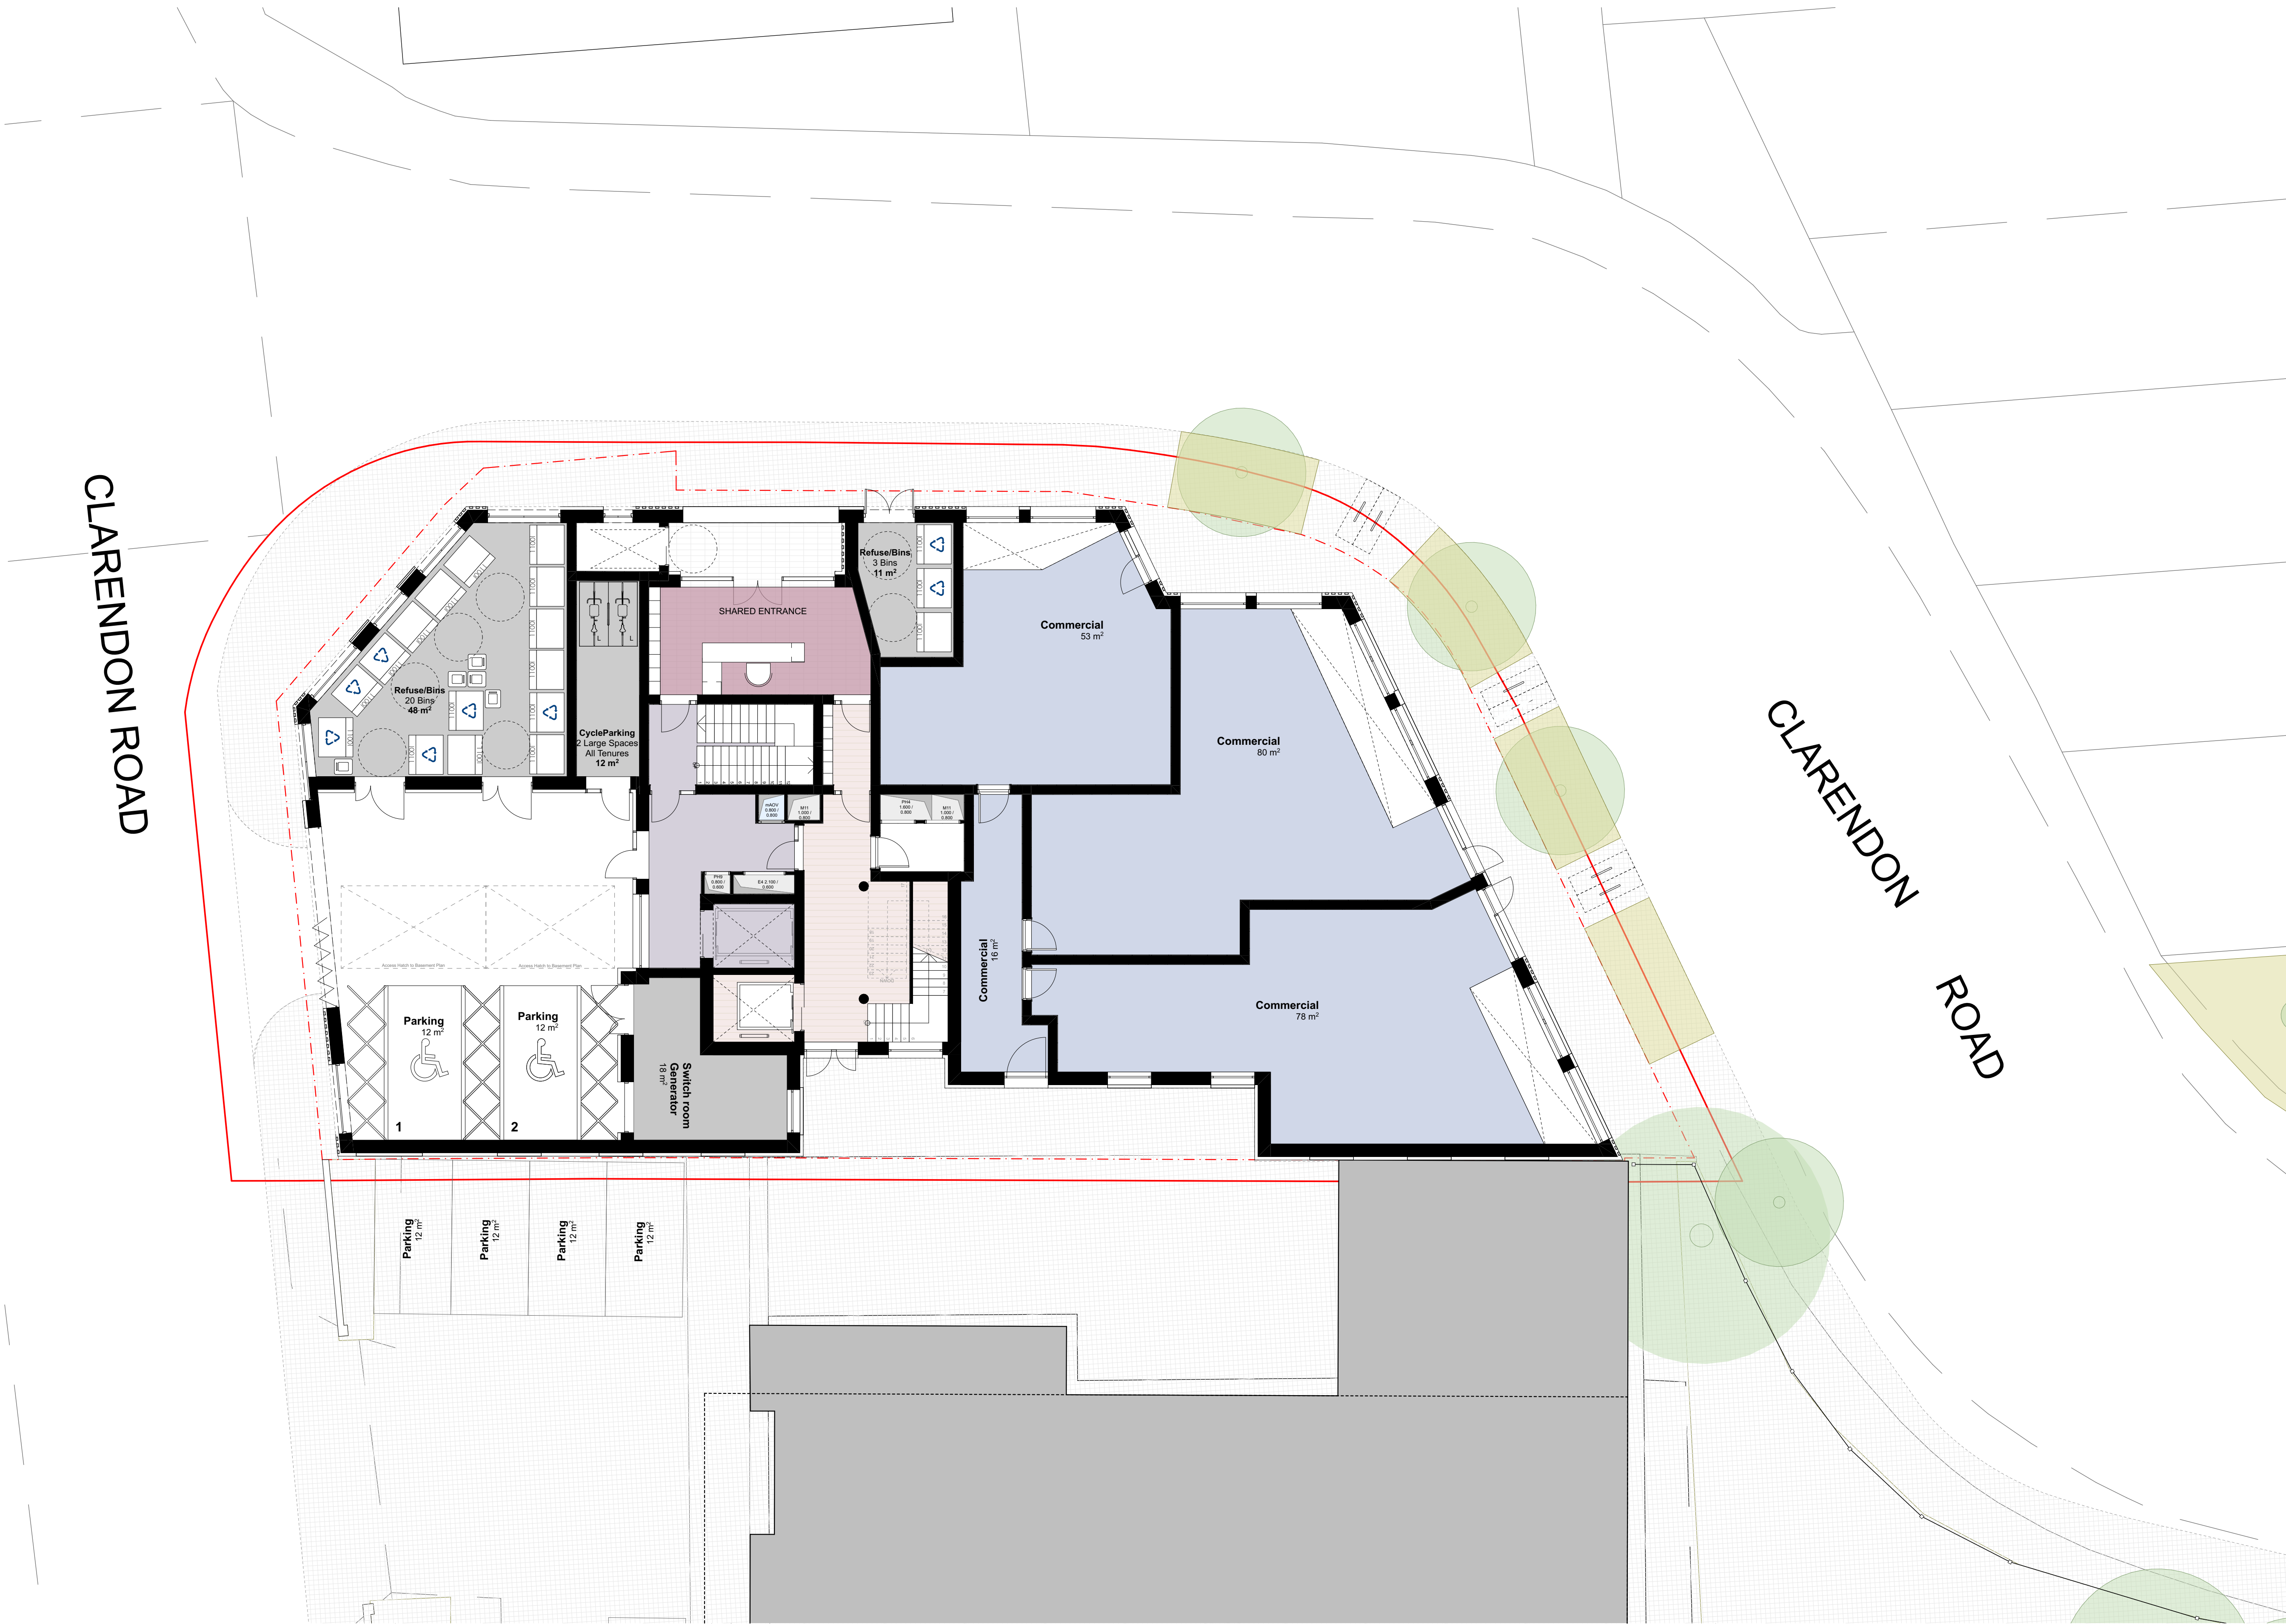

KEY:

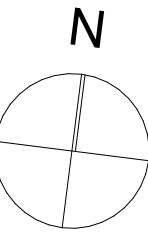

0 1000 2000 3000 4000 5000mm

APPLICATION BOUNDARY - PSMG OWNERSHIP

OWNERSHIP BOUNDARY - PSMG OWNERSHIP

STUDIO

1B2P

2B3P

2B4P

3B5P

COMMERCIAL

SERVICES

Mixed tenures

Affordable Rent

Private + Intermediate

Rent + Intermediate

Private

P1 03/02/2023 Planning Submission  
rev date description

stock  
wool

The Pump House 19 Hooper Street  
London E1 8BU 020 7264 8600  
info@stockwool.co.uk

Client  
Magic Living Ltd  
Paul Simon Homes

Project  
30-36 Clarendon Road, N8 ODJ  
(Jessica Buttons Factory)

Drawing  
00\_Ground floor

Project status  
PLANNING

Scale 1:100@A1  
CAD File 3572 - Buttons Factory\_MainFile\_Revised  
submission.dgn  
Date created 31.01.2023  
Drawn AB  
Checked JW

Project no\_Drawing no\_Revision  
3572\_PL(20)100\_P1