

DRAWING STATUS:
PLANNING

DISCLAIMER:
Drawing to be read in conjunction with all other relevant documentation.

All written dimensions to be checked on the site before work commences. Discrepancies, where identified, must be reported to the designer.

PLANNING APPLICATION

Rev.	Date	Drawn By	Checked By

Existing and Proposed Floorplans


PROJECT:
4 Malvern Rd, London N17 9HH

CLIENT:
Alberto Navarro


DRAWN: TI DATE: 29/04/2023

SHEET SIZE: A3 SCALE: 1:100 @ A3


PROJECT NO:	DRAWING NO.	REV.
004/23	PA 01	-

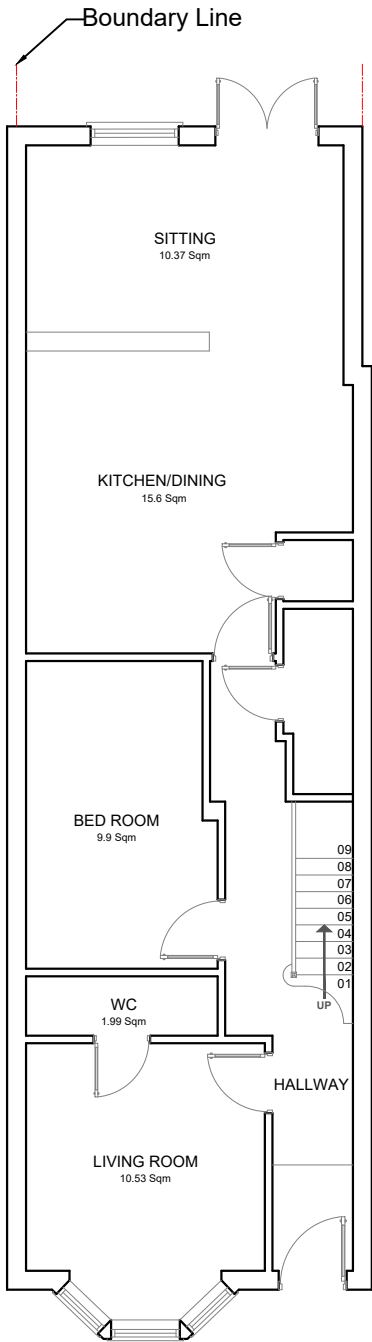


Existing and Proposed Ground Floor Plan
Scale 1:100

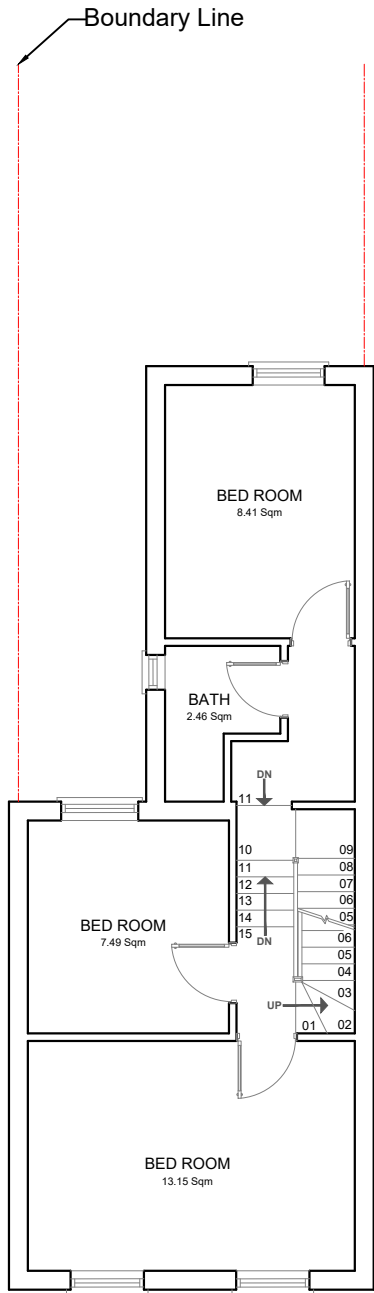

Existing and Proposed First Floor Plan
Scale 1:100

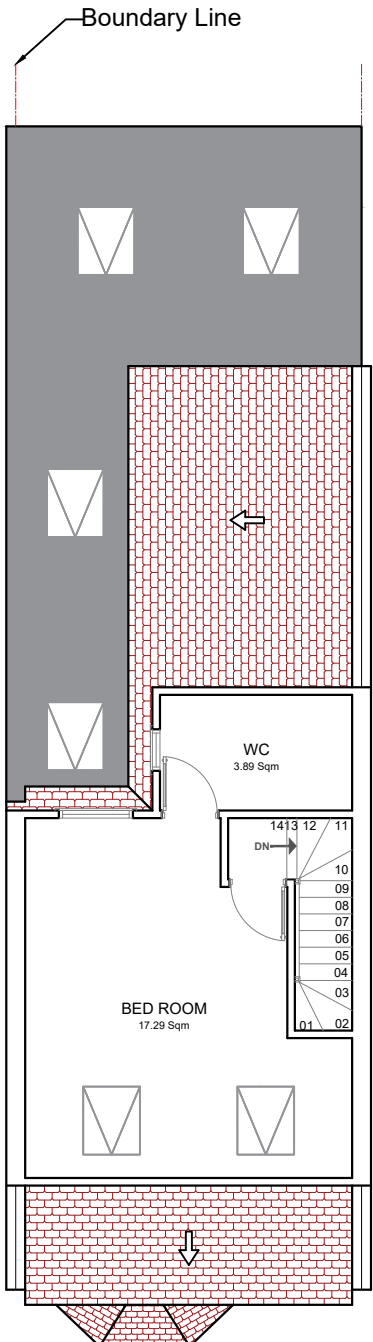

Existing and Proposed Loft Plan
Scale 1:100

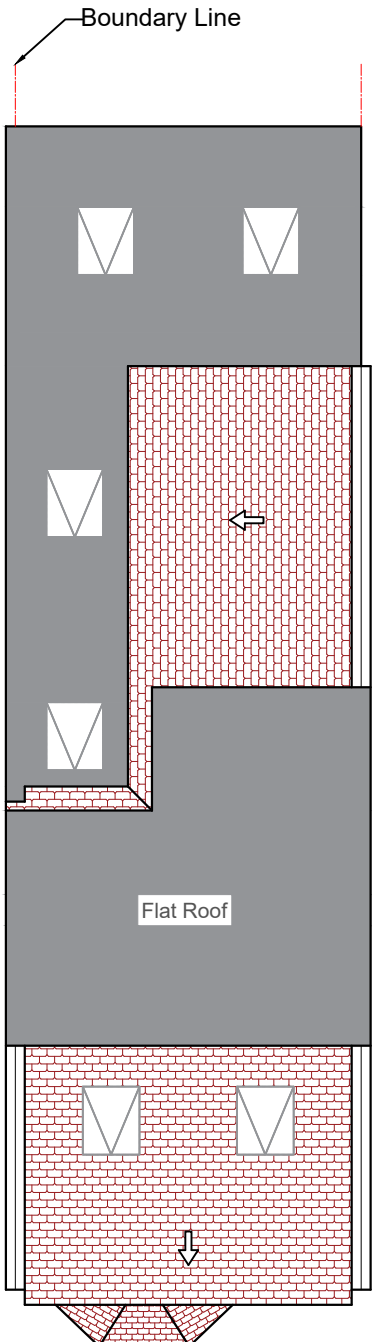

Existing and Proposed Roof Plan
Scale 1:100

