





Existing and Proposed Front Elevation
Scale 1:100

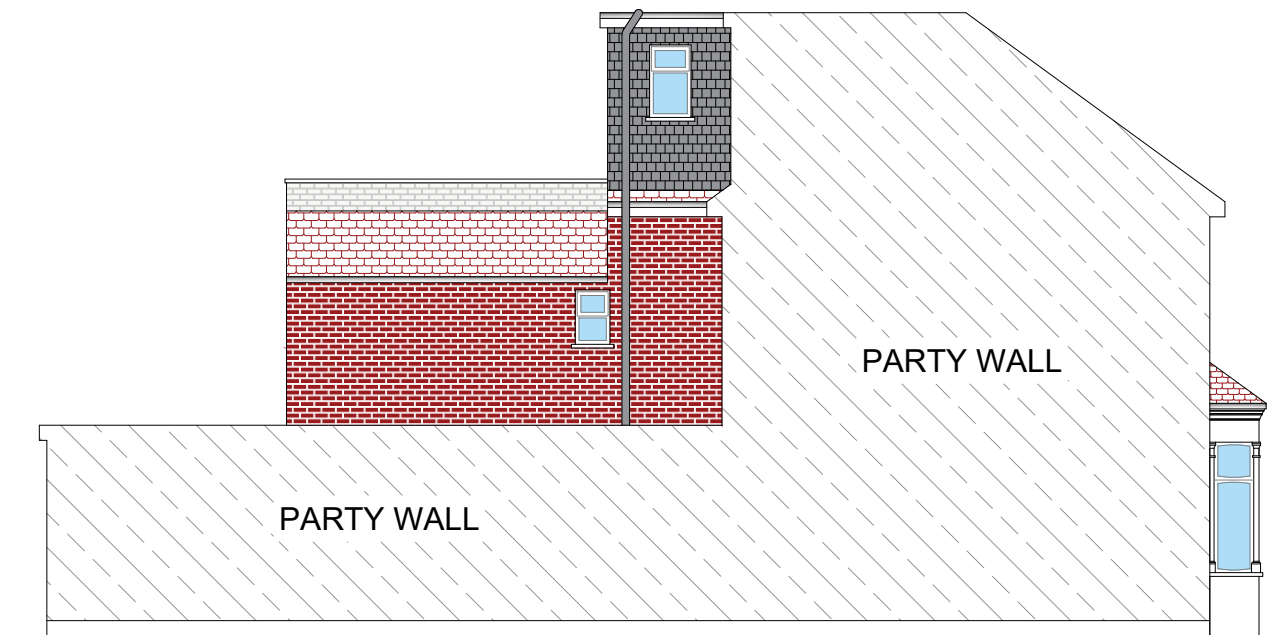


Existing and Proposed Left Side Elevation
Scale 1:100



Existing and Proposed Rear Elevation
Scale 1:100

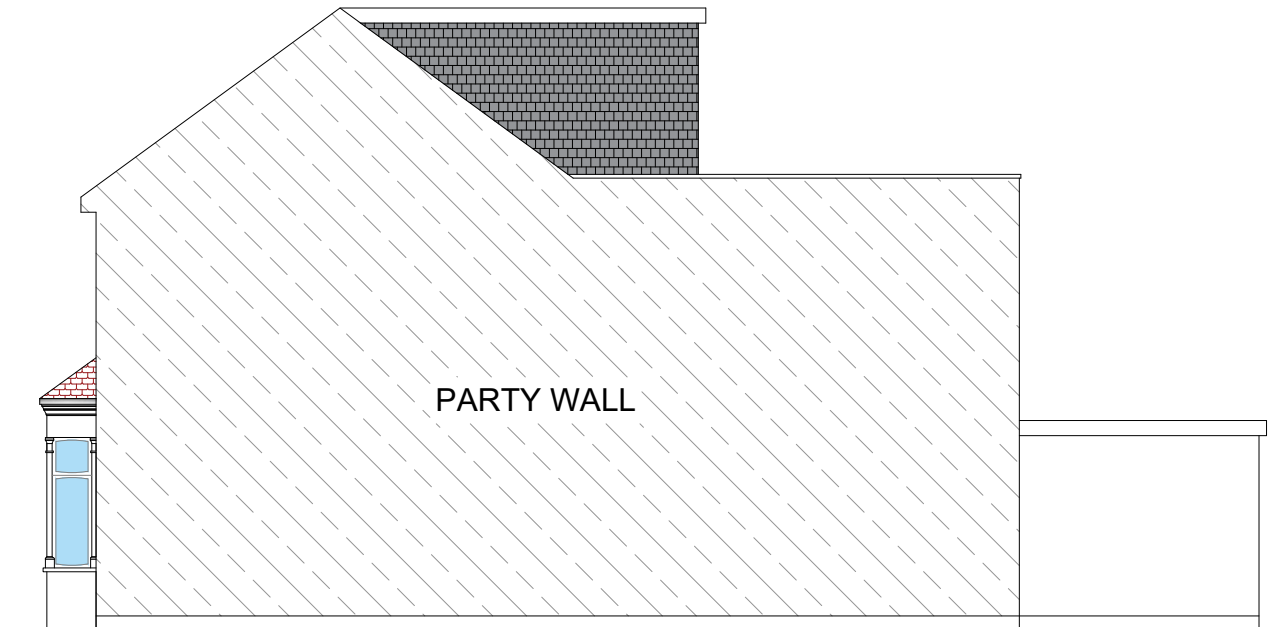

Existing and Proposed Right Side Elevation
Scale 1:100

 

DRAWING STATUS:

PLANNING

DISCLAIMER:

Drawing to be read in conjunction with all other relevant documentation.

All written dimensions to be checked on the site before work commences. Discrepancies, where identified, must be reported to the designer.

PLANNING APPLICATION

Rev.	Date	Drawn By	Checked By

Existing and Proposed Elevations

PROJECT:

4 Malvern Rd, London N17 9HH

CLIENT:

Alberto Navarro

DRAWN:

TI

DATE:

29/04/2023

SHEET SIZE:

A3

SCALE:

1:100 @ A3

PROJECT NO:

004/23

DRAWING NO.

PA 02

REV.

-