




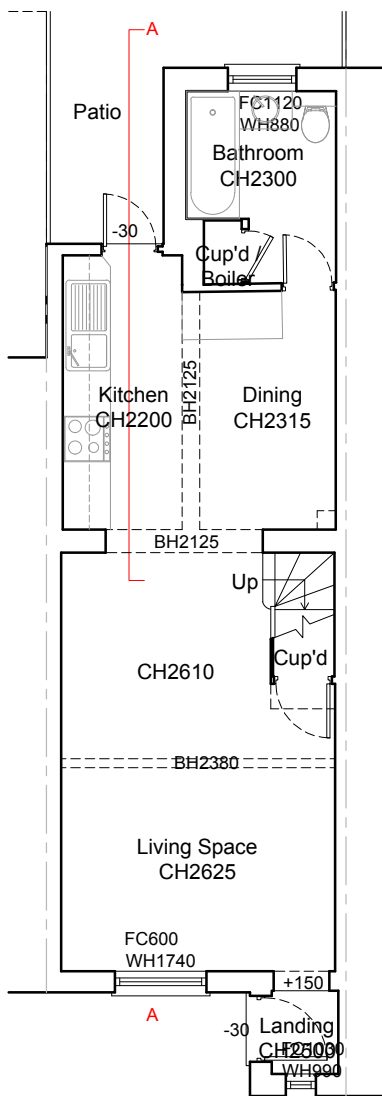


Ground Floor Plan
As Existing 1:100

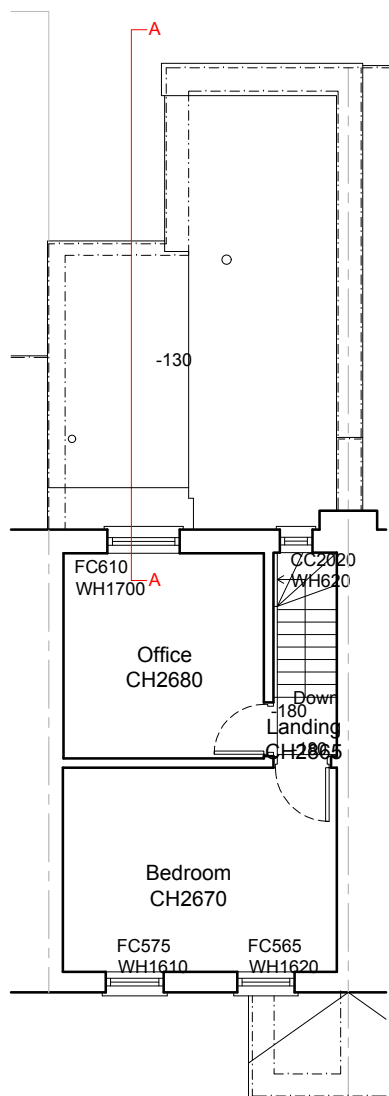

First Floor Plan
As Existing 1:100

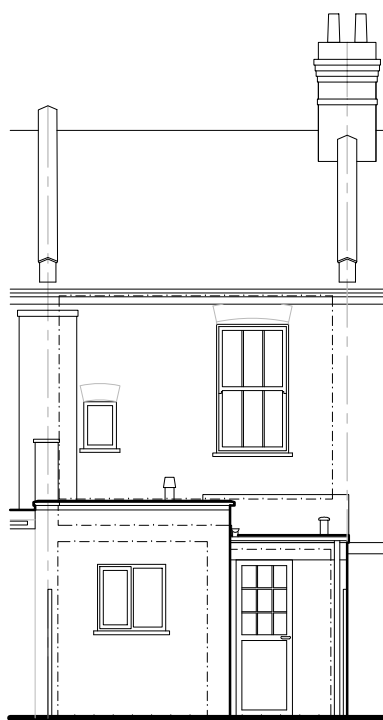

Rear Elevation
As Existing 1:100

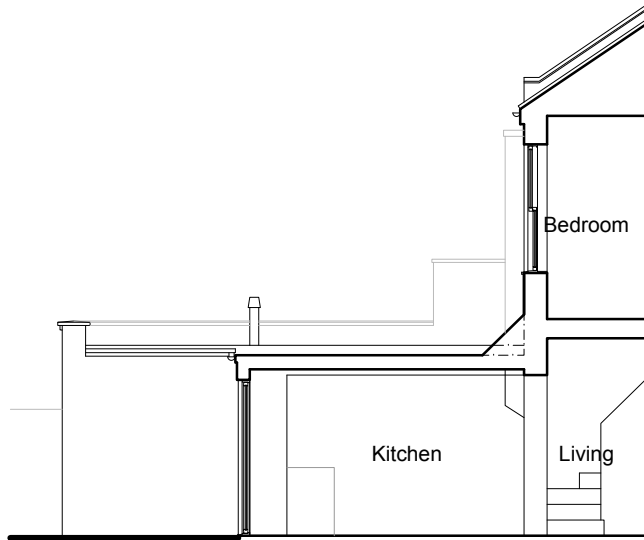


Section A-A
As Existing 1:100





Location Plan

Scale 1:1250

 


Existing/Proposed Block Plan


Scale 1:500

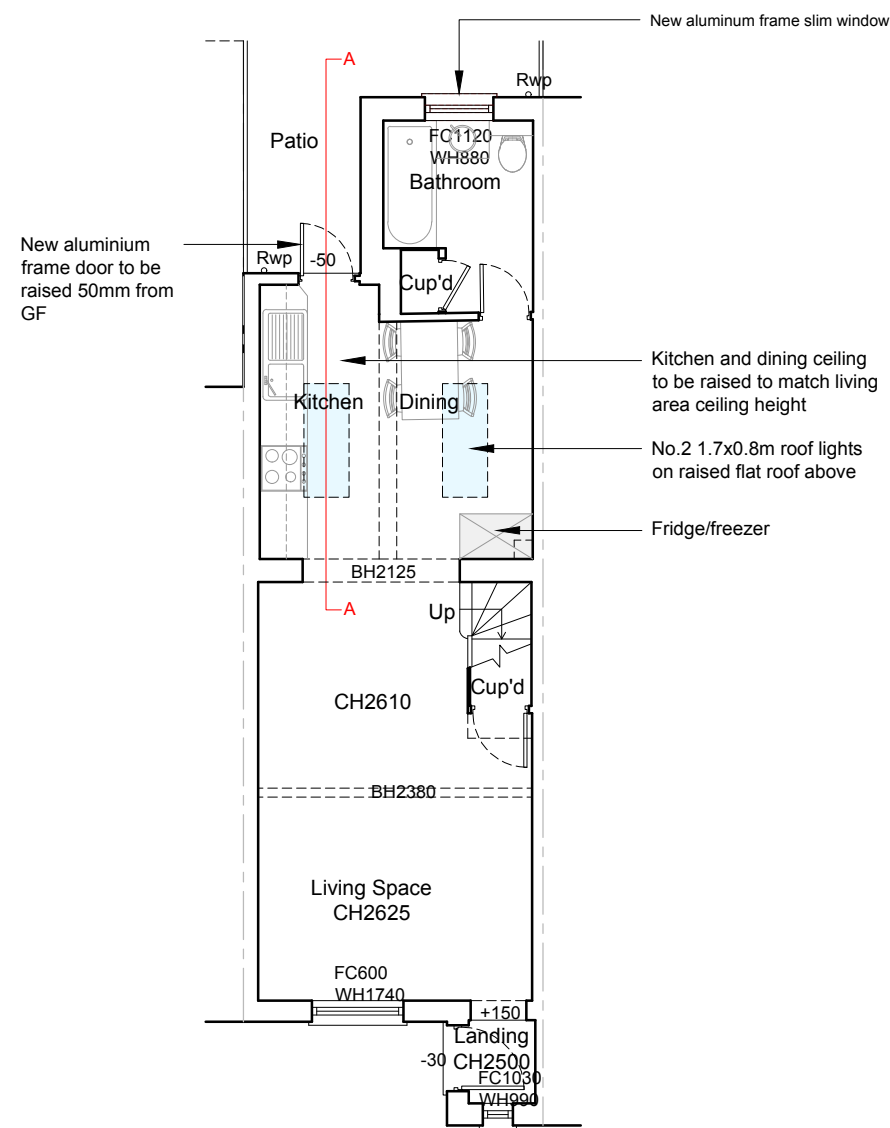 


Ground Floor Plan
As Proposed 1:100

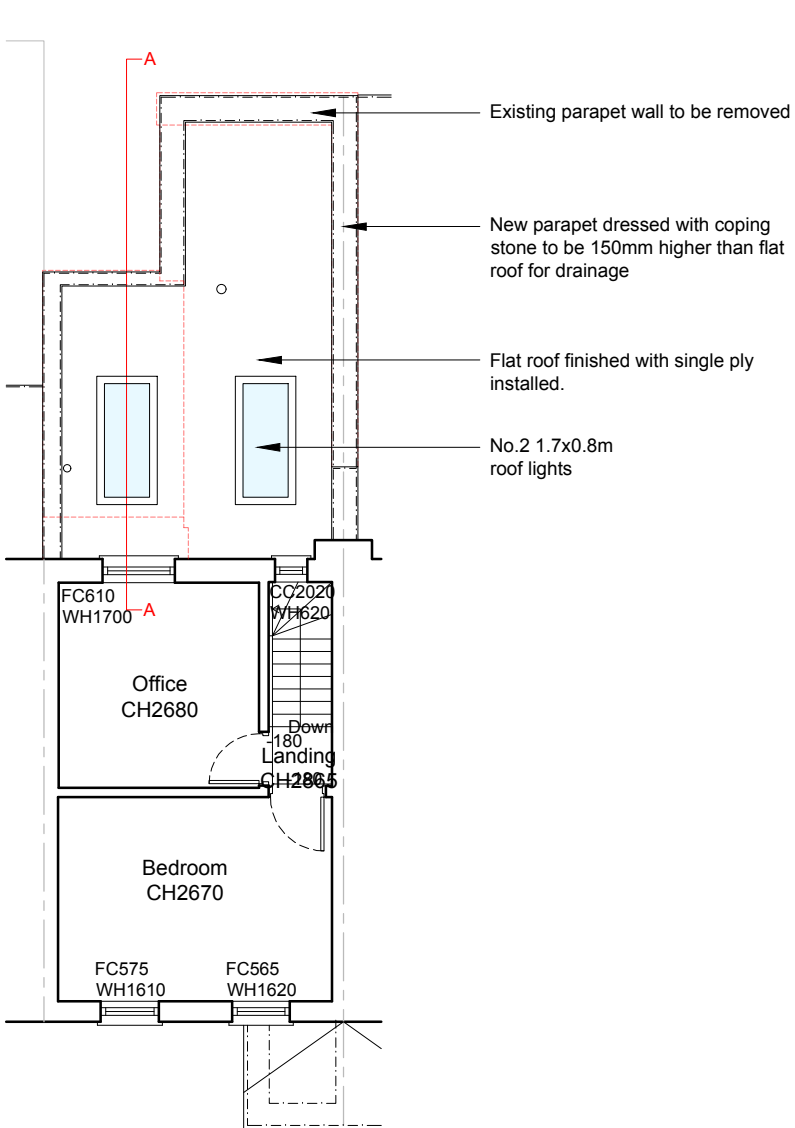

First Floor Plan
As Proposed 1:100

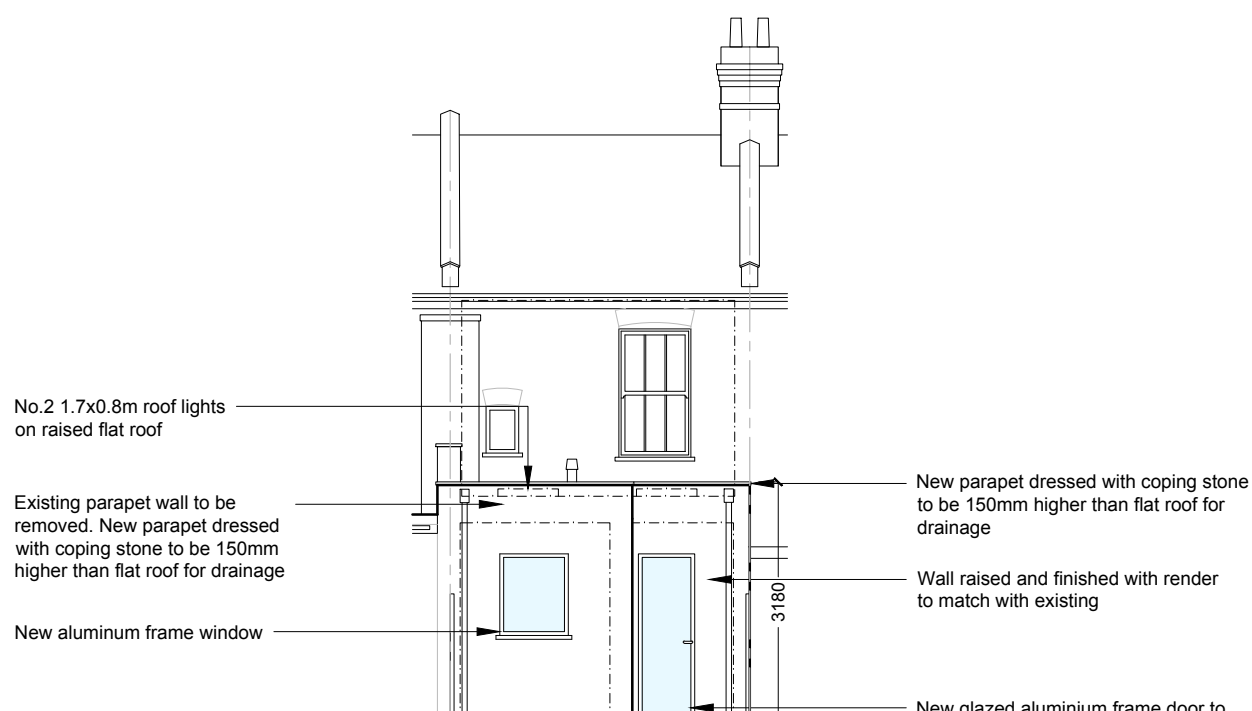

Rear Elevation
As Proposed 1:100

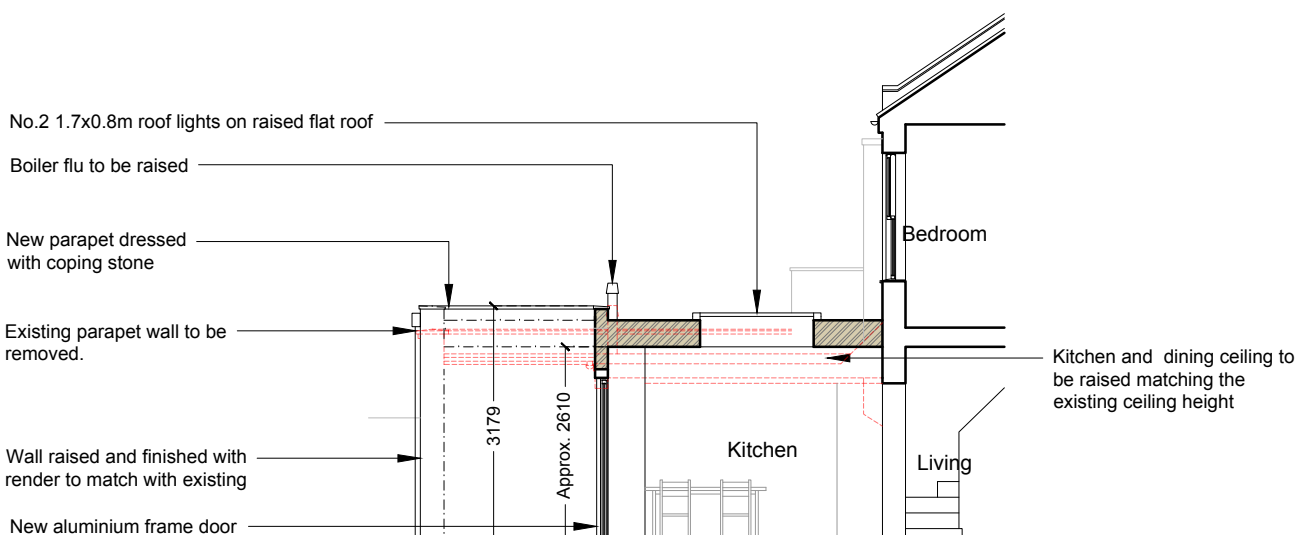

Section A-A
As Proposed 1:100

NOTES:

© COPYRIGHT - DETAILED PLANNING LTD

All dimension should be checked on site prior to works commencing. Variations in requirements, depth of plaster etc, must be checked for. Where new walls are shown as aligned with existing walls, physical removal of brickwork and / or plaster to establish the actual position of the wall being attached to must be checked.


Any discrepancies should be reported in writing immediately.

When printing off PDF's, check that the drawings are printed to correct paper size and scale.

Documents should be used as to the drawing status described

Property owner to ensure that all aspects of the "party wall etc., act 1996" are complied with prior to any works commencing on site.

Client to be aware of CDM duties and appoint as appropriate.

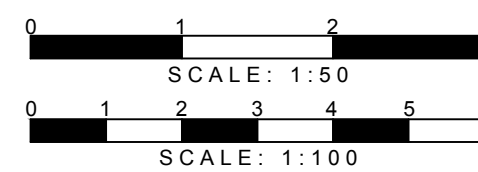

DETAILED PLANNING

1st FLOOR, 311 CHASE ROAD
SOUTHGATE
LONDON N14 6JS

T 0208 1500 494
E INFO@DETAILED-PLANNING.CO.UK
WWW.DETAILED-PLANNING.CO.UK

SITE

114 Moselle Avenue, London, N22 6ET

DRAWING TITLE

Location Plan, Block Plan, Existing and Proposed Drawings

DRAWINGS STATUS

Planning

SCALE DATE DRAWN CHECKED

As Noted @ A1 Apr. 2023 P.C.E.E.

DRAWING NO. REVISION

2250CB_HH SH1 0