


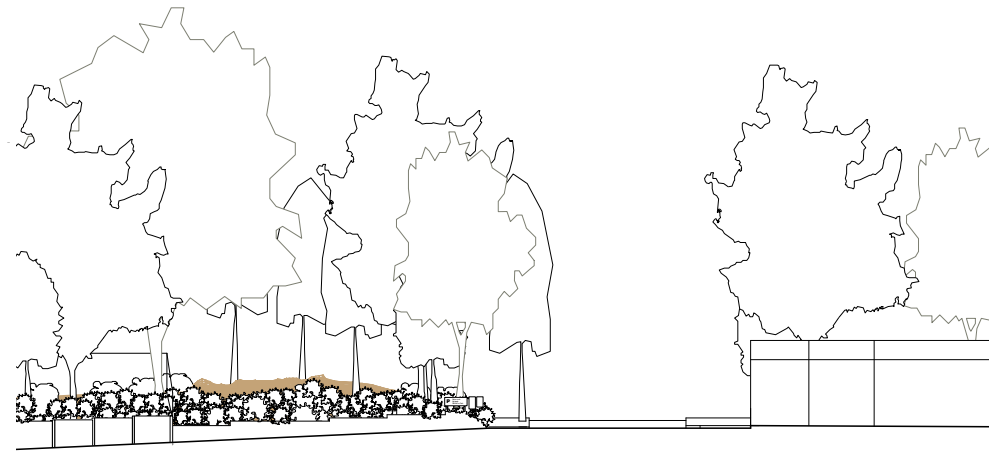

Existing North South Elevation



Existing North South Section

Existing Elevation and Section
 Drawing Number 01_04 Rev B
 Scale 1:200@A1