


Copyright: All rights reserved
©Archi-Tone Ltd

RIBA no.4783458 & ARB no.056654C

The drawing must not be reproduced
without permission.
The contractor is responsible for checking
dimensions on the site.

KEY:	
	EXISTING WALLS
	AS PROPOSED EXTERNAL WALLS
	AS PROPOSED WALLS
	SITE BOUNDARY

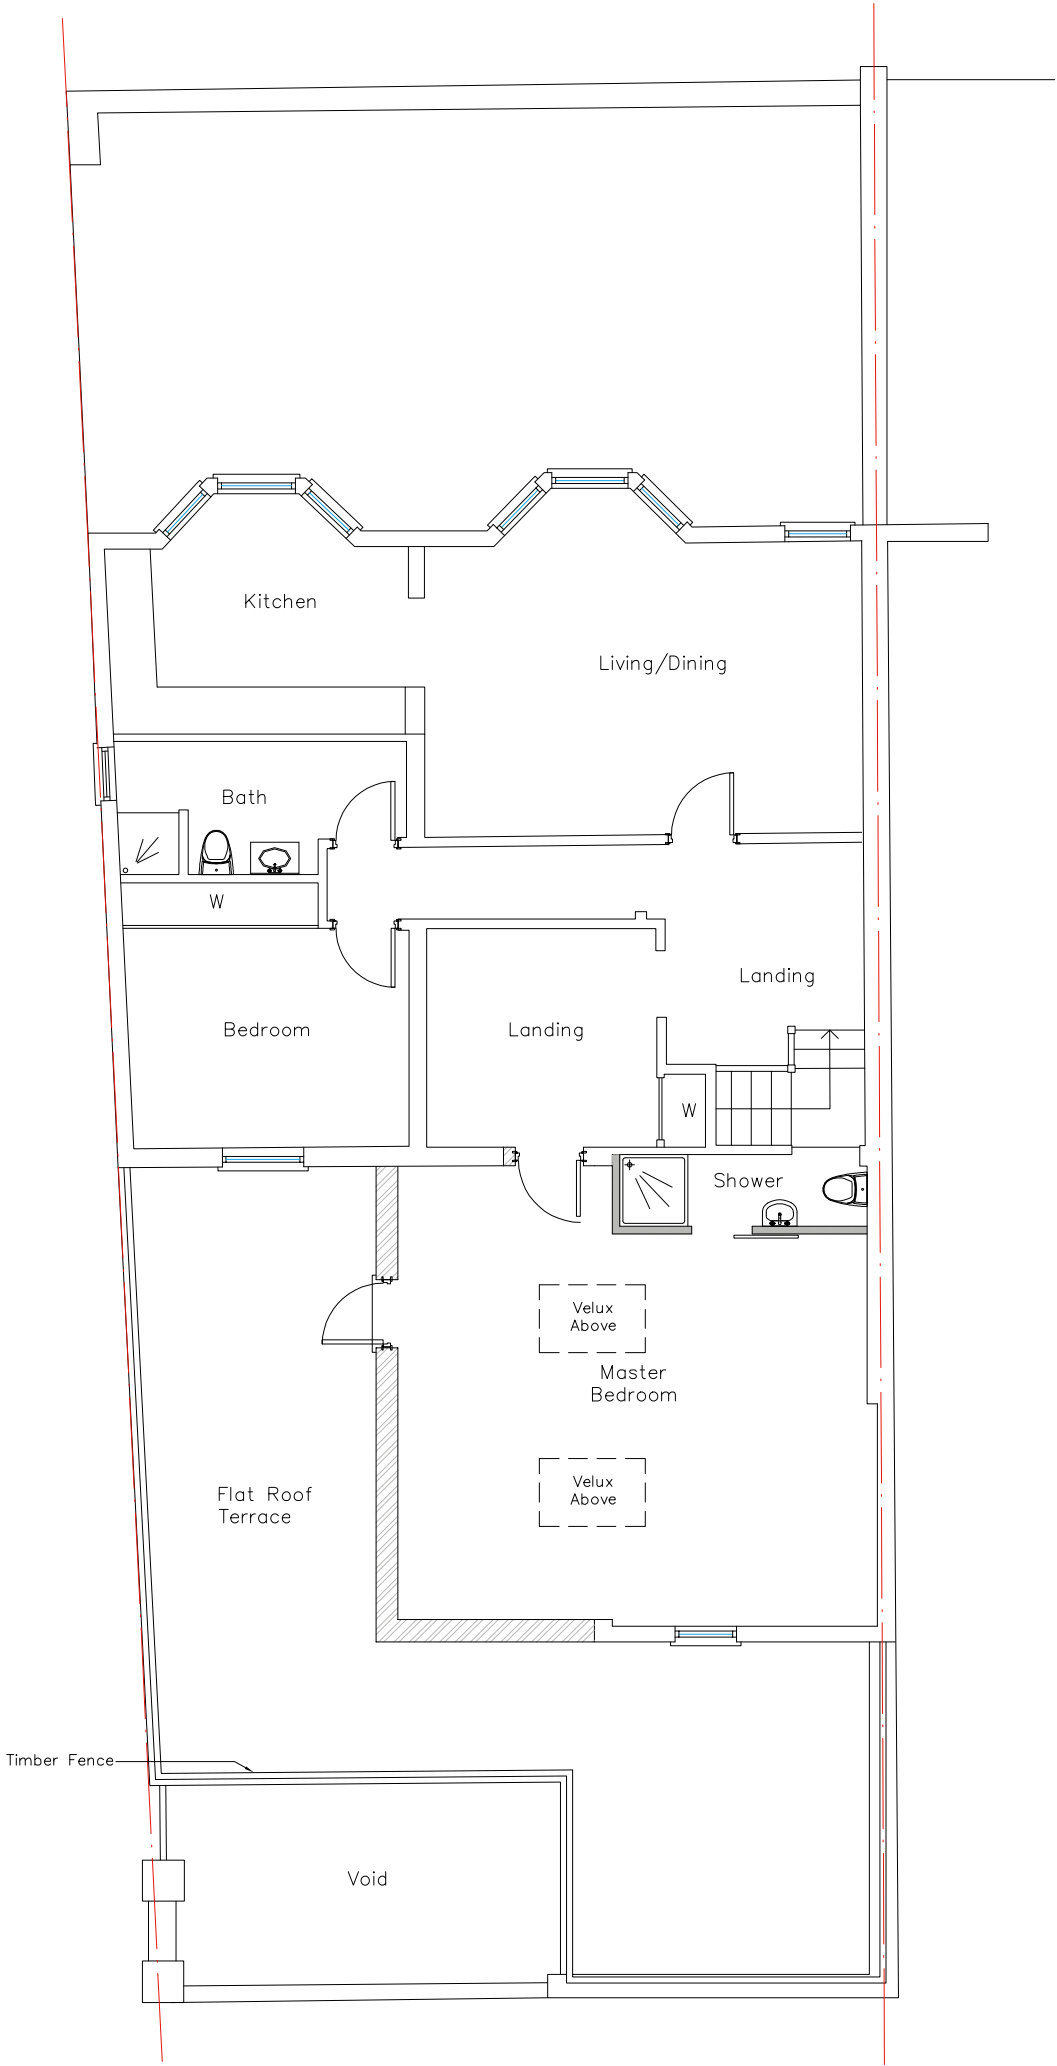

First Floor Plan
As Proposed

REV	DESCRIPTION	DATE
-----	-------------	------

JOB

1D Cromwell Avenue
London N6

CLIENT

Mr. Moshe Pinto

DESCRIPTION

First Floor Plan
As Proposed

DWG. No.	22623/12	REV
----------	----------	-----



DATE	May'23
------	--------

DWG. BY	AJ	CHECKED BY	NS
---------	----	------------	----

Archi-Tone Ltd
Chartered Architects

130 East Barnet Road
New Barnet
Herts EN4 8RE

tel : 0208 447 0088
fax: 0208 441 7114
architoneltd@gmail.com