


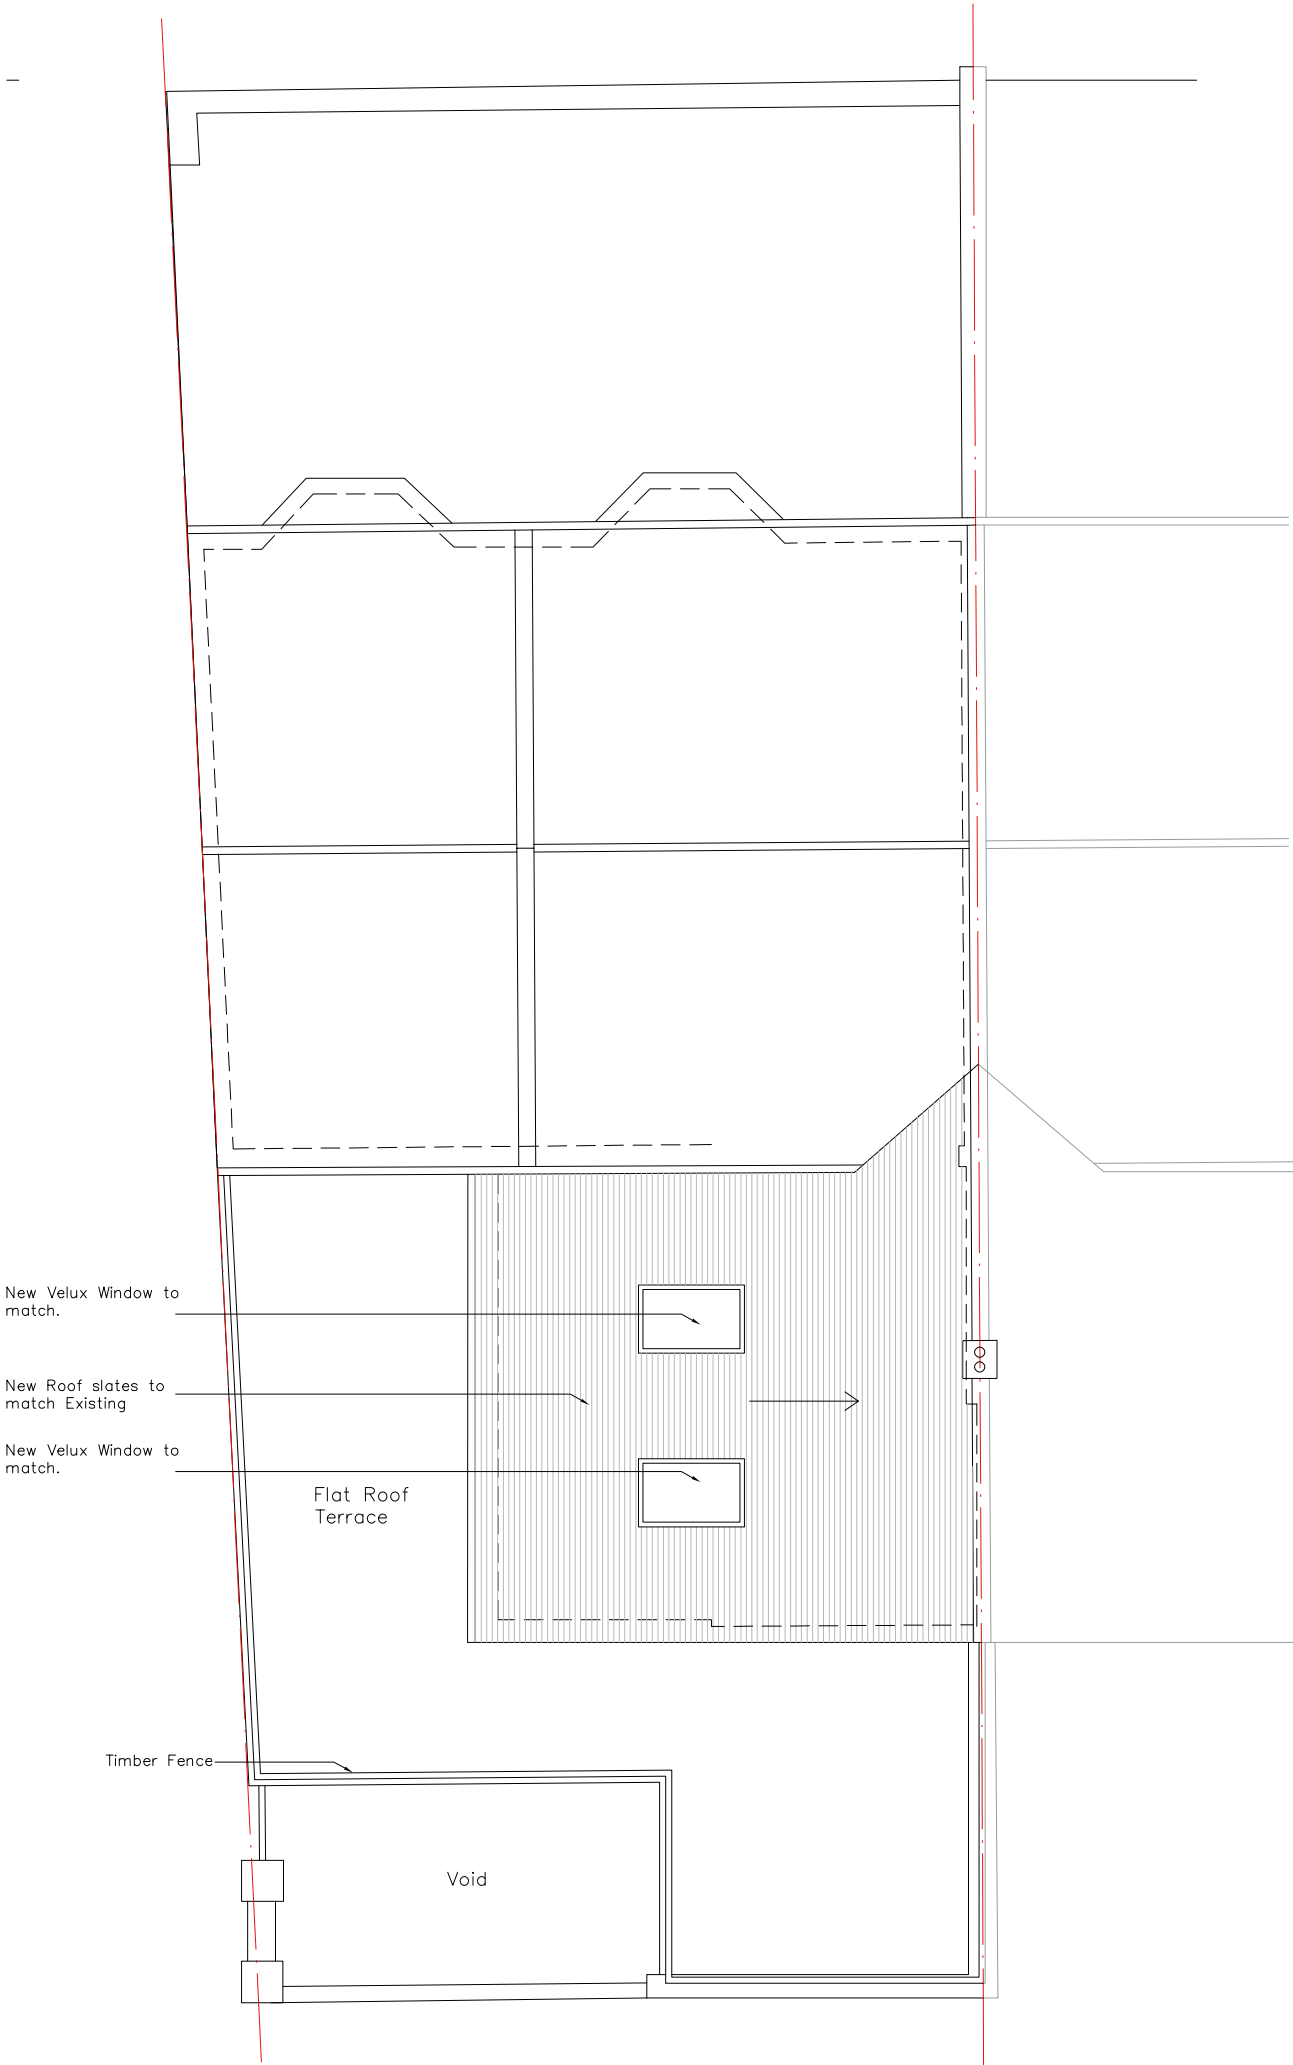

Roof Plan
As Proposed

KEY:	
	EXISTING WALLS
	AS PROPOSED EXTERNAL WALLS
	AS PROPOSED WALLS
	SITE BOUNDARY

REV	DESCRIPTION	DATE
JOB		
1D Cromwell Avenue London N6		
CLIENT		
Mr. Moshe Pinto		
DESCRIPTION		
Roof Plan As Proposed		
DWG. No.	22623/13	REV
Scale 1:100 0 2m 4m		
DATE May'23		
DWG. BY	AJ	CHECKED BY NS
Archi-Tone Ltd Chartered Architects		
130 East Barnet Road New Barnet Herts EN4 8RE		tel : 0208 447 0088 fax: 0208 441 7114 architoneltd@gmail.com