
 


Copyright: All rights reserved
©Archi-Tone Ltd

RIBA no.4783458 & ARB no.056654C

The drawing must not be reproduced
without permission.
The contractor is responsible for checking
dimensions on the site.

KEY:	
	EXISTING WALLS
	AS PROPOSED EXTERNAL WALLS
	AS PROPOSED WALLS
	SITE BOUNDARY

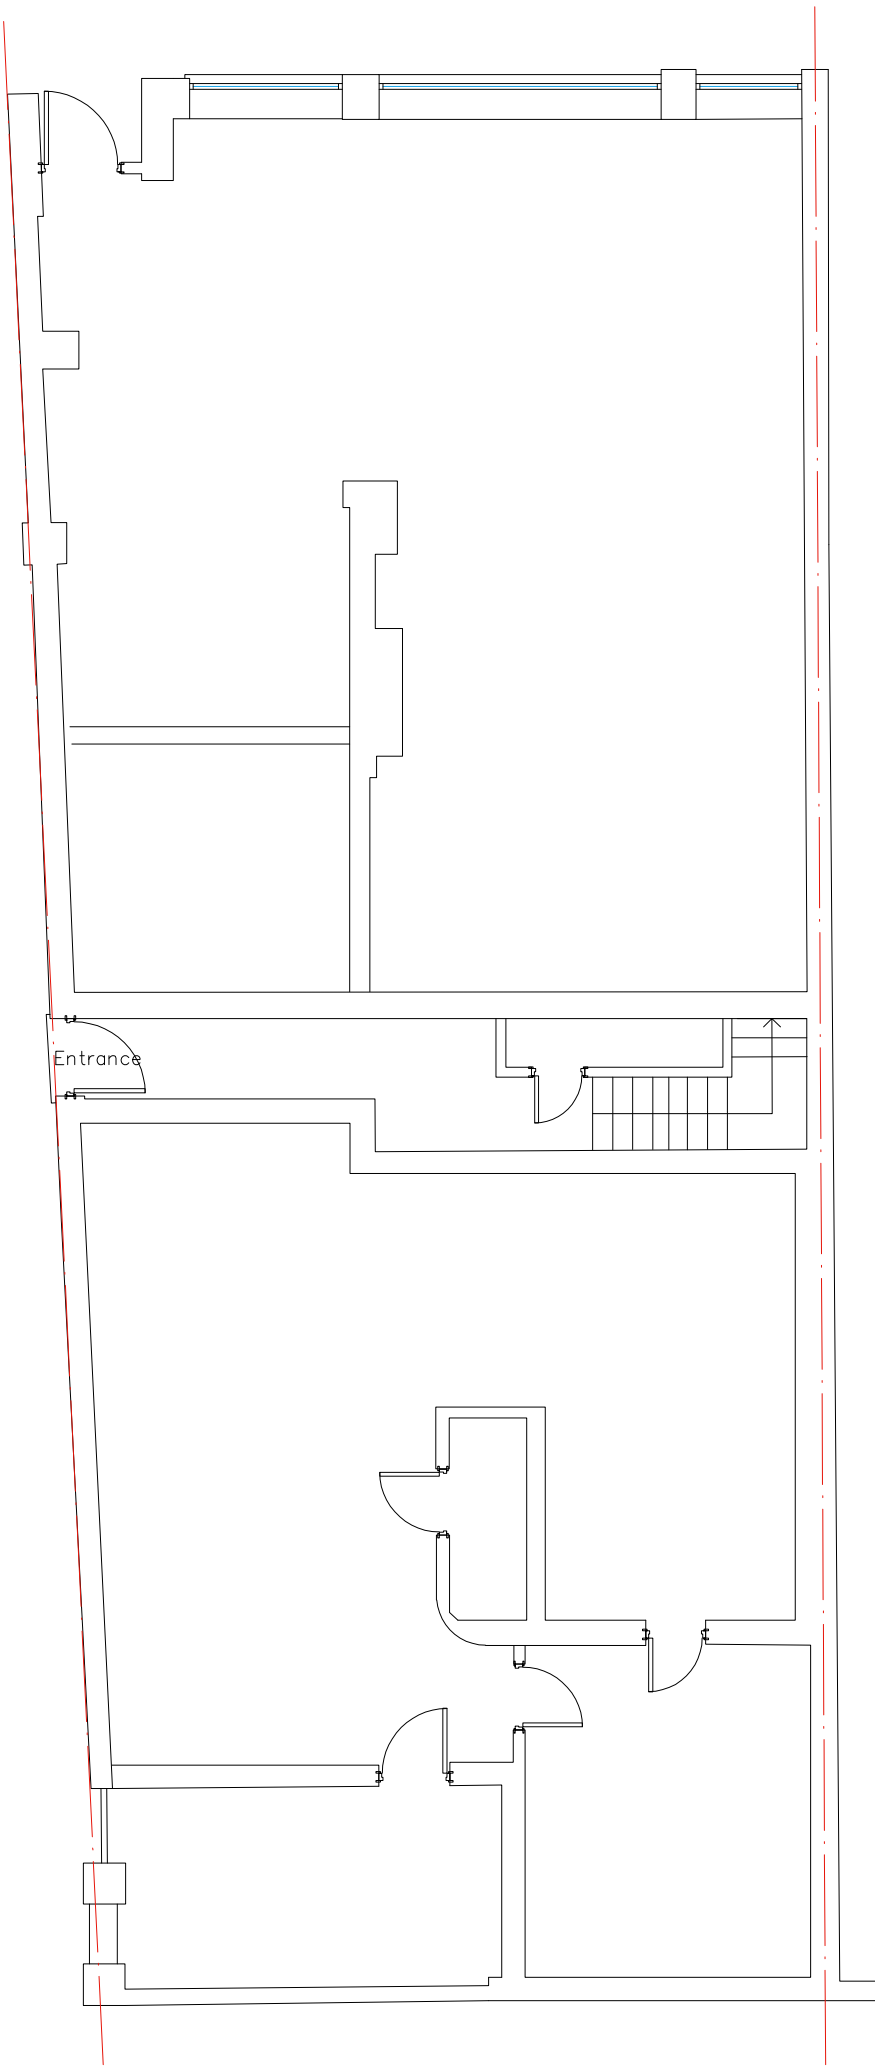

Ground Floor Plan
As Existing

REV	DESCRIPTION	DATE
JOB		
1D Cromwell Avenue London N6		
CLIENT		
Mr. Moshe Pinto		
DESCRIPTION		
Ground Floor Plan As Existing		
DWG. No.	22623/01	REV
Scale 1:100		
		
DATE	May'23	
DWG. BY	AJ	CHECKED BY NS

Archi-Tone Ltd
Chartered Architects

130 East Barnet Road
New Barnet
Herts EN4 8RE
tel : 0208 447 0088
fax: 0208 441 7114
architoneltd@gmail.com