


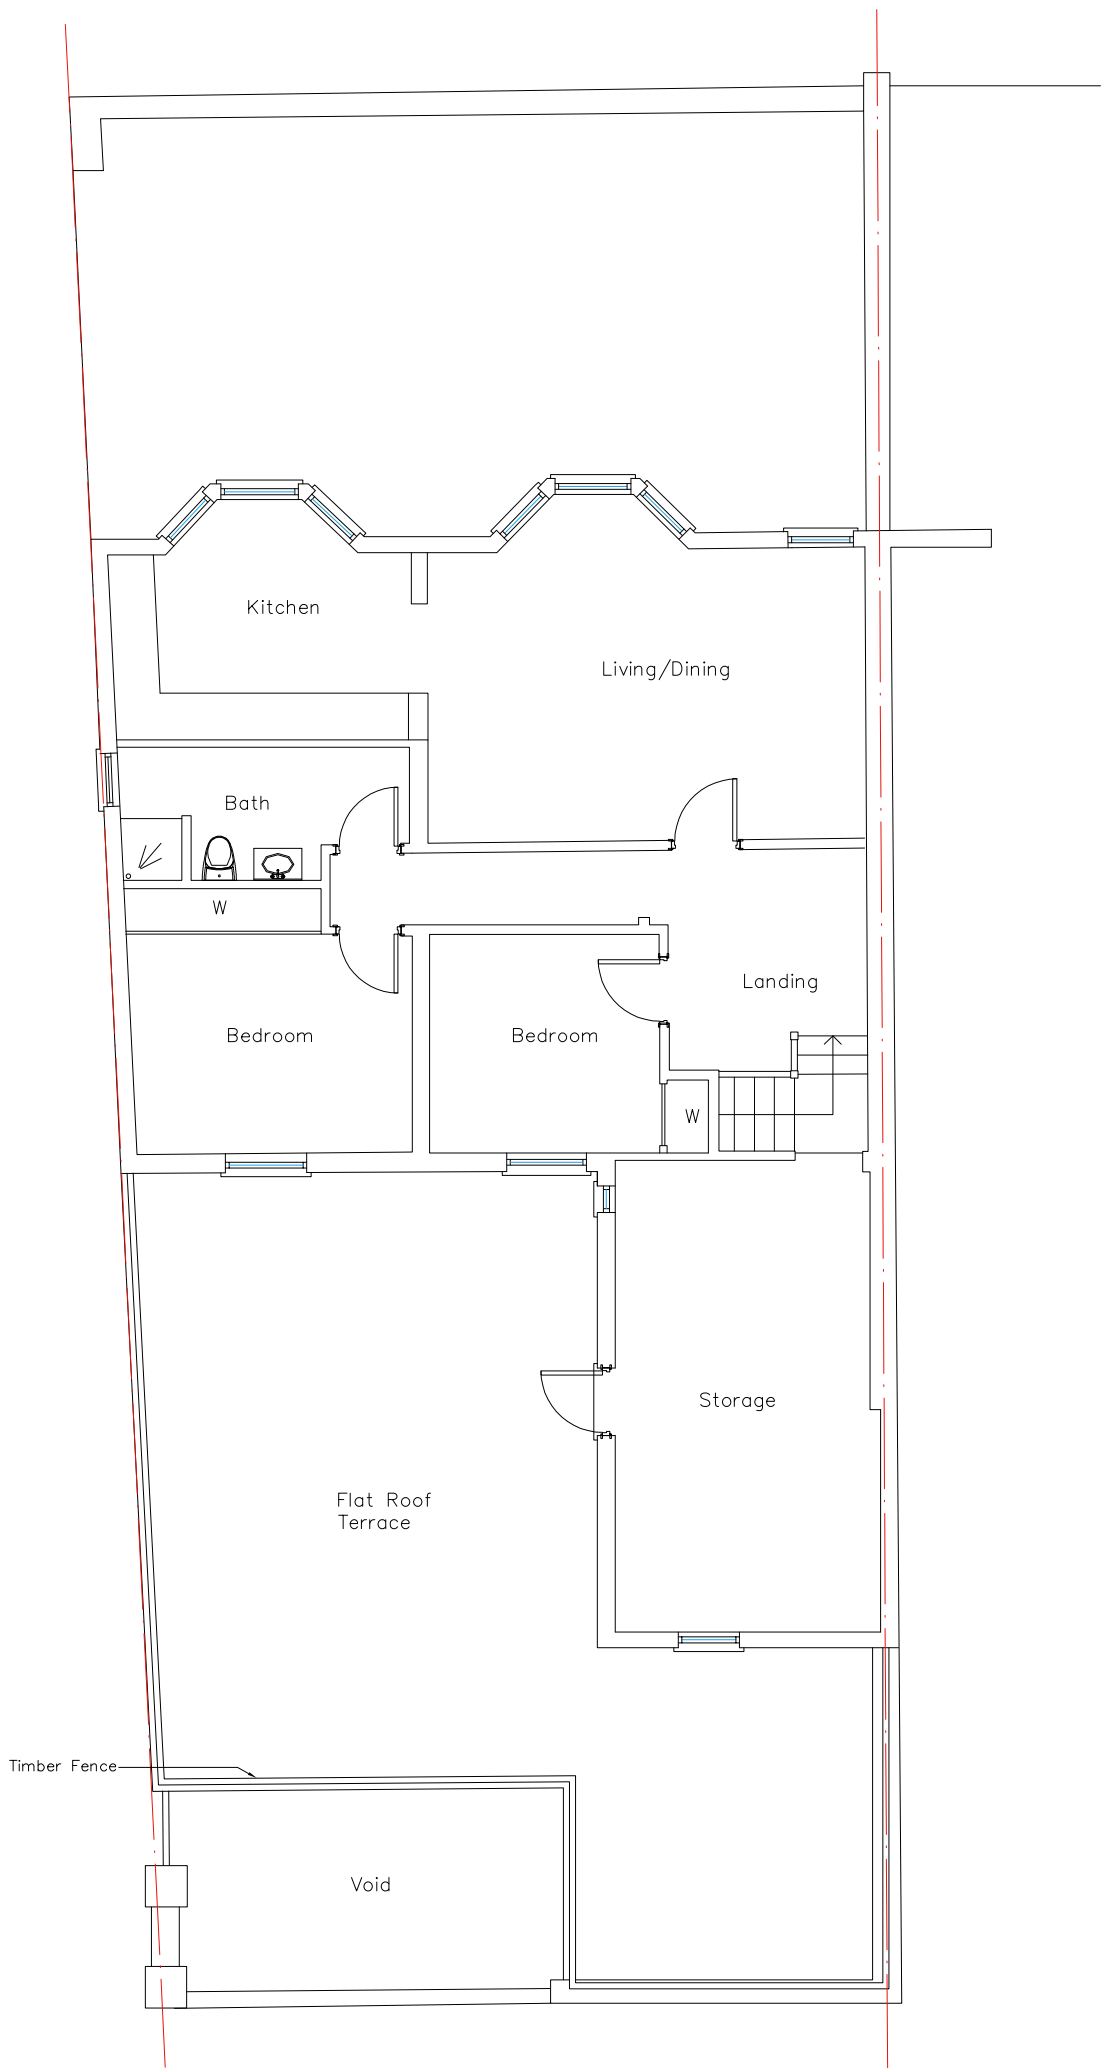

First Floor Plan  
As Existing

| KEY: |                            |
|------|----------------------------|
|      | EXISTING WALLS             |
|      | AS PROPOSED EXTERNAL WALLS |
|      | AS PROPOSED WALLS          |
|      | SITE BOUNDARY              |

| REV | DESCRIPTION | DATE |
|-----|-------------|------|
|-----|-------------|------|

JOB

1D Cromwell Avenue  
London N6

CLIENT

Mr. Moshe Pinto

DESCRIPTION

First Floor Plan  
As Existing

|          |          |     |
|----------|----------|-----|
| DWG. No. | 22623/02 | REV |
|----------|----------|-----|

Scale 1:100



|         |        |            |    |
|---------|--------|------------|----|
| DATE    | May'23 |            |    |
| DWG. BY | AJ     | CHECKED BY | NS |

**Archi-Tone Ltd**  
Chartered Architects

130 East Barnet Road  
New Barnet  
Herts EN4 8RE

tel : 0208 447 0088  
fax: 0208 441 7114  
architoneltd@gmail.com