
 


Copyright: All rights reserved
©Archi-Tone Ltd

RIBA no.4783458 & ARB no.056654C

The drawing must not be reproduced
without permission.
The contractor is responsible for checking
dimensions on the site.

KEY:	
	EXISTING WALLS
	AS PROPOSED EXTERNAL WALLS
	AS PROPOSED WALLS
	SITE BOUNDARY

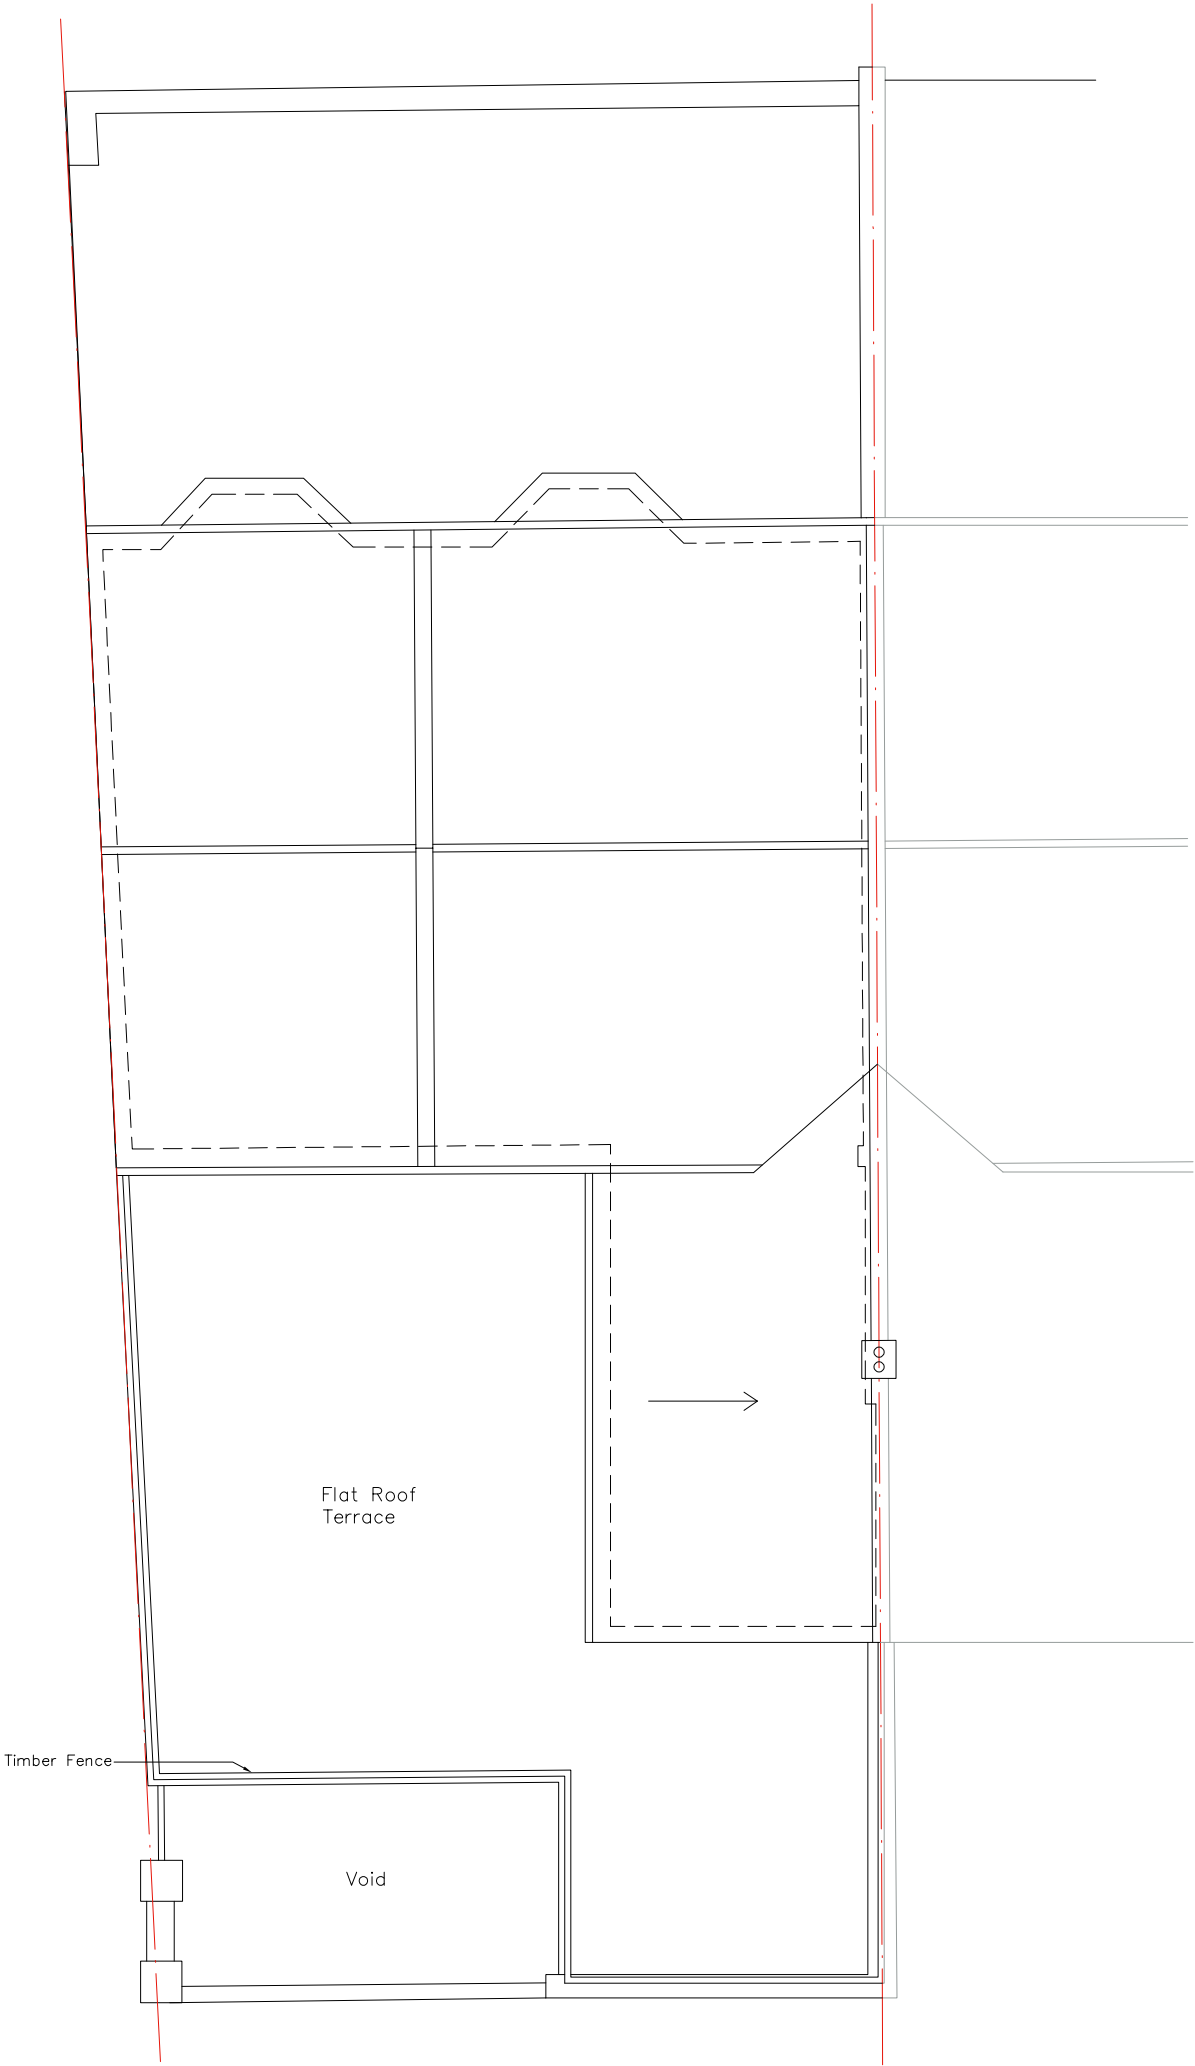

Roof Plan
As Existing

REV	DESCRIPTION	DATE
-----	-------------	------

JOB
**1D Cromwell Avenue
London N6**

CLIENT
Mr. Moshe Pinto

DESCRIPTION
**Roof Plan
As Existing**

DWG. No.	22623/03	REV
----------	-----------------	-----

Scale 1:100	0	2m	4m
-------------	---	----	----

DATE	May'23		
DWG. BY	AJ	CHECKED BY	NS

Archi-Tone Ltd
Chartered Architects

130 East Barnet Road
New Barnet
Herts EN4 8RE
tel : 0208 447 0088
fax: 0208 441 7114
architoneltd@gmail.com