



Copyright: All rights reserved
©Archi-Tone Ltd

RIBA no.4783458 & ARB no.056654C

The drawing must not be reproduced
without permission.
The contractor is responsible for checking
dimensions on the site.

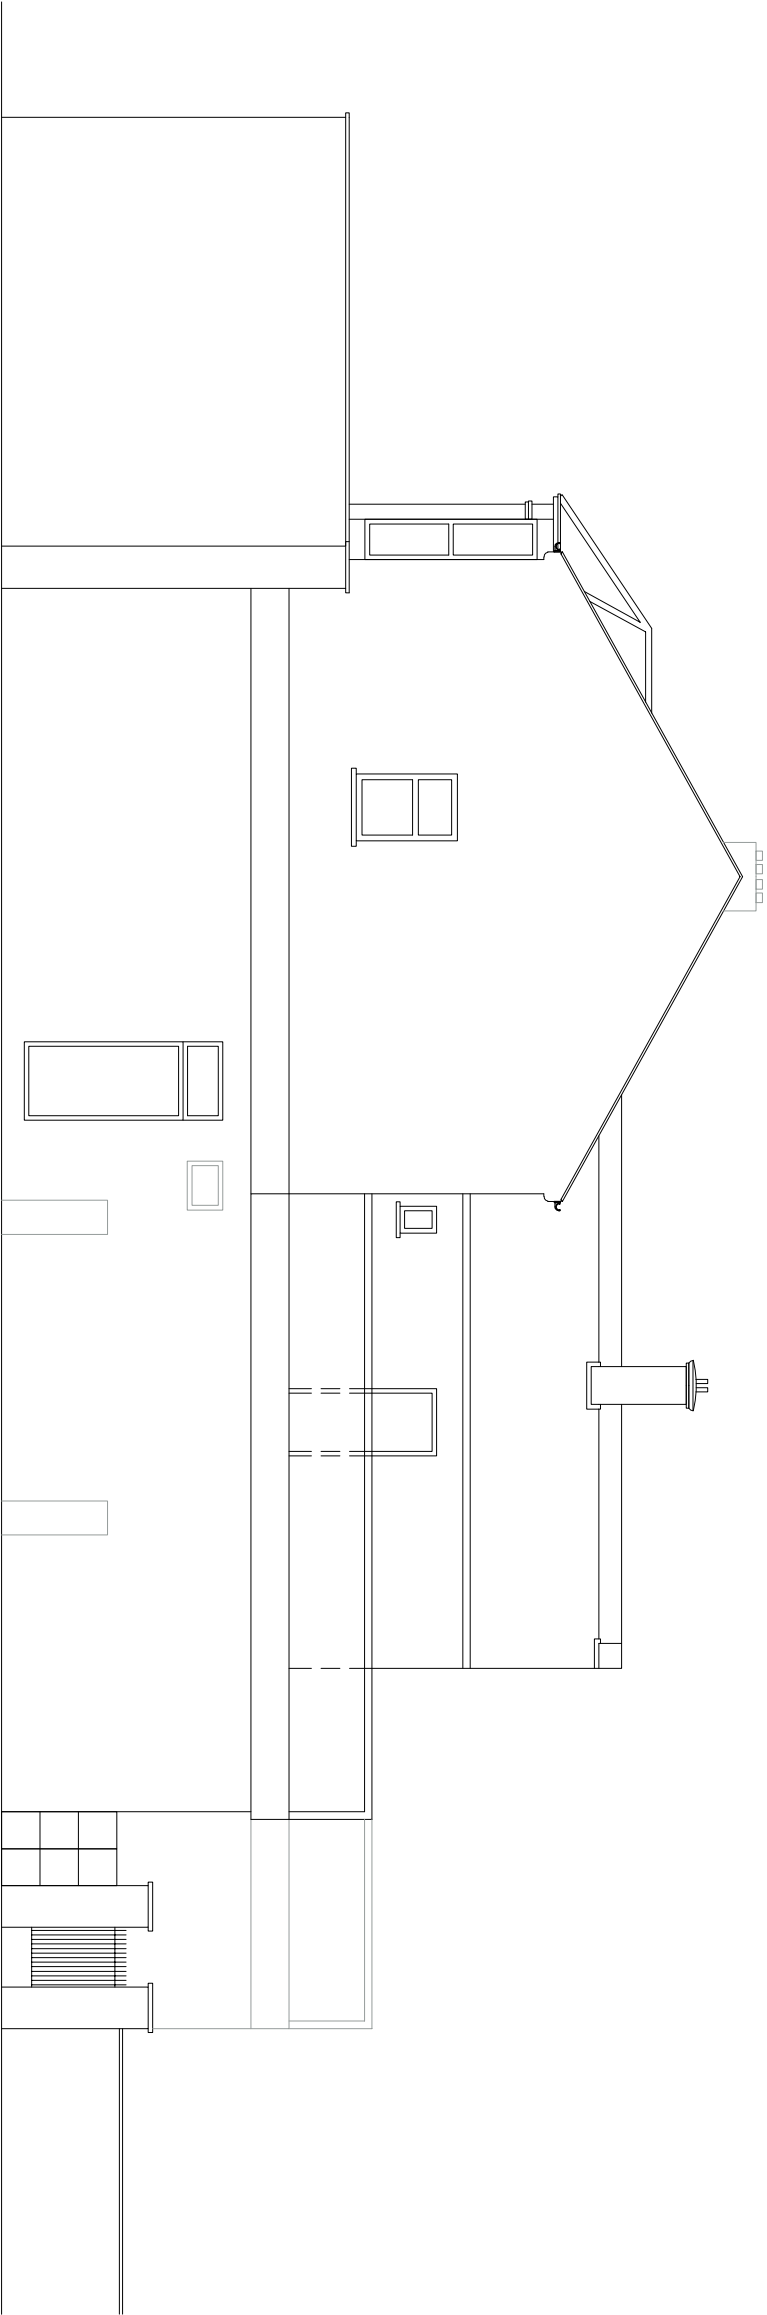

Side Elevation
As Existing

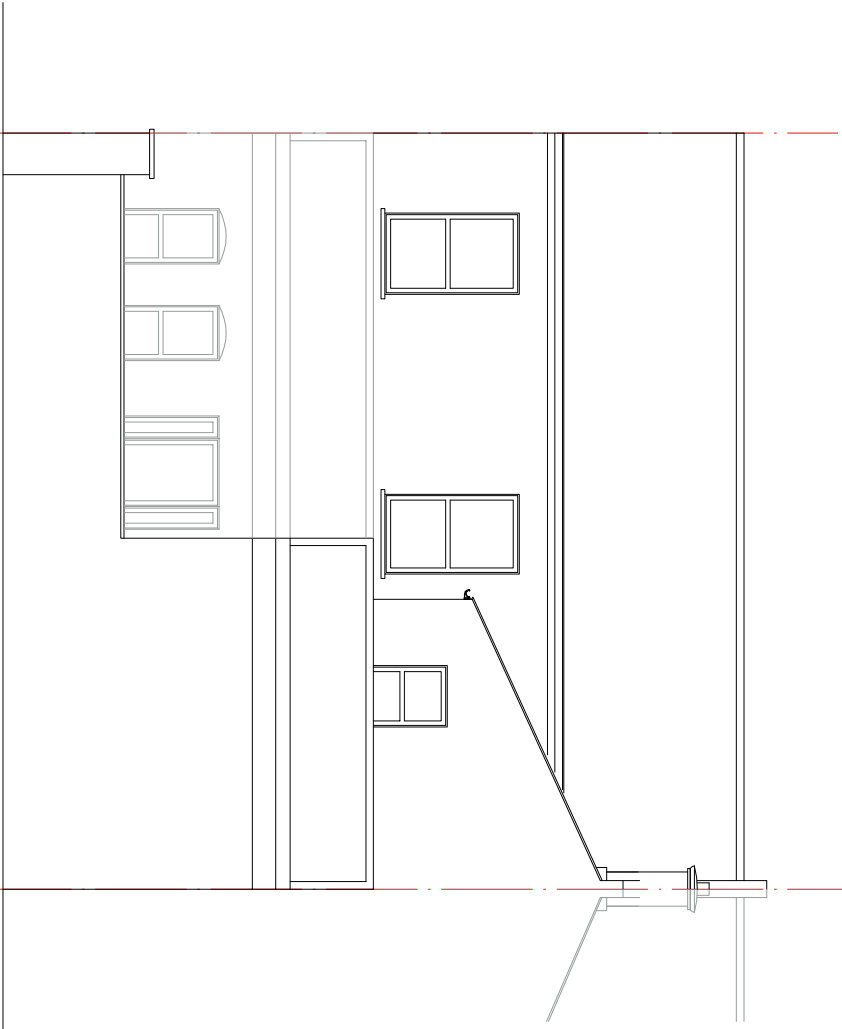

Rear Elevation
As Existing

REV	DESCRIPTION	DATE
-----	-------------	------

JOB

1D Cromwell Avenue
London N6

CLIENT

Mr. Moshe Pinto

DESCRIPTION

Side & Rear Elevation
As Existing

DWG. No.	22623/04	REV
----------	----------	-----

Scale 1:100



DATE

May'23

DWG. BY

AJ

CHECKED BY

NS

Archi-Tone Ltd
Chartered Architects

130 East Bamei Road
New Bamei
Herts EN4 8RE

tel : 0208 447 0088
fax: 0208 441 7114
architoneltd@gmail.com