
 


Copyright: All rights reserved  
©Archi-Tone Ltd

RIBA no.4783458 & ARB no.056654C

The drawing must not be reproduced  
without permission.  
The contractor is responsible for checking  
dimensions on the site.

| KEY:                                                                                |                               |
|-------------------------------------------------------------------------------------|-------------------------------|
|  | EXISTING WALLS                |
|  | AS PROPOSED<br>EXTERNAL WALLS |
|  | AS PROPOSED WALLS             |
|  | SITE BOUNDARY                 |

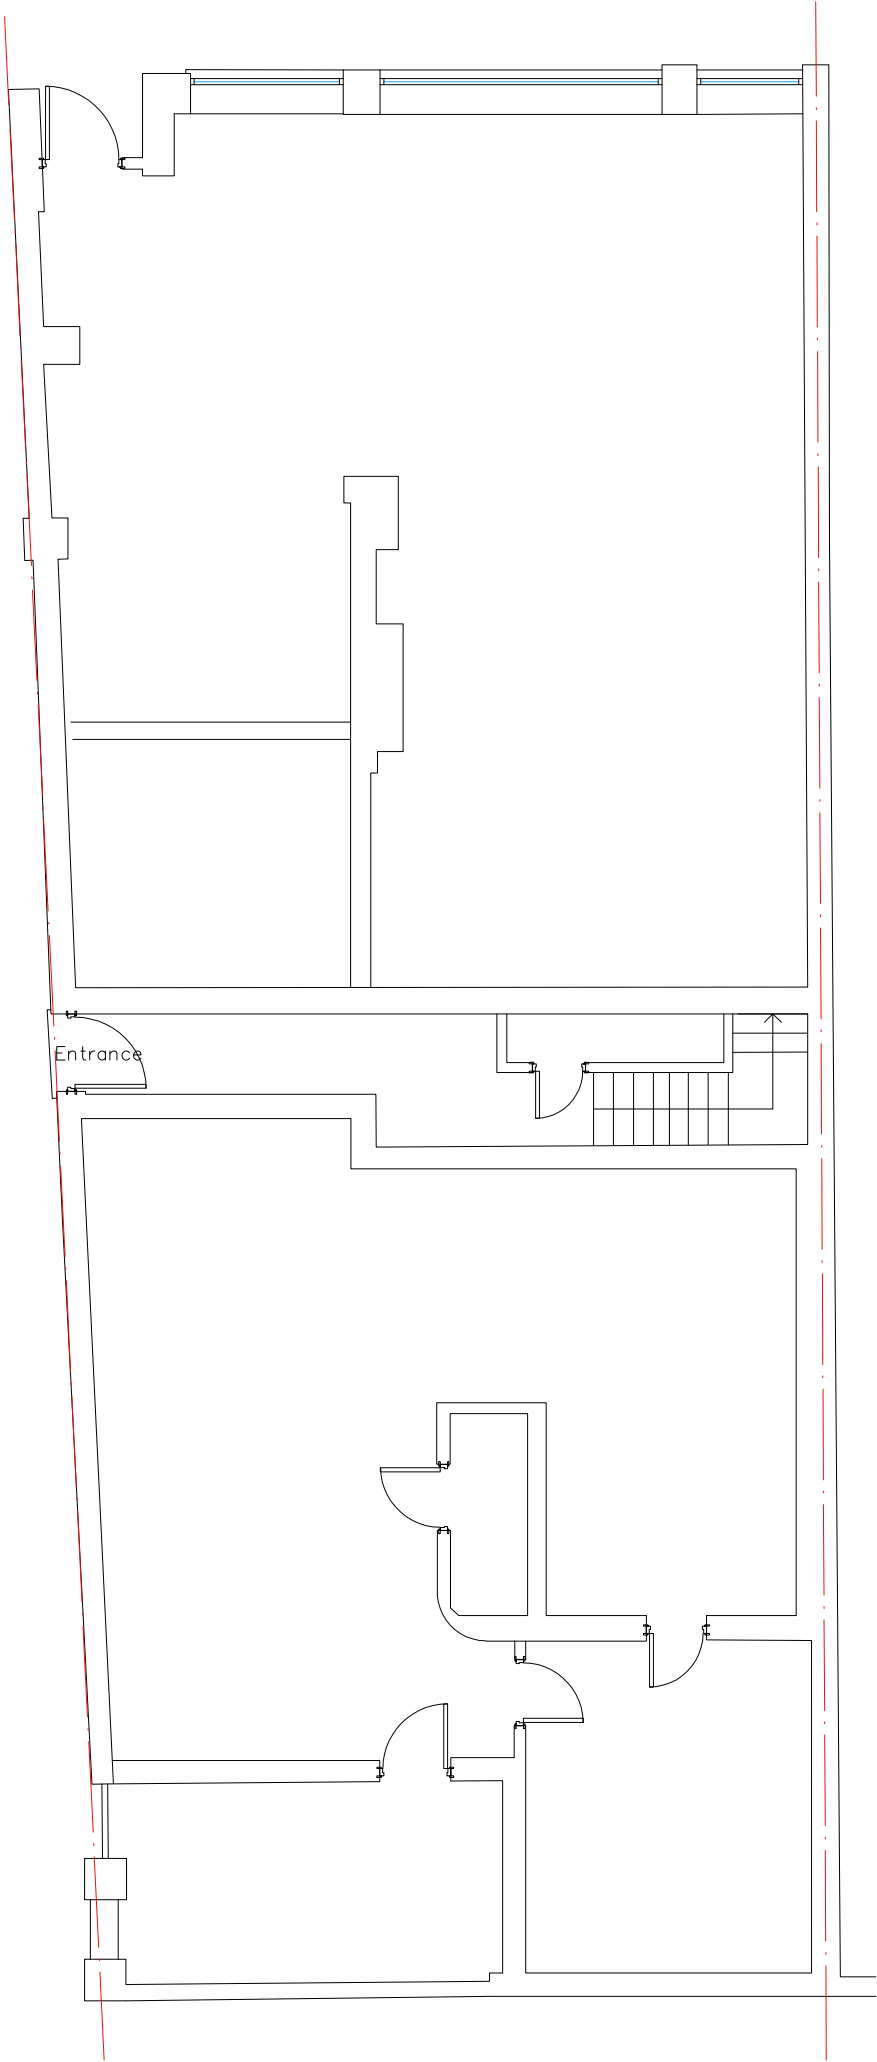

Ground Floor Plan  
As Proposed

| REV DESCRIPTION                                                                       |          | DATE       |
|---------------------------------------------------------------------------------------|----------|------------|
| JOB                                                                                   |          |            |
| 1D Cromwell Avenue<br>London N6                                                       |          |            |
| CLIENT                                                                                |          |            |
| Mr. Moshe Pinto                                                                       |          |            |
| DESCRIPTION                                                                           |          |            |
| Ground Floor Plan<br>As Proposed                                                      |          |            |
| DWG. No.                                                                              | 22623/11 | REV        |
| Scale 1:100                                                                           |          |            |
|  |          |            |
| DATE                                                                                  |          |            |
| May'23                                                                                |          |            |
| DWG. BY                                                                               | AJ       | CHECKED BY |
|                                                                                       |          | NS         |

**Archi-Tone Ltd**  
Chartered Architects

130 East Barnet Road  
New Barnet  
Herts EN4 8RE

tel : 0208 447 0088  
fax: 0208 441 7114  
architoneltd@gmail.com