



Copyright: All rights reserved
©Archi-Tone Ltd
RIBA no.4783458 & ARB no.056654C
The drawing must not be reproduced
without permission.
The contractor is responsible for checking
dimensions on the site.

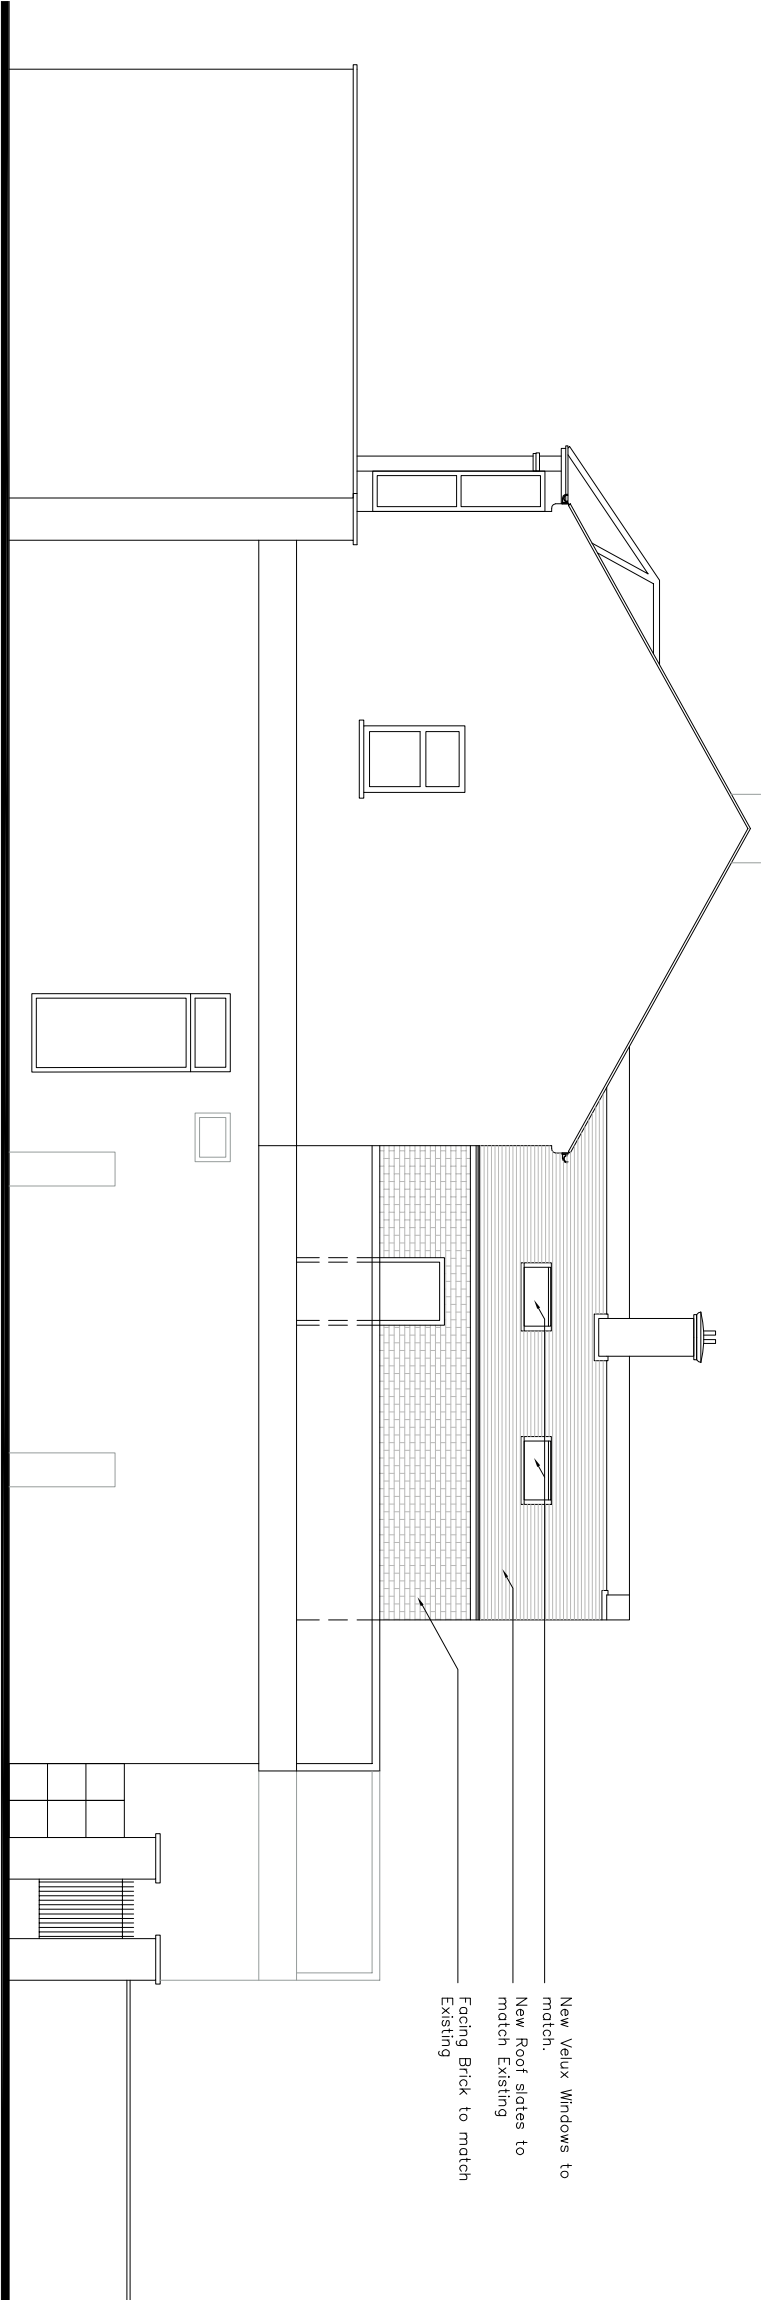

Side Elevation
As Proposed

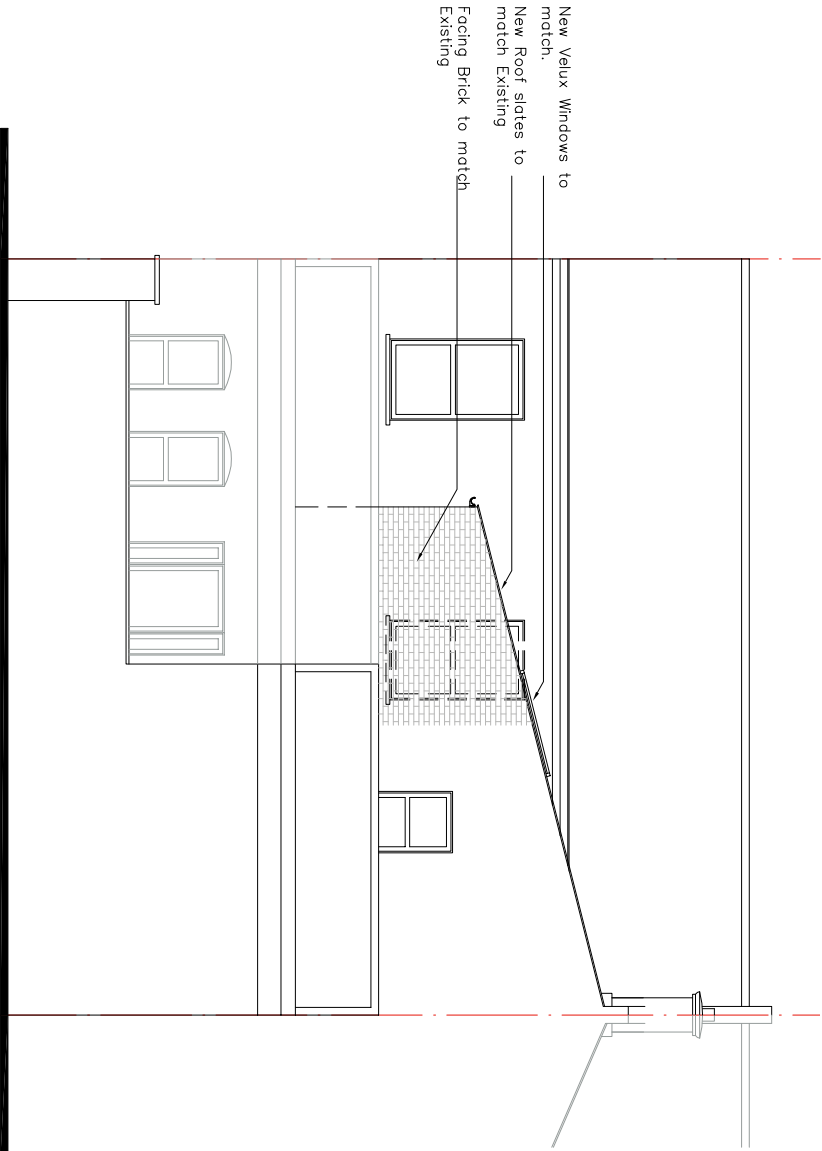

Rear Elevation
As Proposed

REV	DESCRIPTION	DATE
JOB		

1D Cromwell Avenue
London N6

CLIENT
Mr. Moshe Pinto

DESCRIPTION
Side & Rear Elevation
As Proposed

DWG. No.	22623/14	REV
----------	----------	-----

Scale 1:100



DATE	May'23	CHECKED BY	NS
DWG. BY	AJ		

Archi-Tone Ltd
Chartered Architects

130 East Barnet Road
New Barnet
Herts EN4 8RE
tel : 0208 447 0088
fax: 0208 441 7114
archi@toneid@gmail.com