





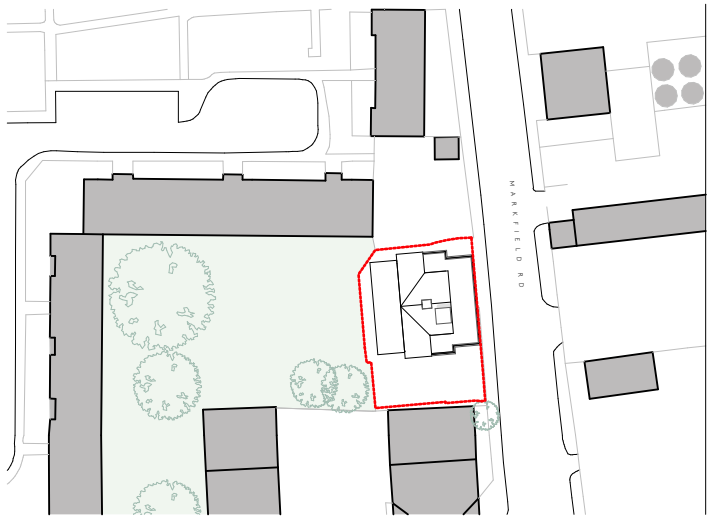

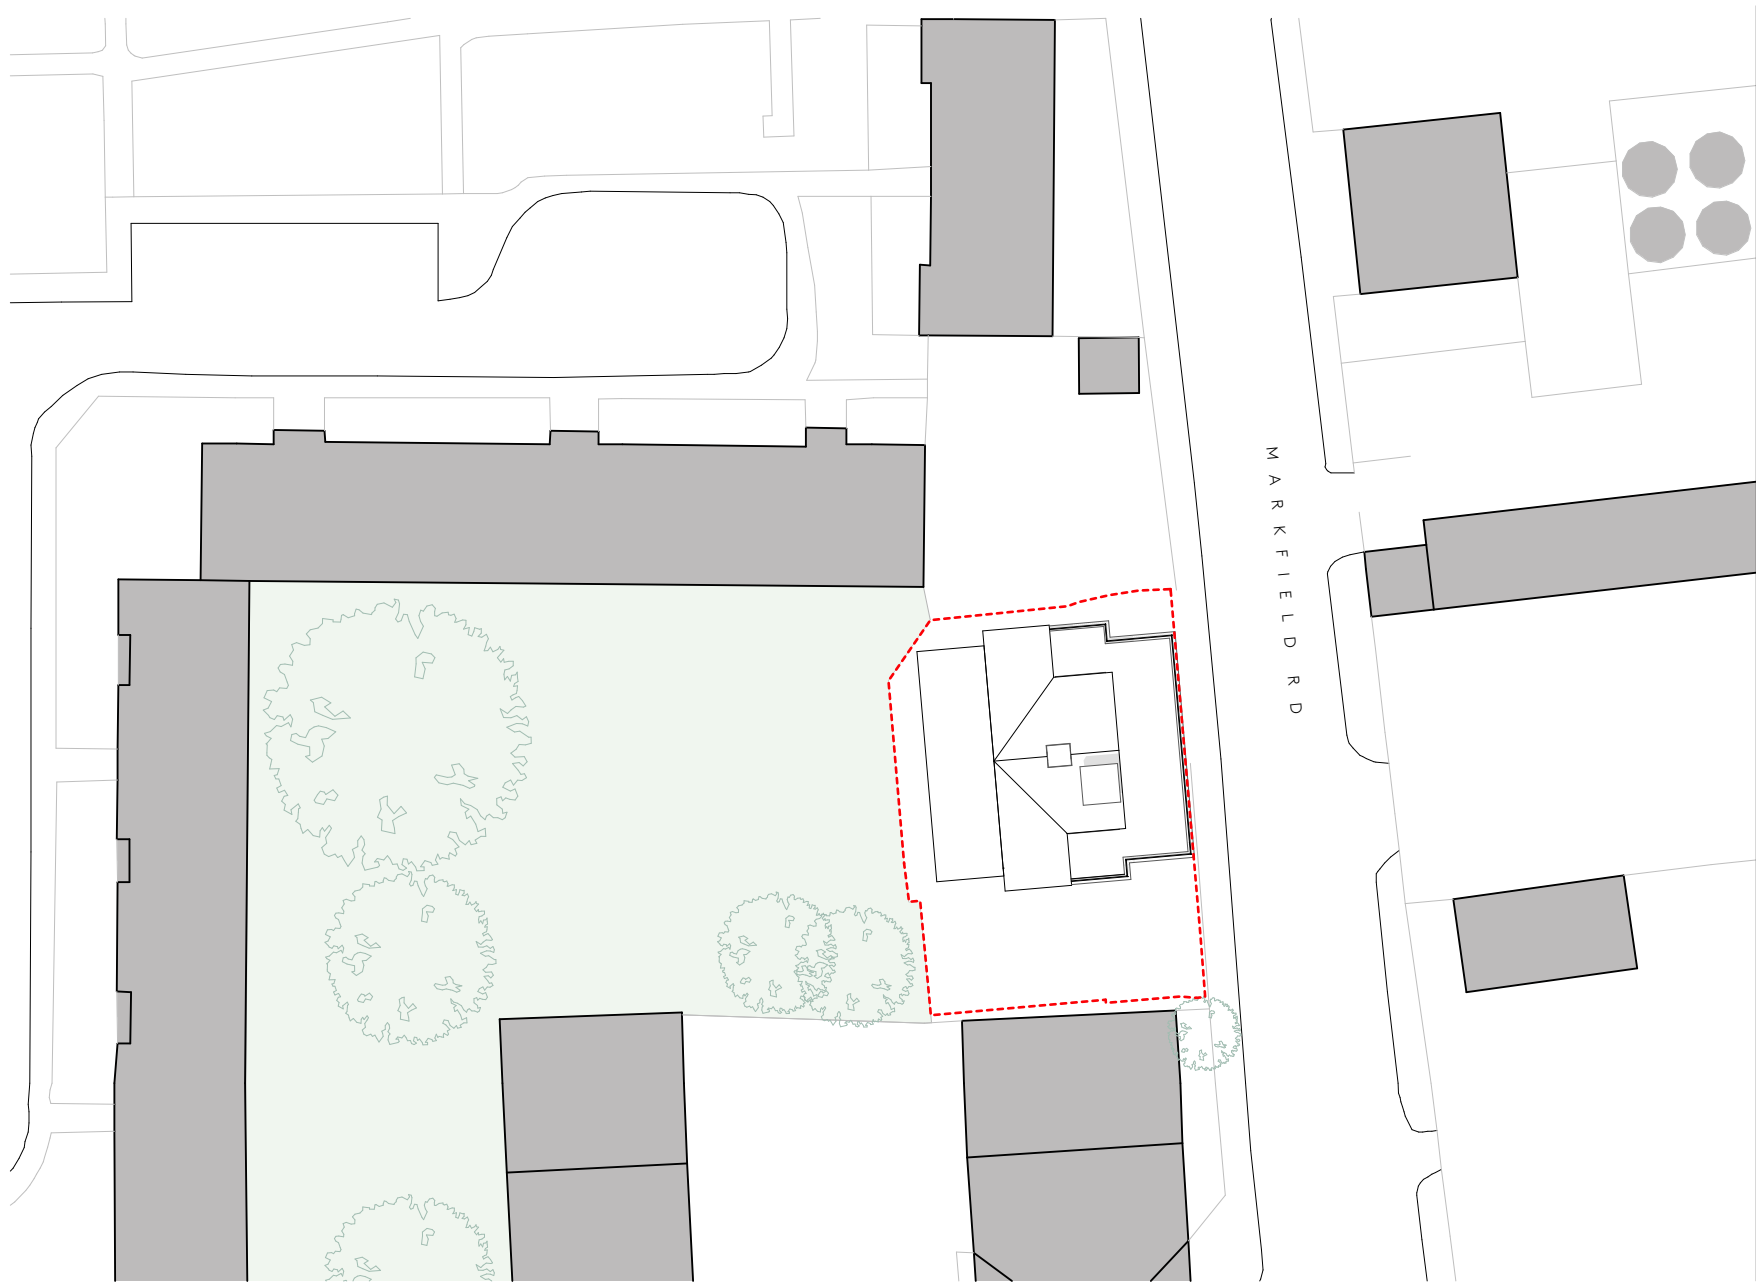

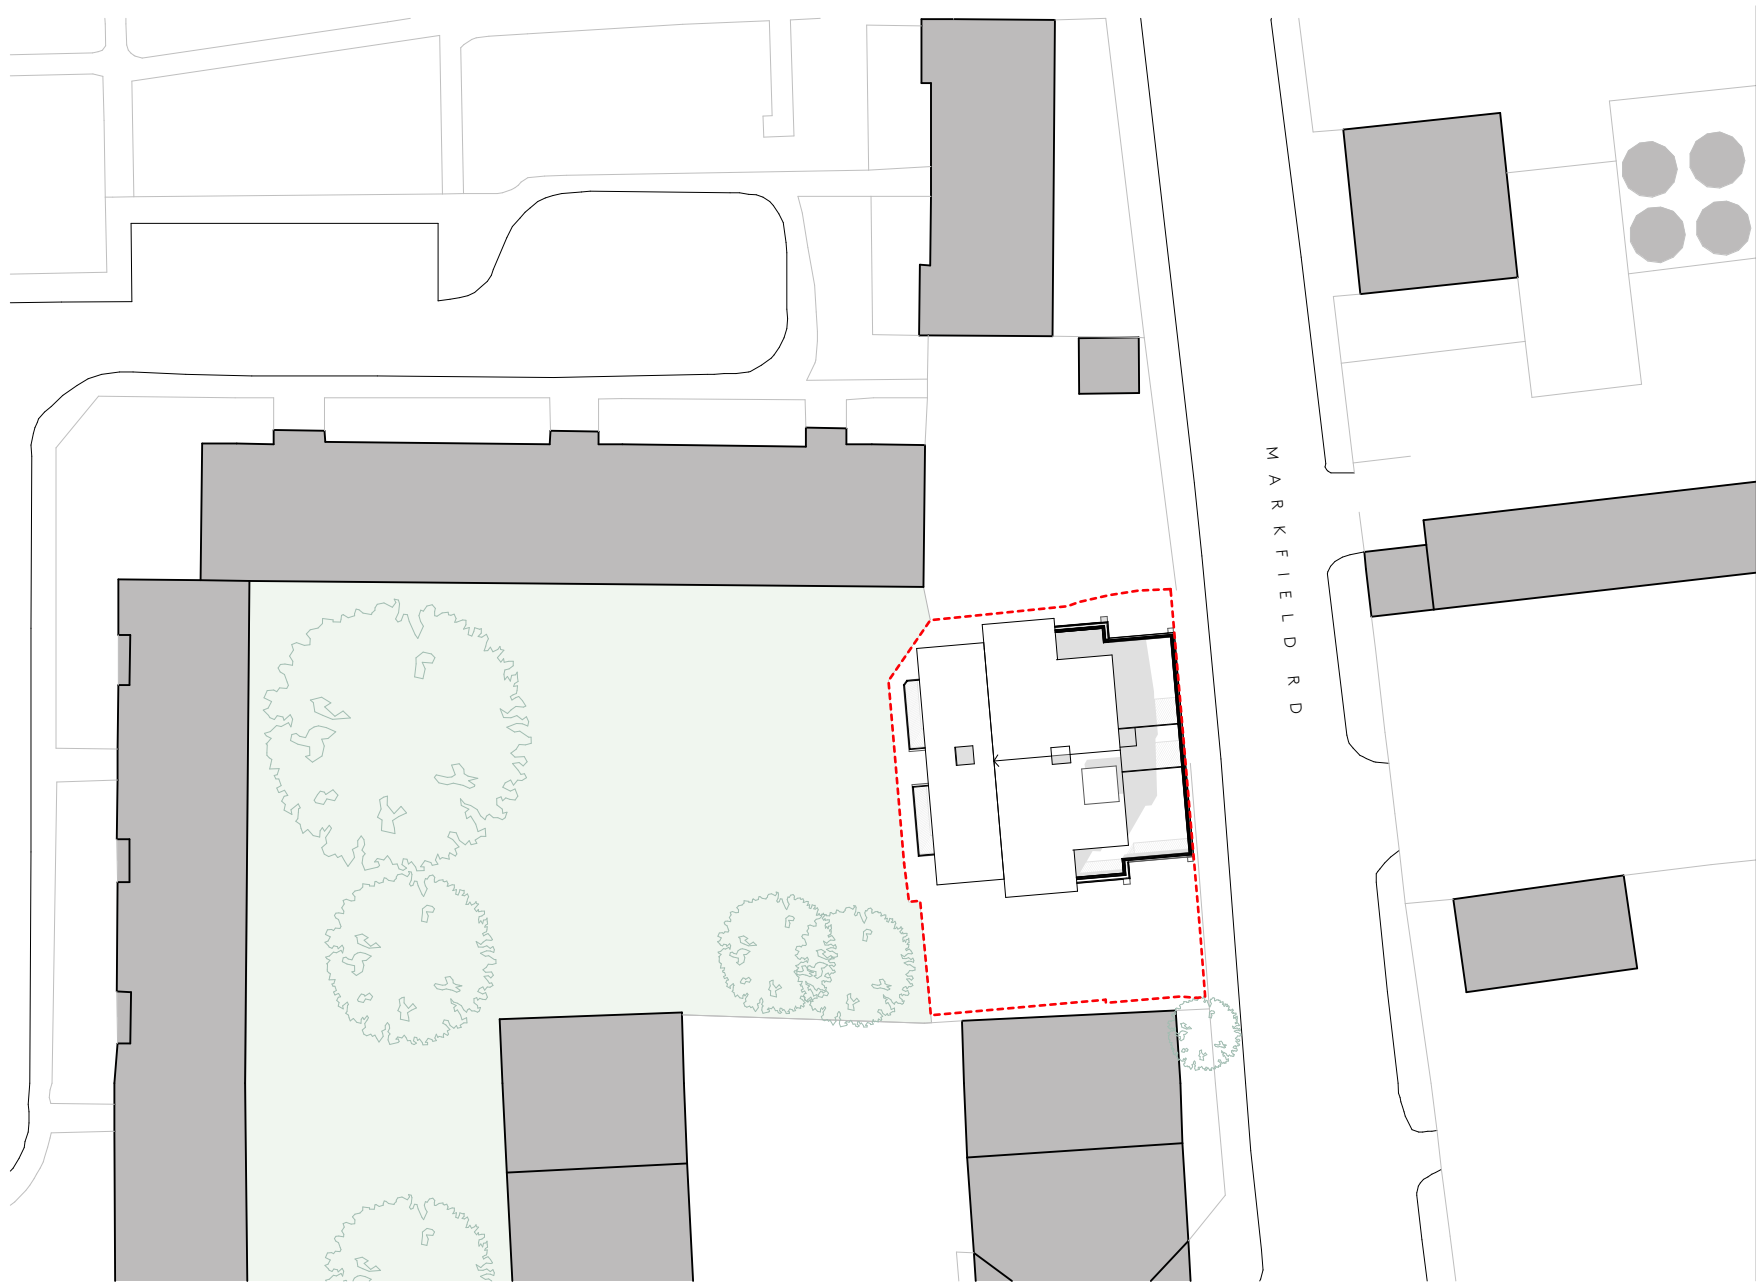

Ackroyd Lowrie 23 Vyner Street, London E2 9DG Ph: 0203 770 9780 www.ackroydlowrie.com	NOTE DO NOT SCALE FROM THIS DRAWING. DO NOT USE ANY AREAS INDICATED FOR EITHER VALUATION, PURCHASE SALE OR ANY OTHER FORM OF LEGALLY BINDING CONTRACT. DO NOT REPRODUCE ANY PART OF THIS DRAWING WITHOUT PRIOR WRITTEN CONSENT. THIS DRAWING REMAINS THE COPYRIGHT OF ACKROYD LOWRIE LTD.	KEY Site boundary 01020m 1:500 N	LOCATION	ISSUE <table><tr><th>Rev.</th><th>Date</th><th>Comment</th></tr><tr><td>P1 - WIP</td><td>Work in Progress</td><td></td></tr><tr><td></td><td></td><td></td></tr><tr><td></td><td></td><td></td></tr><tr><td></td><td></td><td></td></tr></table>	Rev.	Date	Comment	P1 - WIP	Work in Progress											PROJECT 940 - Grove Court	CLIENT Rontades Ltd
	Rev.	Date	Comment																		
	P1 - WIP	Work in Progress																			
DRAWING NO. 940-003	DRAWING Proposed Site Plan	REVISION P1 - WIP																			
Drawn SM	Checked AR	Current Stage STAGE 3	Scale 1:500@A3	Date Work in Progress	Issue Set P1																

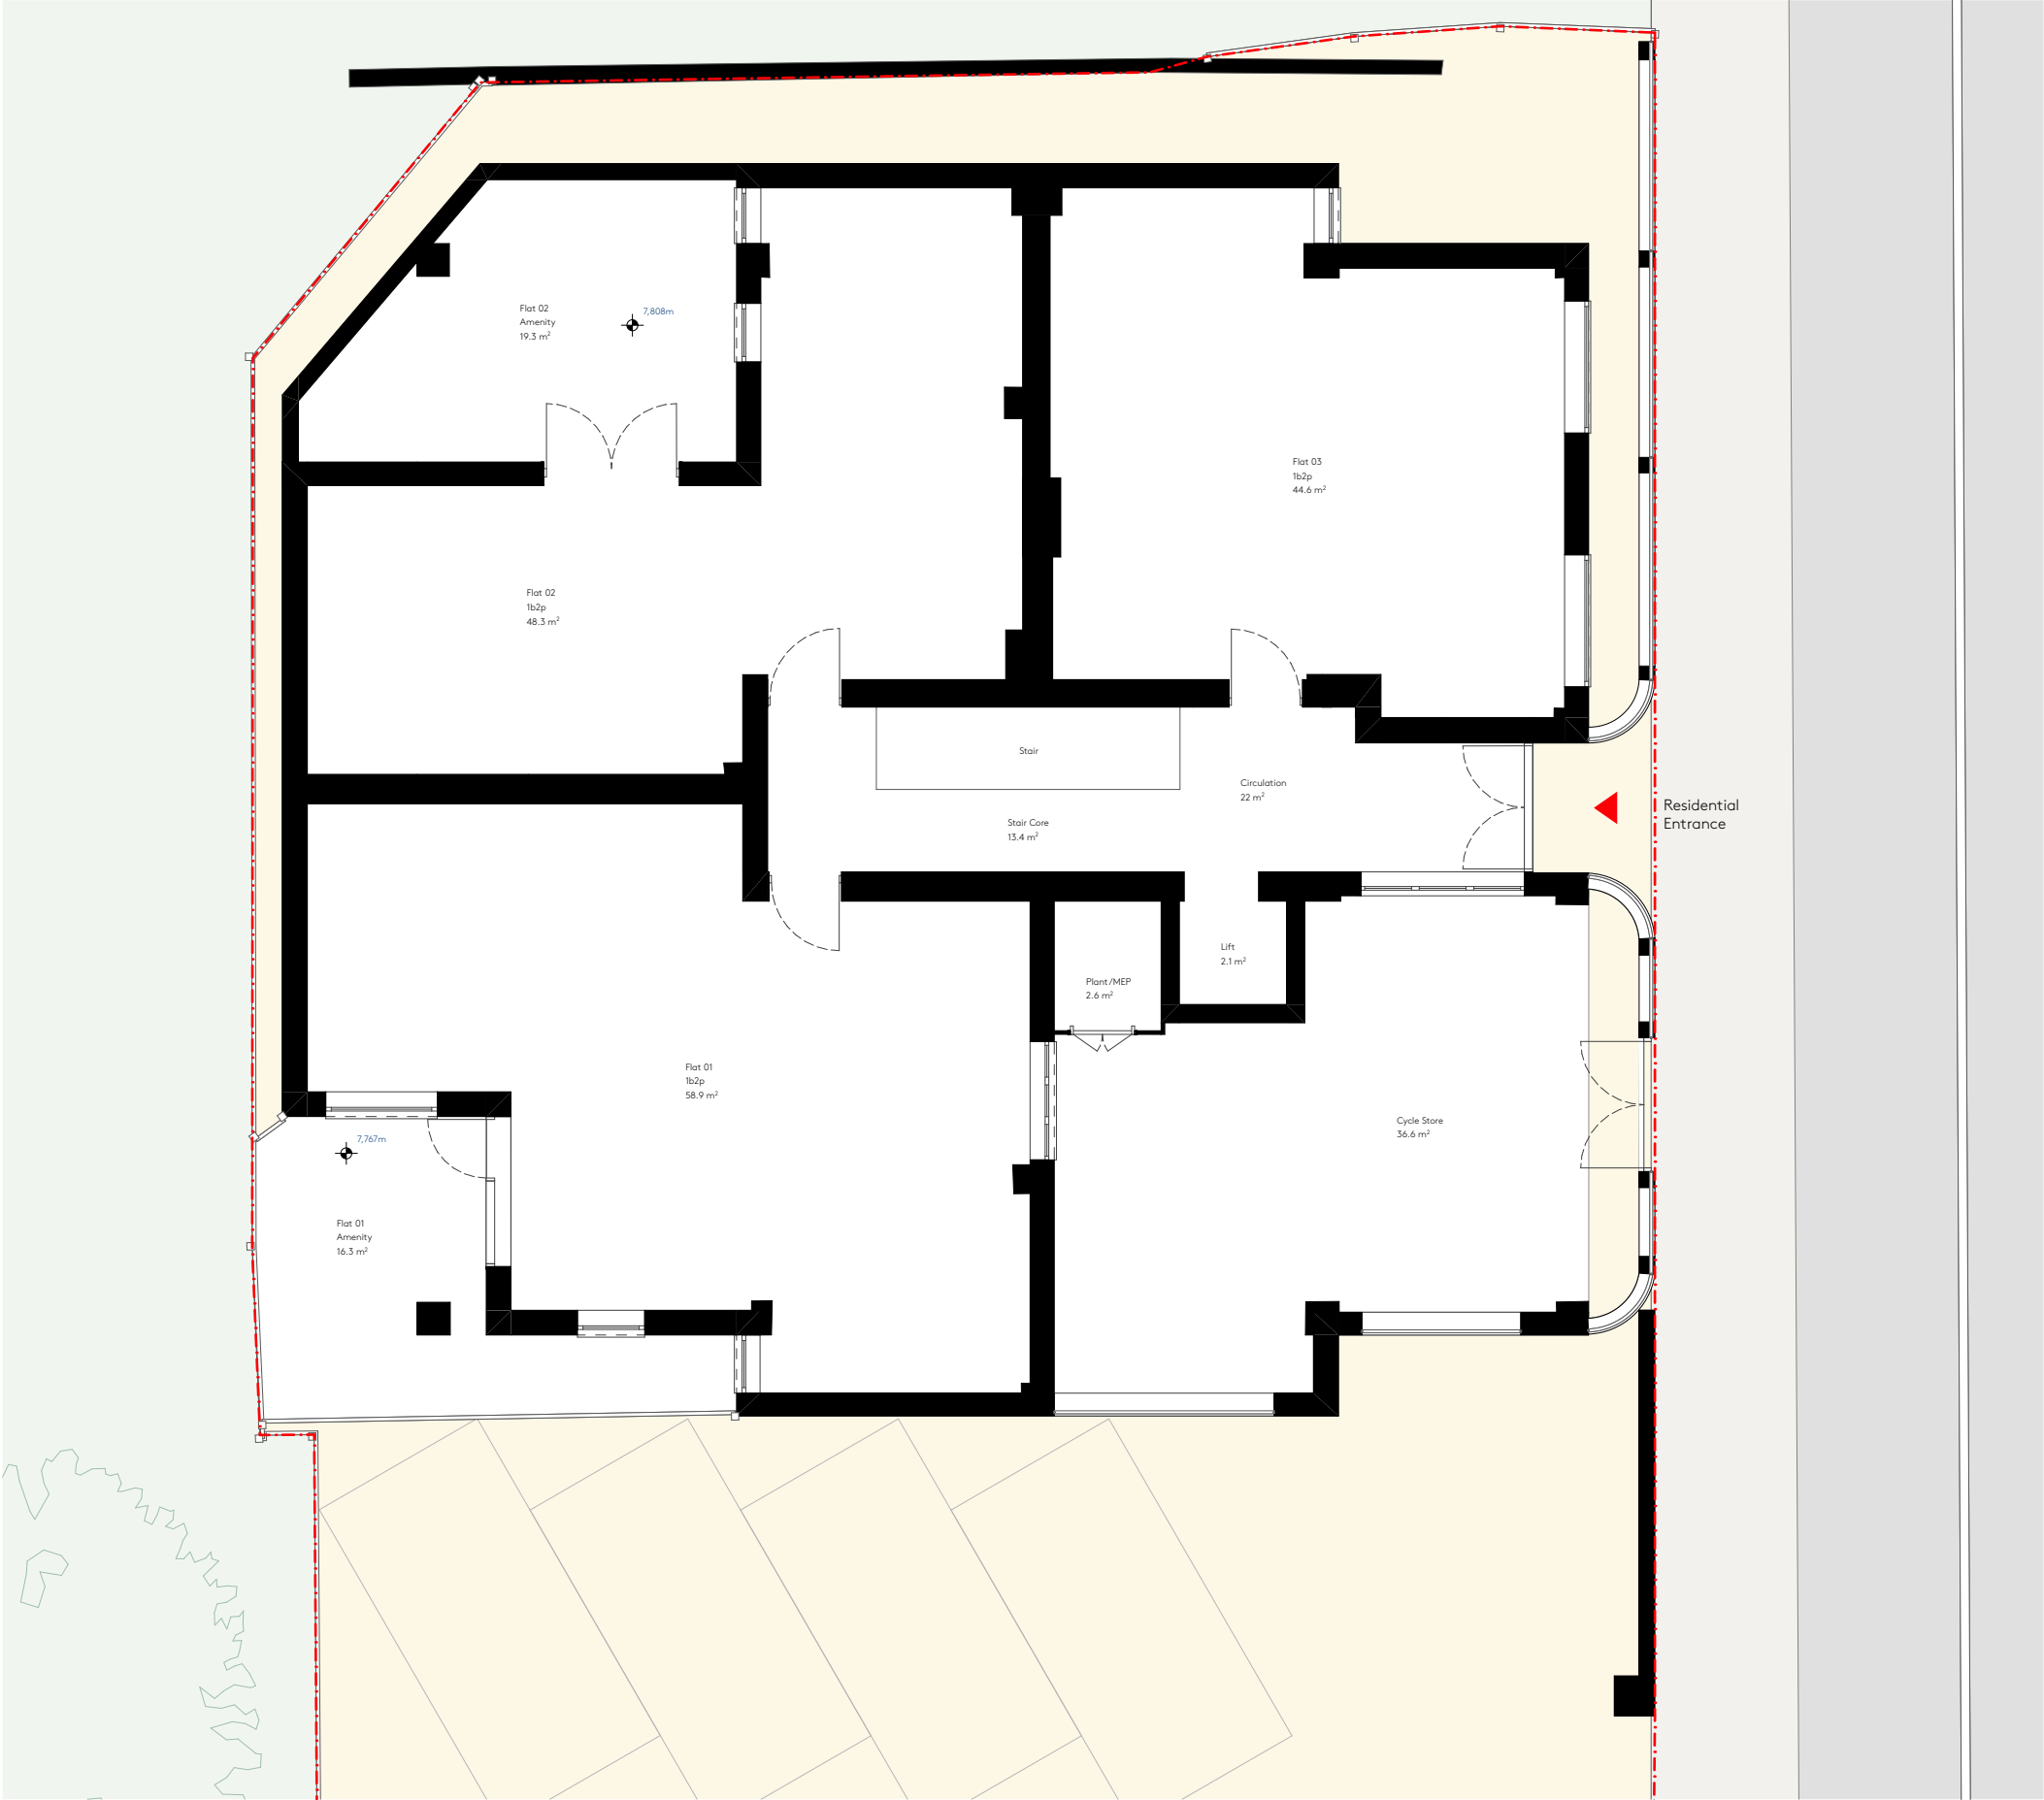



Ackroyd
Lowrie

23 Vyner Street, London E2 9DG
Ph: 0203 770 9780
www.ackroydlowrie.com

NOTE

DO NOT SCALE FROM THIS DRAWING.
DO NOT USE ANY AREAS INDICATED FOR EITHER VALUATION, PURCHASE SALE OR ANY OTHER FORM OF LEGALLY BINDING CONTRACT.
DO NOT REPRODUCE ANY PART OF THIS DRAWING WITHOUT PRIOR WRITTEN CONSENT. THIS DRAWING REMAINS THE COPYRIGHT OF ACKROYD LOWRIE LTD.

KEY

Site boundary


Existing structure

015m

1:100

N

LOCATION

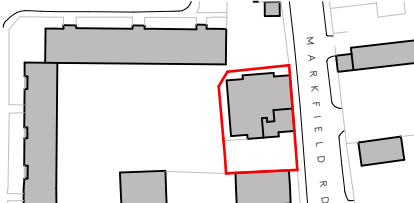

ISSUE

Rev.	Date	Comment
P1 - WIP	Work in Progress	

PROJECT

940 - Grove Court

CLIENT

Rontades Ltd

DRAWING NO.

940-010

DRAWING

Existing Ground Floor Plan

REVISION

P1 - WIP

Drawn

SM

Checked

AR

Current Stage

STAGE 3


Scale


1:100@A3


Date


Work in Progress P1

Issue Set

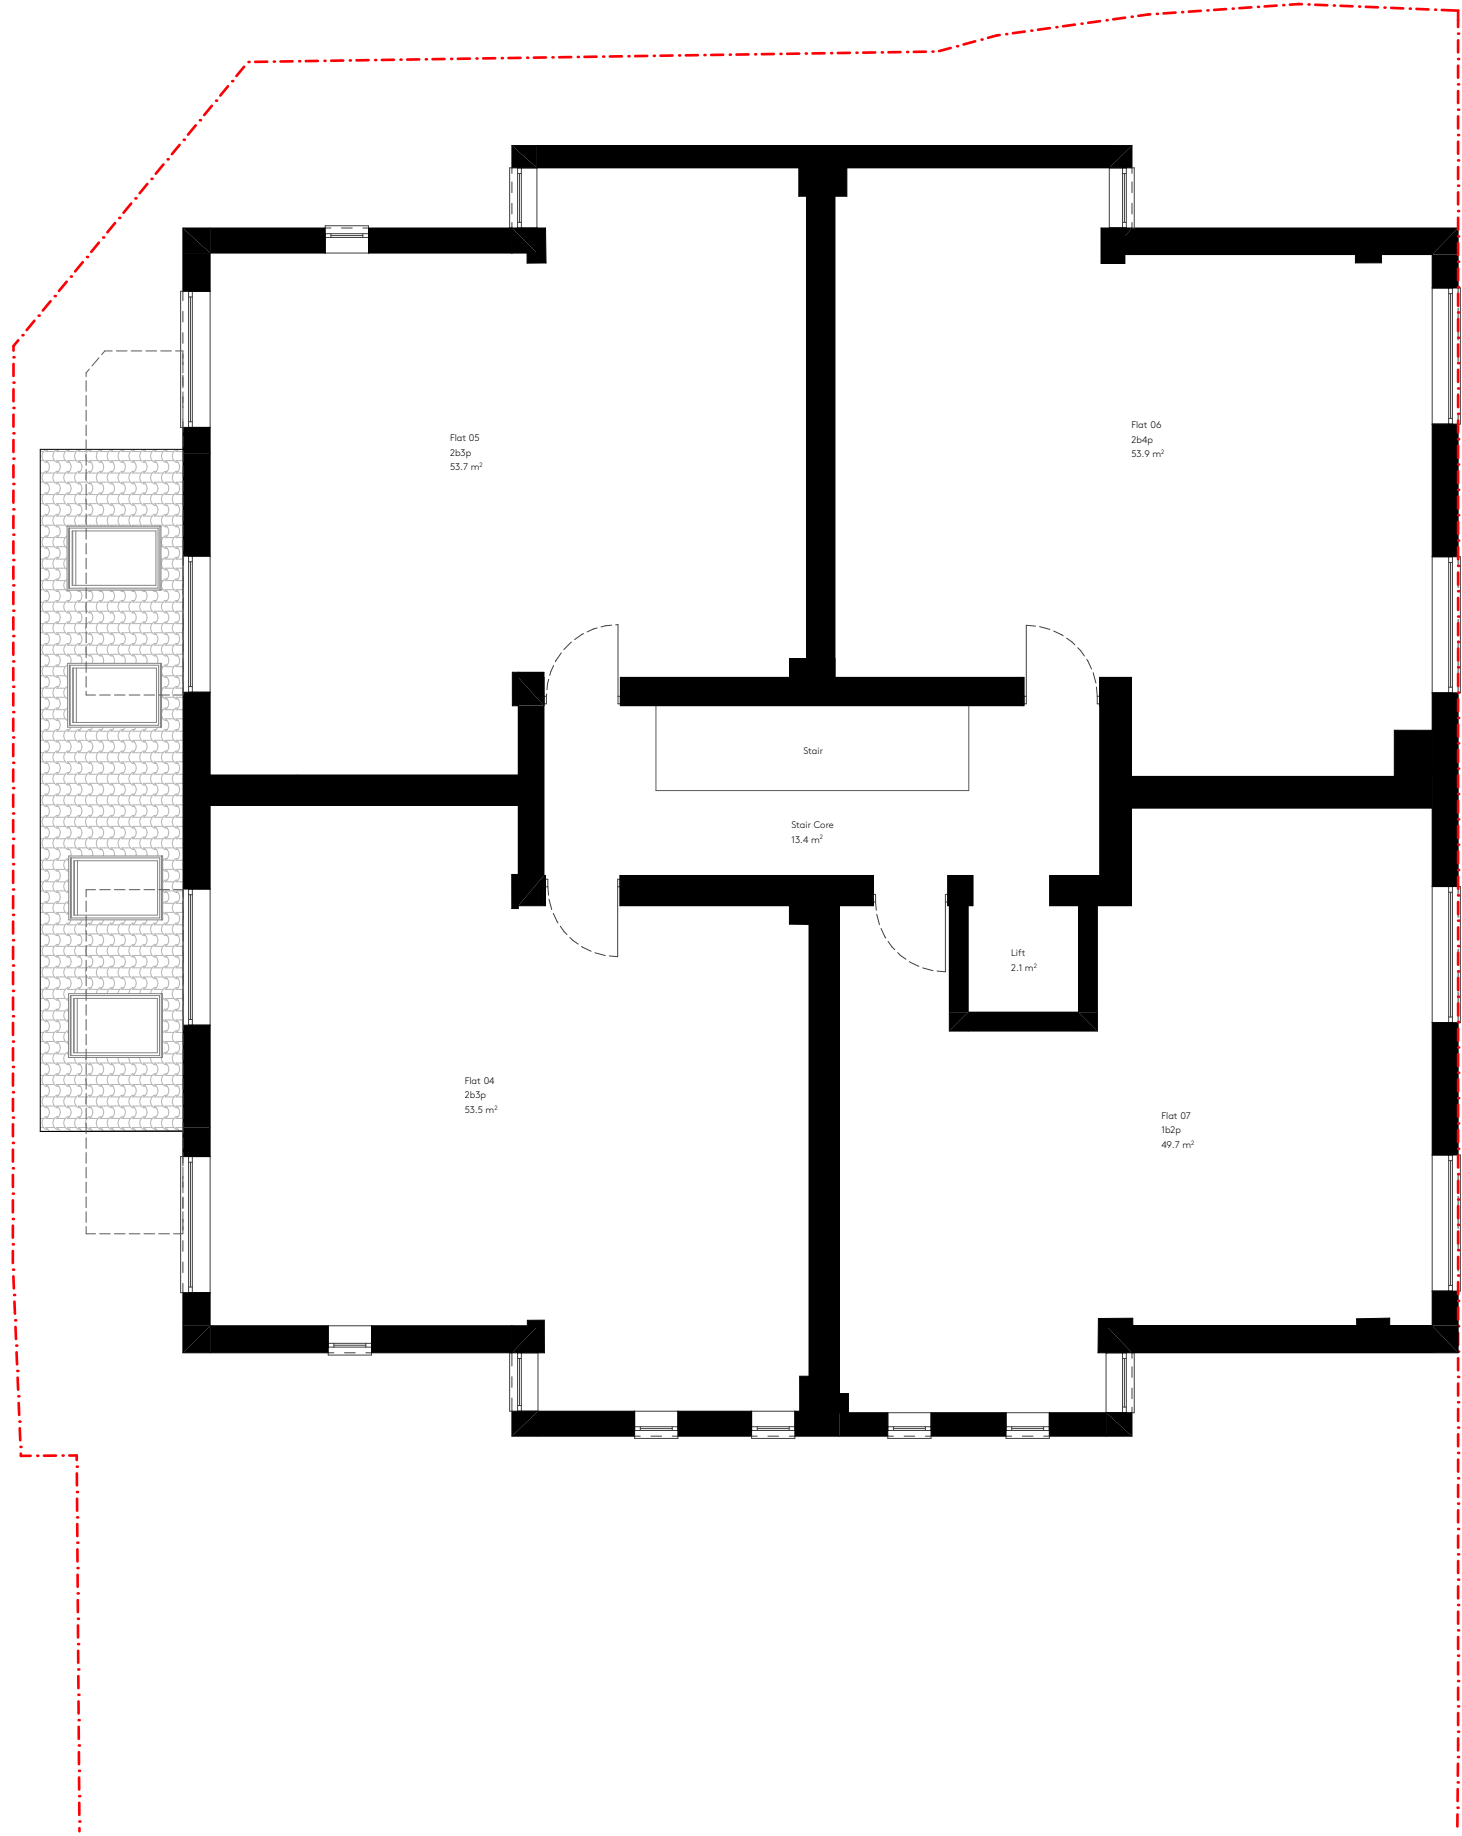

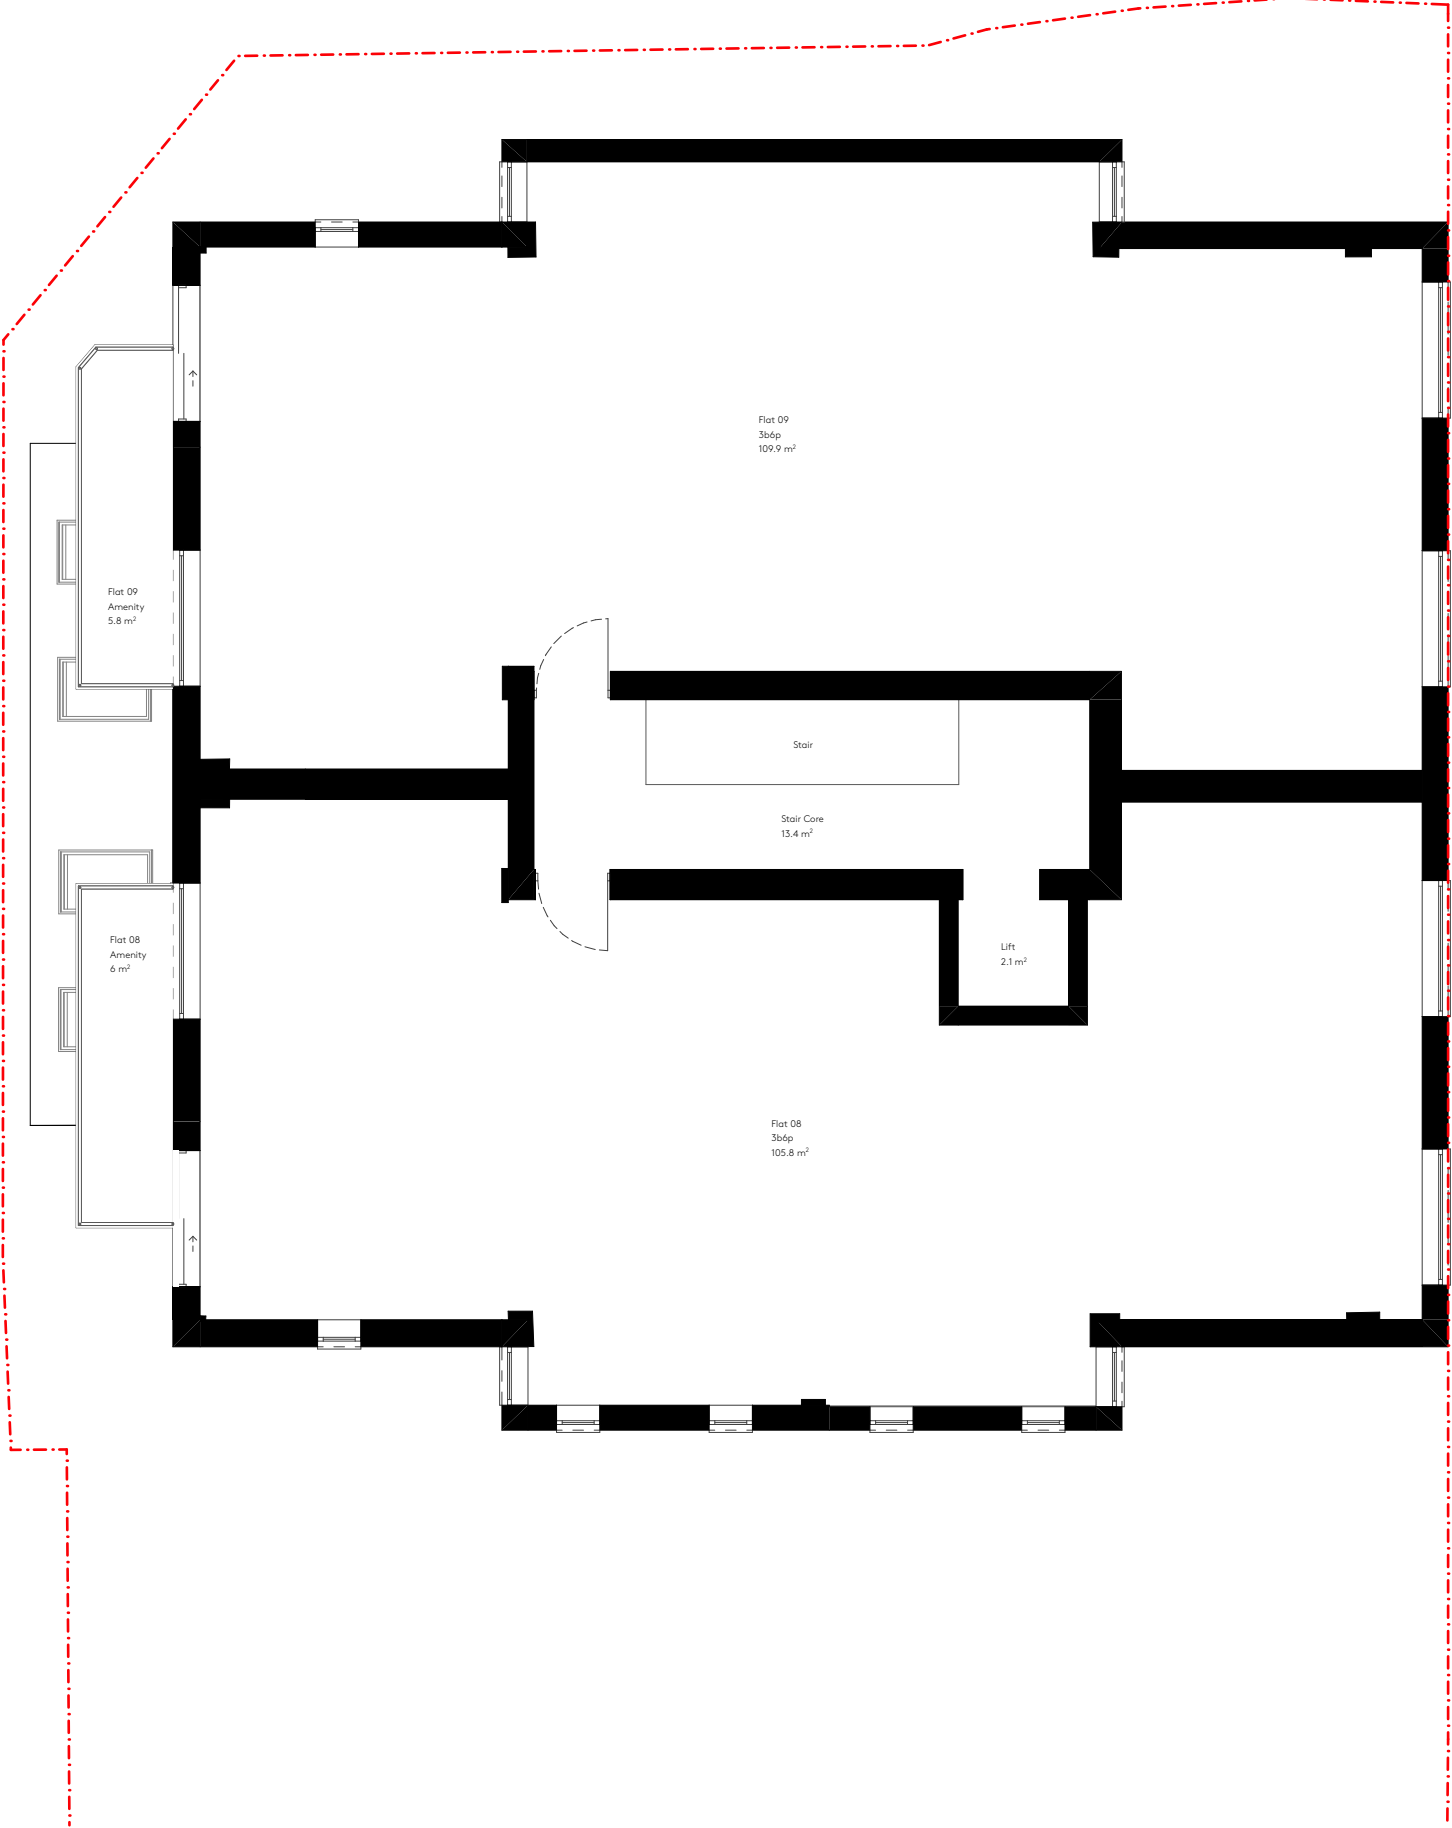

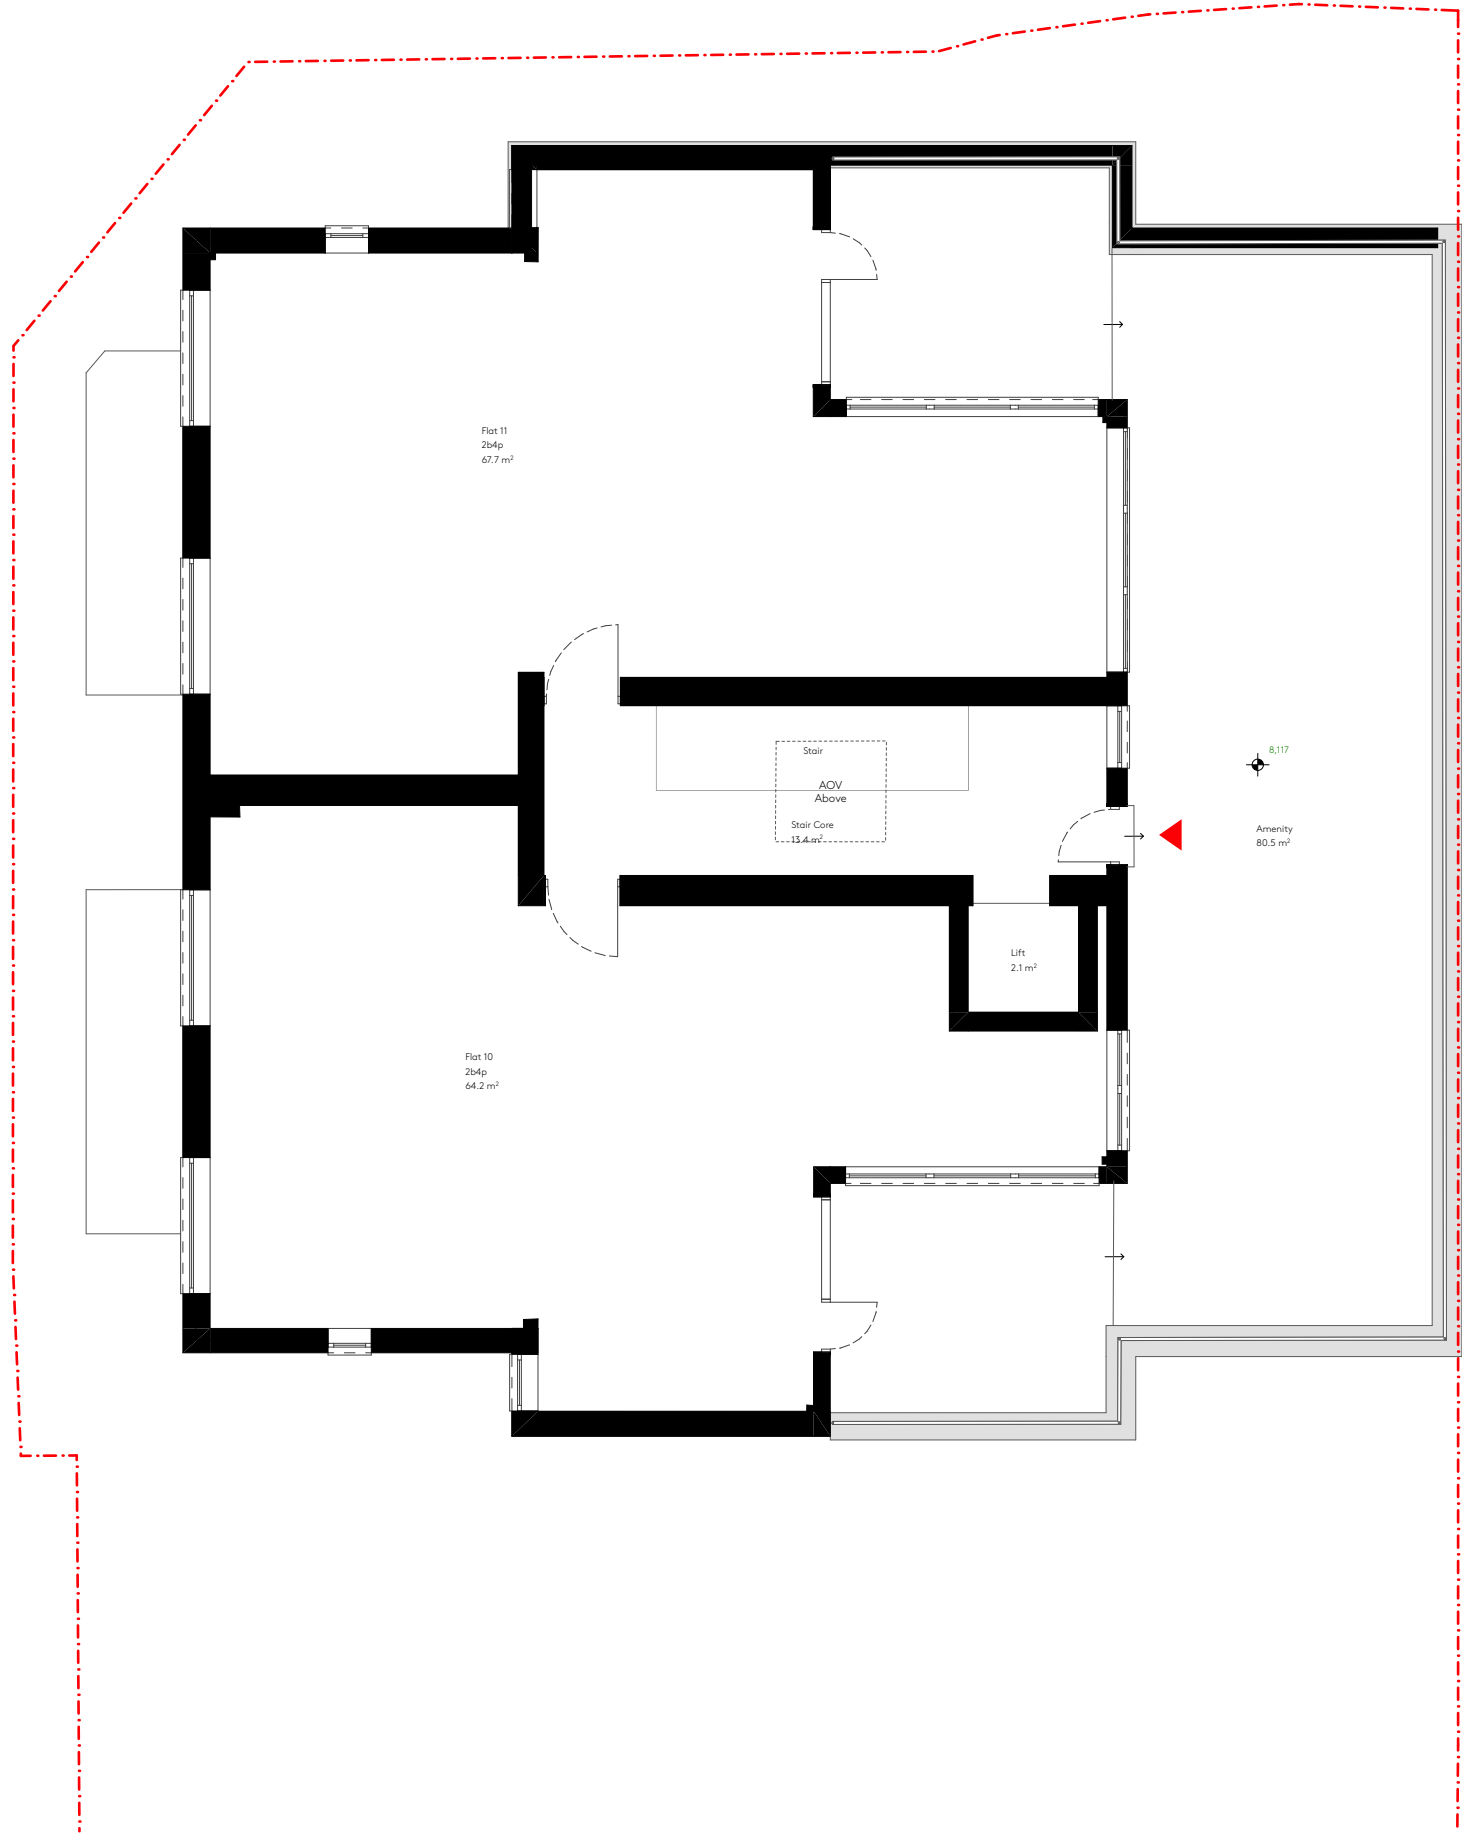

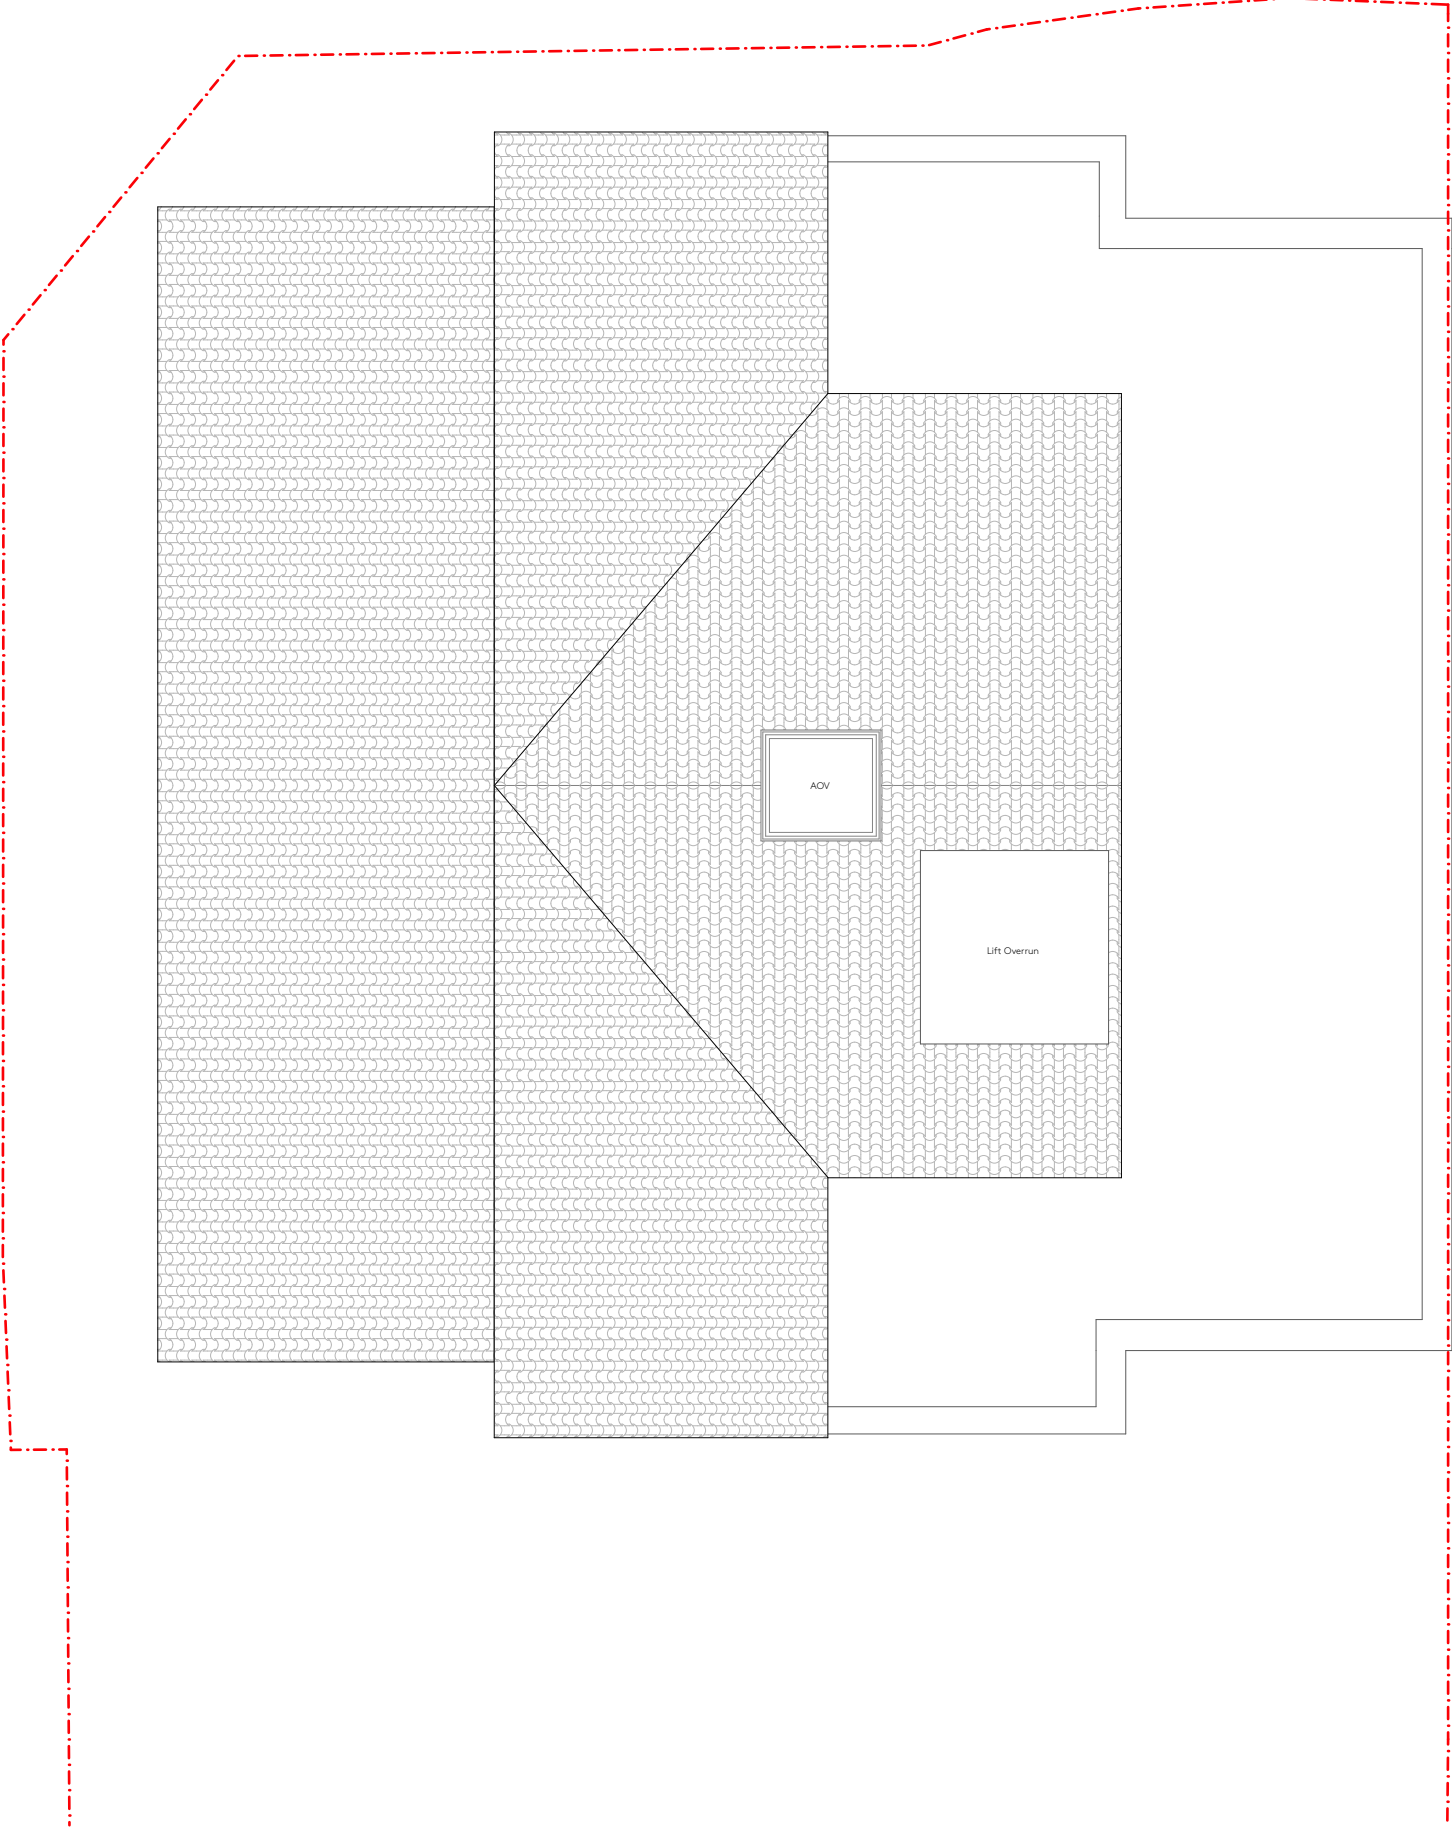



**Ackroyd
Lowrie**

23 Vyner Street, London E2 9DG
Ph: 0203 770 9780
www.ackroydlowrie.com

NOTE


DO NOT SCALE FROM THIS DRAWING.
DO NOT USE ANY AREAS INDICATED
FOR EITHER VALUATION, PURCHASE
SALE OR ANY OTHER FORM OF
LEGALLY BINDING CONTRACT.
DO NOT REPRODUCE ANY PART OF
THIS DRAWING WITHOUT PRIOR
WRITTEN CONSENT. THIS DRAWING
REMAINS THE COPYRIGHT OF
ACKROYD LOWRIE LTD.

KEY

— · — Site boundary



LOCATION

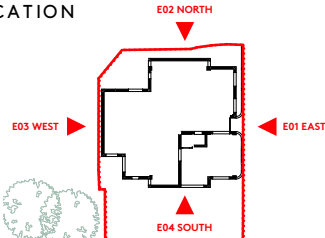

ISSUE

Rev.	Date	Comment
P1 - WIP	Work in Progress	

PROJECT
940 - Grove Court


CLIENT
Rontades Ltd

DRAWING NO.
940-020

DRAWING
Existing East Elevation

REVISION
P1 - WIP

Drawn SM	Checked AR	Current Stage STAGE 3	Scale 1:100@A3	Date Work in Progress	Issue Set P1
--------------------	----------------------	---------------------------------	--------------------------	---------------------------------	------------------------

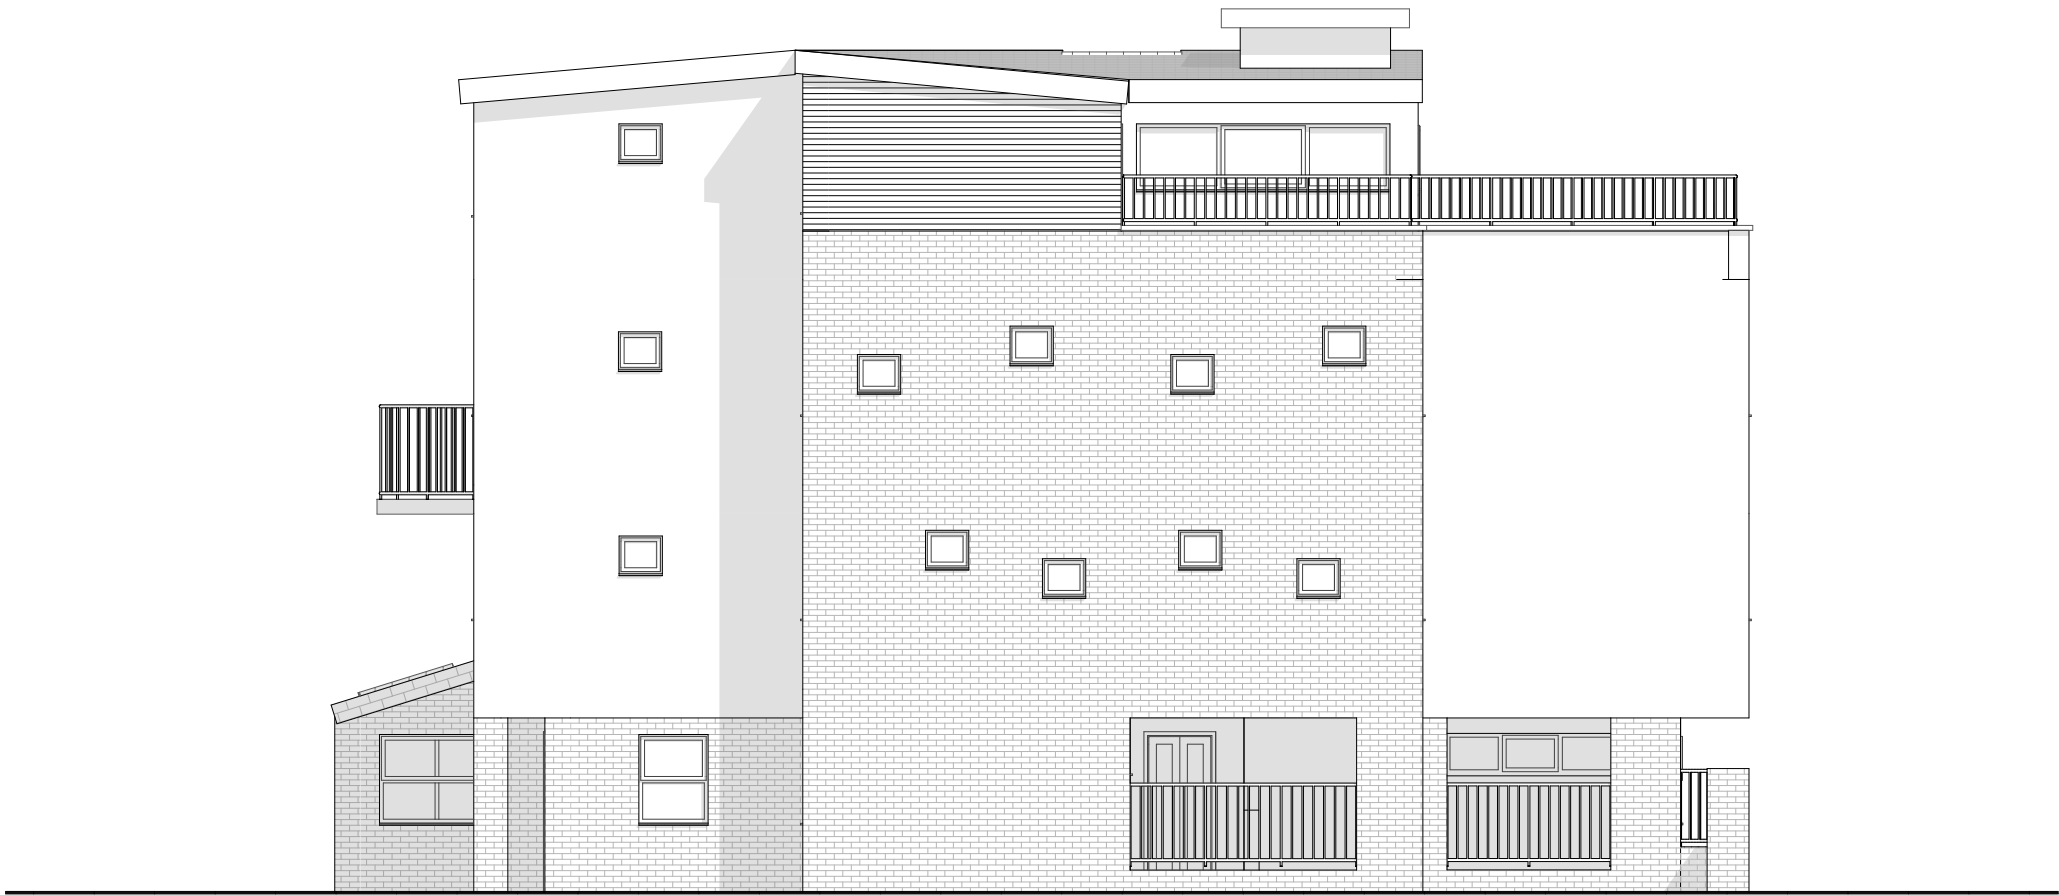


NOTE

DO NOT SCALE FROM THIS DRAWING.
DO NOT USE ANY AREAS INDICATED
FOR EITHER VALUATION, PURCHASE
SALE OR ANY OTHER FORM OF
LEGALLY BINDING CONTRACT.


DO NOT REPRODUCE ANY PART OF
THIS DRAWING WITHOUT PRIOR
WRITTEN CONSENT. THIS DRAWING
REMAINS THE COPYRIGHT OF
ACKROYD LOWRIE LTD.

KEY

Site boundary

 

LOCATION

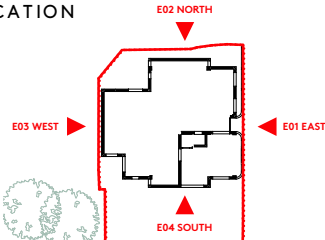

ISSUE

Rev.	Date	Comment
P1 - WIP	Work in Progress	

PROJECT
940 - Grove Court

CLIENT
Rontades Ltd

DRAWING NO.
940-021

DRAWING
Existing South Elevation

REVISION
P1 - WIP

Drawn SM	Checked AR	Current Stage STAGE 3	Scale 1:100@A3	Date Work in Progress	Issue Set P1
--------------------	----------------------	---------------------------------	--------------------------	---------------------------------	------------------------




NOTE

DO NOT SCALE FROM THIS DRAWING.
DO NOT USE ANY AREAS INDICATED
FOR EITHER VALUATION, PURCHASE
SALE OR ANY OTHER FORM OF
LEGALLY BINDING CONTRACT.


DO NOT REPRODUCE ANY PART OF
THIS DRAWING WITHOUT PRIOR
WRITTEN CONSENT. THIS DRAWING
REMAINS THE COPYRIGHT OF
ACKROYD LOWRIE LTD.

KEY

Site boundary

 

LOCATION

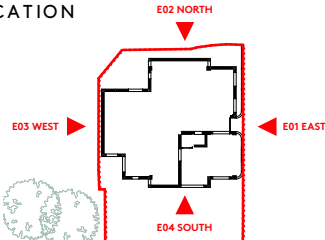

ISSUE

Rev.	Date	Comment
P1 - WIP	Work in Progress	

PROJECT

940 - Grove Court

CLIENT

Rontades Ltd

DRAWING NO.

940-022


DRAWING

Existing West Elevation

REVISION

P1 - WIP

Drawn	Checked	Current Stage	Scale	Date	Issue Set
SM	AR	STAGE 3	1:100@A3		Work in Progress P1

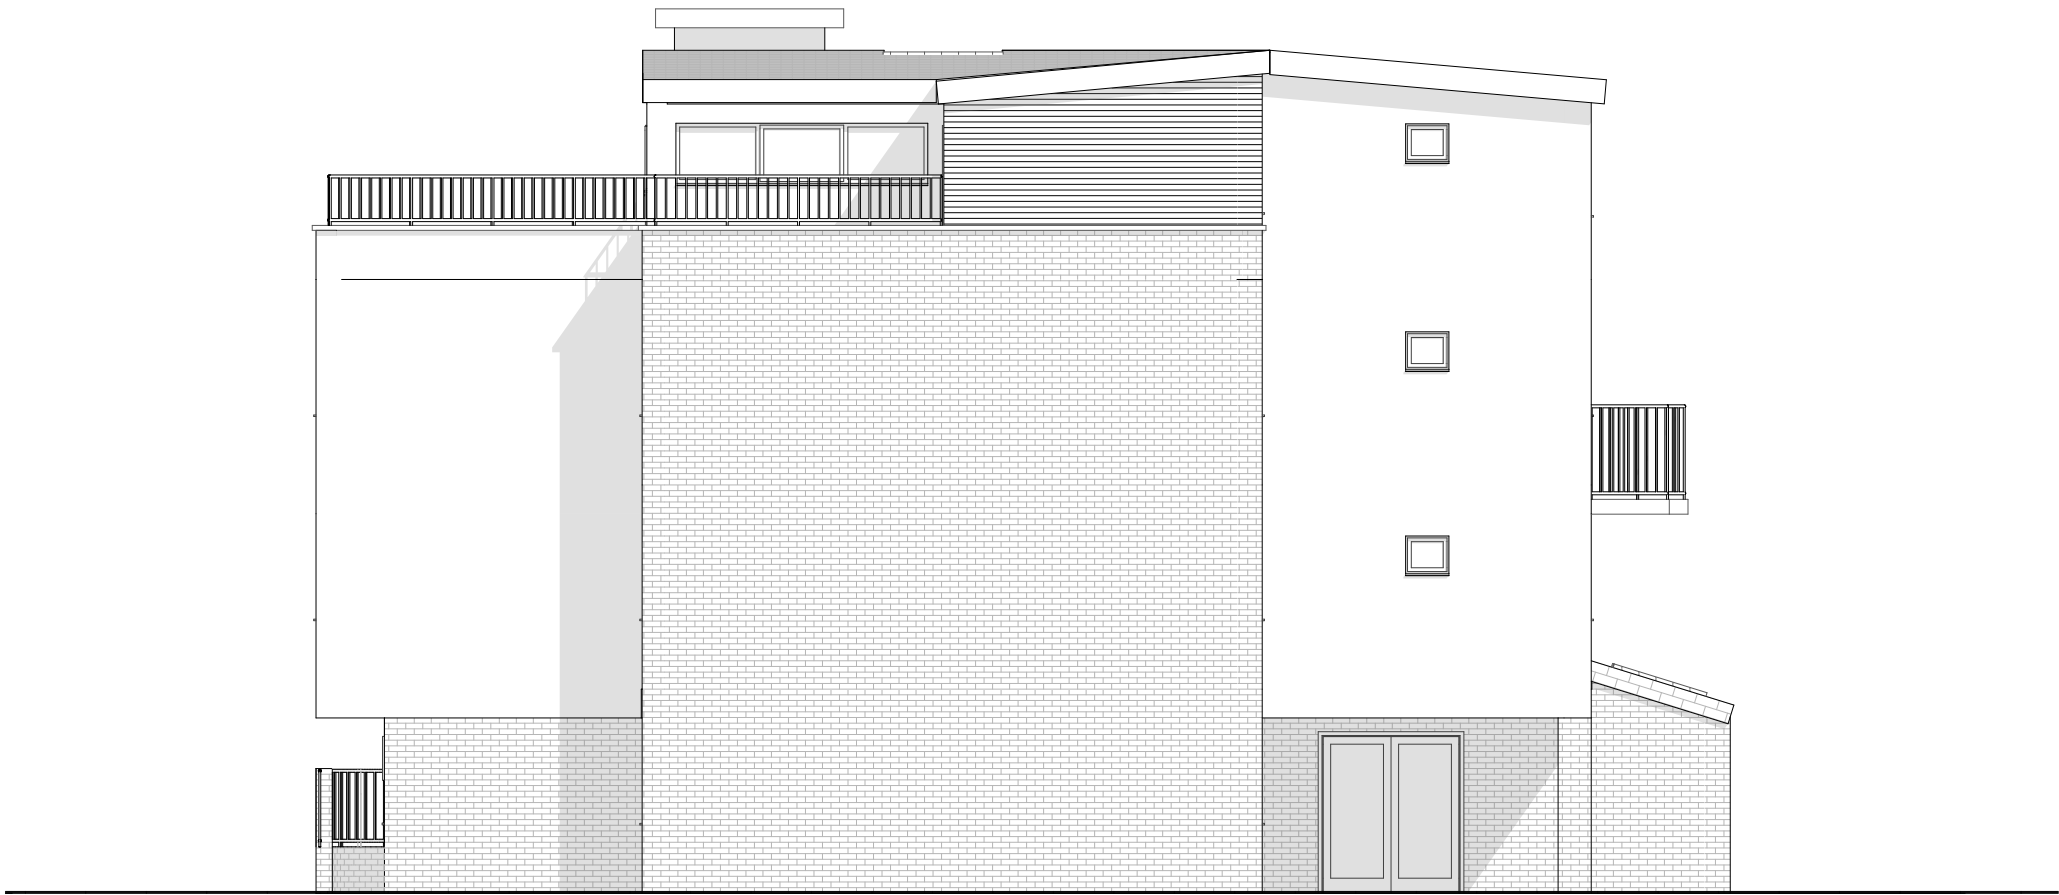

23 Vyner Street, London E2 9DG
Ph: 0203 770 9780
www.ackroydlowrie.com


NOTE

DO NOT SCALE FROM THIS DRAWING.
DO NOT USE ANY AREAS INDICATED
FOR EITHER VALUATION, PURCHASE
SALE OR ANY OTHER FORM OF
LEGALLY BINDING CONTRACT.


DO NOT REPRODUCE ANY PART OF
THIS DRAWING WITHOUT PRIOR
WRITTEN CONSENT. THIS DRAWING
REMAINS THE COPYRIGHT OF
ACKROYD LOWRIE LTD.

KEY

Site boundary

 

LOCATION

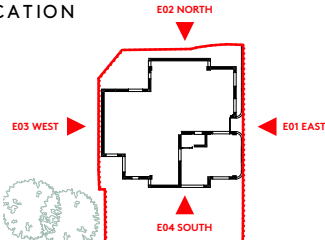

ISSUE

Rev.	Date	Comment
P1 - WIP	Work in Progress	

PROJECT
940 - Grove Court

CLIENT
Rontades Ltd

DRAWING NO.
940-023


DRAWING
Existing North Elevation

REVISION
P1 - WIP

Drawn SM	Checked AR	Current Stage STAGE 3	Scale 1:100@A3	Date Work in Progress	Issue Set P1
-------------	---------------	--------------------------	-------------------	--------------------------	-----------------



Ackroyd Lowrie 23 Vyner Street, London E2 9DG Ph: 0203 770 9780 www.ackroydlowrie.com	NOTE DO NOT SCALE FROM THIS DRAWING. DO NOT USE ANY AREAS INDICATED FOR EITHER VALUATION, PURCHASE SALE OR ANY OTHER FORM OF LEGALLY BINDING CONTRACT. DO NOT REPRODUCE ANY PART OF THIS DRAWING WITHOUT PRIOR WRITTEN CONSENT. THIS DRAWING REMAINS THE COPYRIGHT OF ACKROYD LOWRIE LTD.	KEY Site boundary Existing structure 015m 1:100	LOCATION	ISSUE <table><tr><th>Rev.</th><th>Date</th><th>Comment</th></tr><tr><td>P1 - WIP</td><td>Work in Progress</td><td></td></tr><tr><td></td><td></td><td></td></tr><tr><td></td><td></td><td></td></tr><tr><td></td><td></td><td></td></tr></table>	Rev.	Date	Comment	P1 - WIP	Work in Progress											PROJECT 940 - Grove Court	CLIENT Rontades Ltd
	Rev.	Date	Comment																		
	P1 - WIP	Work in Progress																			
DRAWING NO. 940-030	DRAWING Existing Section AA	REVISION P1 - WIP																			
Drawn SM	Checked AR	Current Stage STAGE 3	Scale 1:100@A3	Date Work in Progress	Issue Set P1																

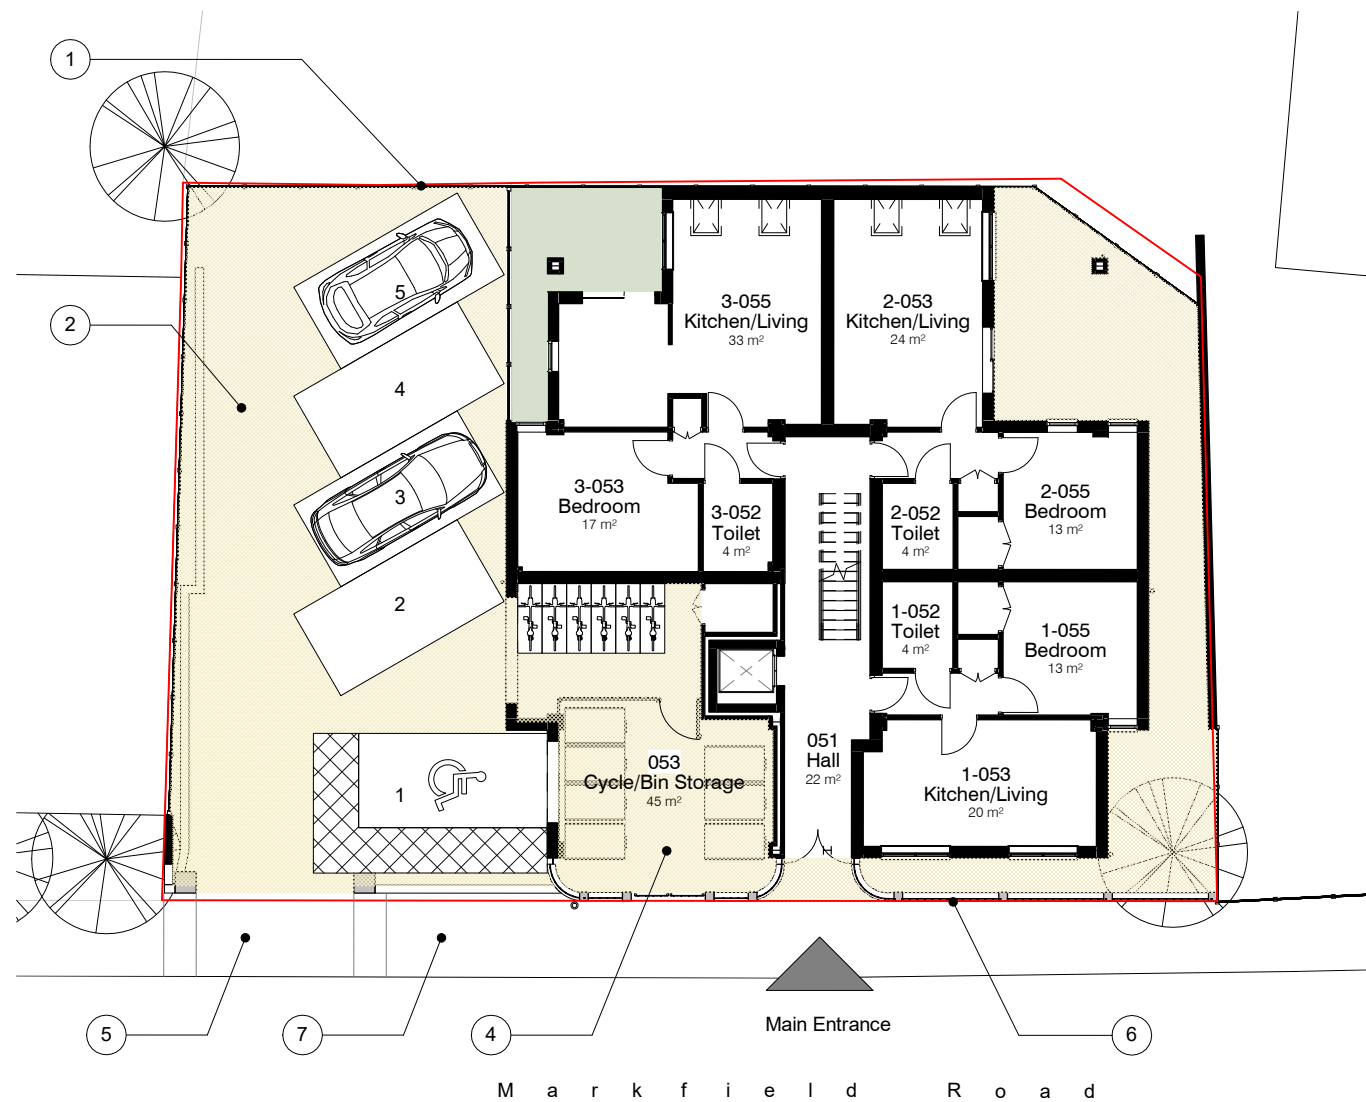


Note Block - Landscaping

- 1 Existing precast panel boundary wall.
- 2 Existing paved parking area.
- 4 Existing Bin and Cycle Storage
- 5 Existing carriageway crossing.
- 6 Existing facebrick boundary wall with wrought iron panels.
- 7 Existing paved pedestrian walkway and tarmac cycle path.


NOTE

DO NOT SCALE FROM THIS DRAWING.
DO NOT USE ANY AREAS INDICATED
FOR EITHER VALUATION, PURCHASE
SALE OR ANY OTHER FORM OF
LEGALLY BINDING CONTRACT.
DO NOT REPRODUCE ANY PART OF
THIS DRAWING WITHOUT PRIOR
WRITTEN CONSENT. THIS DRAWING
REMAINS THE COPYRIGHT OF
ACKROYD LOWRIE LTD.

KEY

 

LOCATION

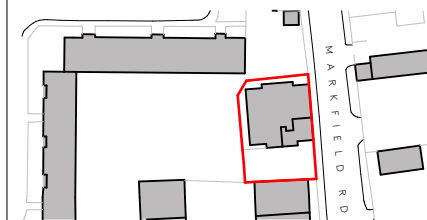

ISSUE

Rev.	Date	Comment
P1 -	Work in	
WIP	Progress	

PROJECT
940 - Grove Court

CLIENT
Rontades Ltd

DRAWING NO.
940-50

DRAWING
Consented Site Plan

REVISION
P1 - WIP

Drawn
SM

Checked
AR

Current Stage
STAGE 3


Scale
1:200@A3

Date
Work in Progress P1


Issue Set




1. Level 0 - GA Proposed

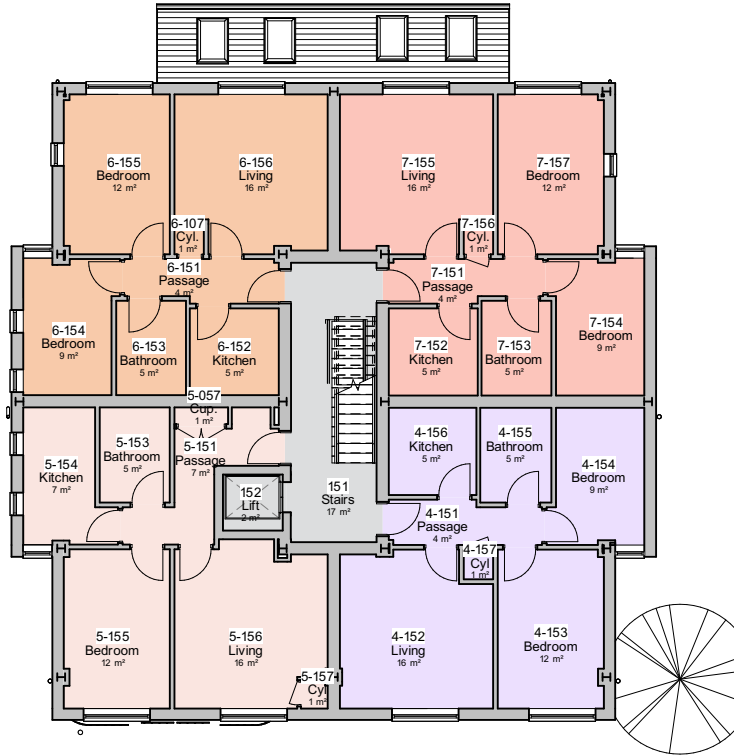


2. Level 1 - GA Proposed

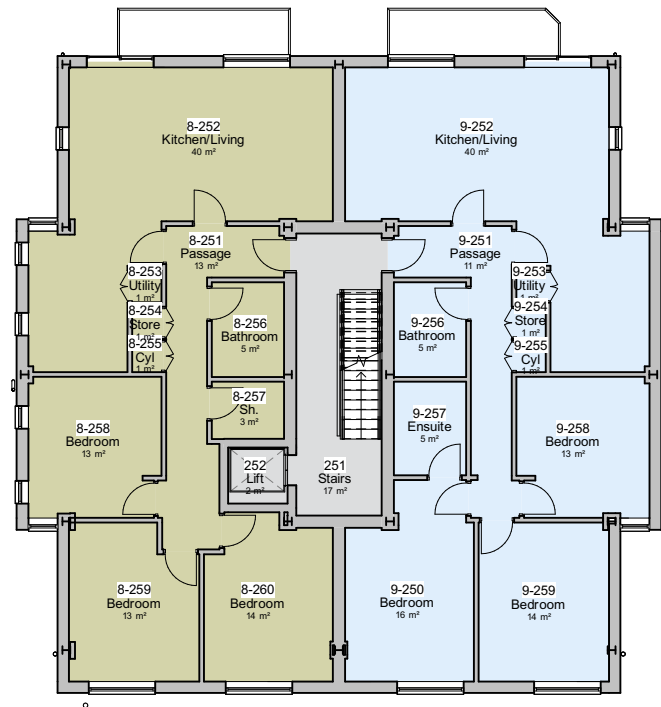


3. Level 2 - GA Proposed

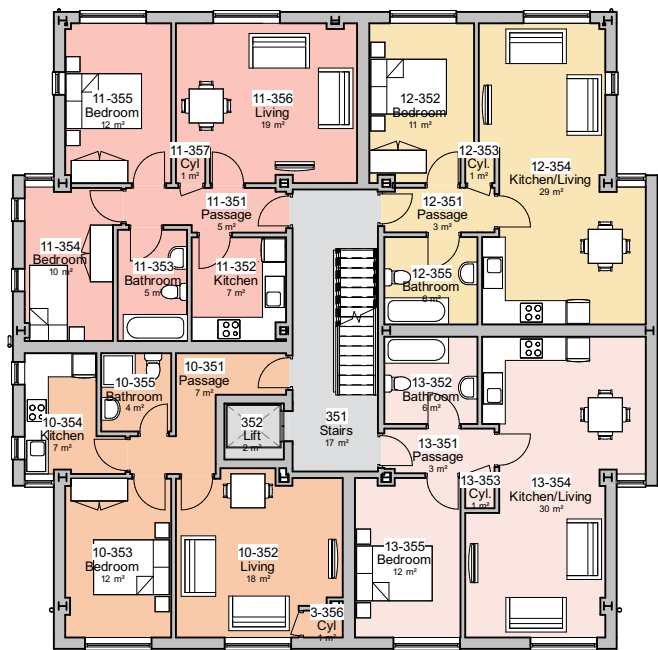

4. Level 3 - GA Proposed

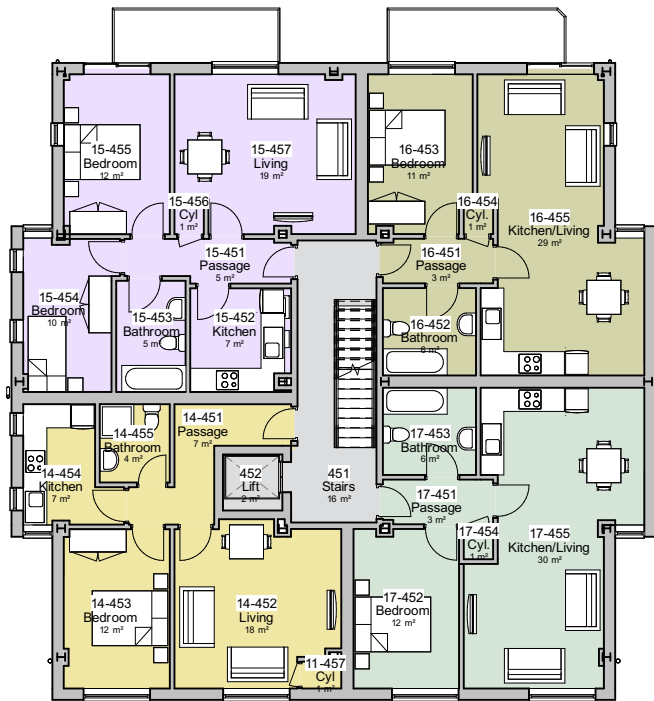

5. Level 4 - GA Proposed

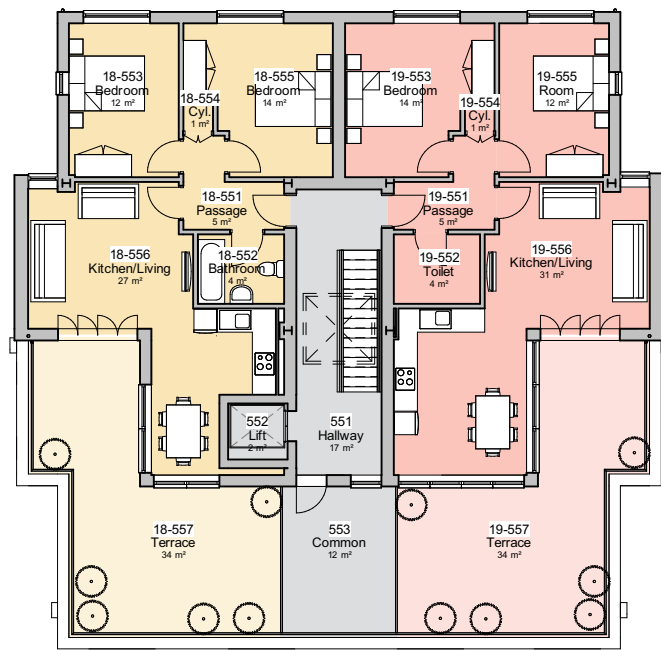

6. Level 5 - GA Proposed



1. Front - Proposed



2. Rear - Proposed



3. Left Side - Proposed



4. Right Side - Proposed

A Ackroyd Lowrie 23 Vyner Street, London E2 9DG Ph: 0203 770 9780 www.ackroydlowrie.com	NOTE DO NOT SCALE FROM THIS DRAWING. DO NOT USE ANY AREAS INDICATED FOR EITHER VALUATION, PURCHASE SALE OR ANY OTHER FORM OF LEGALLY BINDING CONTRACT. DO NOT REPRODUCE ANY PART OF THIS DRAWING WITHOUT PRIOR WRITTEN CONSENT. THIS DRAWING REMAINS THE COPYRIGHT OF ACKROYD LOWRIE LTD.	KEY 0510m 1:200	LOCATION E02 NORTH E01 EAST E04 SOUTH E03 WEST	ISSUE Rev. Date Comment P1 - WIP Work in Progress	PROJECT 940 - Grove Court CLIENT Rontades Ltd DRAWING NO. 940-52 DRAWING Consented Elevations REVISION P1 - WIP Drawn SM Checked AR Current Stage STAGE 3 Scale 1:200@A3 Date Work in Progress P1 Issue Set



Velux o.e.a. Automatic Smoke Vent



Epoxy coated or pre-coloured Aluminium gutters and uPVC grainwater pipes colour to match existing.



Painted galvanised mild steel balustrade rail style and colour to match existing - Representative example.



1. Front - Proposed Materials




Marley Eternit's fibre cement Cedral Lap -Class 'A' Fire resistant cladding. Rated A2-s1 D0 none-combustible, Colour: Grey Brown



Epoxy coated aluminium window and doors with double glazing, colour to match existing.



Epoxy coated or pre-coloured standing seam roof sheeting to match existing in style and colour.

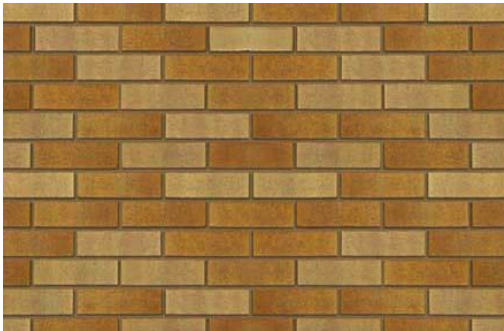

Yellow Stock London brick 'cut and style' to match existing.



23 Vyner Street, London E2 9DG
Ph: 0203 770 9780
www.ackroydlowrie.com

NOTE

DO NOT SCALE FROM THIS DRAWING.

DO NOT USE ANY AREAS INDICATED FOR EITHER VALUATION, PURCHASE SALE OR ANY OTHER FORM OF LEGALLY BINDING CONTRACT.


DO NOT REPRODUCE ANY PART OF THIS DRAWING WITHOUT PRIOR WRITTEN CONSENT. THIS DRAWING REMAINS THE COPYRIGHT OF ACKROYD LOWRIE LTD.

KEY

0510m

1:200

LOCATION

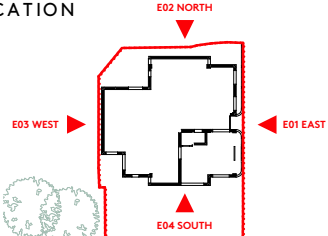

ISSUE

Rev.	Date	Comment
P1 - WIP	Work in Progress	

PROJECT

940 - Grove Court

DRAWING NO.

940-53

DRAWING

Consented Materials


REVISION

P1 - WIP

Drawn	Checked	Current Stage	Scale	Date	Issue Set
SM	AR	STAGE 3	1:200@A3	Work in Progress	P1



Ackroyd Lowrie 23 Vyner Street, London E2 9DG Ph: 0203 770 9780 www.ackroydlowrie.com	NOTE DO NOT SCALE FROM THIS DRAWING. DO NOT USE ANY AREAS INDICATED FOR EITHER VALUATION, PURCHASE SALE OR ANY OTHER FORM OF LEGALLY BINDING CONTRACT. DO NOT REPRODUCE ANY PART OF THIS DRAWING WITHOUT PRIOR WRITTEN CONSENT. THIS DRAWING REMAINS THE COPYRIGHT OF ACKROYD LOWRIE LTD.	KEY Proposed structure 015m 1:100	LOCATION	ISSUE <table><tr><th>Rev.</th><th>Date</th><th>Comment</th></tr><tr><td>P1 - WIP</td><td>Work in Progress</td><td></td></tr><tr><td></td><td></td><td></td></tr><tr><td></td><td></td><td></td></tr><tr><td></td><td></td><td></td></tr></table>	Rev.	Date	Comment	P1 - WIP	Work in Progress											PROJECT 940 - Grove Court	CLIENT Rontades Ltd
	Rev.	Date	Comment																		
	P1 - WIP	Work in Progress																			
DRAWING NO. 940-54	DRAWING Consented Section	REVISION P1 - WIP																			
Drawn SM	Checked AR	Current Stage STAGE 3	Scale 1:100@A3	Date Work in Progress	Issue Set P1																

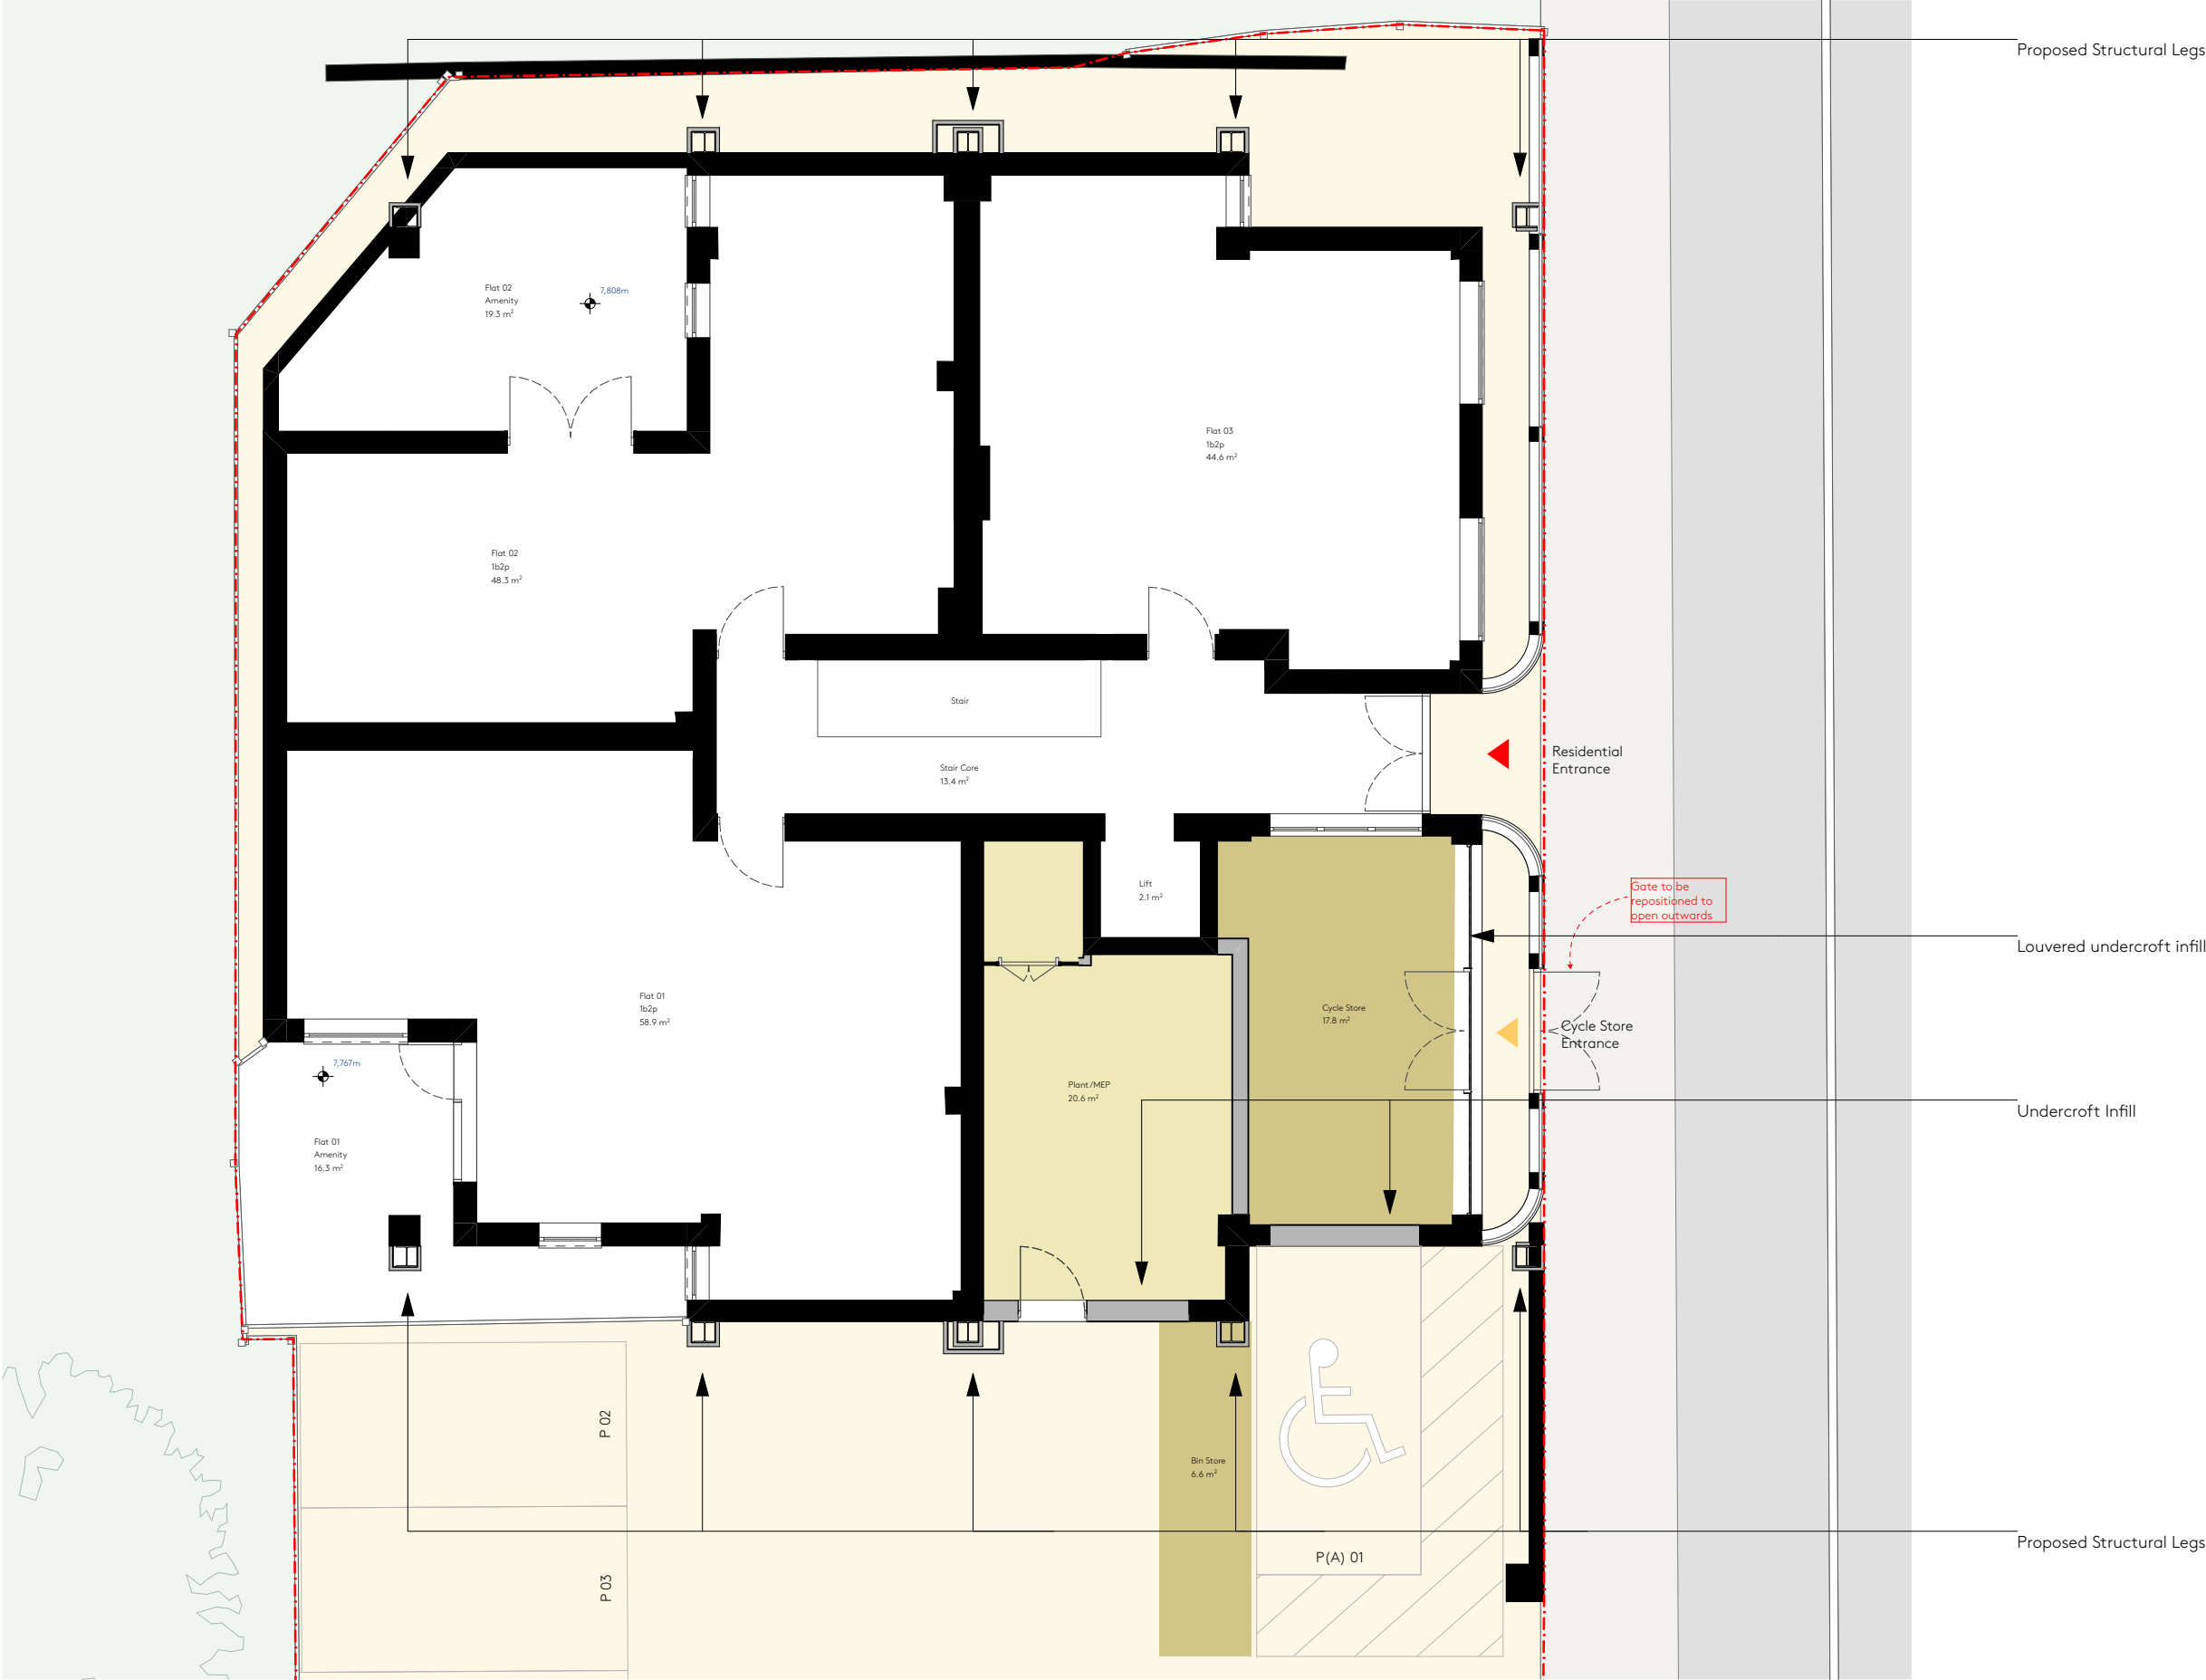


23 Vyner Street, London E2 9DG
Ph: 0203 770 9780
www.ackroydlowrie.com


NOTE

DO NOT SCALE FROM THIS DRAWING.
DO NOT USE ANY AREAS INDICATED FOR EITHER VALUATION, PURCHASE SALE OR ANY OTHER FORM OF LEGALLY BINDING CONTRACT.
DO NOT REPRODUCE ANY PART OF THIS DRAWING WITHOUT PRIOR WRITTEN CONSENT. THIS DRAWING REMAINS THE COPYRIGHT OF ACKROYD LOWRIE LTD.

KEY

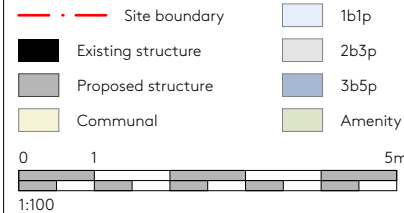

LOCATION

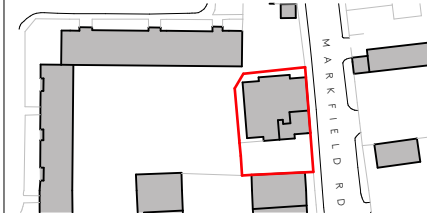

ISSUE

Rev.	Date	Comment
P1 - WIP	Work in Progress	

PROJECT

940 - Grove Court

CLIENT

Rontades Ltd

DRAWING NO.

940-100

DRAWING

Proposed Ground Floor Plan

REVISION

P1 - WIP

Drawn

SM

Checked

AR

Current Stage

STAGE 3


Scale

1:100@A3

Date

Work in Progress P1

Issue Set

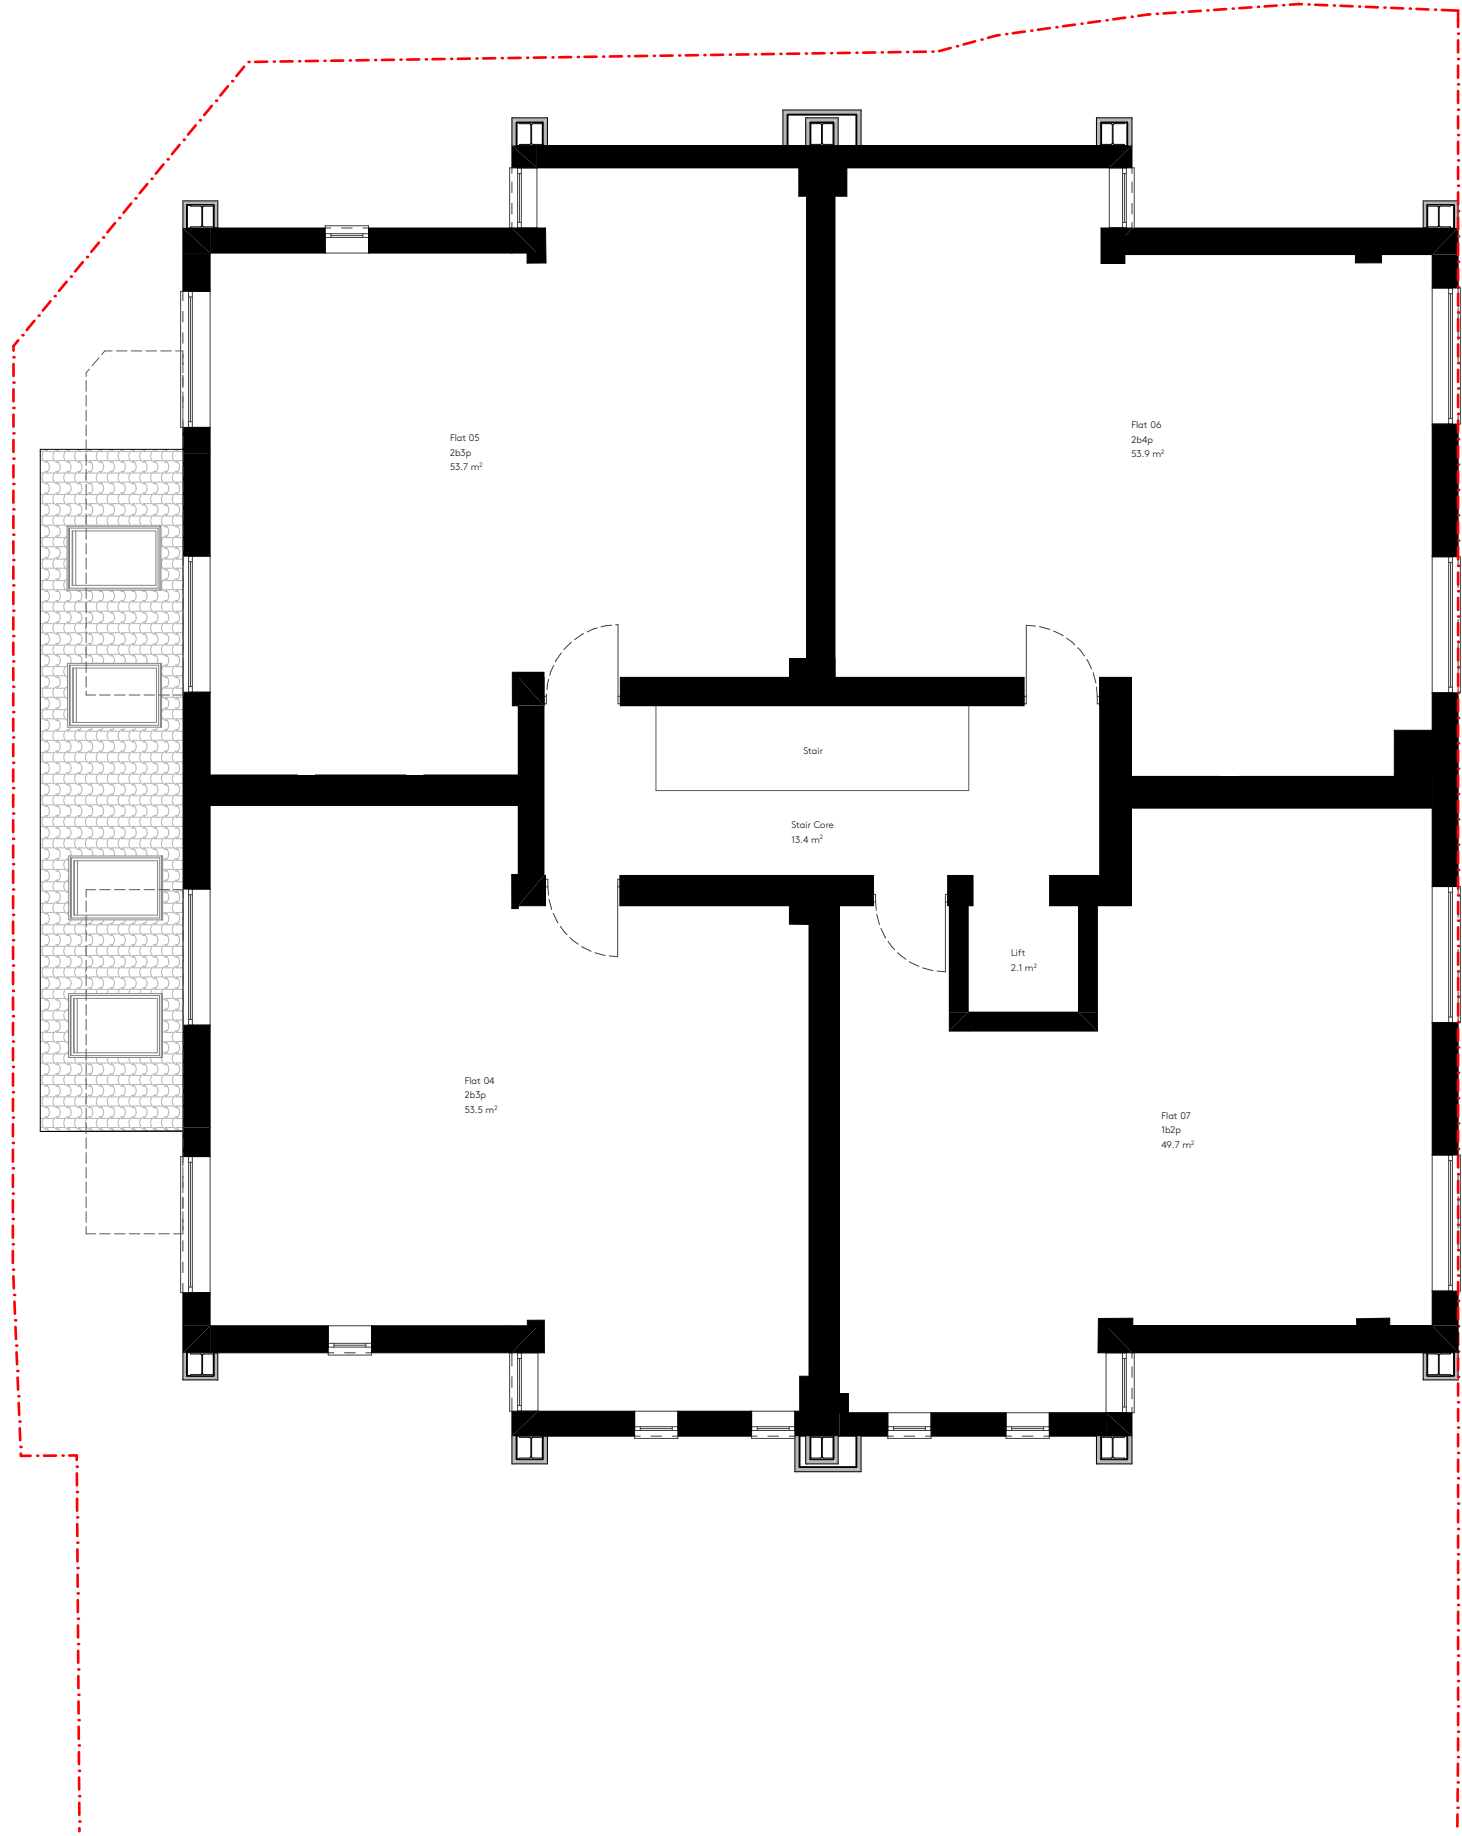


NOTE


DO NOT SCALE FROM THIS DRAWING.
DO NOT USE ANY AREAS INDICATED
FOR EITHER VALUATION, PURCHASE
SALE OR ANY OTHER FORM OF
LEGALLY BINDING CONTRACT.

DO NOT REPRODUCE ANY PART OF
THIS DRAWING WITHOUT PRIOR
WRITTEN CONSENT. THIS DRAWING
REMAINS THE COPYRIGHT OF
ACKROYD LOWRIE LTD.

KEY

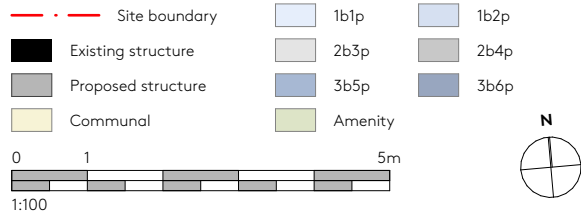

LOCATION

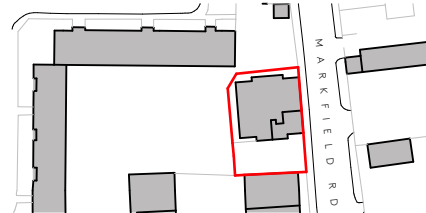

ISSUE

Rev.	Date	Comment
P1 - WIP	Work in Progress	

PROJECT

940 - Grove Court

CLIENT

Rontades Ltd

DRAWING NO.

940-101

DRAWING

Proposed First Floor Plan

REVISION

P1 - WIP

Drawn

SM

Checked

AR

Current Stage

STAGE 3


Scale


1:100@A3

Date

Work in Progress P1

Issue Set

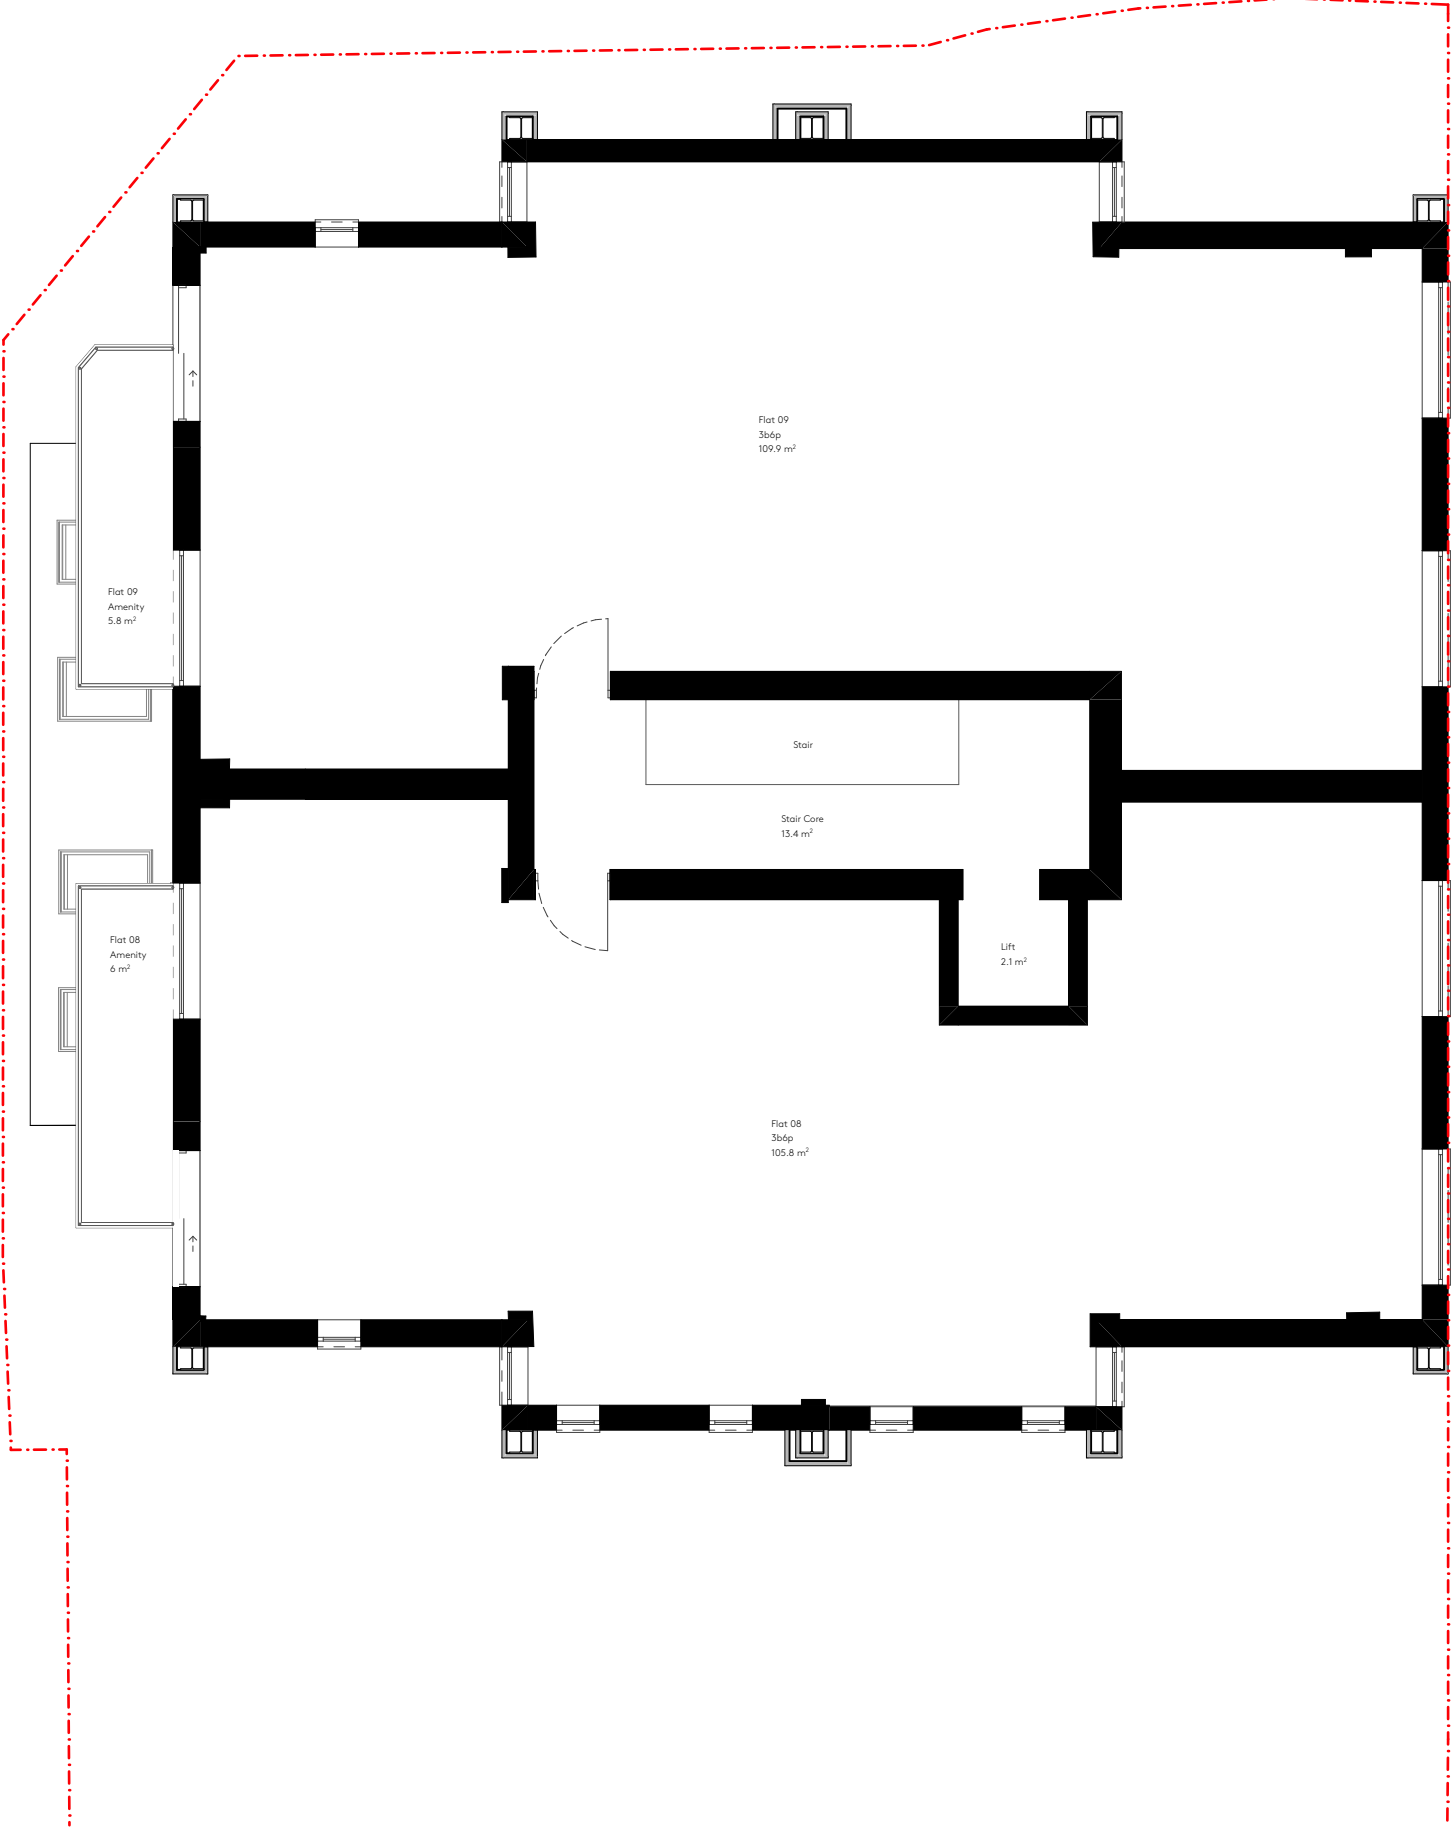

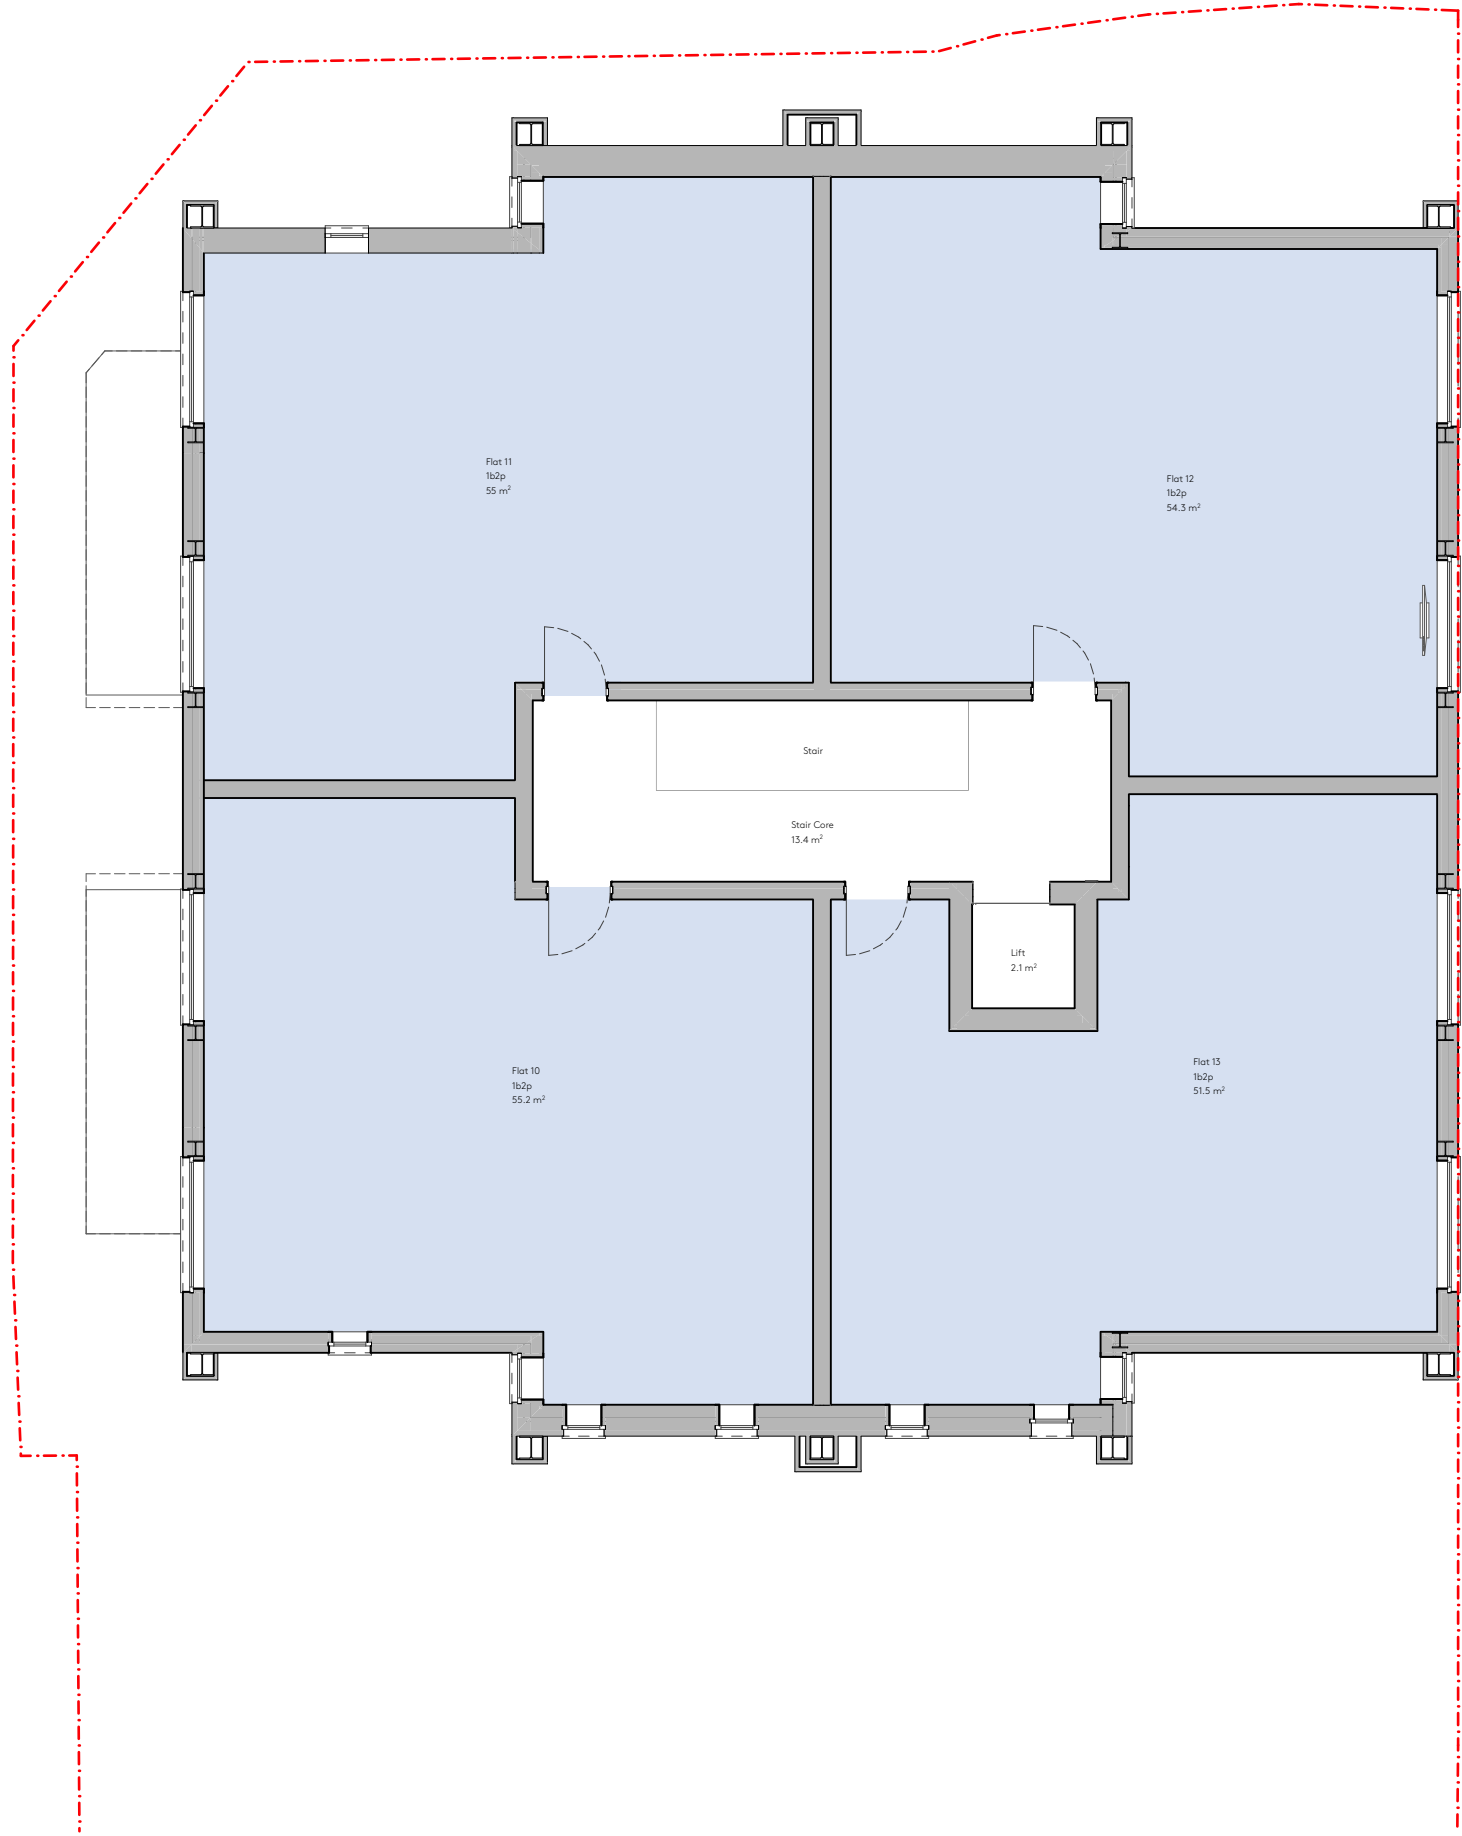

NOTE

DO NOT SCALE FROM THIS DRAWING.
DO NOT USE ANY AREAS INDICATED FOR EITHER VALUATION, PURCHASE SALE OR ANY OTHER FORM OF LEGALLY BINDING CONTRACT.

DO NOT REPRODUCE ANY PART OF THIS DRAWING WITHOUT PRIOR WRITTEN CONSENT. THIS DRAWING REMAINS THE COPYRIGHT OF ACKROYD LOWRIE LTD.

KEY

Existing structure

Proposed structure

Communal

1b1p

2b3p

3b5p

Amenity

1b2p

2b4p

3b6p

0

1

5m

1:100

N

LOCATION



ISSUE

Rev.	Date	Comment
P1 - WIP	Work in Progress	

PROJECT

940 - Grove Court

CLIENT

Rontades Ltd

DRAWING NO.

940-103

DRAWING

Proposed Third Floor Plan

REVISION

P1 - WIP

Drawn

SM

Checked

AR

Current Stage

STAGE 3


Scale

1:100@A3

Date

Work in Progress P1

Issue Set

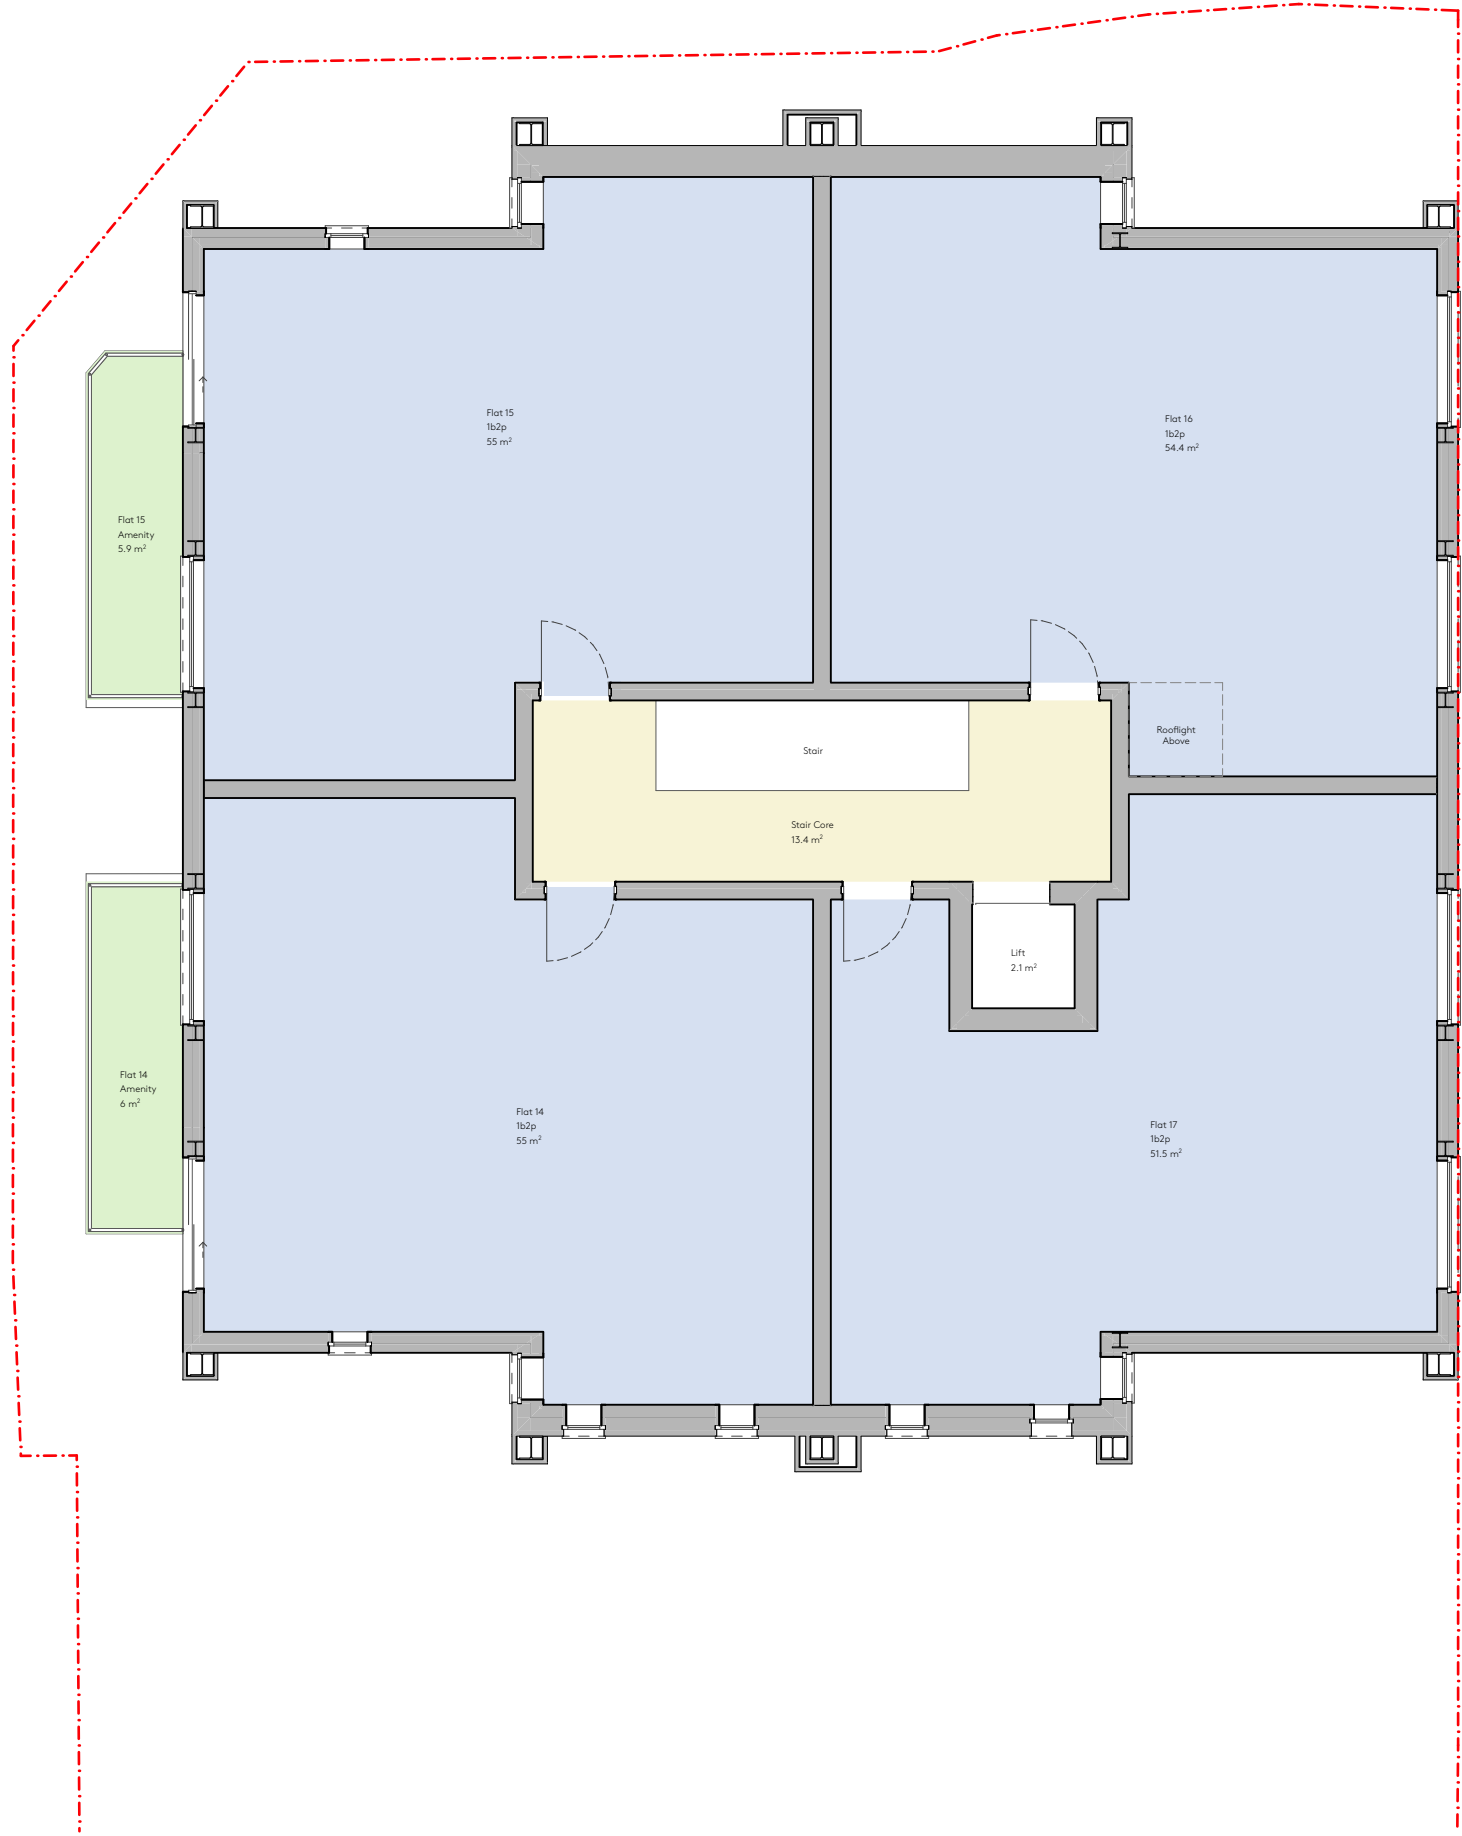

NOTE

DO NOT SCALE FROM THIS DRAWING.
DO NOT USE ANY AREAS INDICATED FOR EITHER VALUATION, PURCHASE SALE OR ANY OTHER FORM OF LEGALLY BINDING CONTRACT.
DO NOT REPRODUCE ANY PART OF THIS DRAWING WITHOUT PRIOR WRITTEN CONSENT. THIS DRAWING REMAINS THE COPYRIGHT OF ACKROYD LOWRIE LTD.

KEY

Existing structure

Proposed structure

Communal

1b1p

2b3p

3b5p

Amenity

1b2p

2b4p

3b6p

0

1

5m

1:100

N


LOCATION



ISSUE

Rev.	Date	Comment
P1 - WIP	Work in Progress	

PROJECT 940 - Grove Court			CLIENT Rontades Ltd		
DRAWING NO. 940-104		DRAWING Proposed Fourth Floor Plan		REVISION P1 - WIP	
Drawn SM	Checked AR	Current Stage STAGE 3	Scale 1:100@A3	Date Work in Progress P1	Issue Set

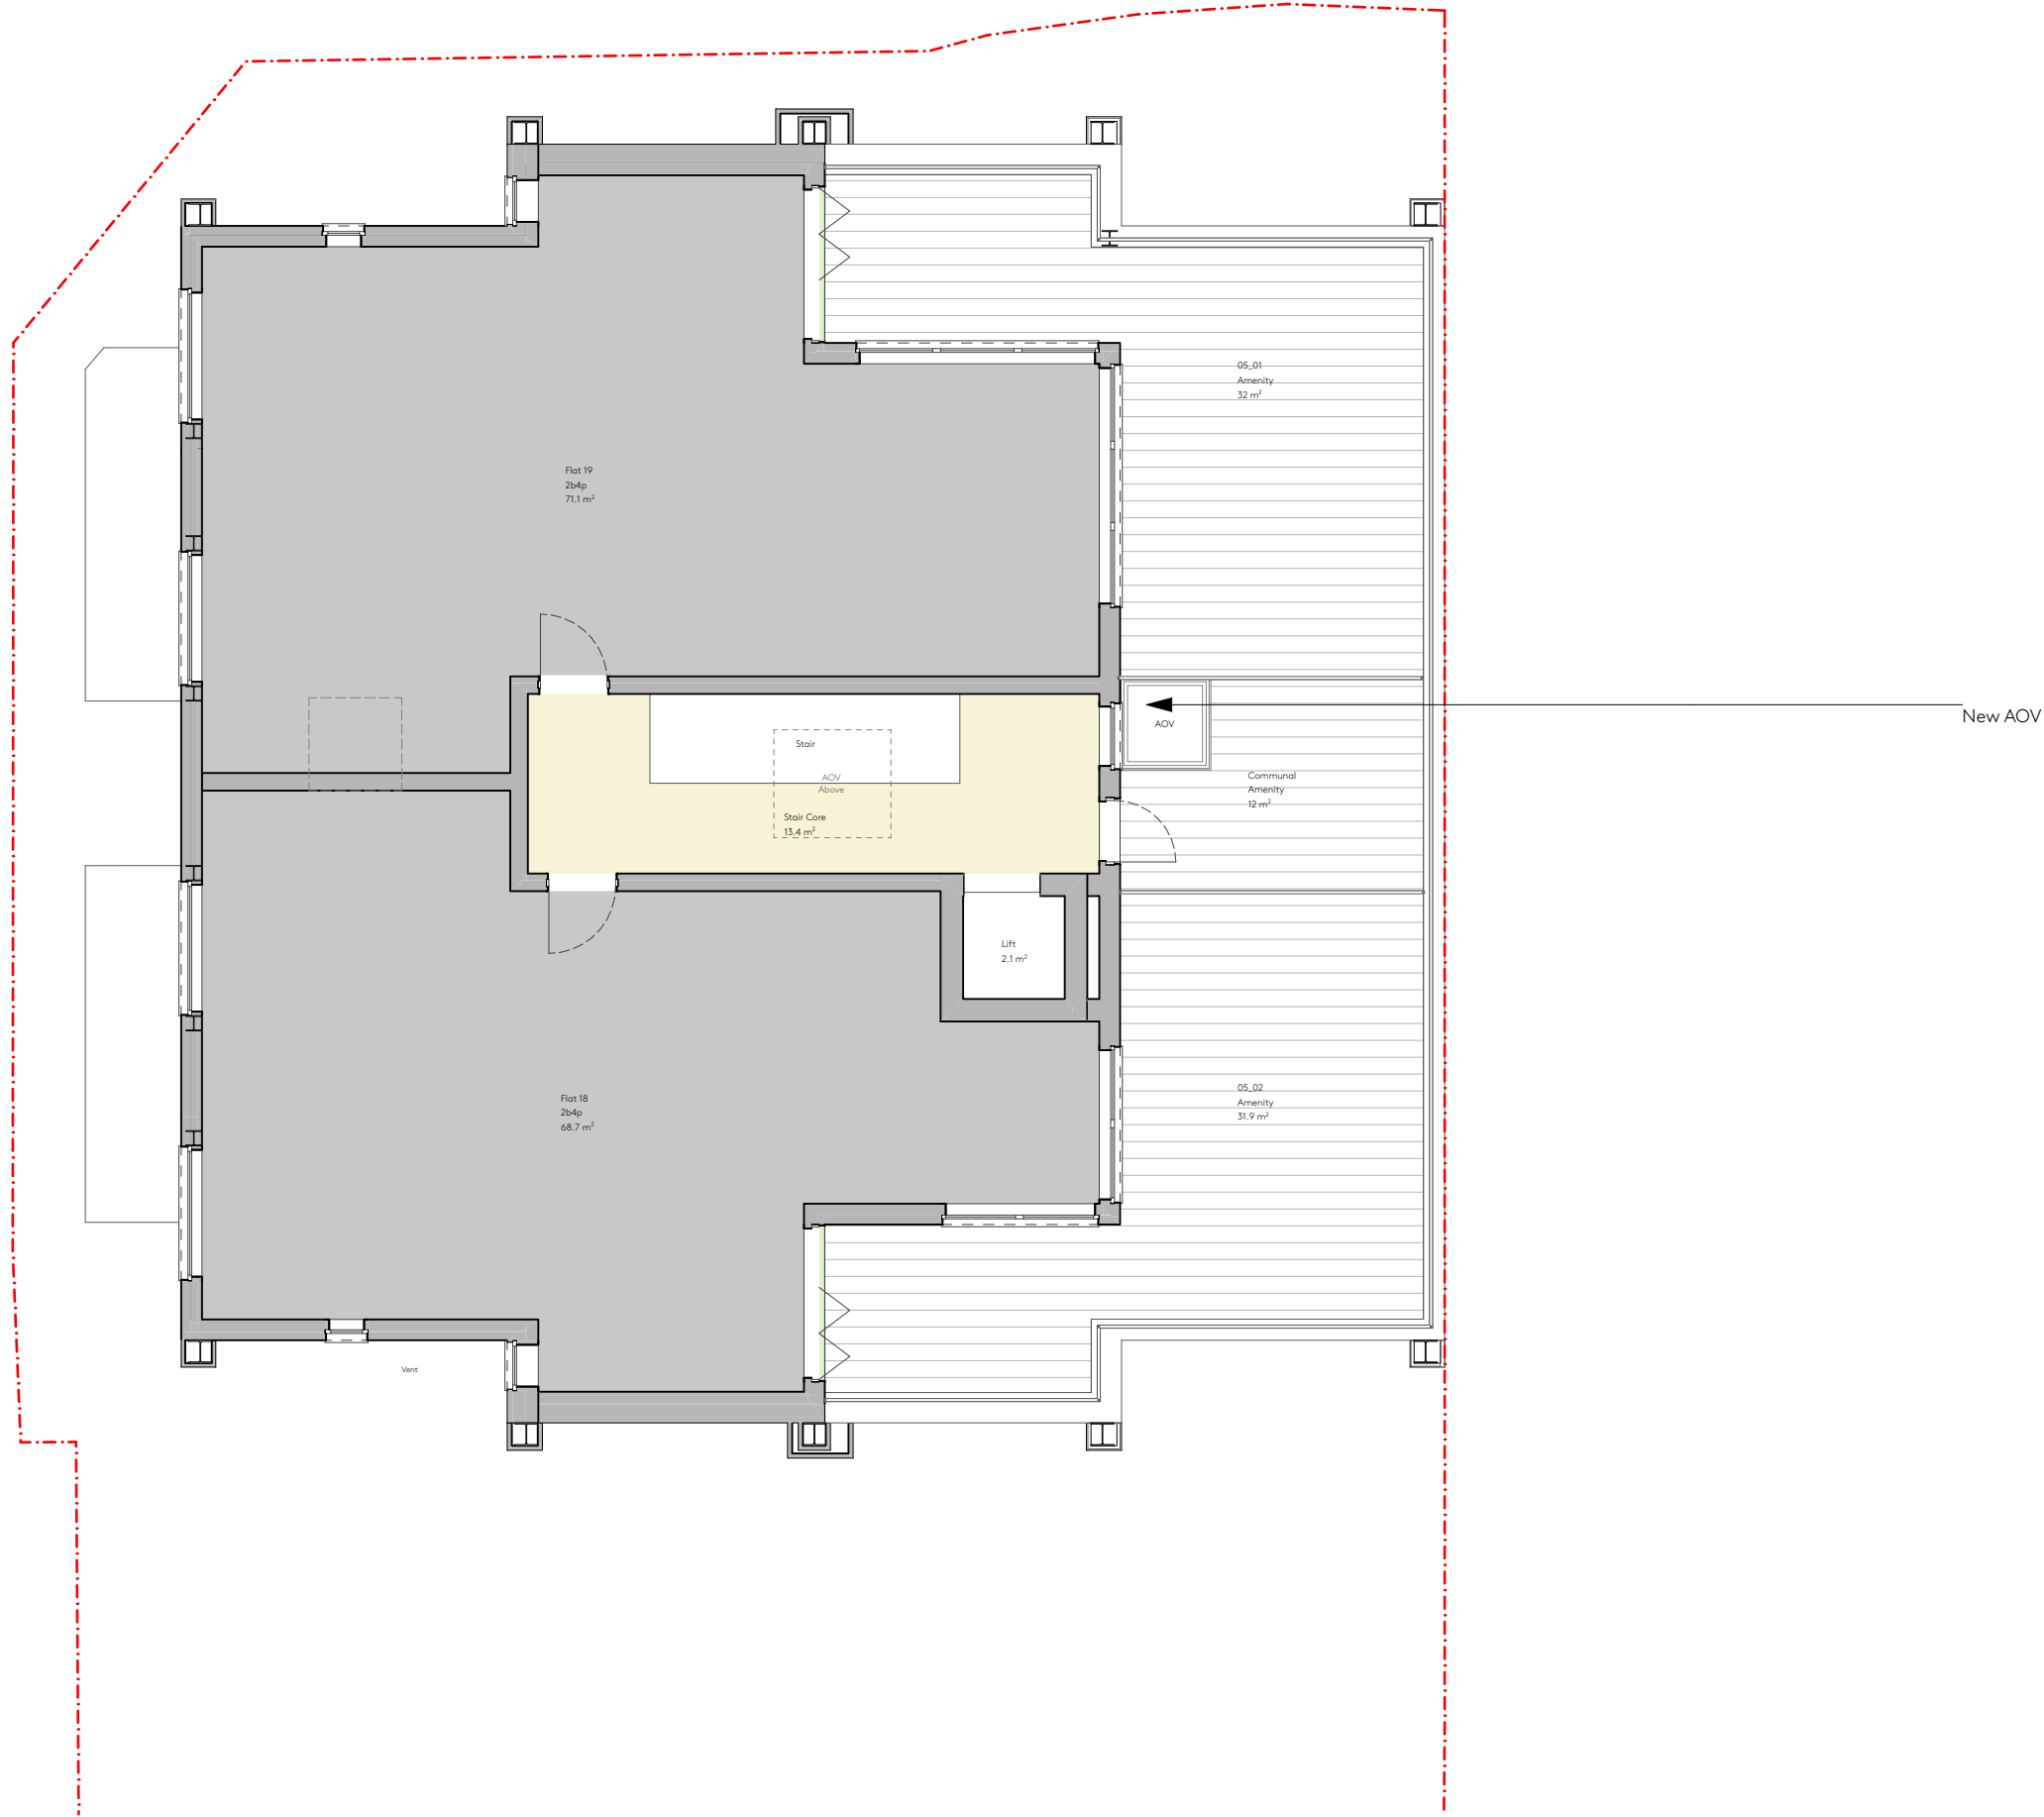


23 Vyner Street, London E2 9DG
Ph: 0203 770 9780
www.ackroydlowrie.com


NOTE

DO NOT SCALE FROM THIS DRAWING.
DO NOT USE ANY AREAS INDICATED FOR EITHER VALUATION, PURCHASE SALE OR ANY OTHER FORM OF LEGALLY BINDING CONTRACT.
DO NOT REPRODUCE ANY PART OF THIS DRAWING WITHOUT PRIOR WRITTEN CONSENT. THIS DRAWING REMAINS THE COPYRIGHT OF ACKROYD LOWRIE LTD.

KEY

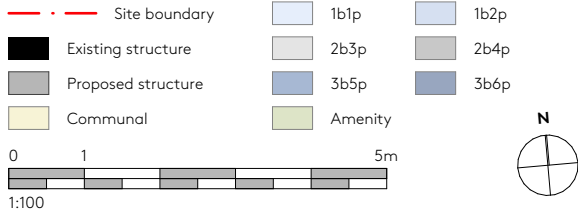

LOCATION

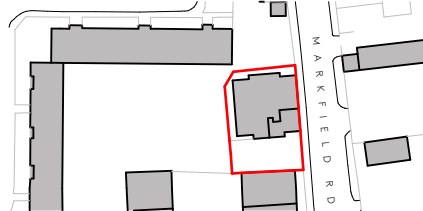

ISSUE

Rev.	Date	Comment
P1 - WIP	Work in Progress	

PROJECT

940 - Grove Court

CLIENT

Rontades Ltd

DRAWING NO.

940-105

DRAWING

Proposed Fifth Floor Plan

REVISION

P1 - WIP

Drawn

SM

Checked

AR

Current Stage

STAGE 3


Scale

1:100@A3

Date

Work in Progress P1

Issue Set

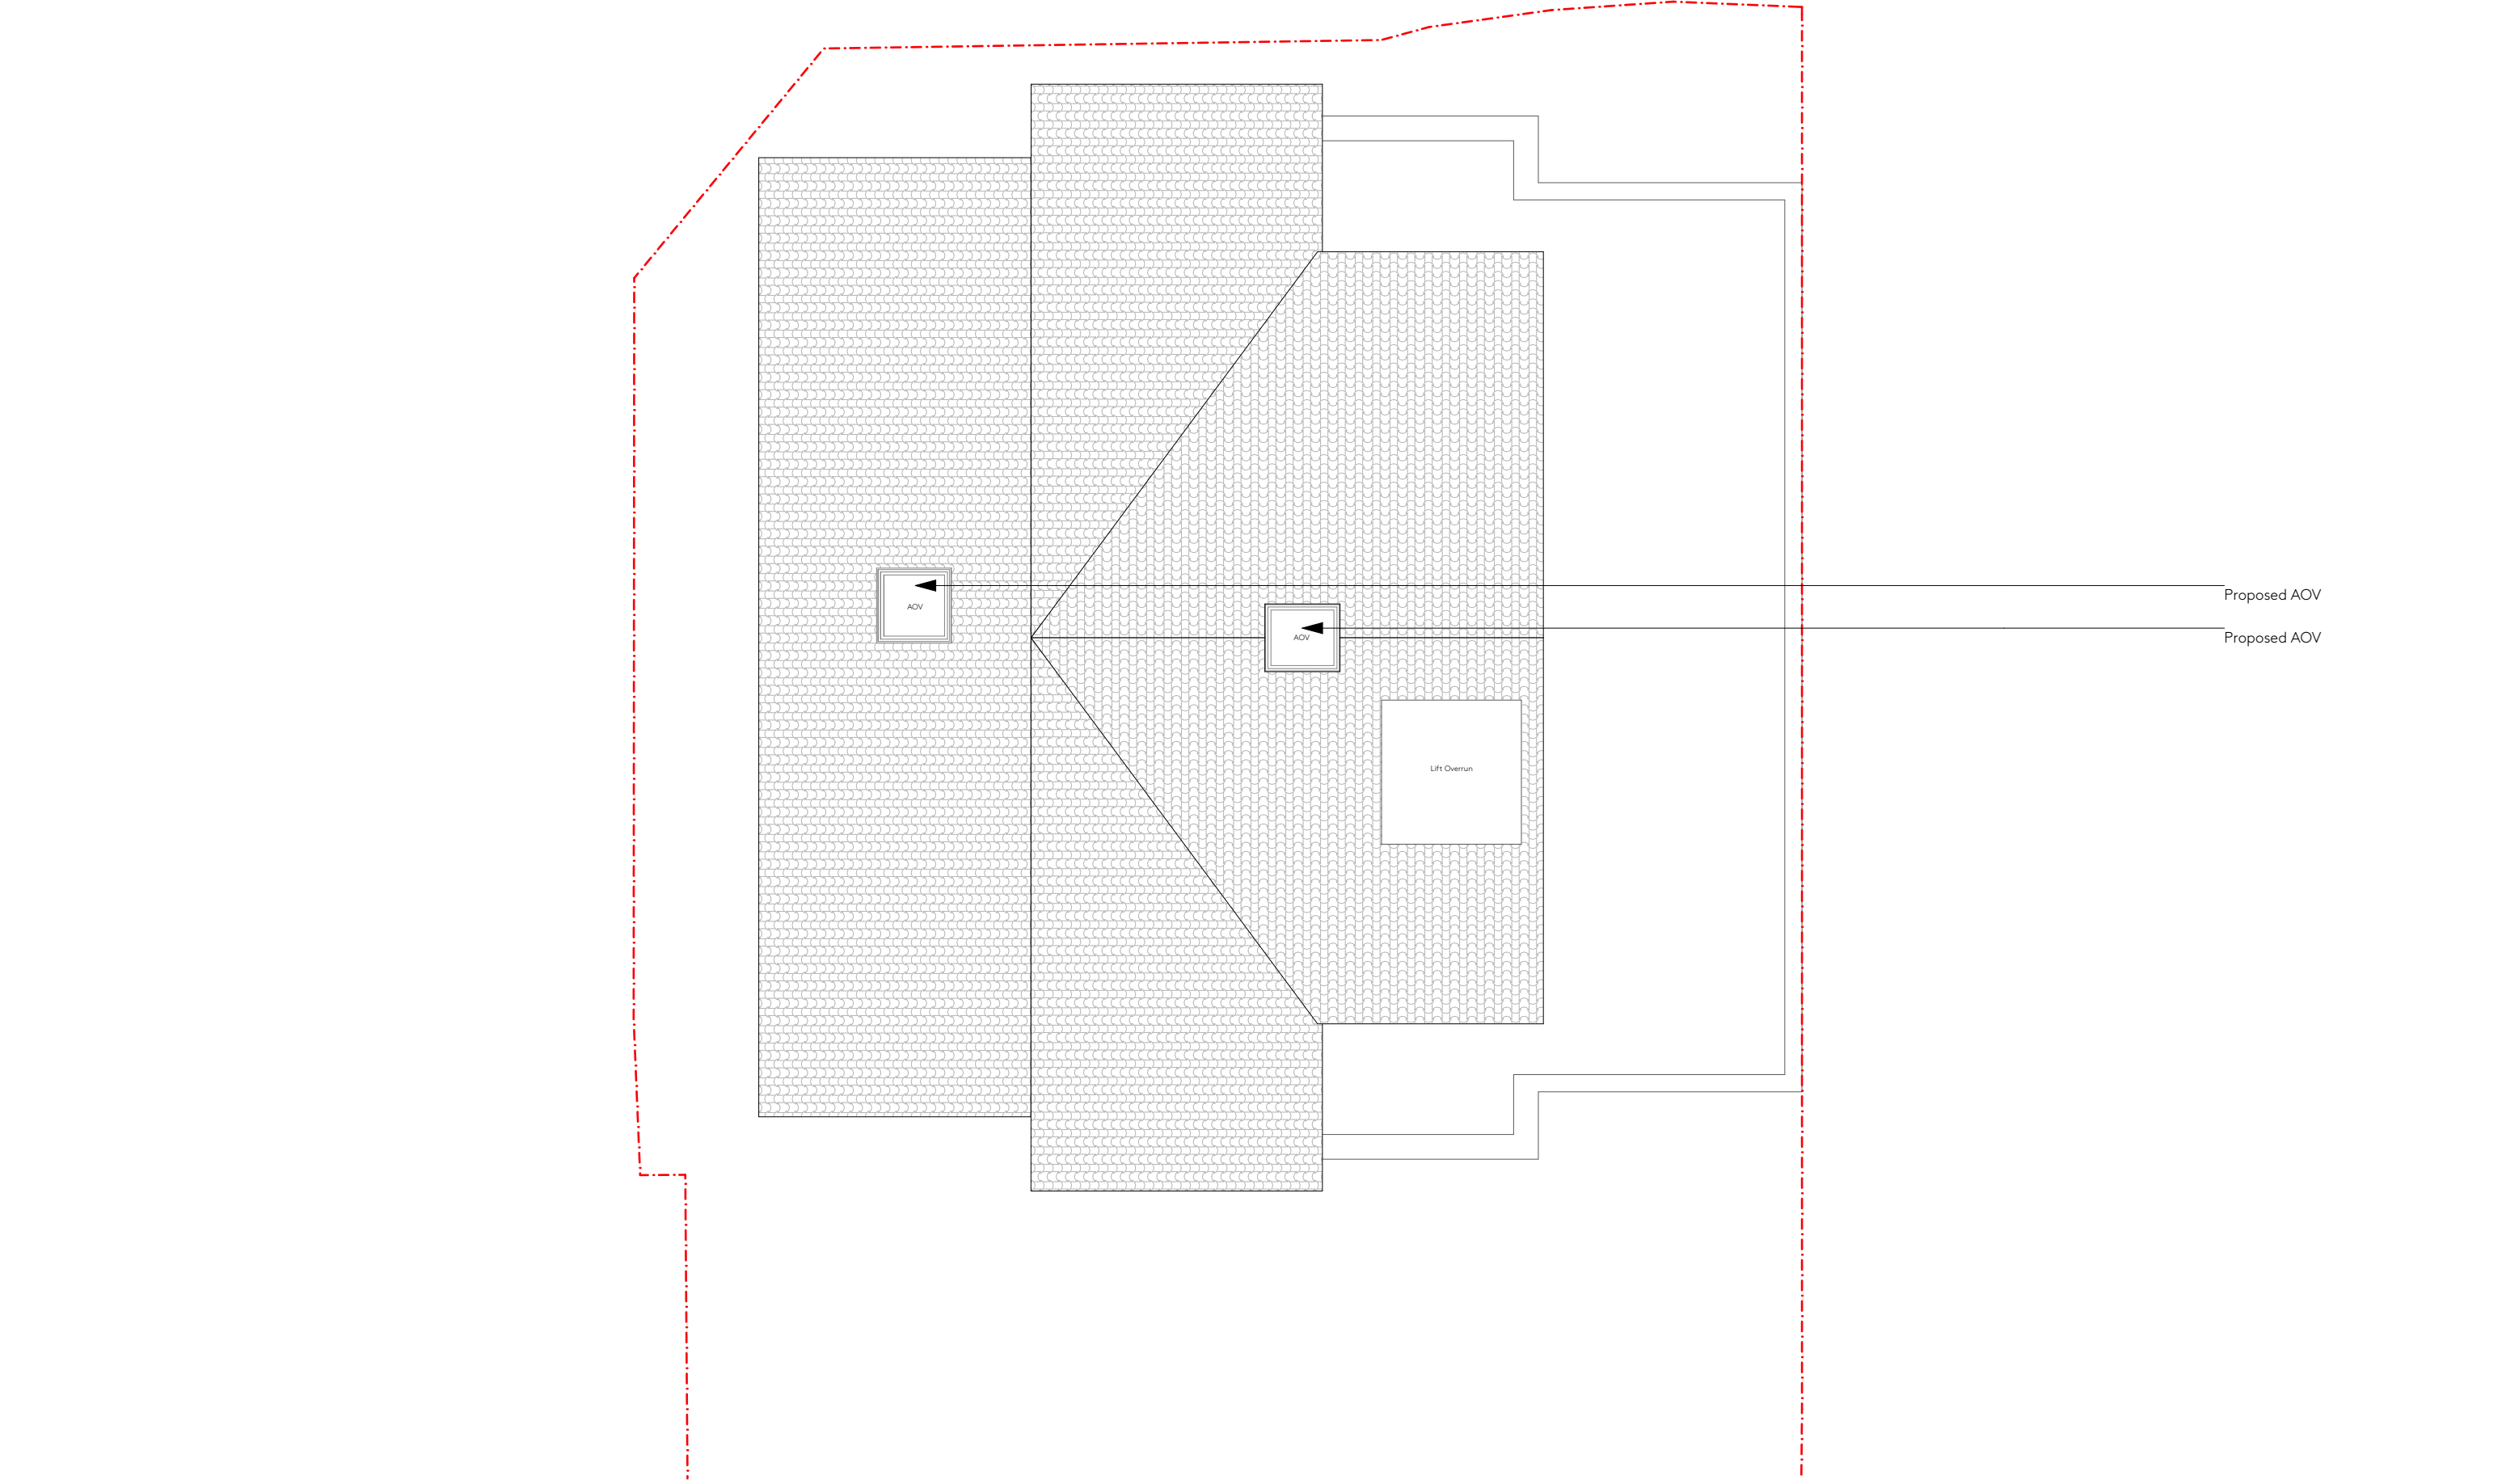



23 Vyner Street, London E2 9DG
Ph: 0203 770 9780
www.ackroydlowrie.com

NOTE

DO NOT SCALE FROM THIS DRAWING.

DO NOT USE ANY AREAS INDICATED FOR EITHER VALUATION, PURCHASE SALE OR ANY OTHER FORM OF LEGALLY BINDING CONTRACT.

DO NOT REPRODUCE ANY PART OF THIS DRAWING WITHOUT PRIOR WRITTEN CONSENT. THIS DRAWING REMAINS THE COPYRIGHT OF ACKROYD LOWRIE LTD.

KEY

Site boundary

Existing structure

Proposed structure

Communal

1b1p

2b3p

3b5p

Amenity

1b2p

2b4p

3b6p

0


1

5m

1:100

N

LOCATION

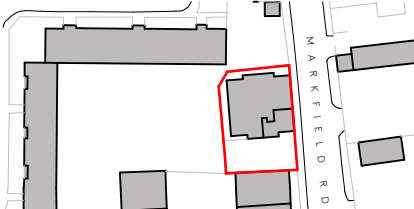

ISSUE

Rev.	Date	Comment
P1 - WIP	Work in Progress	

PROJECT

940 - Grove Court

CLIENT

Rontades Ltd

DRAWING NO.

940-106

DRAWING

Proposed Roof Plan

REVISION

P1 - WIP

Drawn

SM

Checked

AR

Current Stage

STAGE 3

Scale

1:100@A3

Date

Work in Progress P1

Issue Set



NOTE

DO NOT SCALE FROM THIS DRAWING.
DO NOT USE ANY AREAS INDICATED
FOR EITHER VALUATION, PURCHASE
SALE OR ANY OTHER FORM OF
LEGALLY BINDING CONTRACT.


DO NOT REPRODUCE ANY PART OF
THIS DRAWING WITHOUT PRIOR
WRITTEN CONSENT. THIS DRAWING
REMAINS THE COPYRIGHT OF
ACKROYD LOWRIE LTD.

KEY

— · — Site boundary



LOCATION

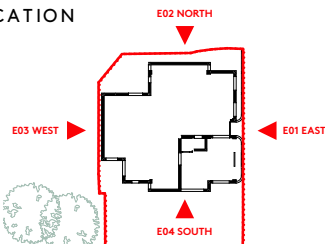

ISSUE

Rev. Date Comment

P1 - Work in
WIP Progress

PROJECT

940 - Grove Court

CLIENT

Rontades Ltd

DRAWING NO.

940-110

DRAWING

Proposed East Elevation

REVISION

P1 - WIP

Drawn

SM

Checked

AR

Current Stage

STAGE 3


Scale

1:100@A3

Date

Work in Progress P1

Issue Set

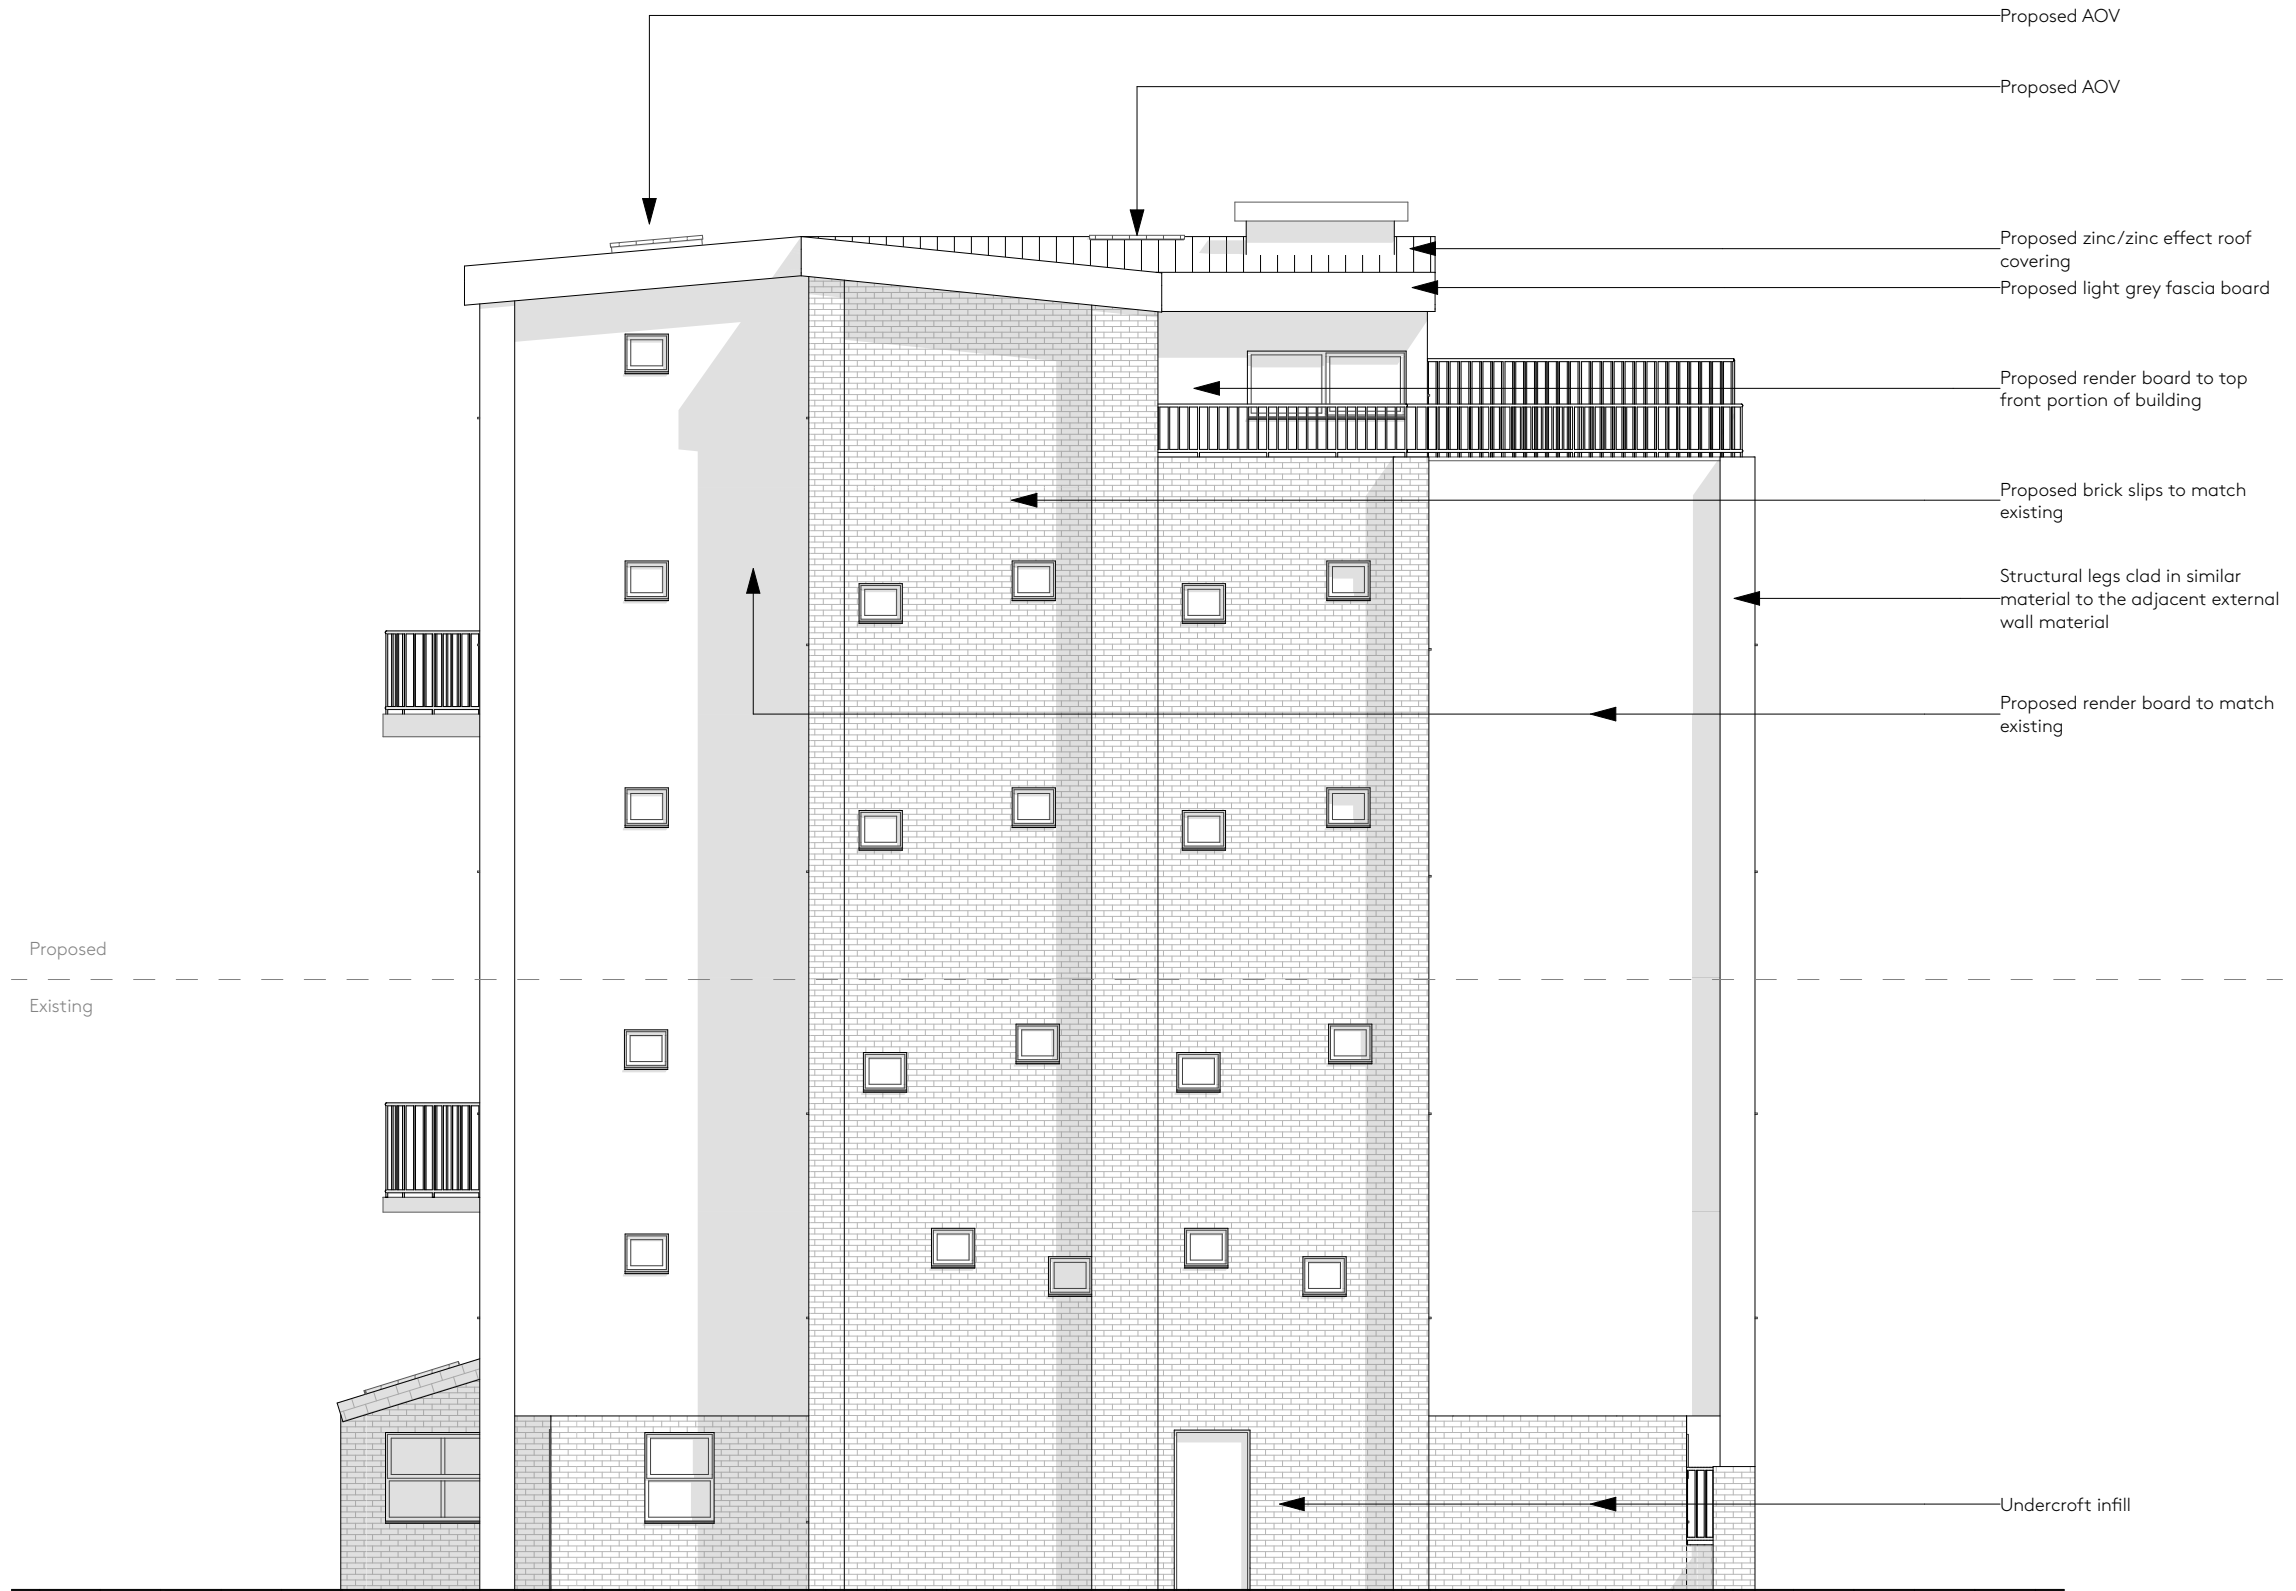


NOTE


DO NOT SCALE FROM THIS DRAWING.
DO NOT USE ANY AREAS INDICATED FOR EITHER VALUATION, PURCHASE, SALE OR ANY OTHER FORM OF LEGALLY BINDING CONTRACT.
DO NOT REPRODUCE ANY PART OF THIS DRAWING WITHOUT PRIOR WRITTEN CONSENT. THIS DRAWING REMAINS THE COPYRIGHT OF ACKROYD LOWRIE LTD.

KEY

--- Site boundary

 

LOCATION

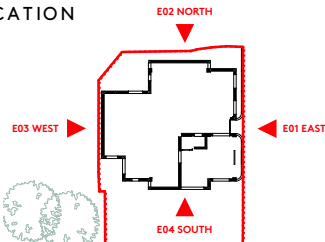

ISSUE

Rev.	Date	Comment
P1 - WIP	Work in Progress	

PROJECT
940 - Grove Court

CLIENT
Rontades Ltd

DRAWING NO.
940-111

DRAWING
Proposed South Elevation

REVISION
P1 - WIP

Drawn SM	Checked AR	Current Stage STAGE 3	Scale 1:100@A3	Date Work in Progress P1	Issue Set
--------------------	----------------------	---------------------------------	--------------------------	------------------------------------	-----------



NOTE

DO NOT SCALE FROM THIS DRAWING.
DO NOT USE ANY AREAS INDICATED
FOR EITHER VALUATION, PURCHASE
SALE OR ANY OTHER FORM OF
LEGALLY BINDING CONTRACT.


DO NOT REPRODUCE ANY PART OF
THIS DRAWING WITHOUT PRIOR
WRITTEN CONSENT. THIS DRAWING
REMAINS THE COPYRIGHT OF
ACKROYD LOWRIE LTD.

KEY

— · — Site boundary



LOCATION

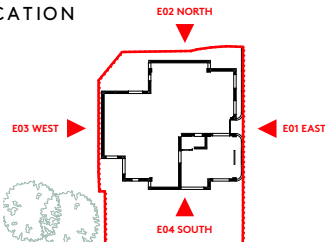

ISSUE

Rev.	Date	Comment
P1 - WIP	Work in Progress	

PROJECT

940 - Grove Court

CLIENT


Rontades Ltd

DRAWING NO.
940-112

DRAWING
Proposed West Elevation

REVISION
P1 - WIP

Drawn SM	Checked AR	Current Stage STAGE 3	Scale 1:100@A3	Date Work in Progress P1	Issue Set
--------------------	----------------------	---------------------------------	--------------------------	------------------------------------	-----------

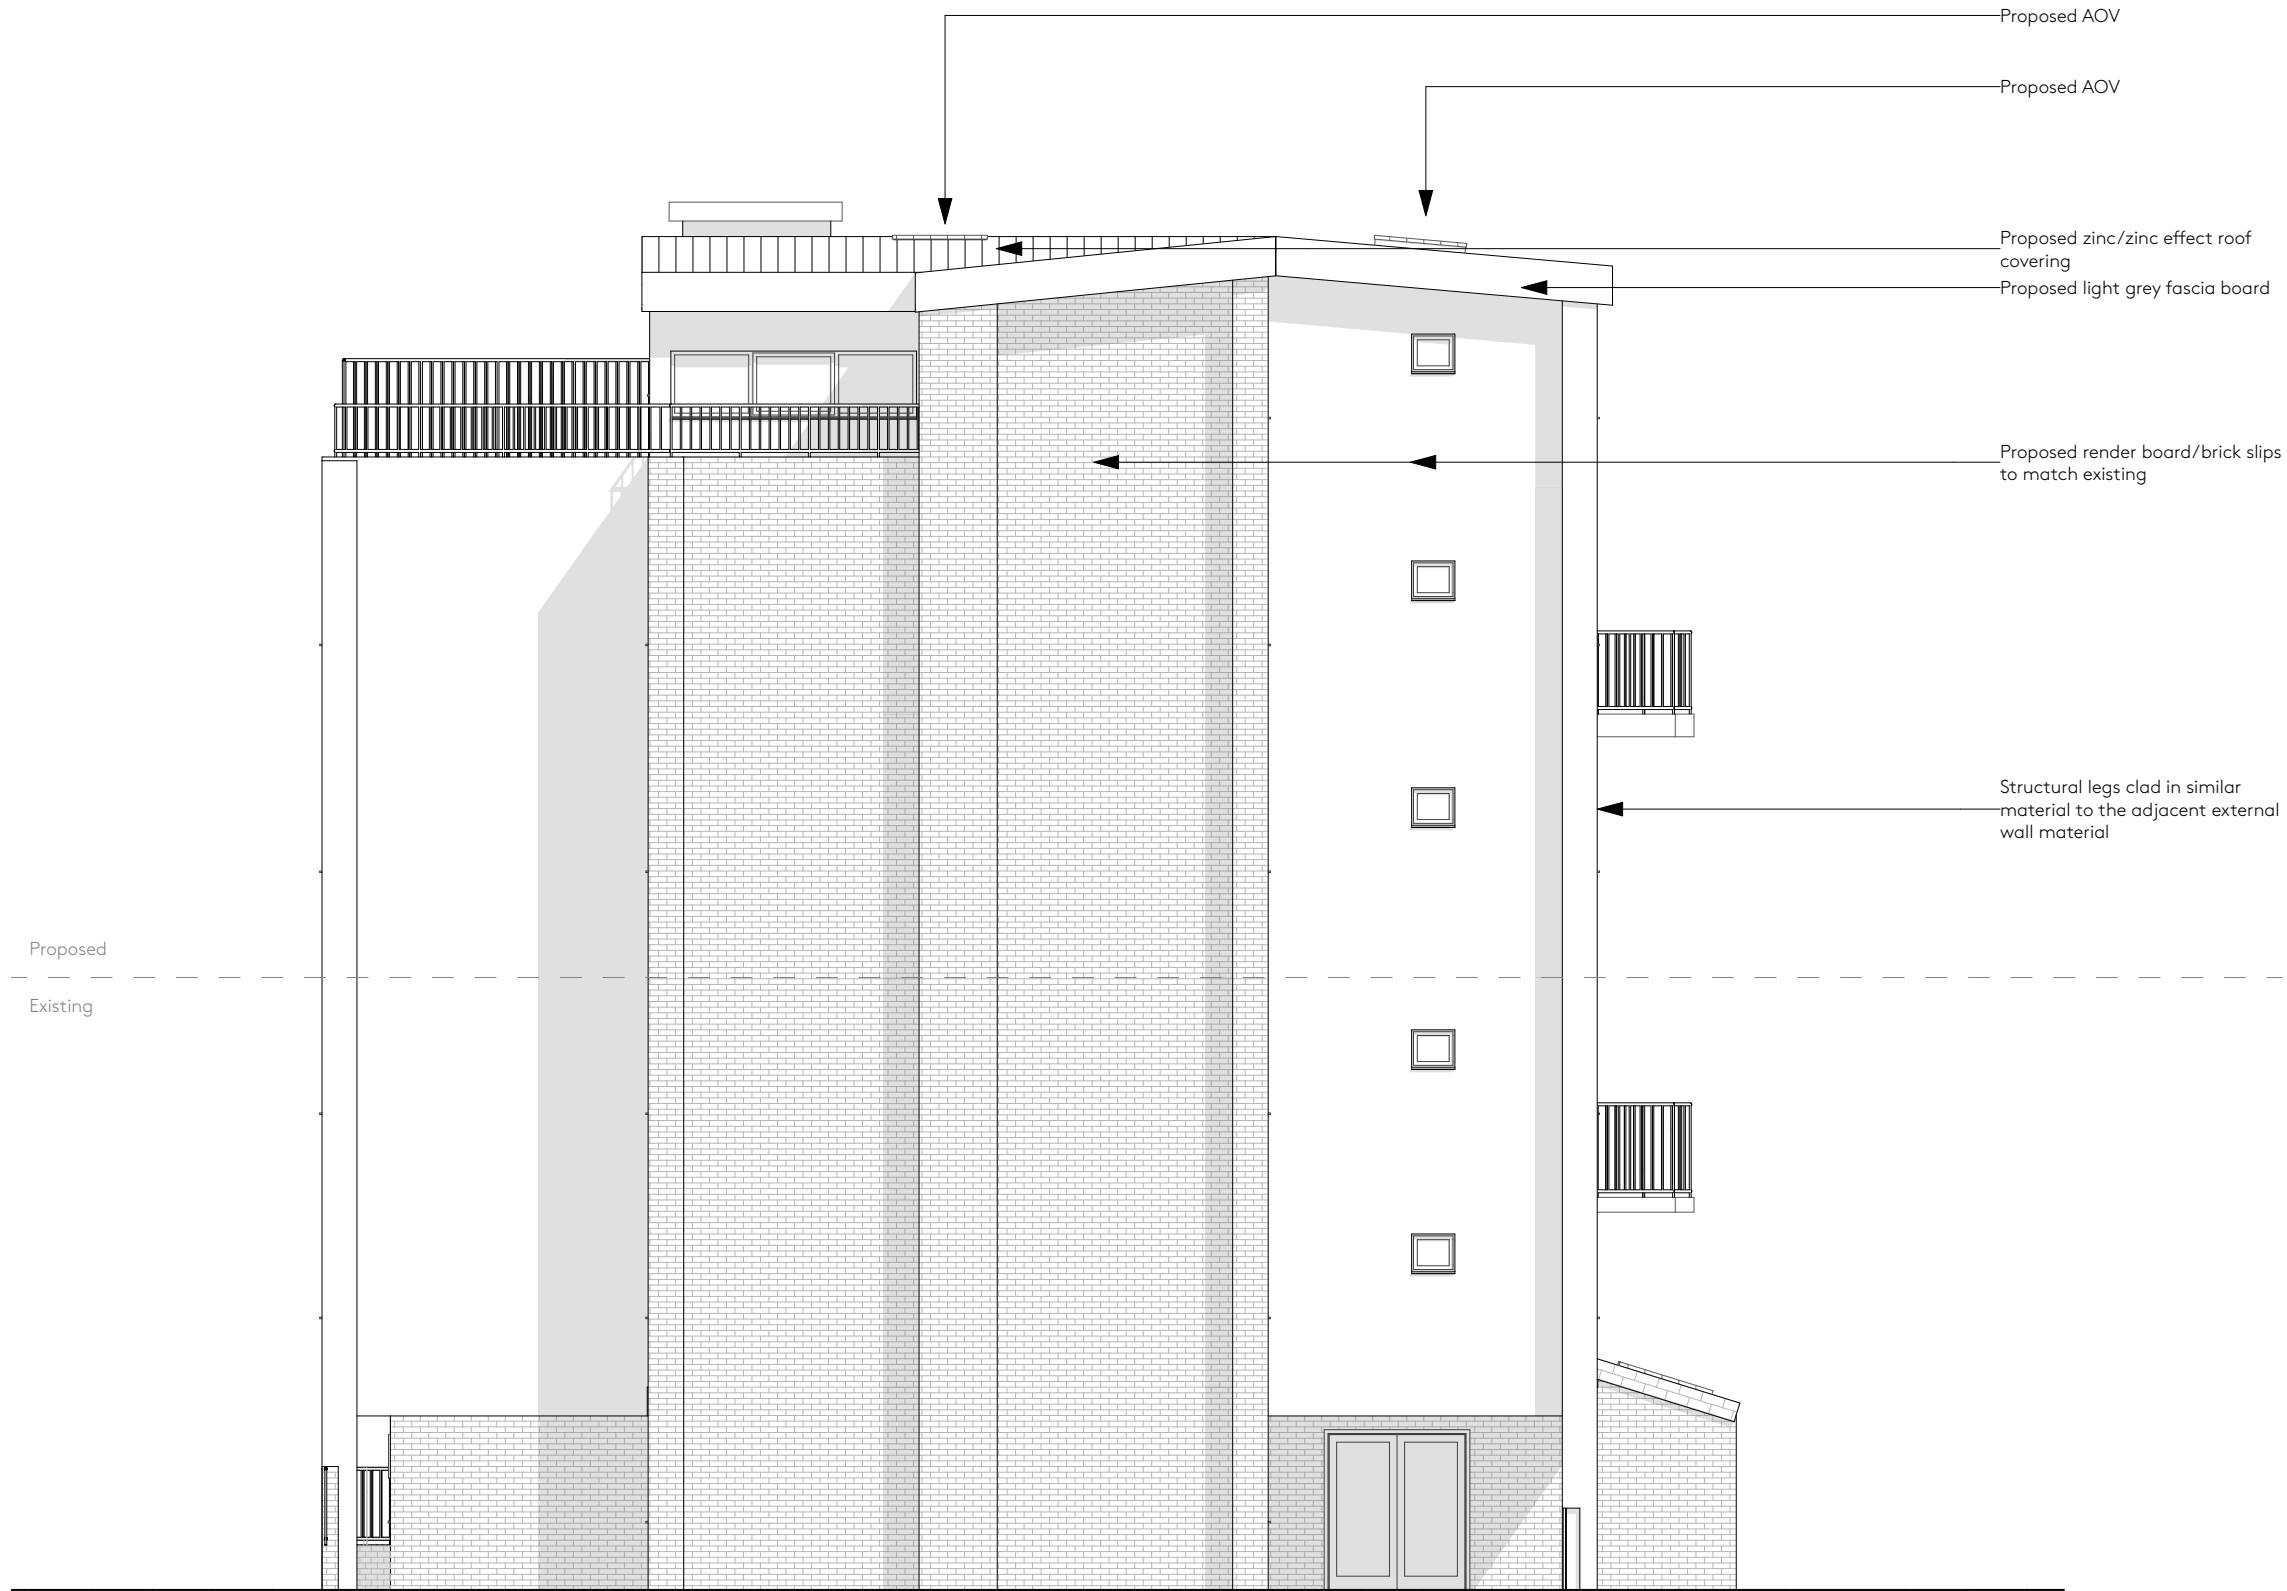


NOTE


DO NOT SCALE FROM THIS DRAWING.
DO NOT USE ANY AREAS INDICATED FOR EITHER VALUATION, PURCHASE, SALE OR ANY OTHER FORM OF LEGALLY BINDING CONTRACT.
DO NOT REPRODUCE ANY PART OF THIS DRAWING WITHOUT PRIOR WRITTEN CONSENT. THIS DRAWING REMAINS THE COPYRIGHT OF ACKROYD LOWRIE LTD.

KEY

--- Site boundary

 

LOCATION

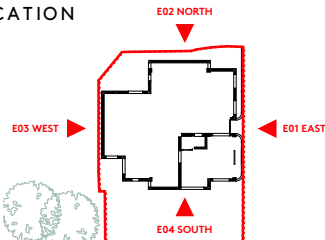

ISSUE

Rev.	Date	Comment
P1 - WIP	Work in Progress	

PROJECT
940 - Grove Court


CLIENT
Rontades Ltd

DRAWING NO.
940-113

DRAWING
Proposed North Elevation

REVISION
P1 - WIP

Drawn SM	Checked AR	Current Stage STAGE 3	Scale 1:100@A3	Date Work in Progress	Issue Set P1
--------------------	----------------------	---------------------------------	--------------------------	---------------------------------	------------------------

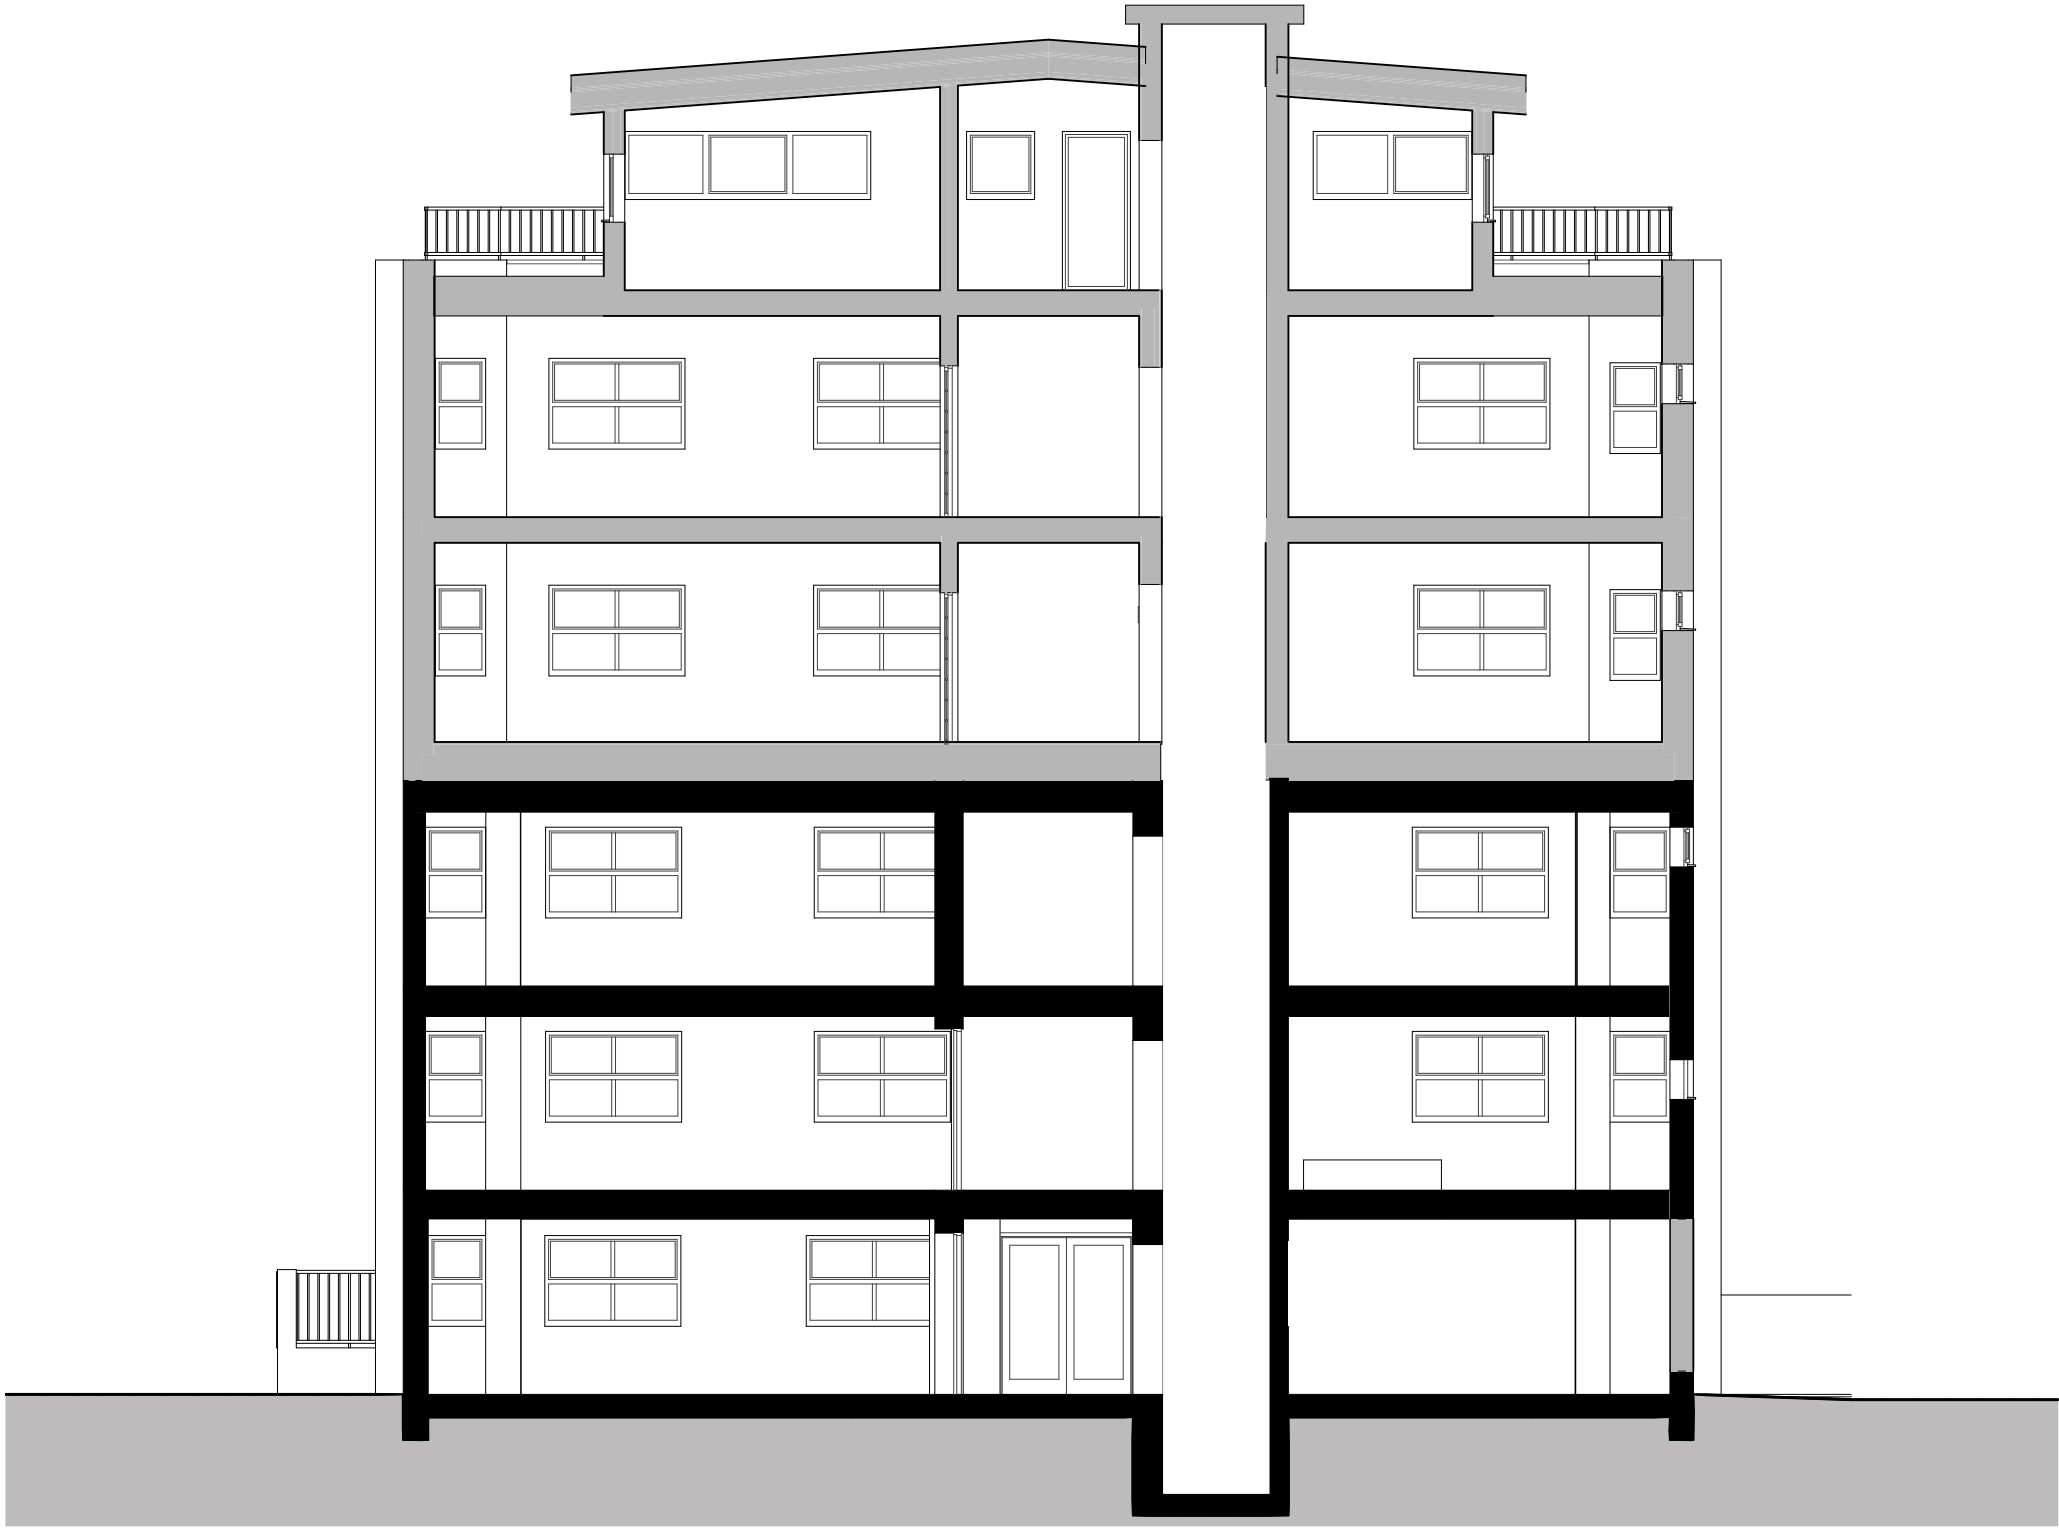

Ackroyd Lowrie 23 Vyner Street, London E2 9DG Ph: 0203 770 9780 www.ackroydlowrie.com NOTE DO NOT SCALE FROM THIS DRAWING. DO NOT USE ANY AREAS INDICATED FOR EITHER VALUATION, PURCHASE SALE OR ANY OTHER FORM OF LEGALLY BINDING CONTRACT. DO NOT REPRODUCE ANY PART OF THIS DRAWING WITHOUT PRIOR WRITTEN CONSENT. THIS DRAWING REMAINS THE COPYRIGHT OF ACKROYD LOWRIE LTD. KEY Site boundary Existing structure Proposed structure 015m
