




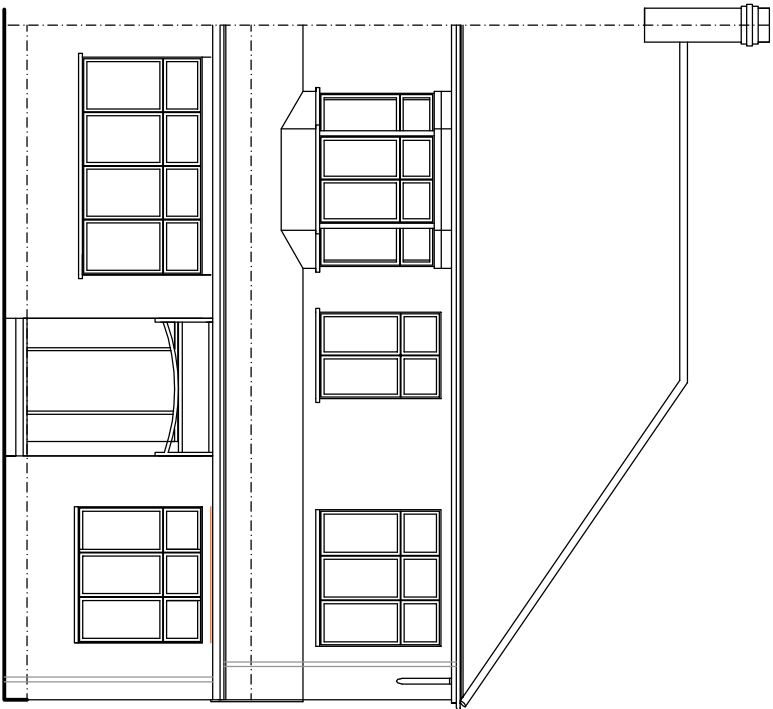


front elevation

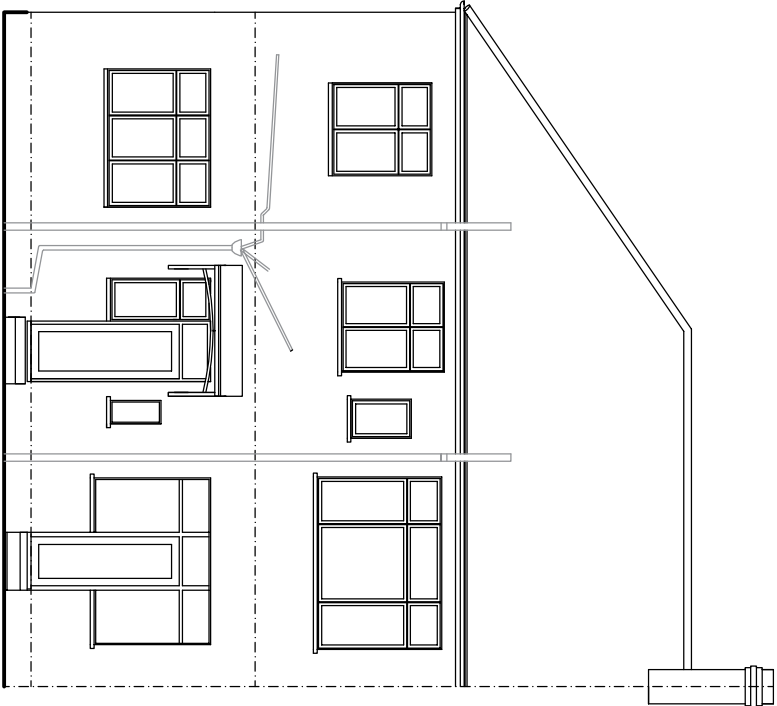

rear elevation

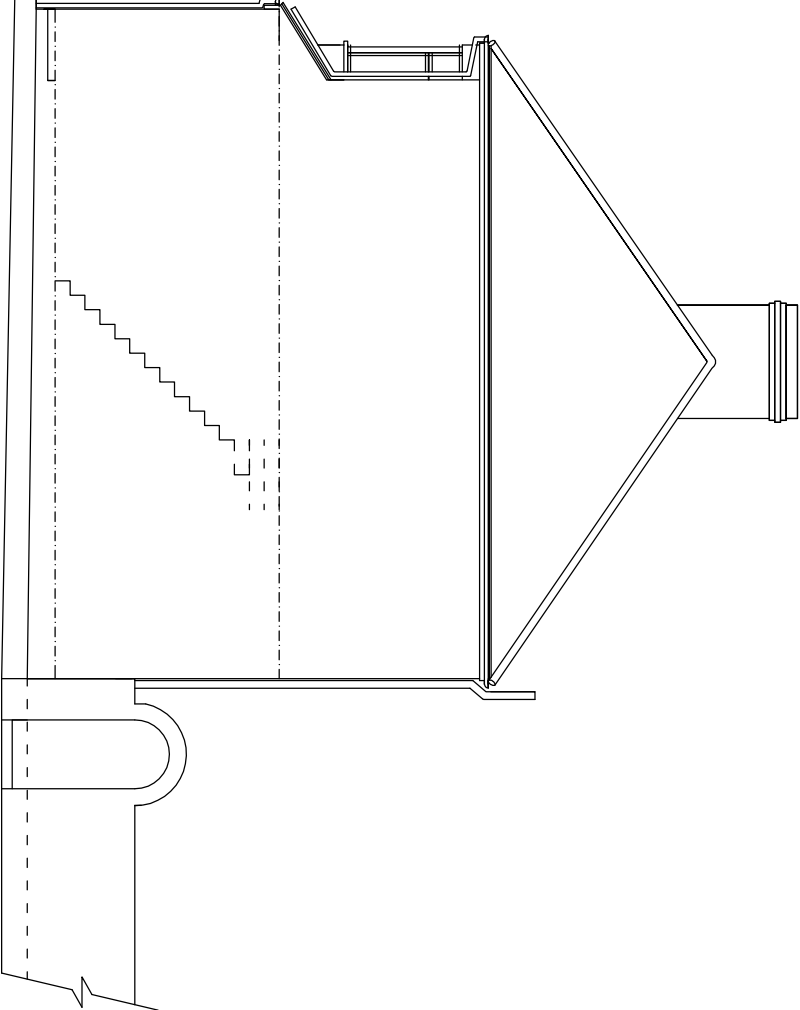

side elevation

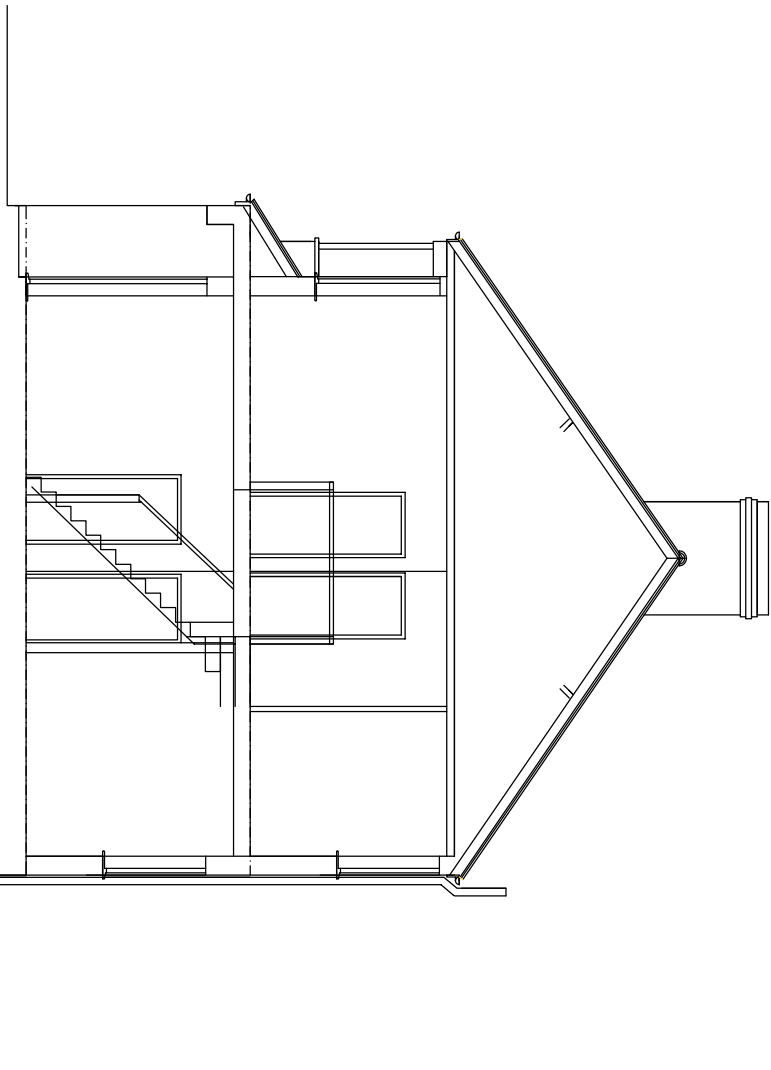

section A-A

Scale 1:100@ A3 & 1:50@A1



DO NOT SCALE: FIGURED DIMENSIONS ARE TO BE TAKEN IN PREFERENCE TO SCALED DIMENSIONS. NO WORK IS TO BE PUT IN HAND UNTIL SITE DIMENSIONS HAVE BEEN CHECKED AND ANY DISCREPANCIES REPORTED TO US. IF IN DOUBT ASK!

project	
47 Walpole Road, London N17	
title	
SURVEYED AS EXISTING	
date	scale
AUGUST 2022	1:100 @ A3 & 1:50 @ A1
STEVEN GRAY DESIGNS LTD	
ARCHITECTURAL & SURVEYING SERVICES	
30 Ladbroke Crescent, Bayside, E14 6QJ	
Tel: 020 3371 0628 Email: steven@gray-designs.co.uk	
Web: www.gray-designs.co.uk	
drawing number	
3094/2 A	
COPYRIGHT	