




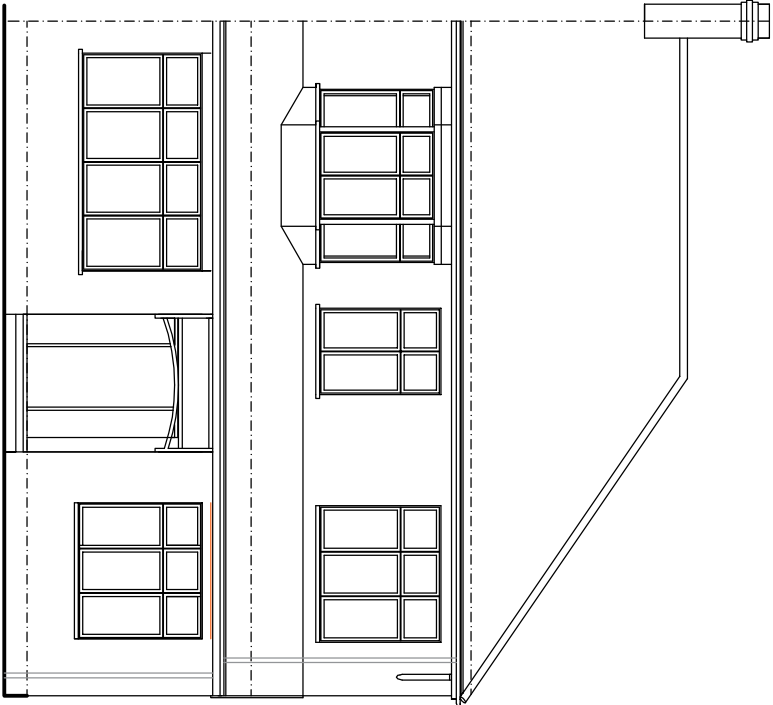


front elevation

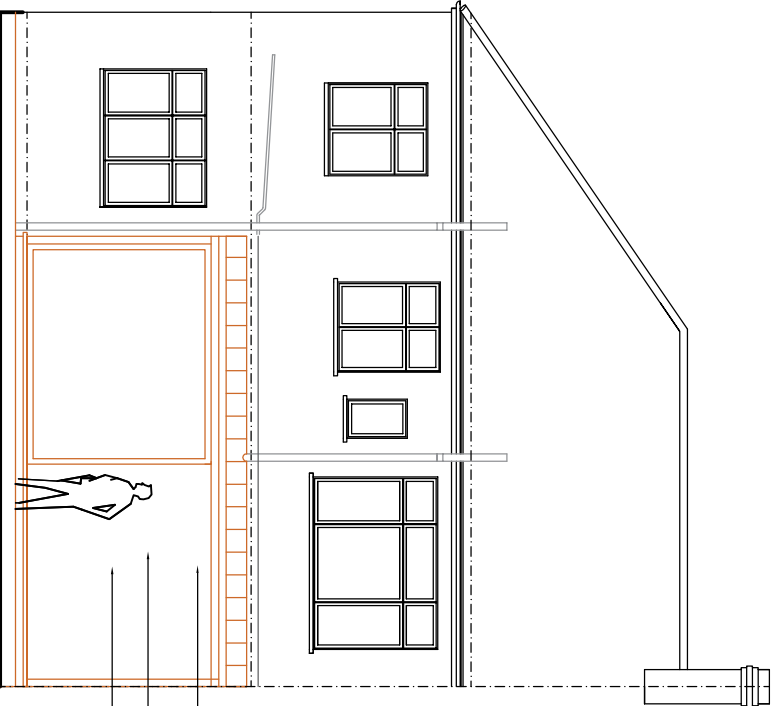

rear elevation

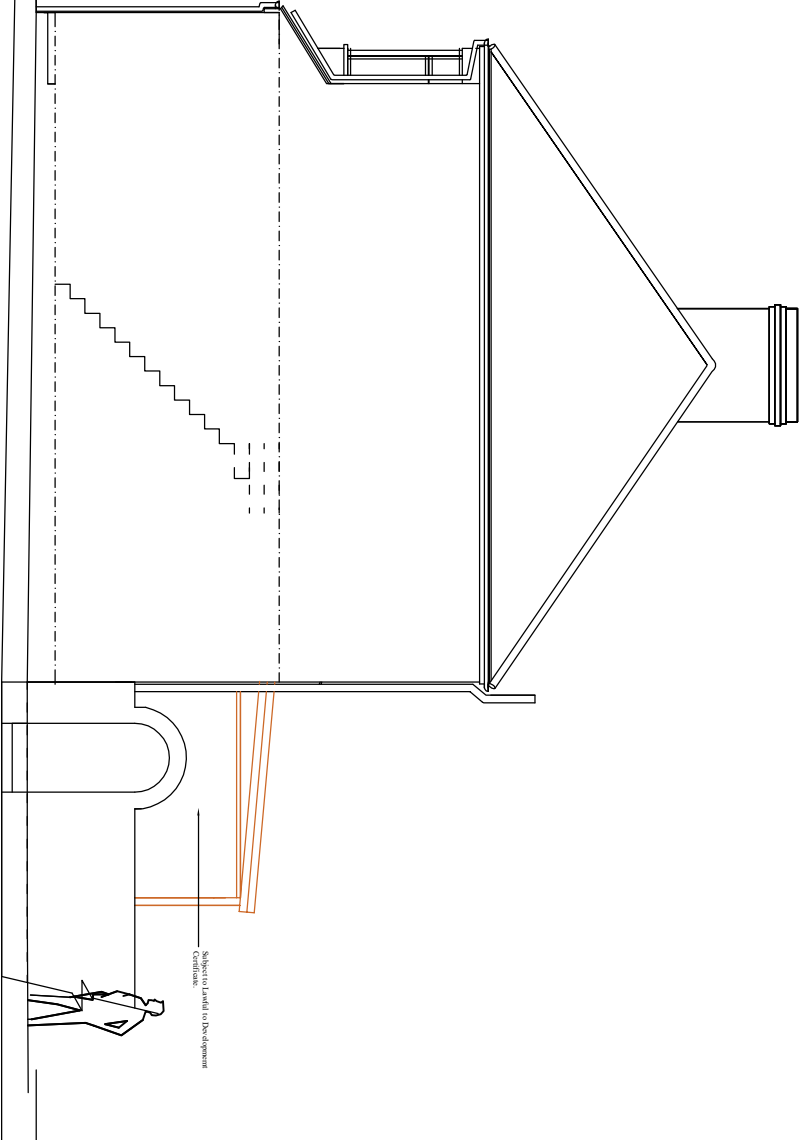

side elevation

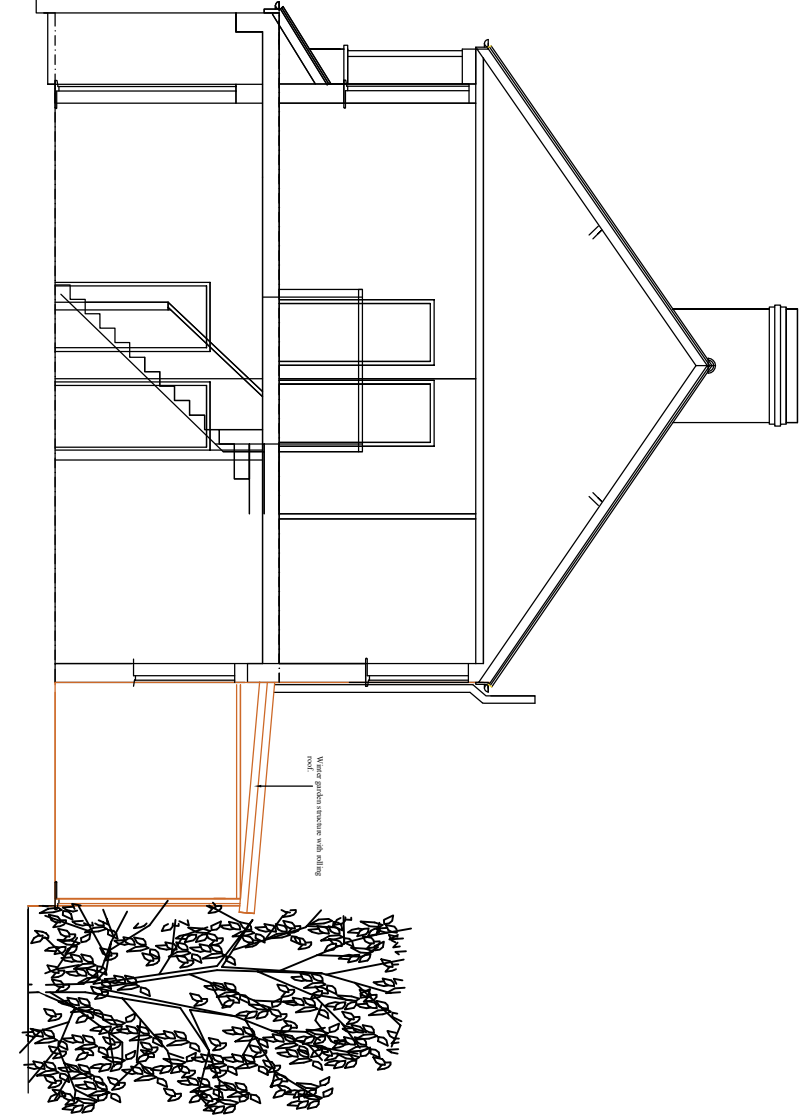

Section A-A

Scale 1:100@ A3 & 1:50@A1



DO NOT SCALE: FIGURED DIMENSIONS ARE TO BE TAKEN IN PREFERENCE TO SCALED DIMENSIONS. NO WORK IS TO BE PUT IN HAND UNTIL SITE DIMENSIONS HAVE BEEN CHECKED AND ANY DISCREPANCIES REPORTED TO US. IF IN DOUBT ASK!

project

47 Walpole Road, London N17

title

Schematic drawings 2

date

August 2022

scale

1:100 @ A3 & 1:50 @ A1

STEVEN GRAY DESIGNS LTD

ARCHITECTURAL & SURVEYING SERVICES

30 Ladbroke Crescent, Bayside, E14 6QJ
Tel: 020 3371 0628 Email: steven@gray-designs.co.uk
Web: www.gray-designs.co.uk

drawing number

3094/4 A

COPYRIGHT