



KEY
Indicative demolition

FOR PLANNING


Project Name	VALLANCE ROAD	Project No.	2202
Drawing Name	EXISTING SITE PLAN	Drawing No.	100
Address	36 Vallance Road London N22 7UB	Issue	-
Date	25.04.2023		
Scale / Format	1:200/A2 - 1:400/A4		

EFP Existing Site Plan
1:200@A2 - 1:400@A4

undefined architecture

info@undefinedarchitecture.com

DO NOT SCALE all dimensions in millimeters © UA 2022

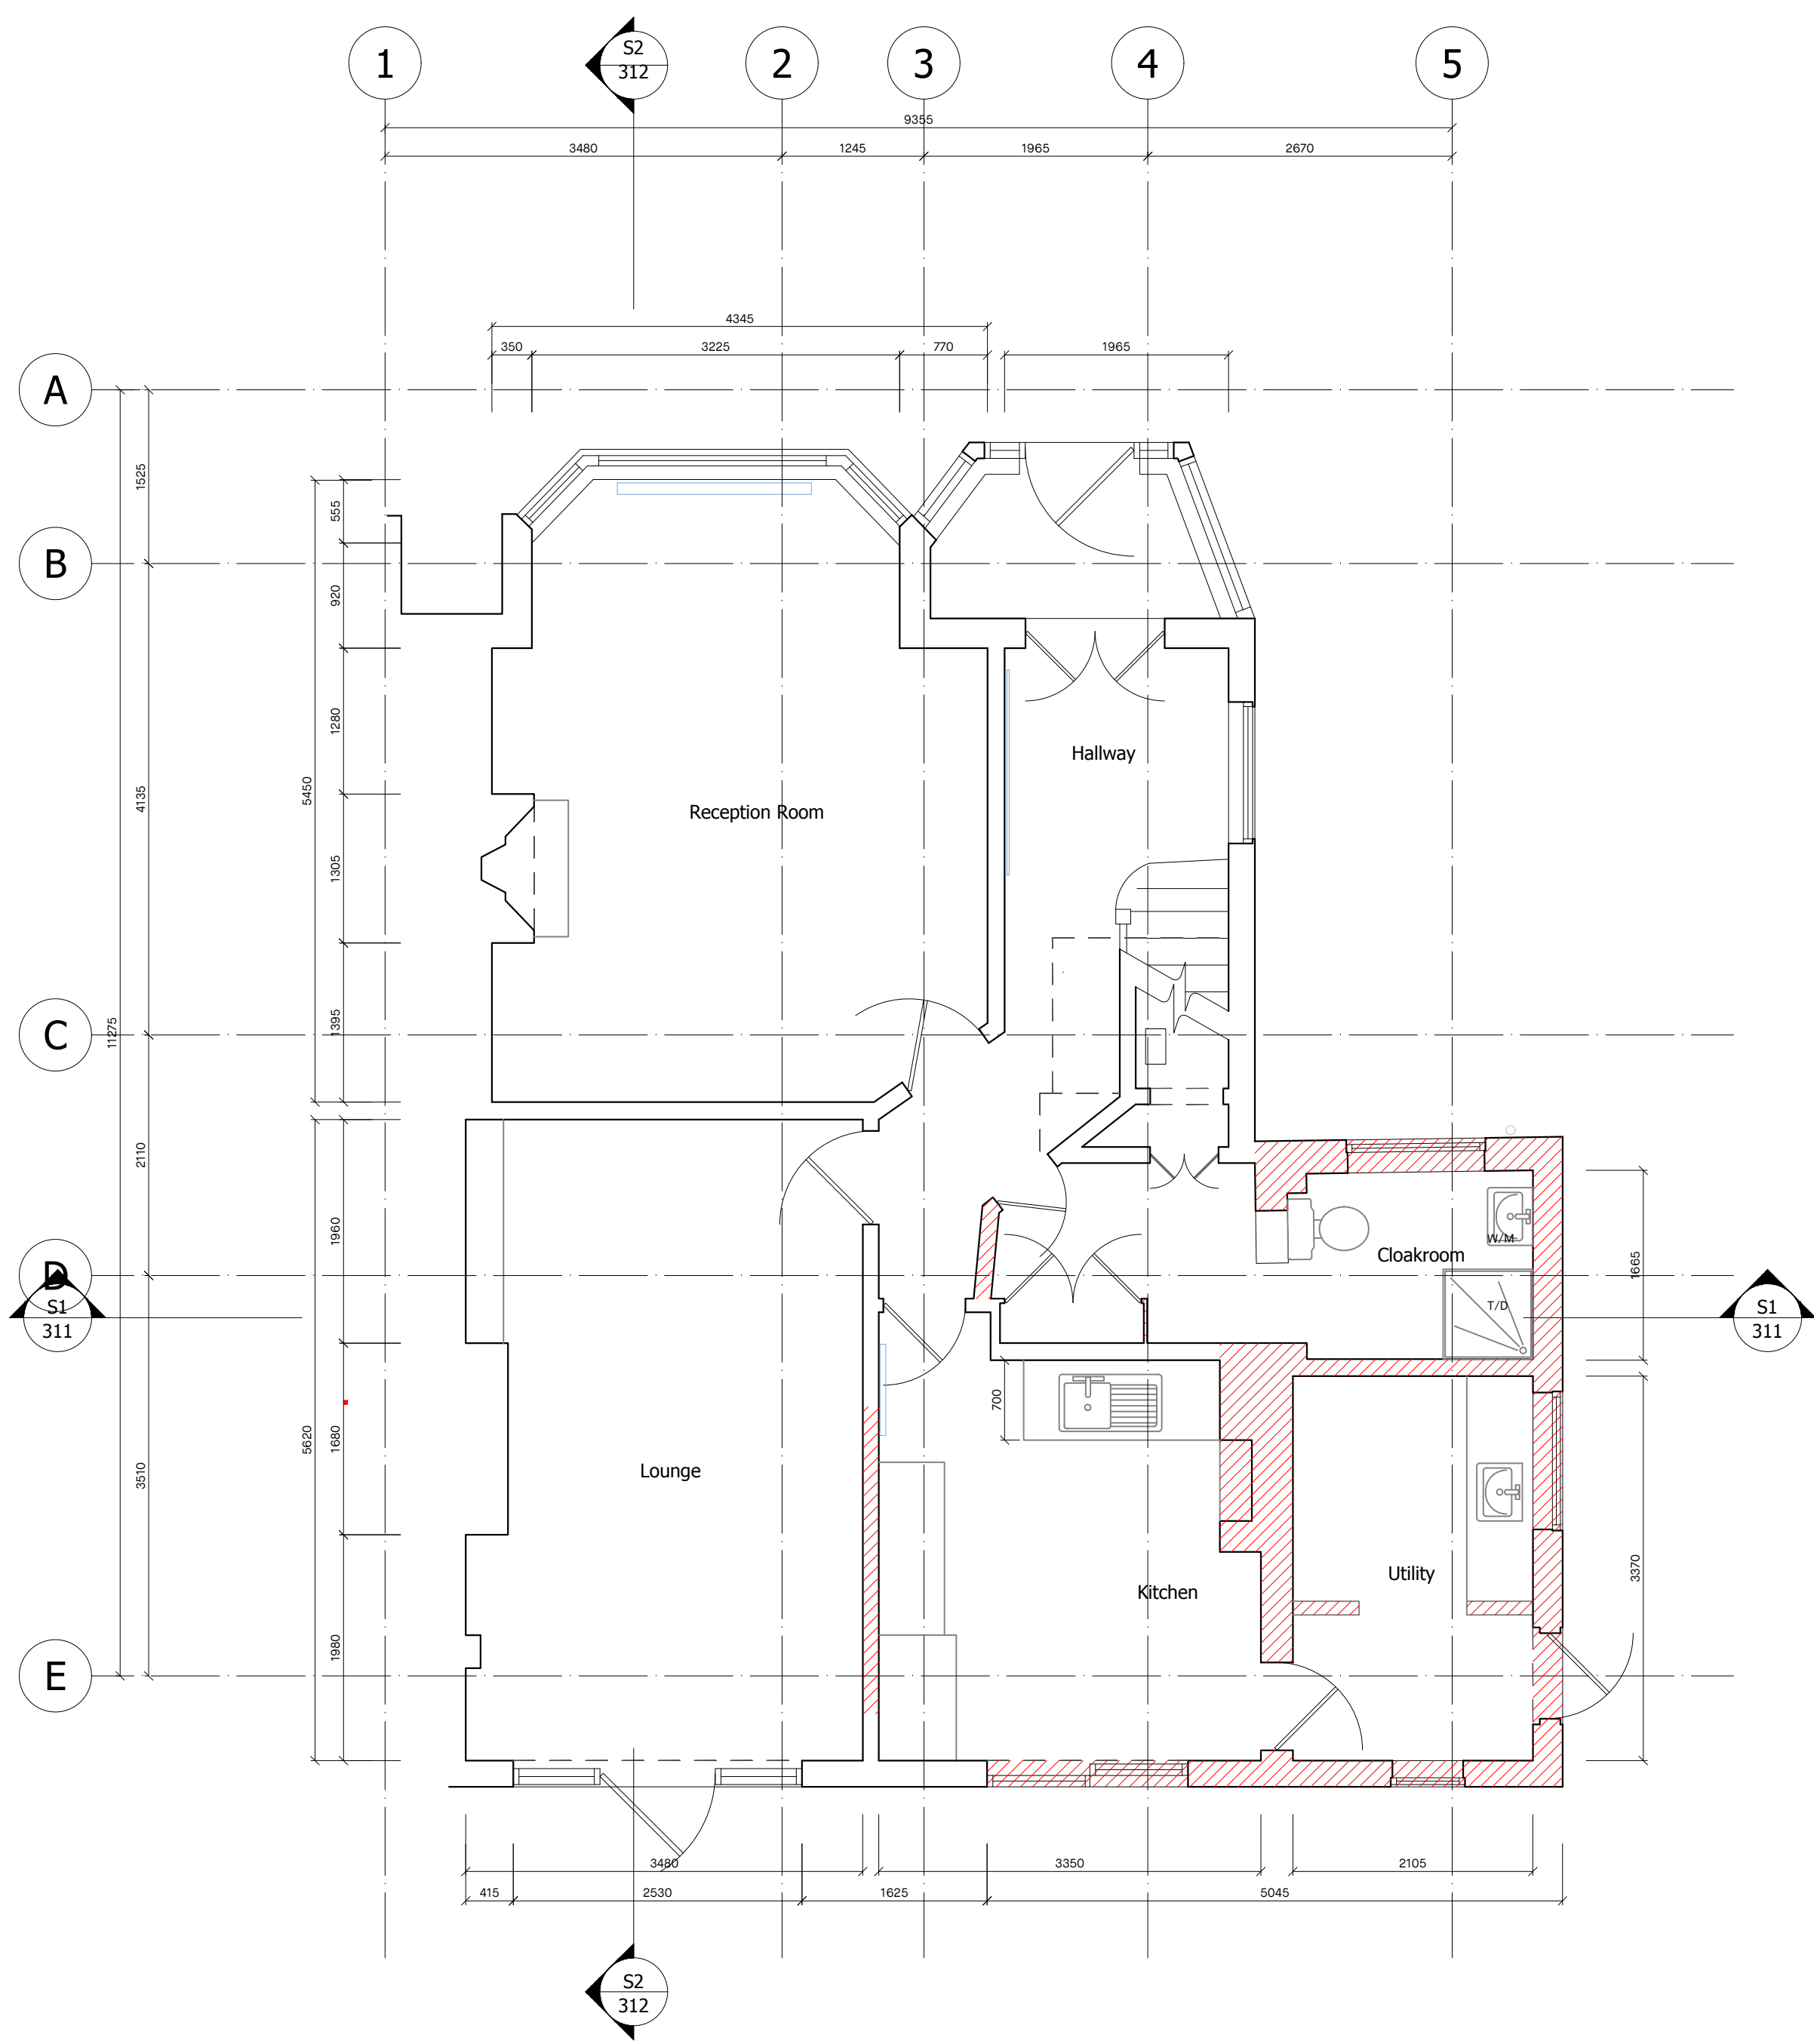

KEY

/// Indicative demolition

FOR PLANNING


Project Name	VALLANCE ROAD	Project No.	2202
Drawing Name	DEMOLITION GROUND FLOOR PLAN	Drawing No.	101
Address	36 Vallance Road London N22 7UB	Issue	-
Date	25.04.2023		
Scale / Format	1:50/A2 - 1:100/A4		

DGF Demolition Ground Floor Plan

1:50@A2 - 1:100@A4



0 0.5m 1m 2m 3m 4m 5m 10m

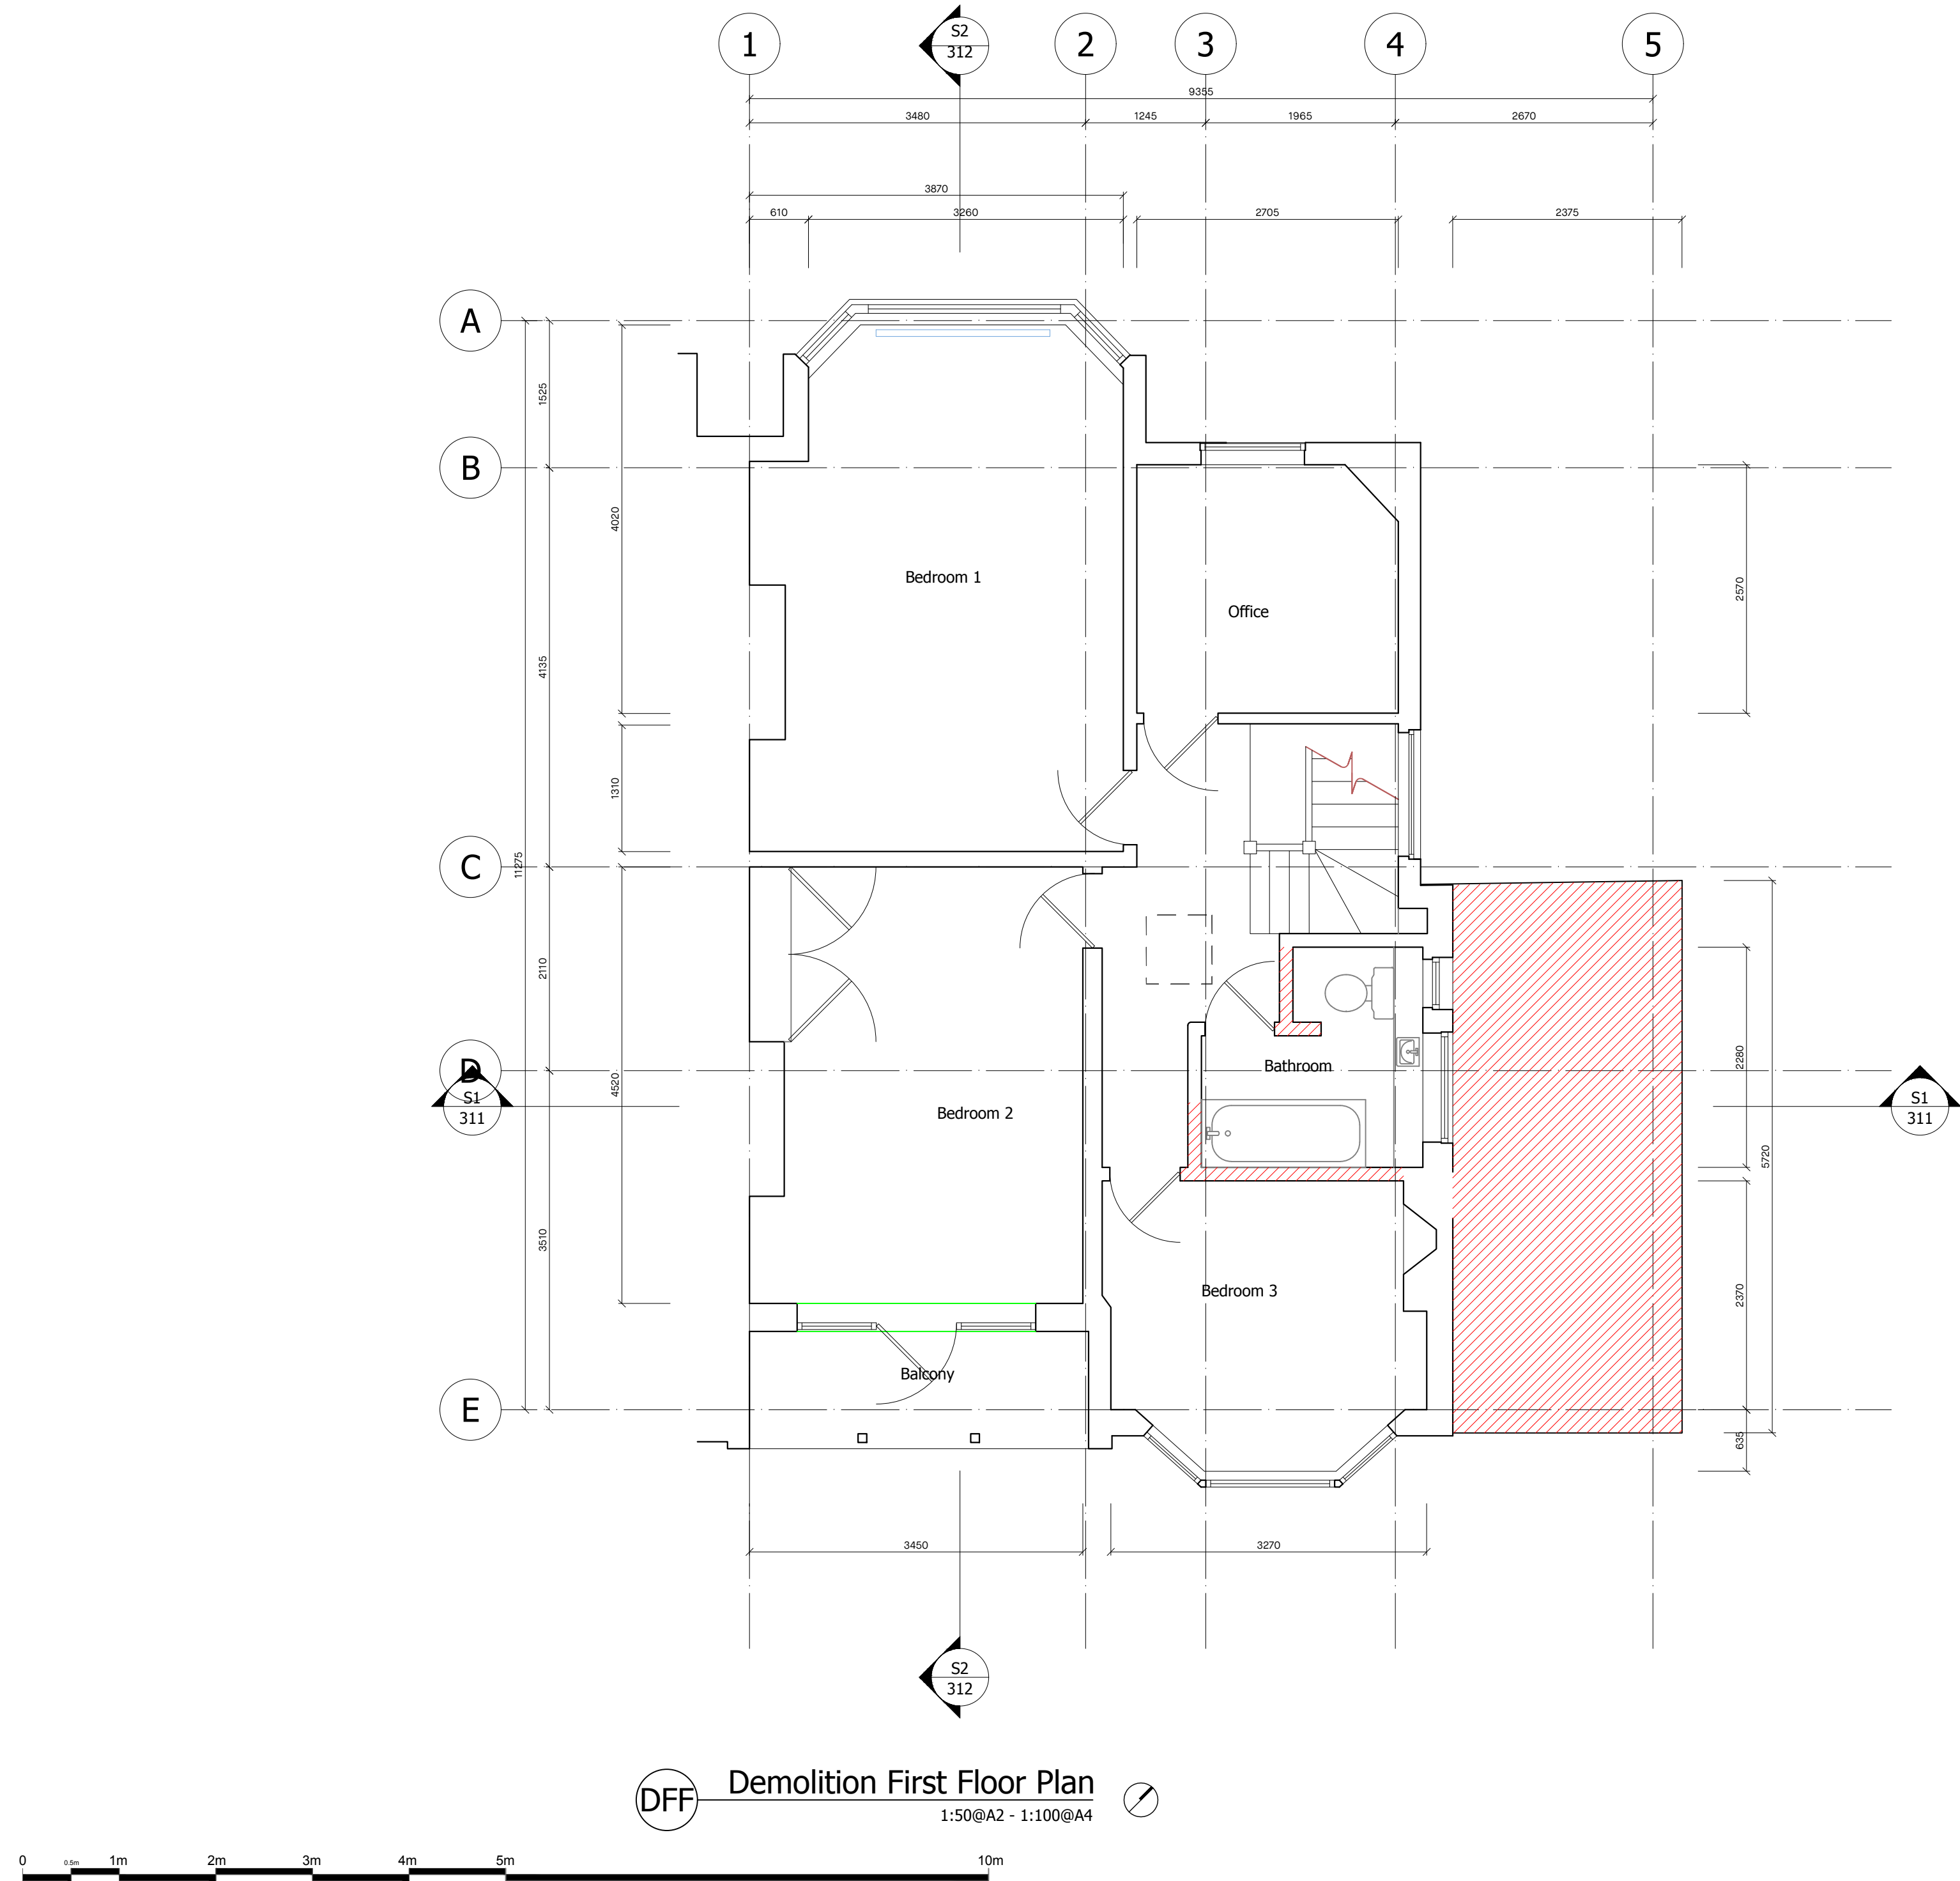

KEY
Indicative demolition


FOR PLANNING

Project Name	VALLANCE ROAD	Project No.	2202
Drawing Name	DEMOLITION FIRST FLOOR PLAN	Drawing No.	102
Address	36 Vallance Road London N22 7UB	Issue	-
Date	25.04.2023		
Scale / Format	1:50/A2 - 1:100/A4		

undefined architecture

info@undefinedarchitecture.com

DO NOT SCALE all dimensions in millimeters © UA 2022

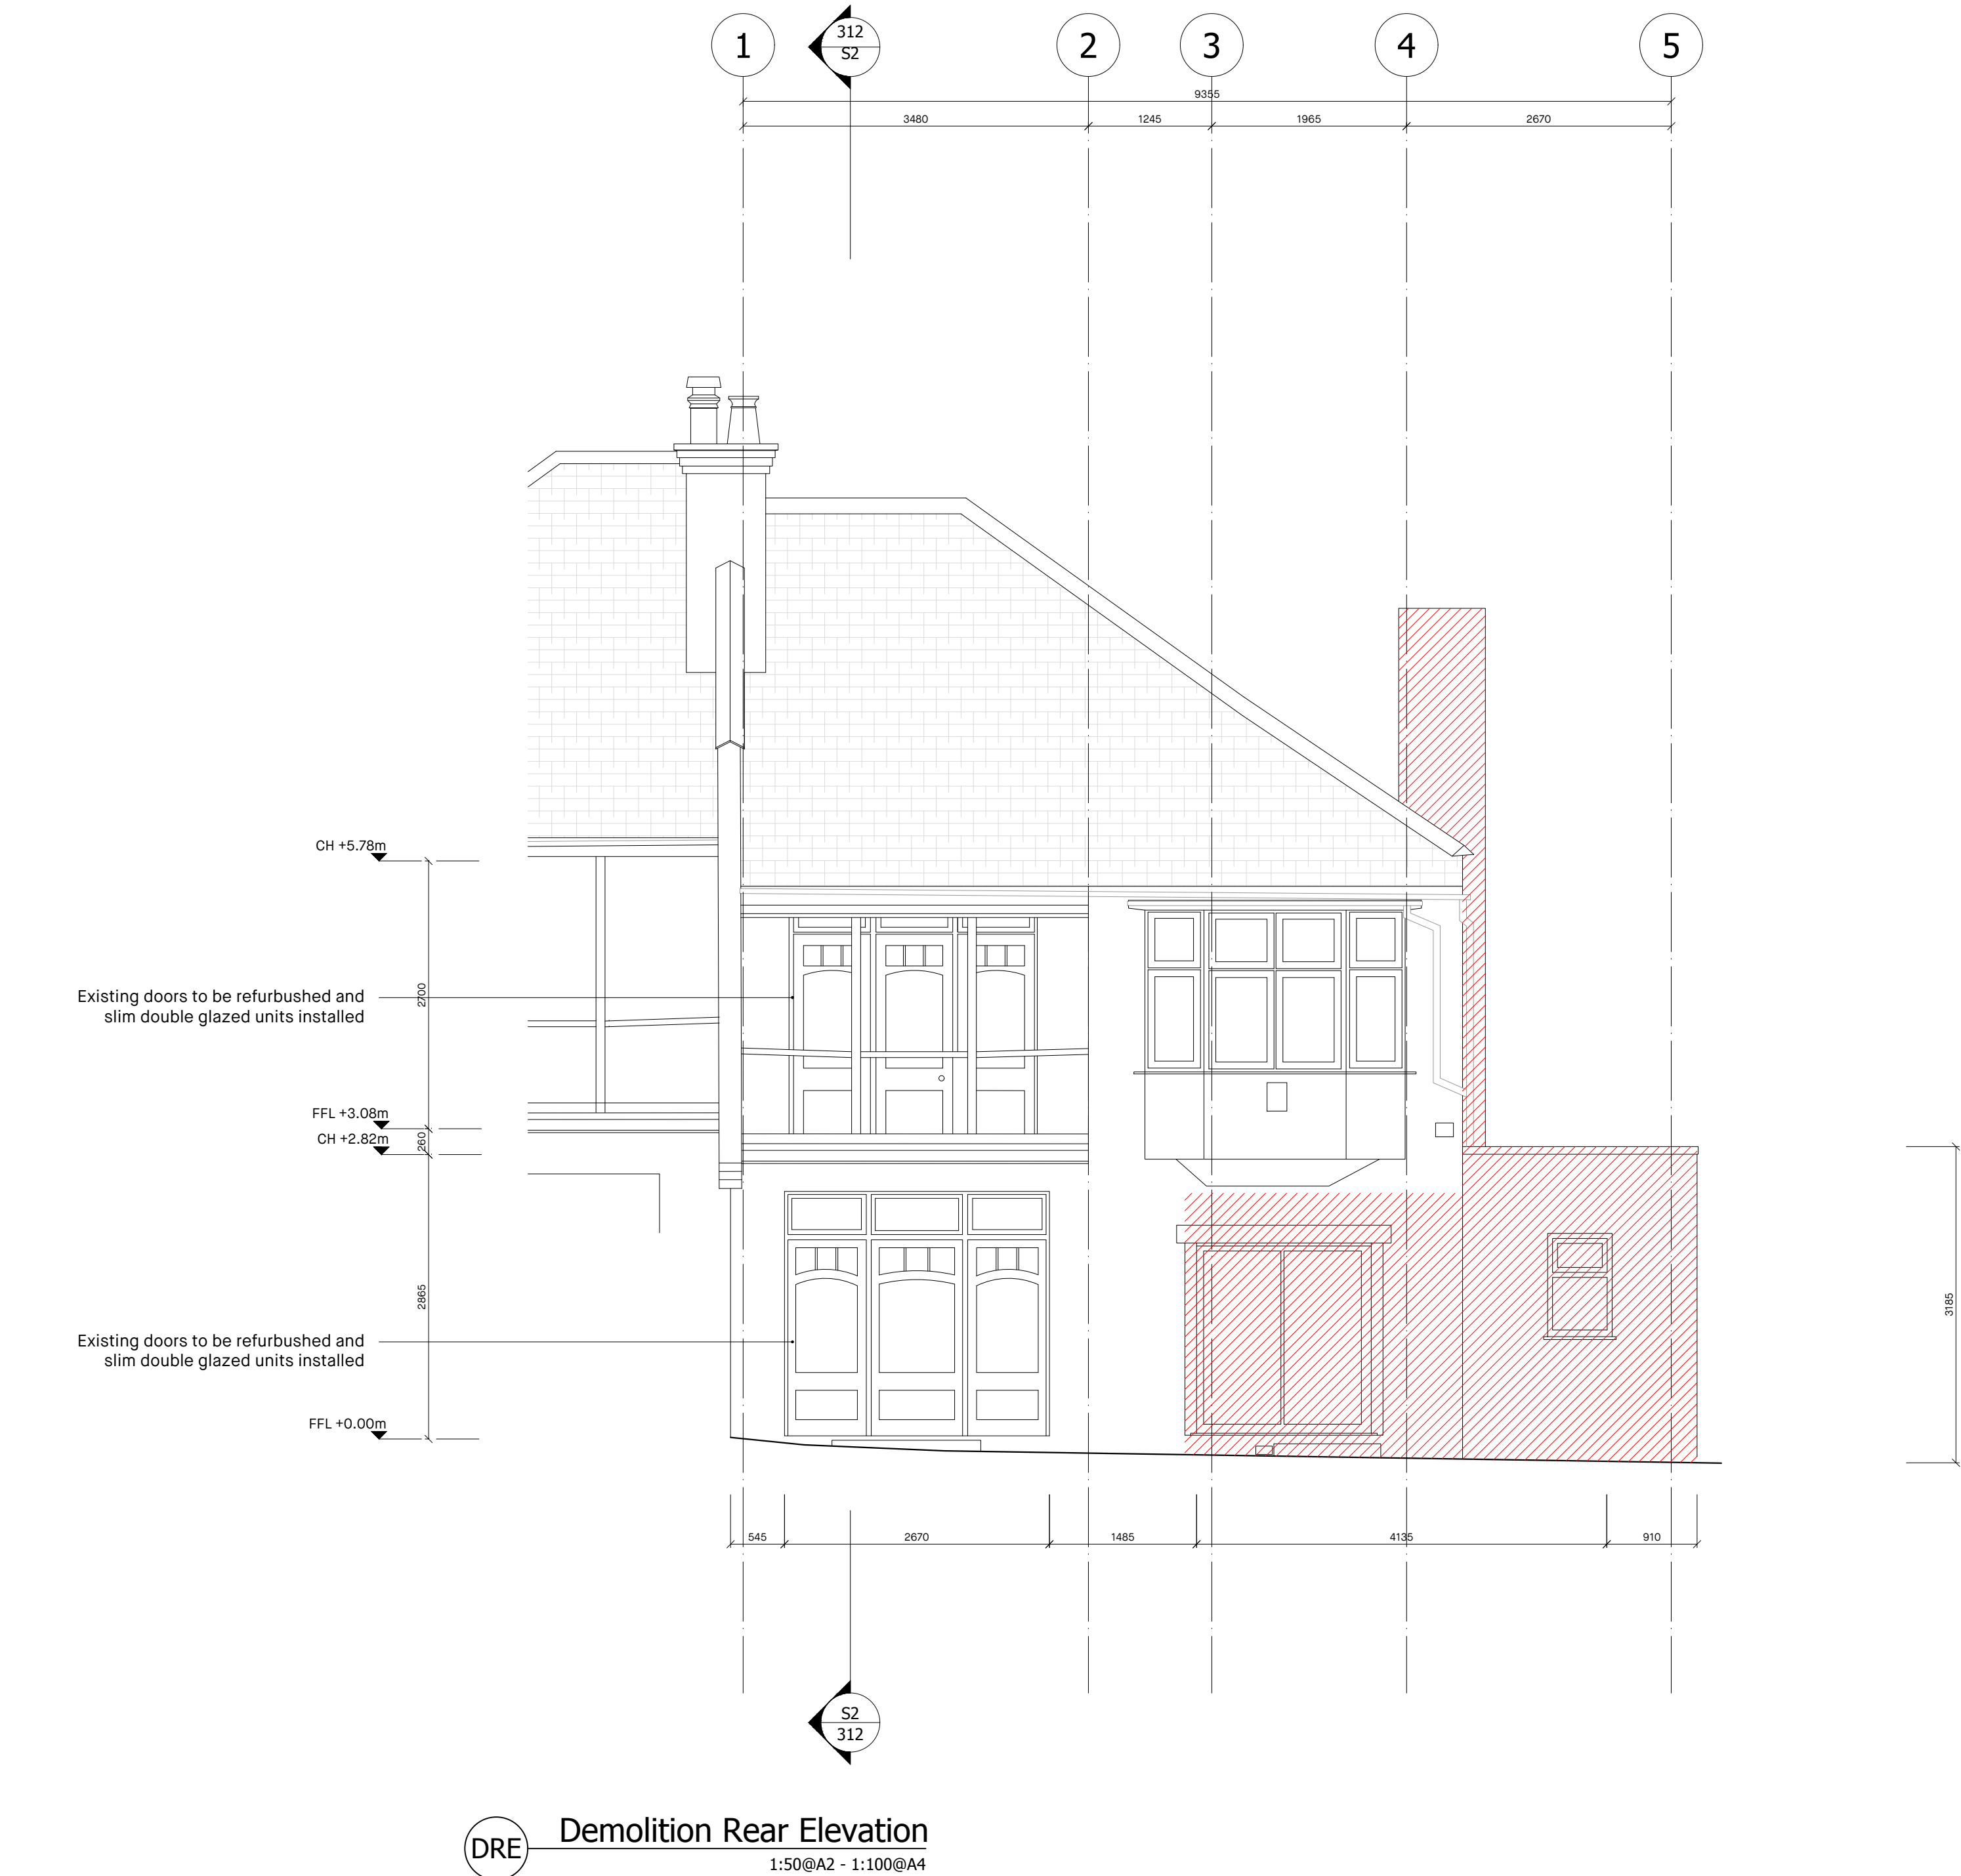

KEY

Indicative demolition

FOR PLANNING

Project Name	VALLANCE ROAD	Project No.	2202
Drawing Name	DEMOLITION REAR ELEVATION	Drawing No.	105
Address	36 Vallance Road London N22 7UB	Issue	-
Date	25.04.2023		
Scale / Format	1:50/A2 - 1:100/A4		

undefined architecture

info@undefinedarchitecture.com

DO NOT SCALE all dimensions in millimeters © UA 2022



KEY

Indicative demolition

FOR PLANNING

Project Name	VALLANCE ROAD	Project No.	2202
Drawing Name	DEMOLITION SIDE ELEVATION	Drawing No.	106
Address	36 Vallance Road London N22 7UB	Issue	-
Date	25.04.2023		
Scale / Format	1:50/A2 - 1:100/A4		

undefined architecture

info@undefinedarchitecture.com

DO NOT SCALE all dimensions in millimeters © UA 2022

DRE

Demolition Side Elevation

1:50@A2 - 1:100@A4

0

0.5m

1m

2m

3m

4m

5m

10m



KEY	
	Indicative demolition

FOR PLANNING

Project Name	VALLANCE ROAD	Project No.	2202
Drawing Name	DEMOLITION FRONT ELEVATION	Drawing No.	107
Address	36 Vallance Road London N22 7UB	Issue	-
Date	25.04.2023		
Scale / Format	1:50/A2 - 1:100/A4		

undefined architecture

info@undefinedarchitecture.com

DO NOT SCALE all dimensions in millimeters © UA 2022

DRE Demolition Front Elevation
1:50@A2 - 1:100@A4

